

This drawing is the copyright of the
PLATT WHITE PARTNERSHIP.
All dimensions are to be checked on site prior
to commencing work.
DO NOT SCALE FROM THIS DRAWING.

NOTES

B	DL	Windows changed, Bed 4 changed to Study	
A	DL	Window openings amended	
Rev	Date	Name	Notes
Revisions			

PLATT WHITE
Partnership
Nova House, 94 Boughton
Chester, CH3 5AQ.
Tel: 01244 314111, Fax: 01244 314700
e-mail: info@plattwhite.co.uk
Web: www.plattwhite.co.uk


Client
MR J LLOYD

Project
ODD-AR-Y-TWMPATH, GARTH
GLYN CEIRIOG, LL20 7LY

Subject
BUILDING 2
PROPOSED FF PLAN

Dwg. No. 3971-10
Drawn by AL
Checked by DL

Scale 1 / 100 @ A3
Date Feb 2020

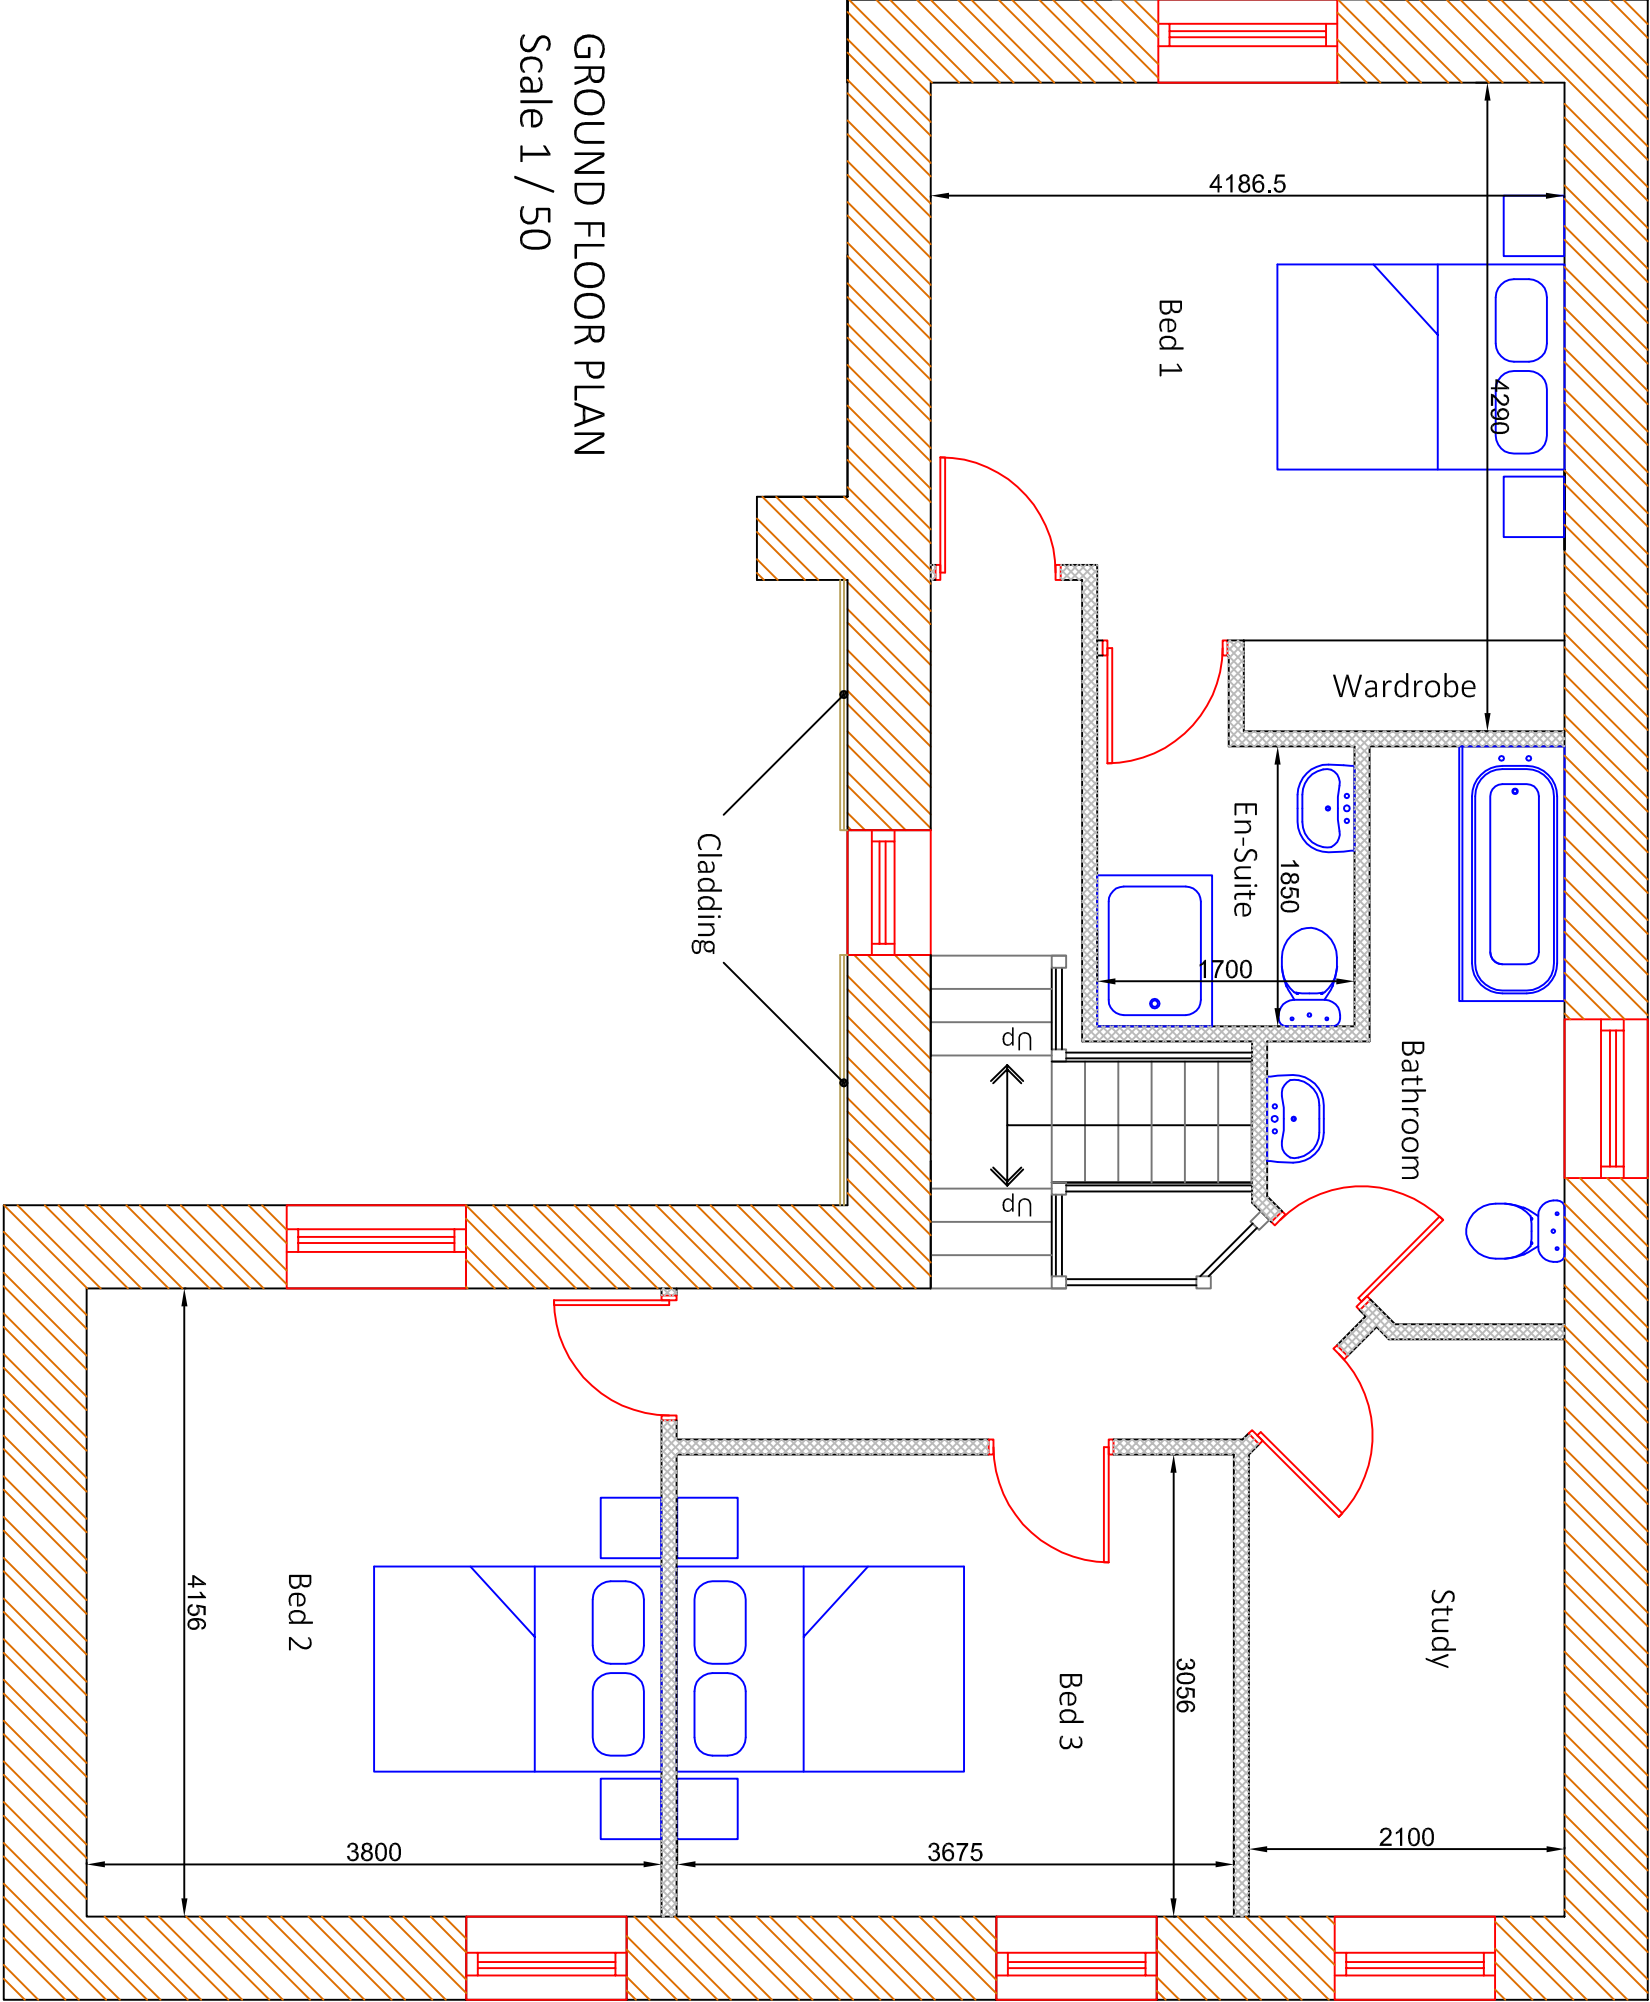

GROUND FLOOR PLAN
Scale 1 / 50