


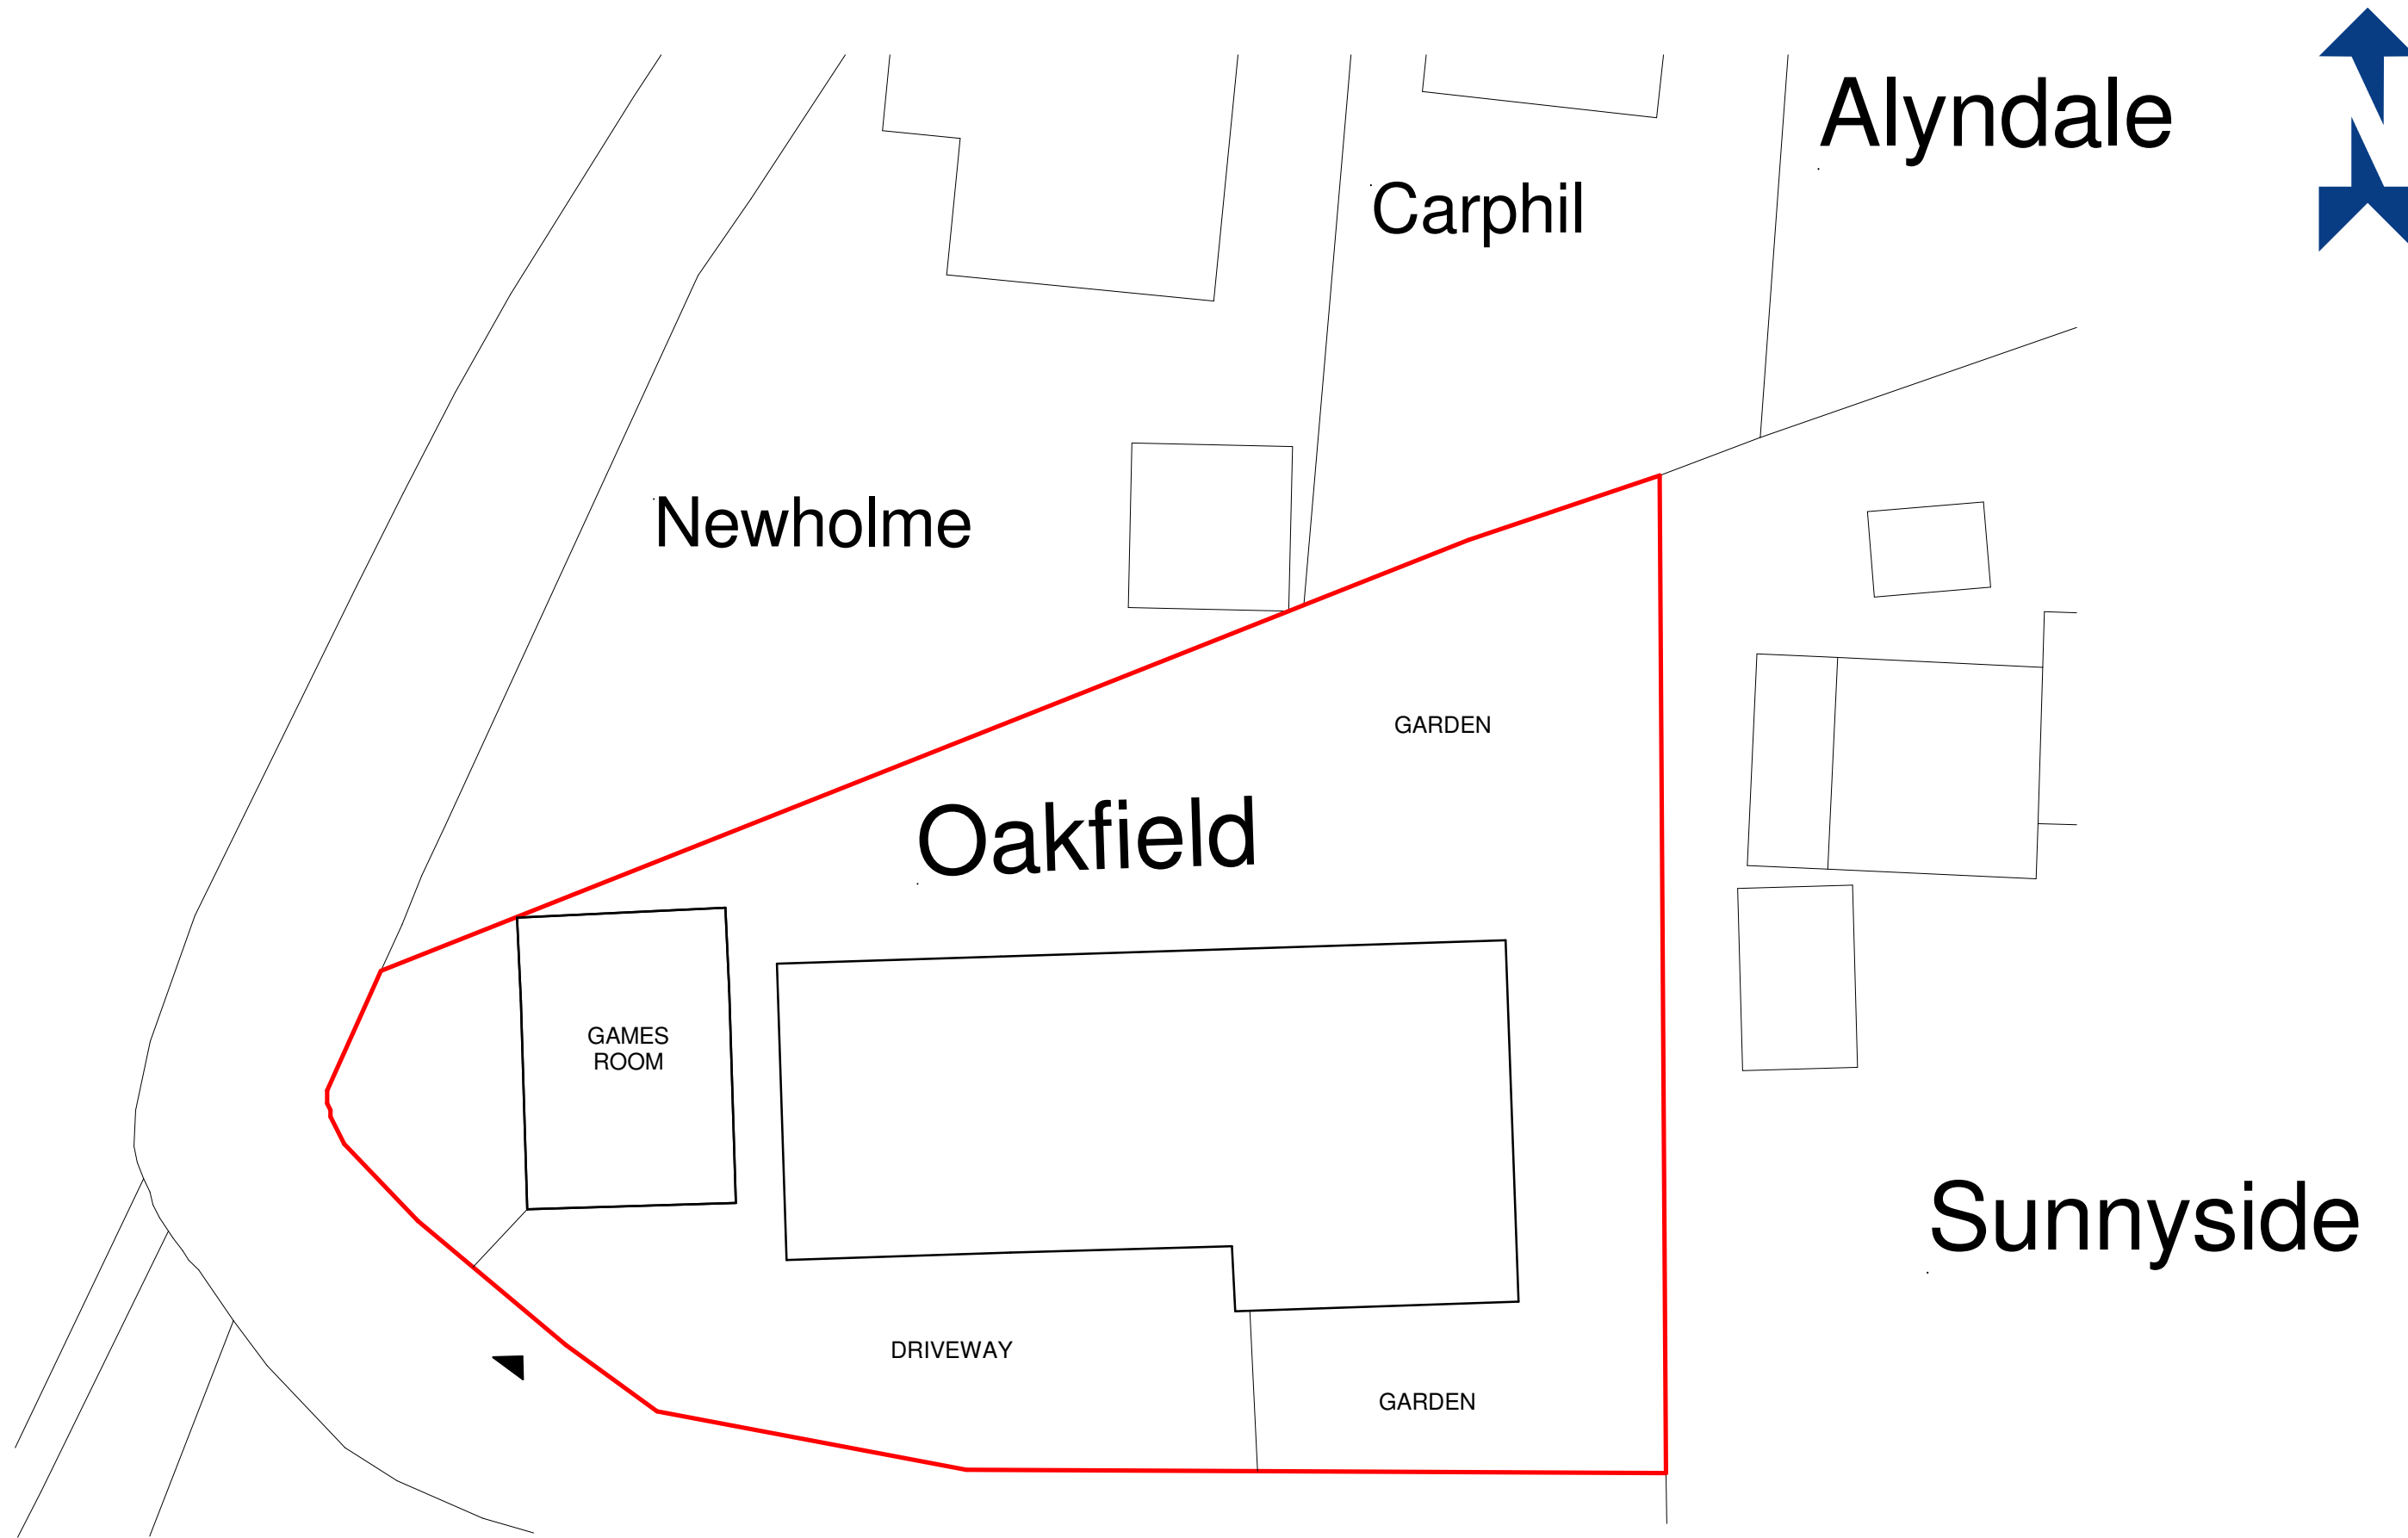

CROWN COPYRIGHT AND DATABASE RIGHTS 2021 OS LICENSE NO. 10001998



ARKIFY LTD.
36 Plas Tirion, Nant Parc,
Johnstown, Wrexham LL14 1UR
07543968690
geraint@arkify.uk
www.arkify.uk

Project: Oakfields, Acrefair		
Title: Existing Site Plan		
Scale @ A3: 1 : 200	Author: GE	Date: 08/03/23
Project Ref: 23-17	Drawing No: A002	Rev. -