



PART PLAN A

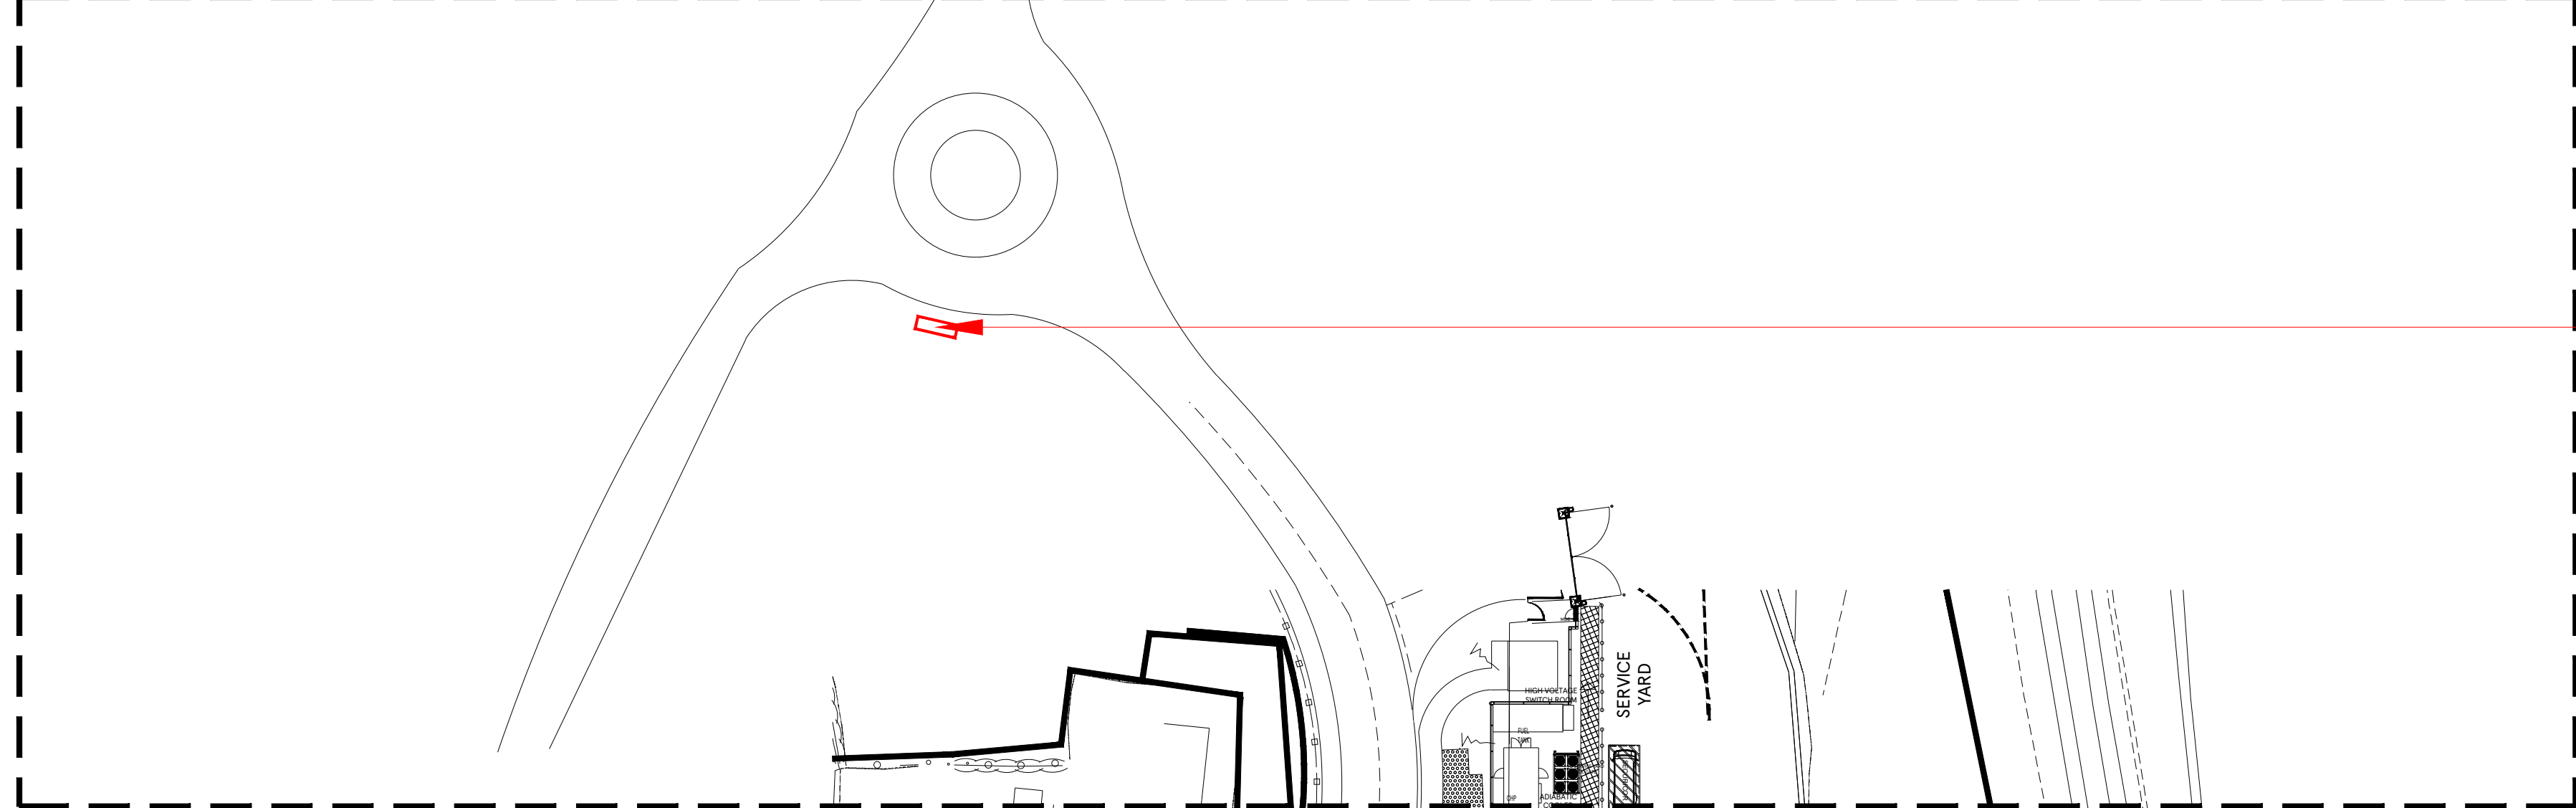


Existing Gantry to be updated as per latest standards.

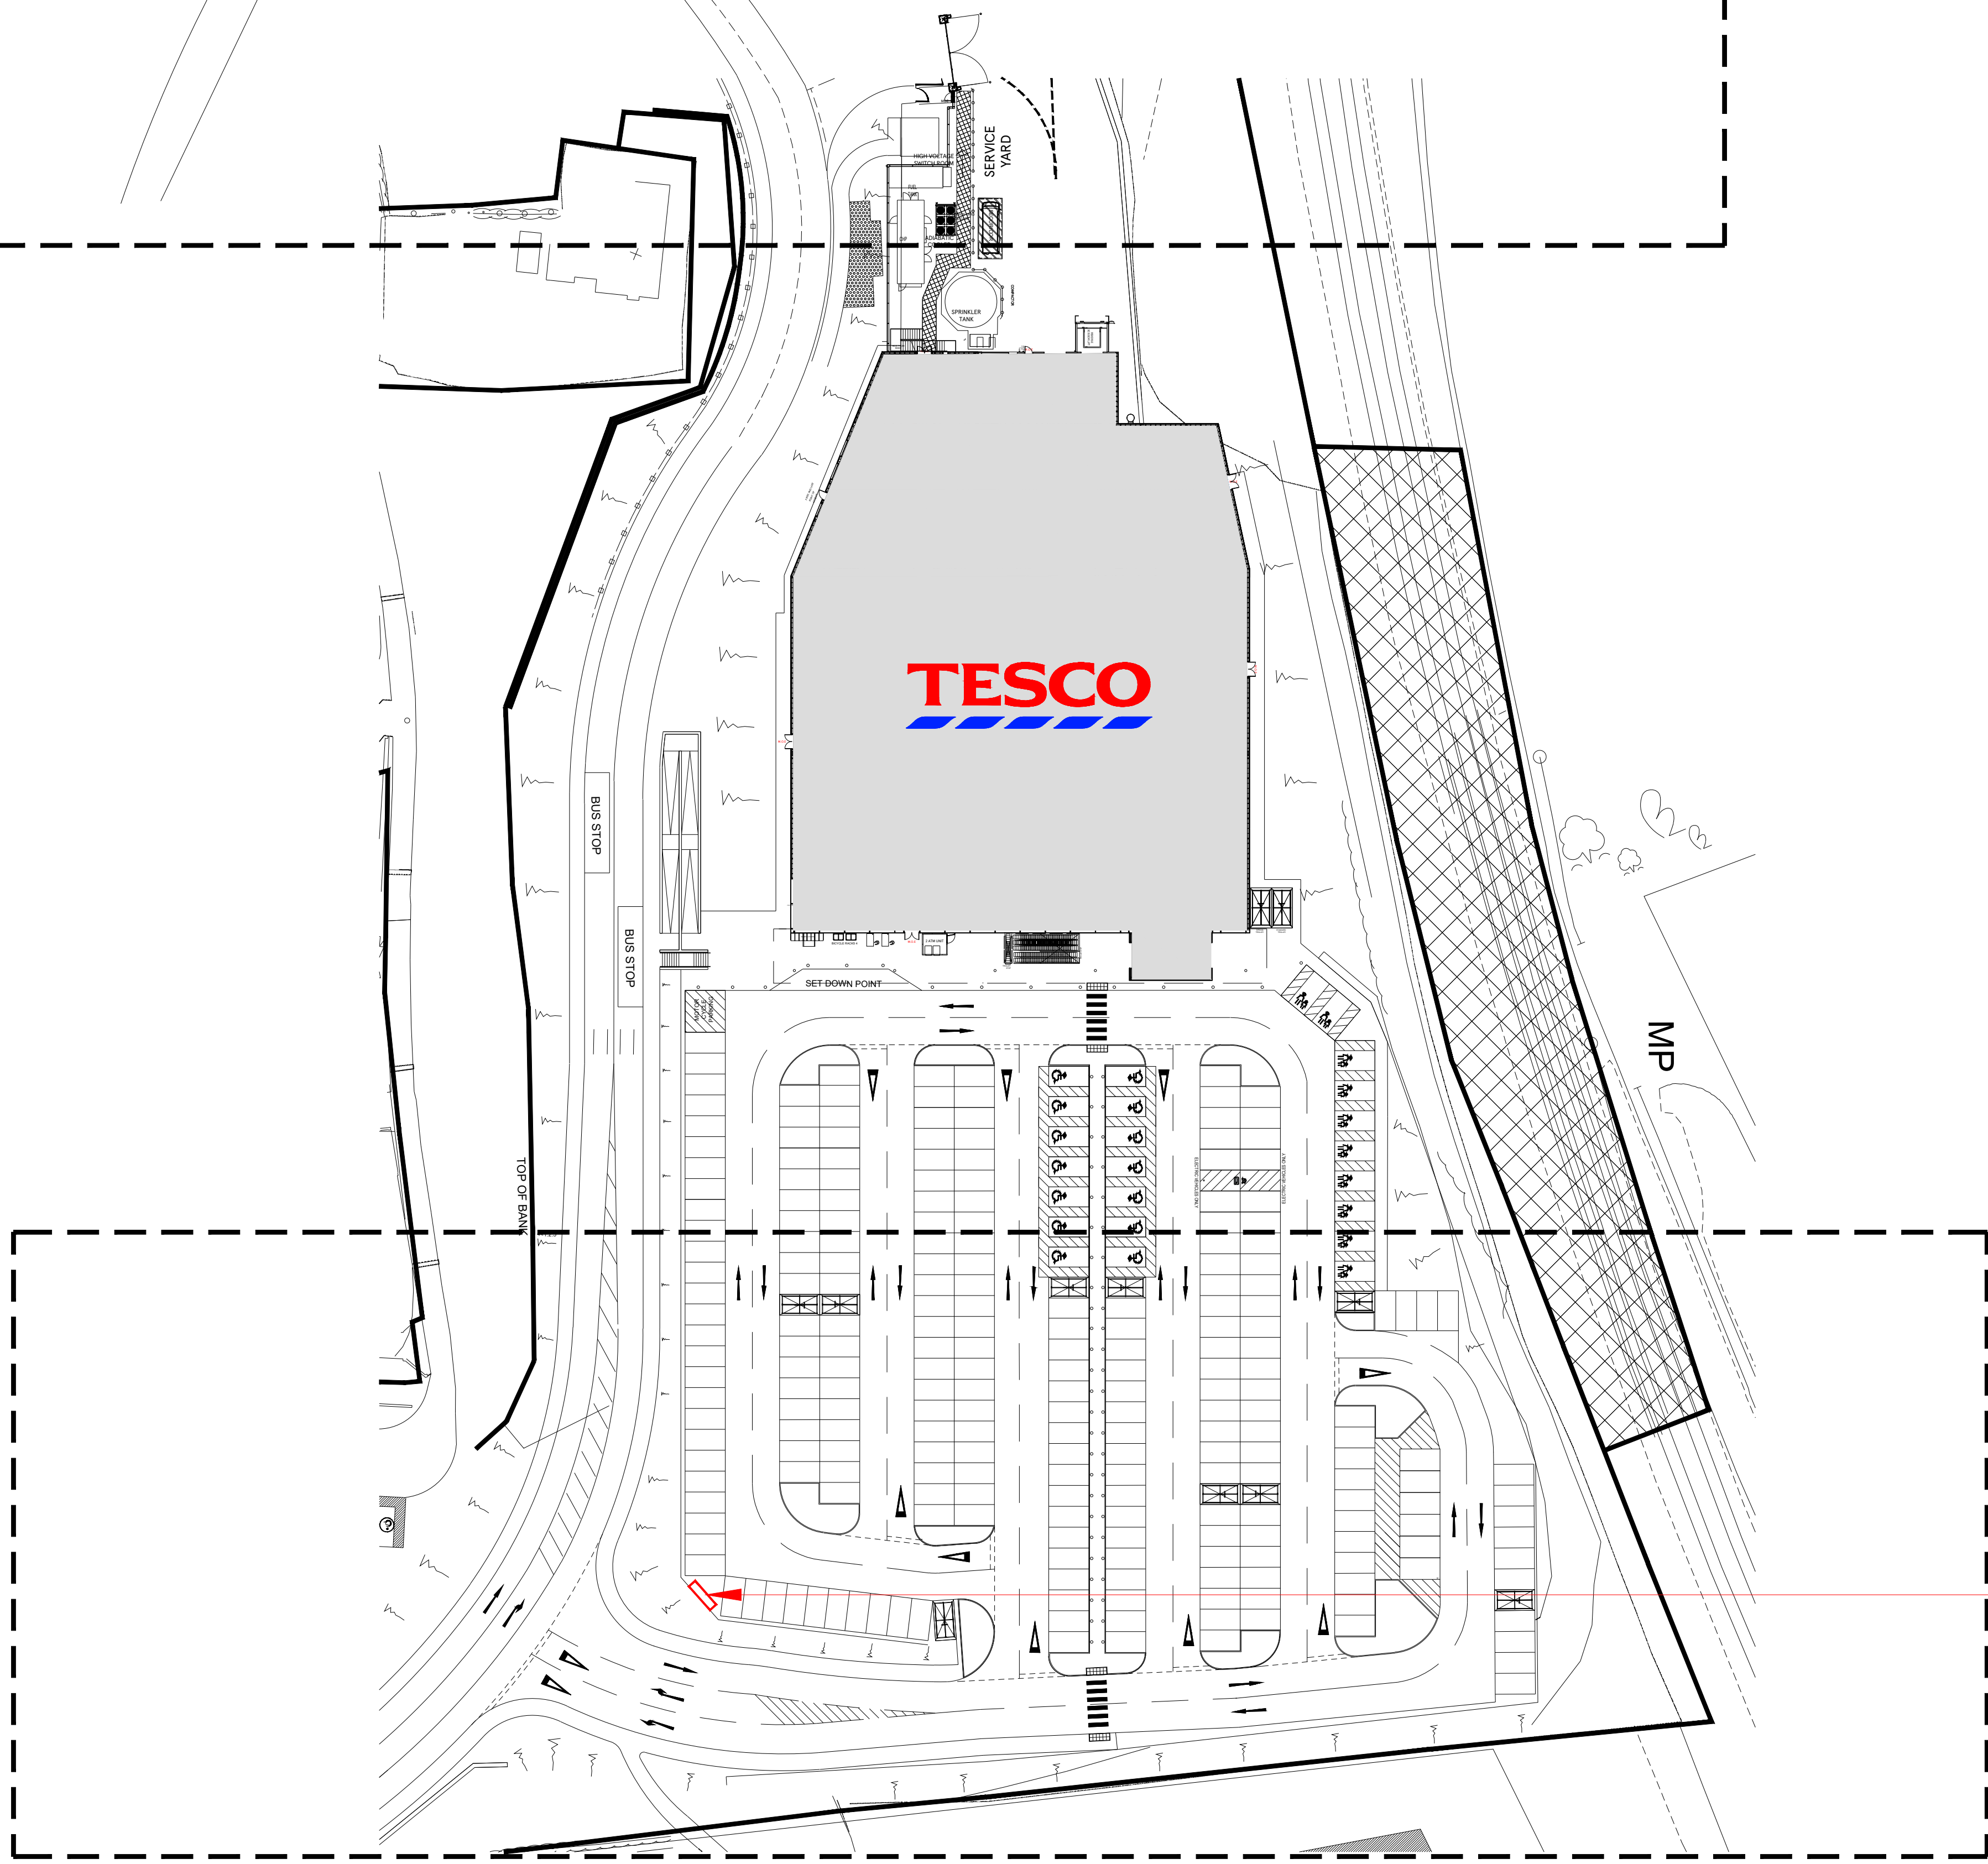

PART PLAN B

Existing Gantry to be updated as per latest standards.

SCALE BAR

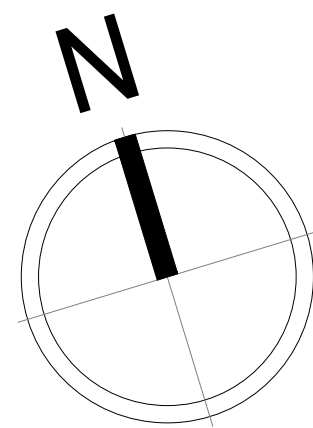

DRAWING NO
02_6450_02A

SCALE
1:500@A0

DATE
28.07.2023

CHECKED BY
DEEKSHA

DRAWN BY
MOHAMMED AFLAH K H

STORE TYPE
SUPERSTORE

STORE NAME
CEFN MAWR

CONTENT
EXISTING SITE PLAN_ADV

TESCO
FEASIBILITY PLANNING
STORE PLANNING DEPARTMENT
PROPERTY SERVICES
HIGHWOODS BUILDING, KESTREAL WAY
WELWYN GARDEN CITY, HERTFORDSHIRE, AL7 1GB UK
TELEPHONE : 01707 395150

THE COPYRIGHT AND ALL OTHER RIGHTS IN AND RELATING TO THIS PUBLICATION BELONG TO AND ARE THE SOLE PROPERTY OF TESCO STORES LIMITED. ALL RIGHTS ARE RESERVED. NEITHER THE WHOLE NOR ANY PART OF THIS PUBLICATION MAY BE REPRODUCED OR TRANSMITTED IN ANY FORM OR BY ANY ELECTRONIC OR MECHANICAL MEANS INCLUDING PHOTOCOPYING AND RECORDING OR FROM ANY RETRIEVAL SYSTEM WITHOUT THE PRIOR WRITTEN LICENCE FROM THE OWNER. © 1997 TESCO STORES LIMITED