




existing floor plans scale 1:100 a3 format

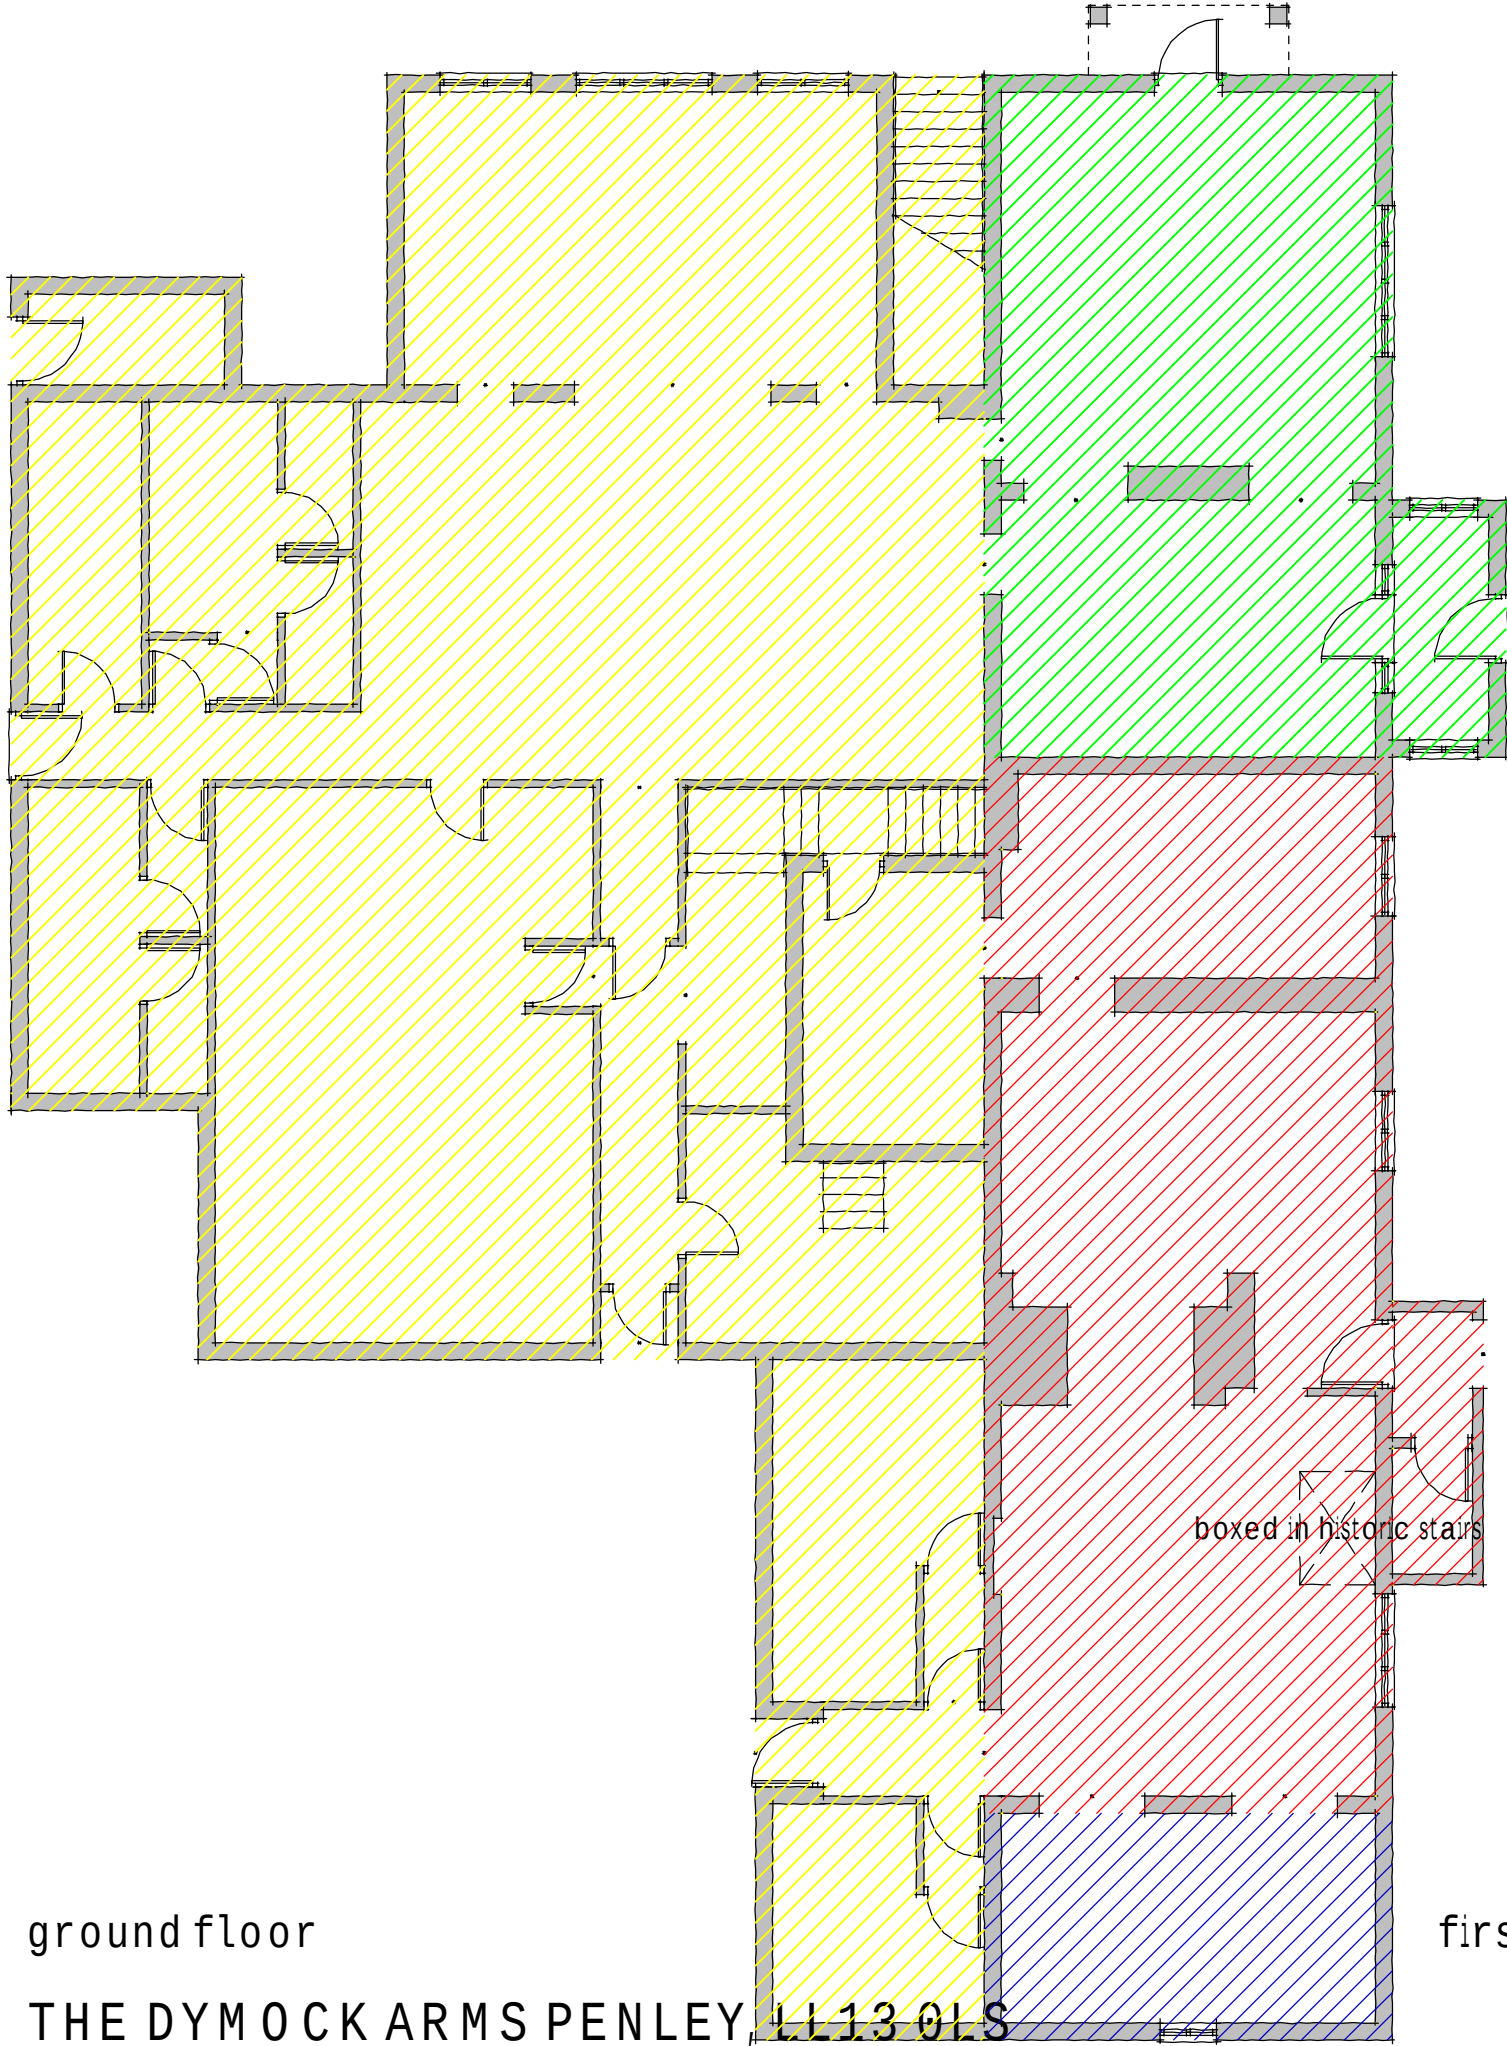


first floor

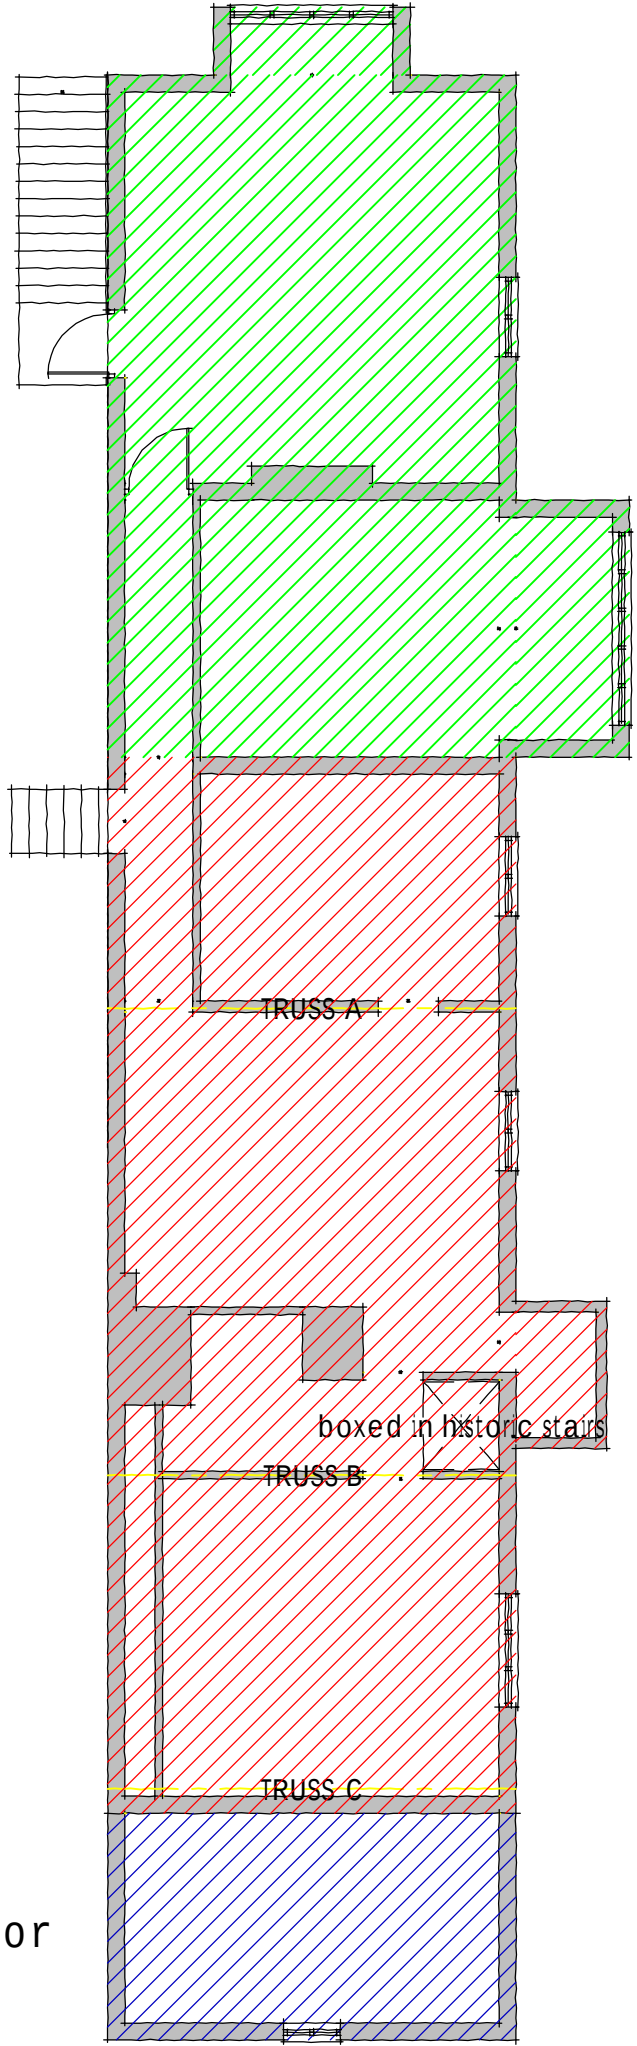


original 16c timber frame section

 


1870 extension

 

1920 extension

 

20c extensions

 

gable elevation

GEO METRA
chartered and registered architects

geometra

e mail dep13120@icloud.com

client MR A HAMPTON

dwrg no DA/AH/2022/
ex plans

project THE DYMOCK ARMS
PENLEY, LL13 0LS (existing floor plans)

amendments
a

date OCTOBER 2022

GEO METRA David Evans BScHons Dip Arch ARB RIBA
9 Church Farm Mews Acton Nantwich CW5 8FT
Telephone 07879892868

