

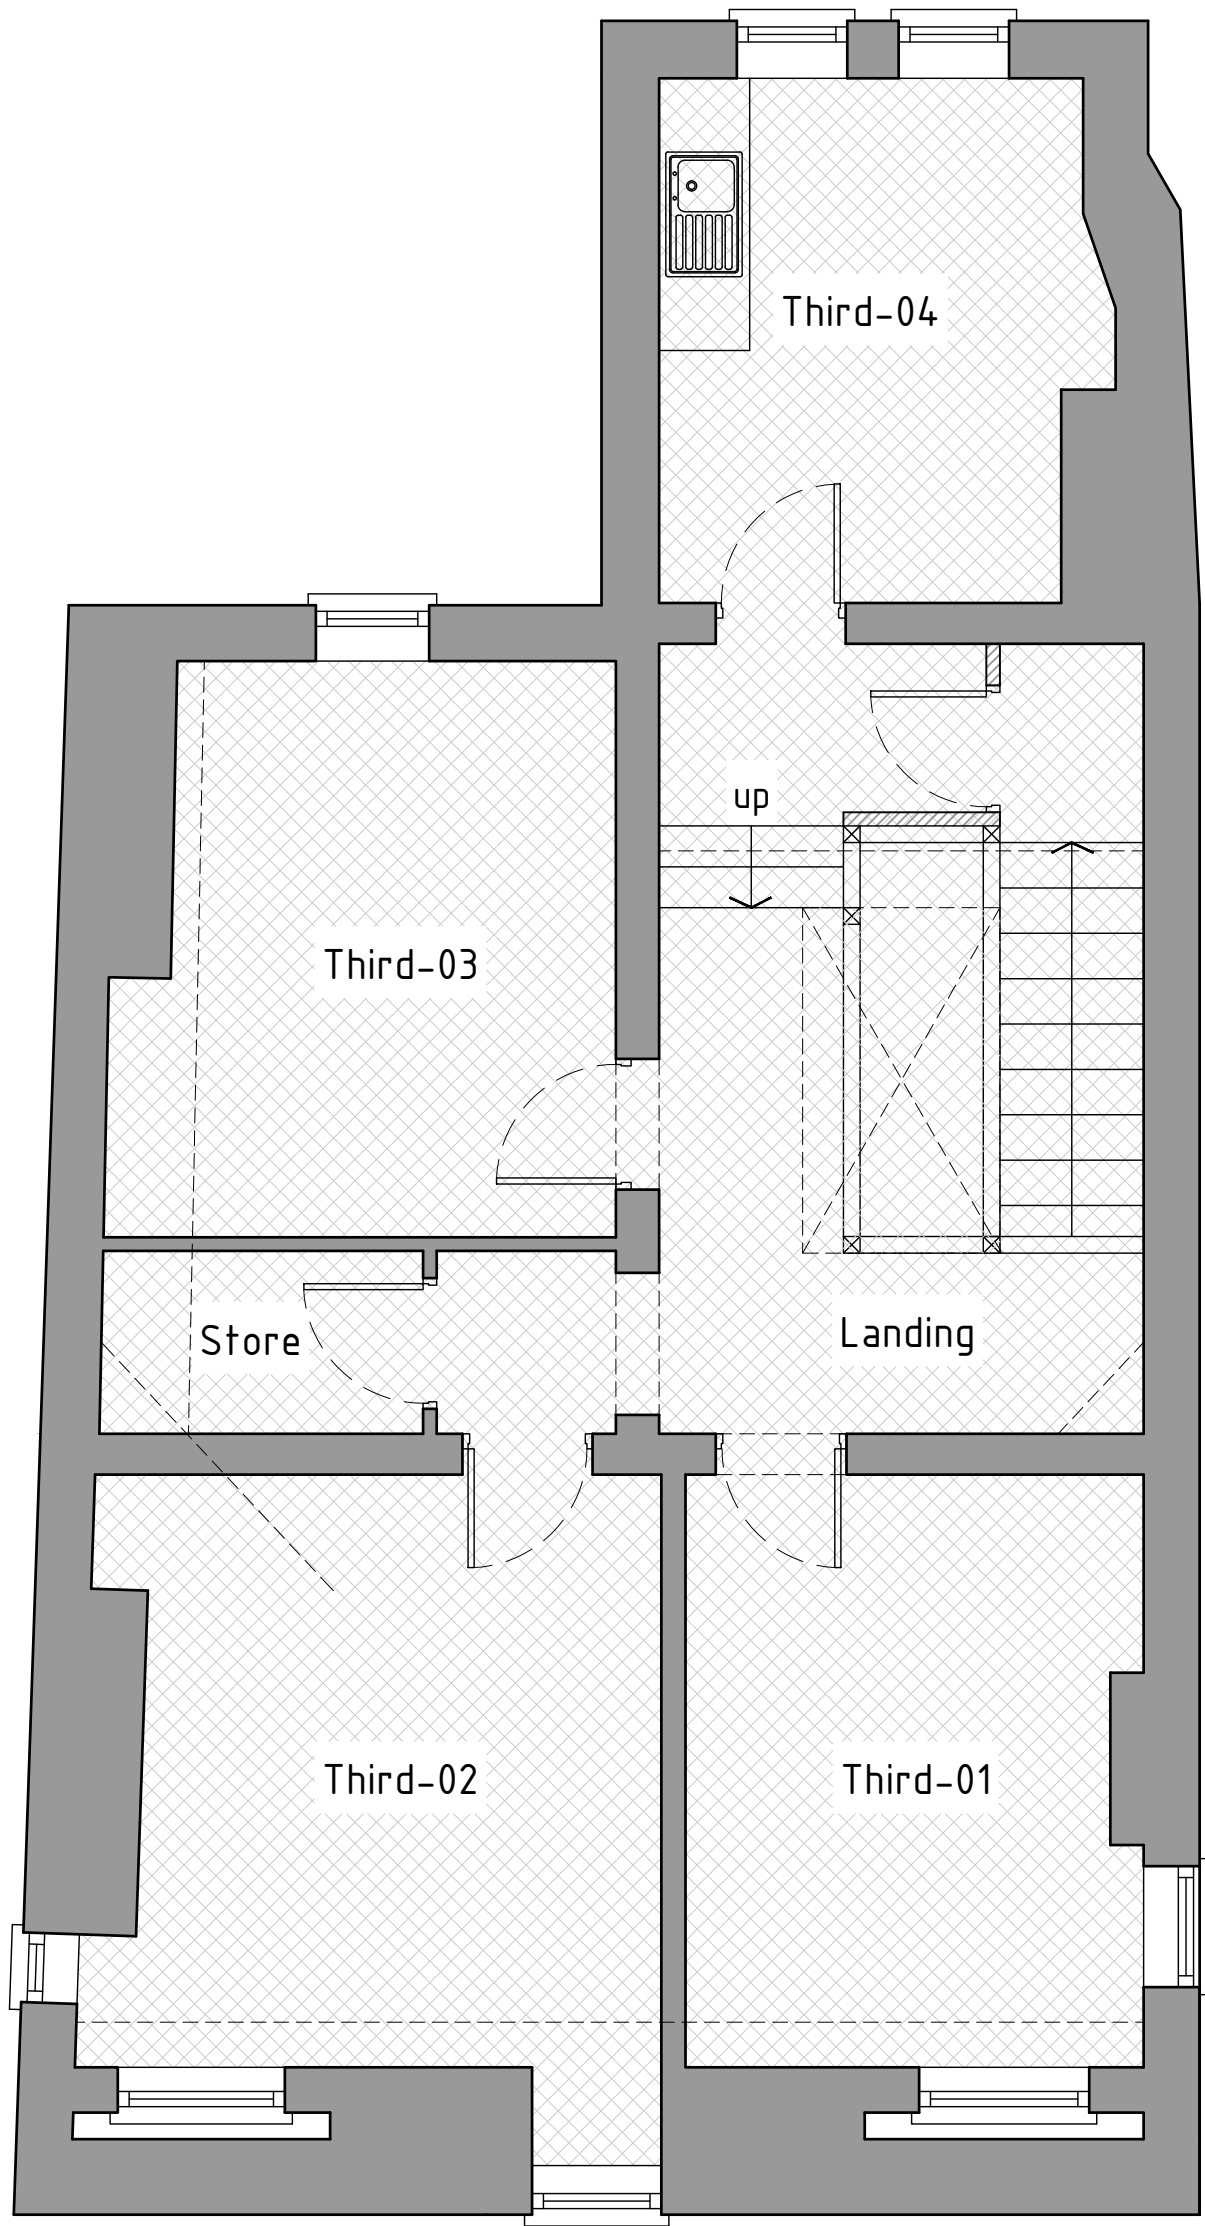
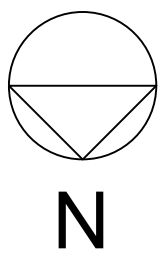


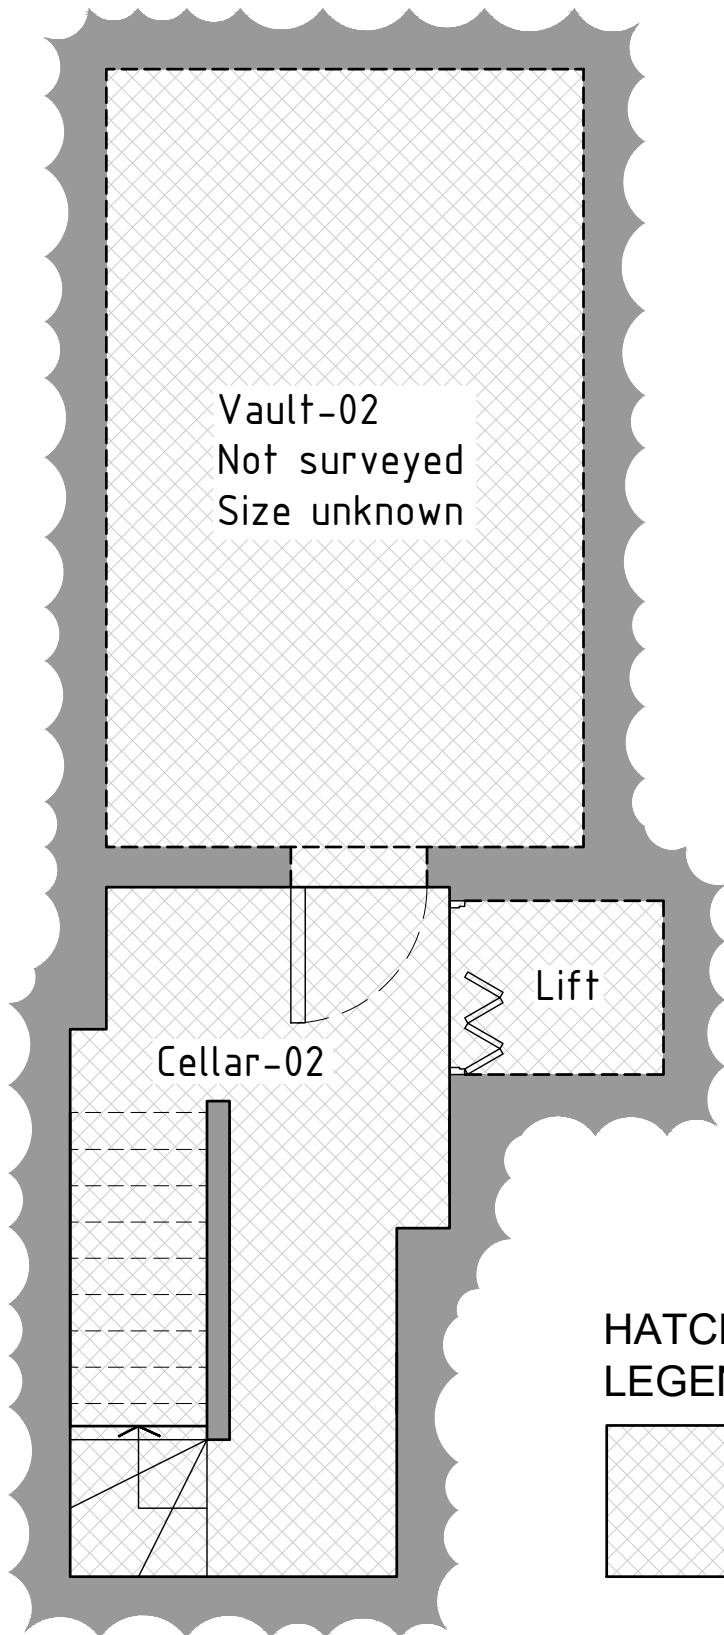


Third floor plan 1:50

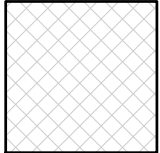


HATCH
LEGEND

Area not used as
part of proposals
(cross hatched)

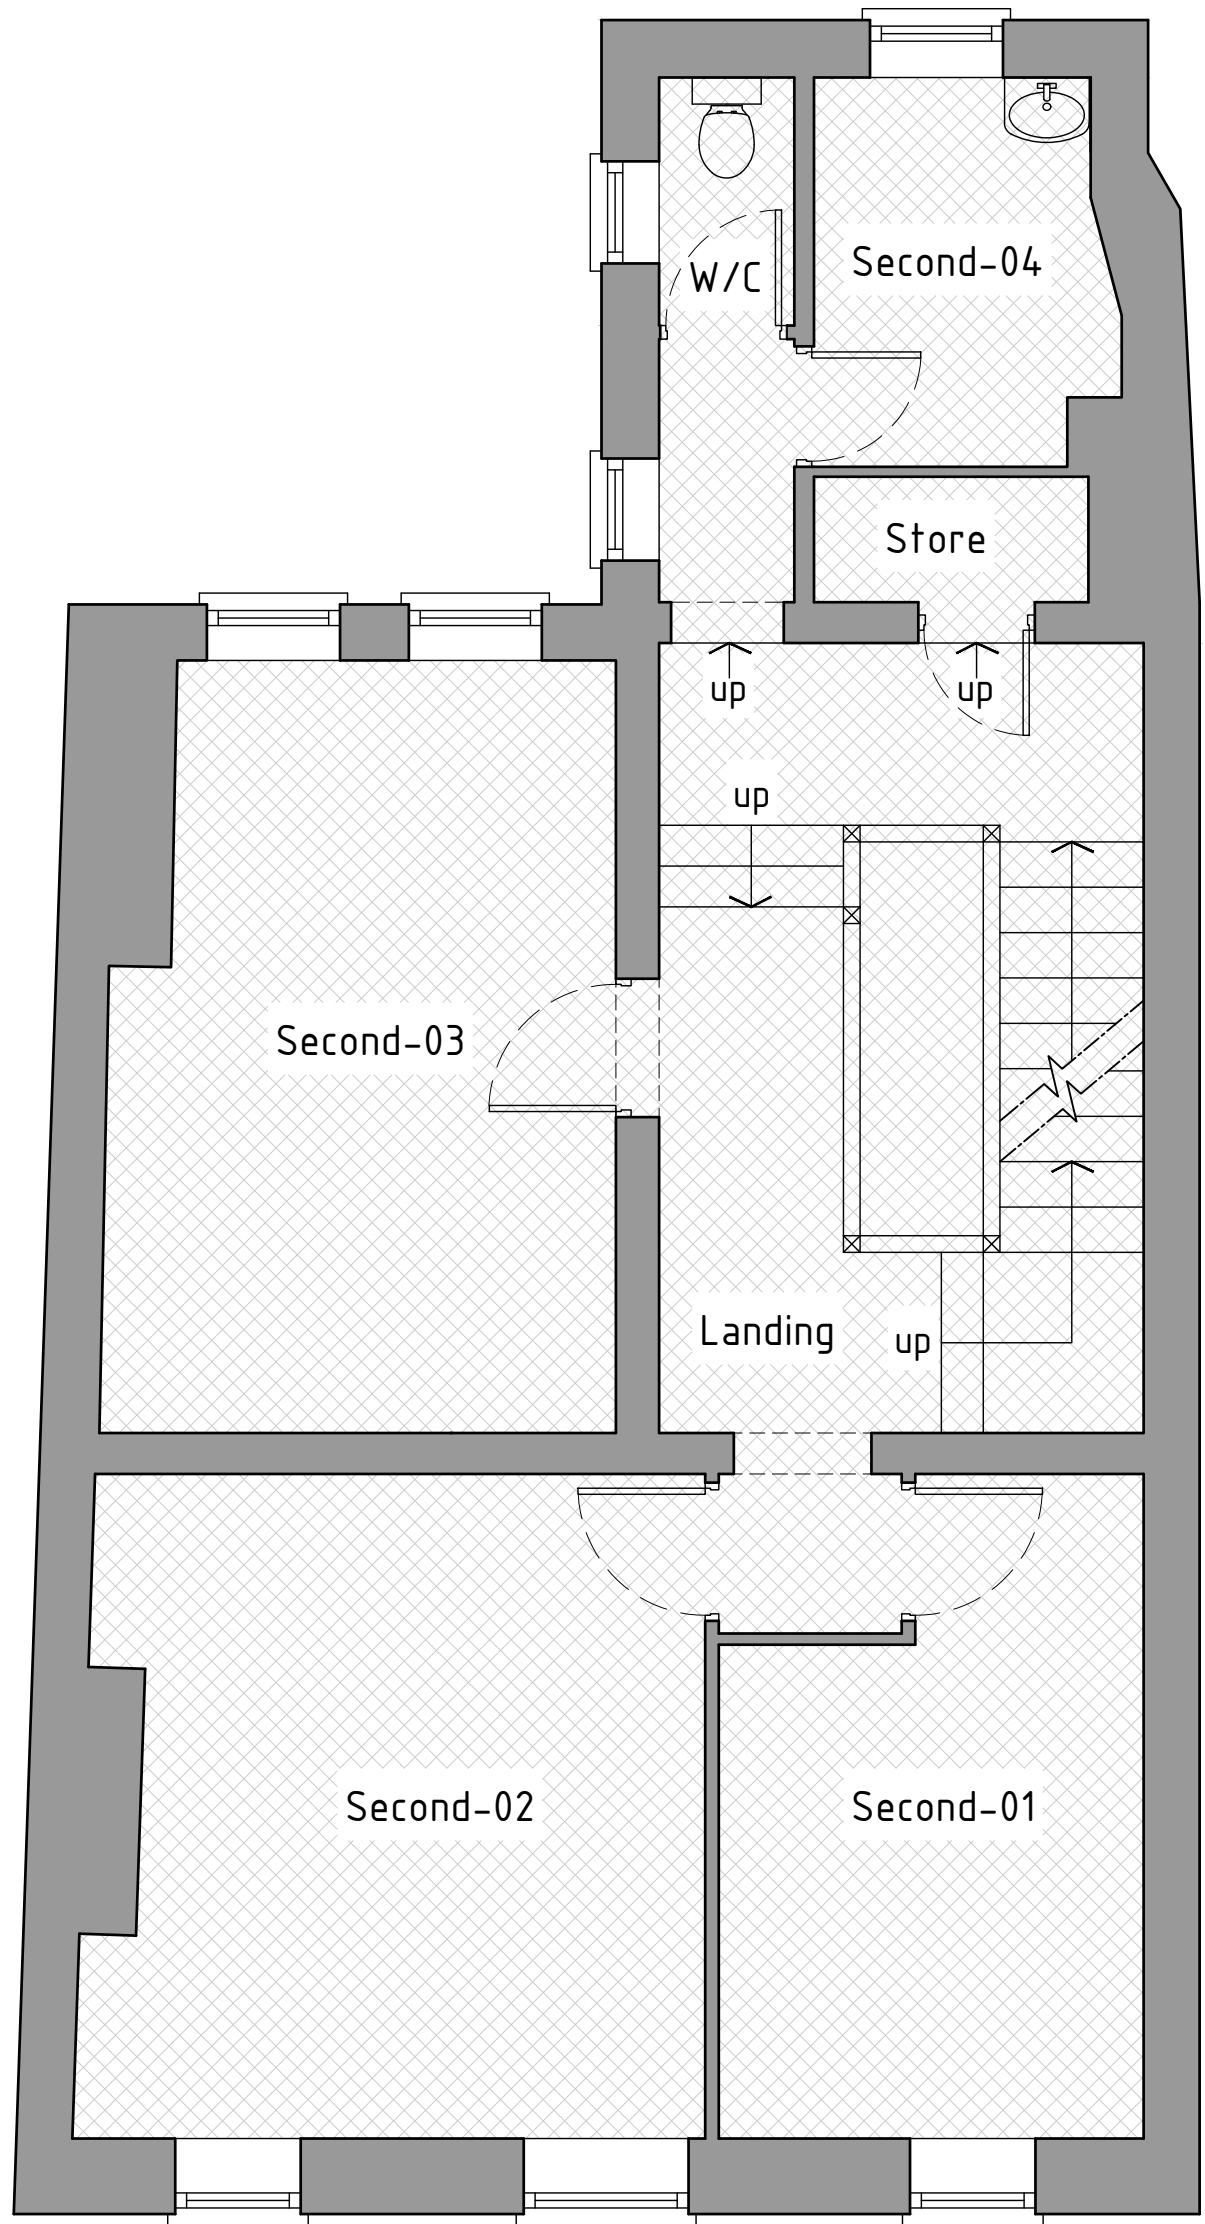

Second floor plan 1:50

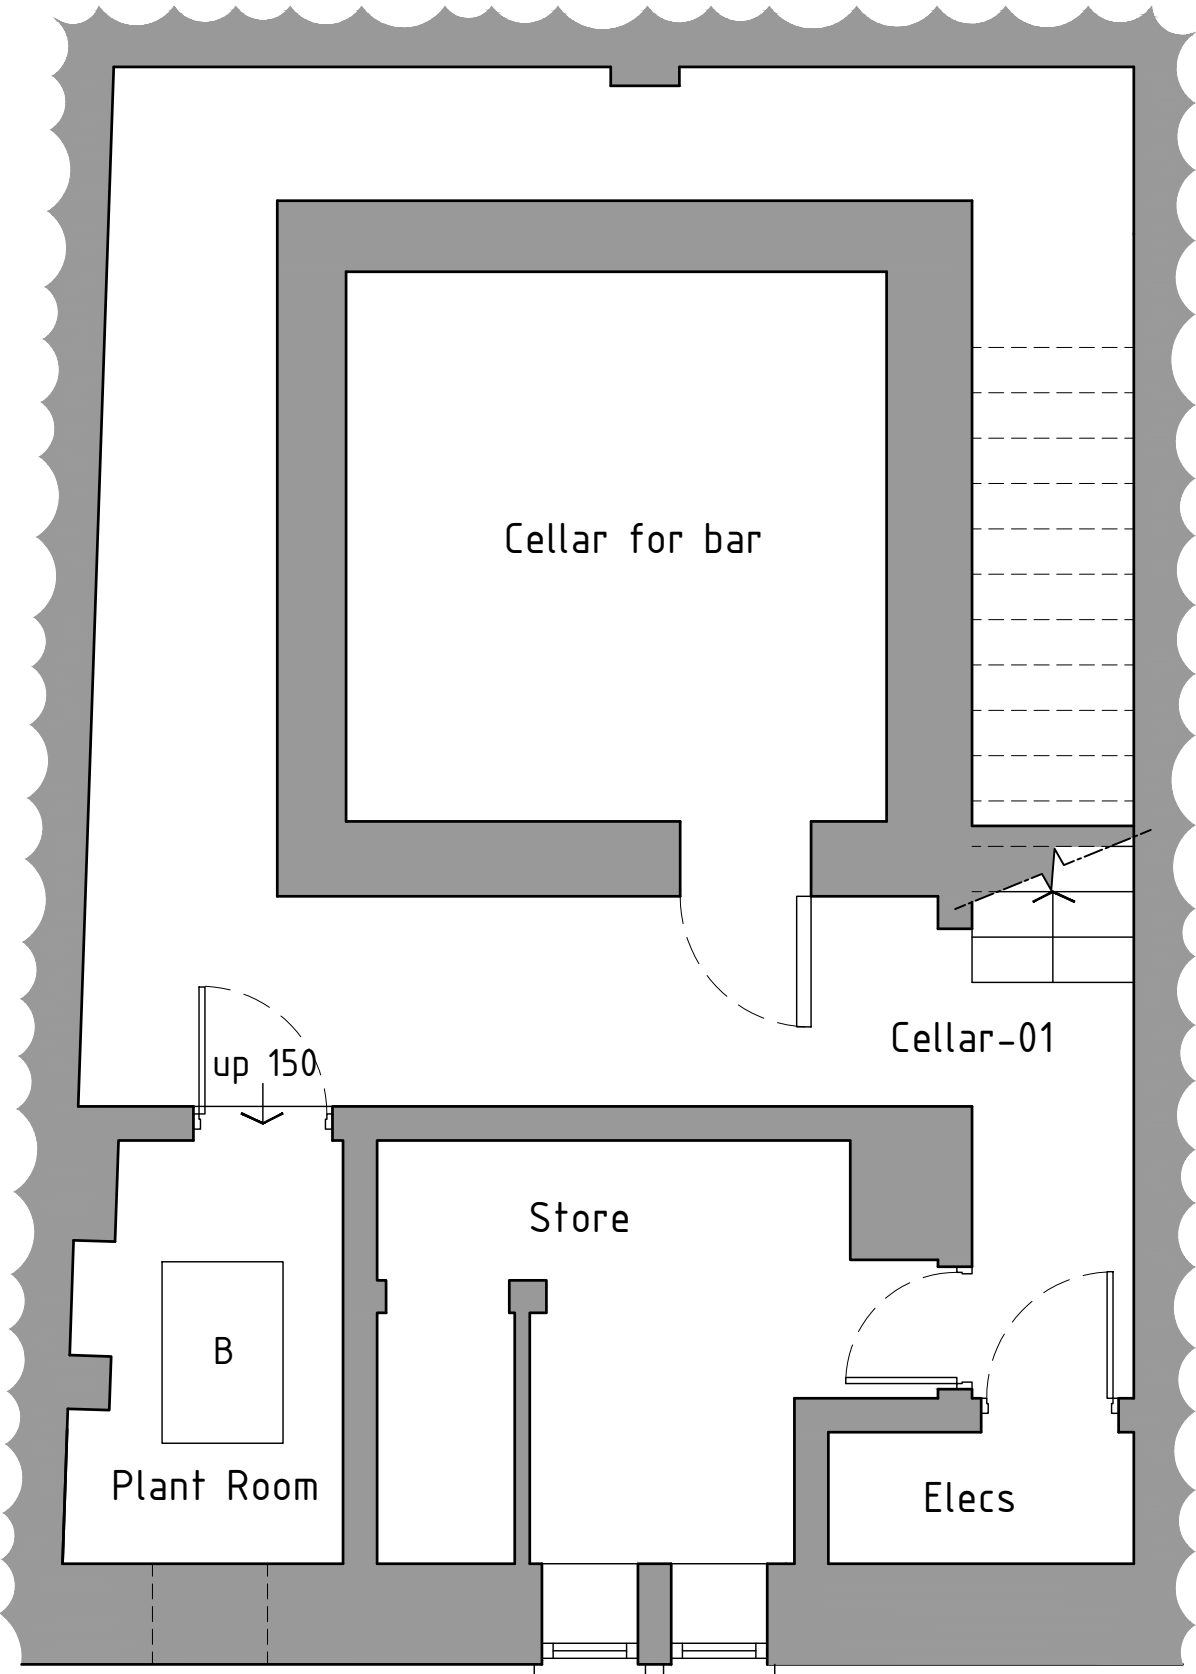

Cellar plan 1:50

Proposed



HDS Architectural Services, The Foundry,
15 York Street, Wrexham
LL13 8LW
Tel (01978) 345250
www.hdsarchitectural.co.uk

Project; 33 High Street, Wrexham, LL13 8HY	
Title; 06-Proposed Second, Third and Cellar Floor Plans	Scale (A1); 1:50
Dwg No; HS/PD/06	Date; 05.07.23
Revision;	