




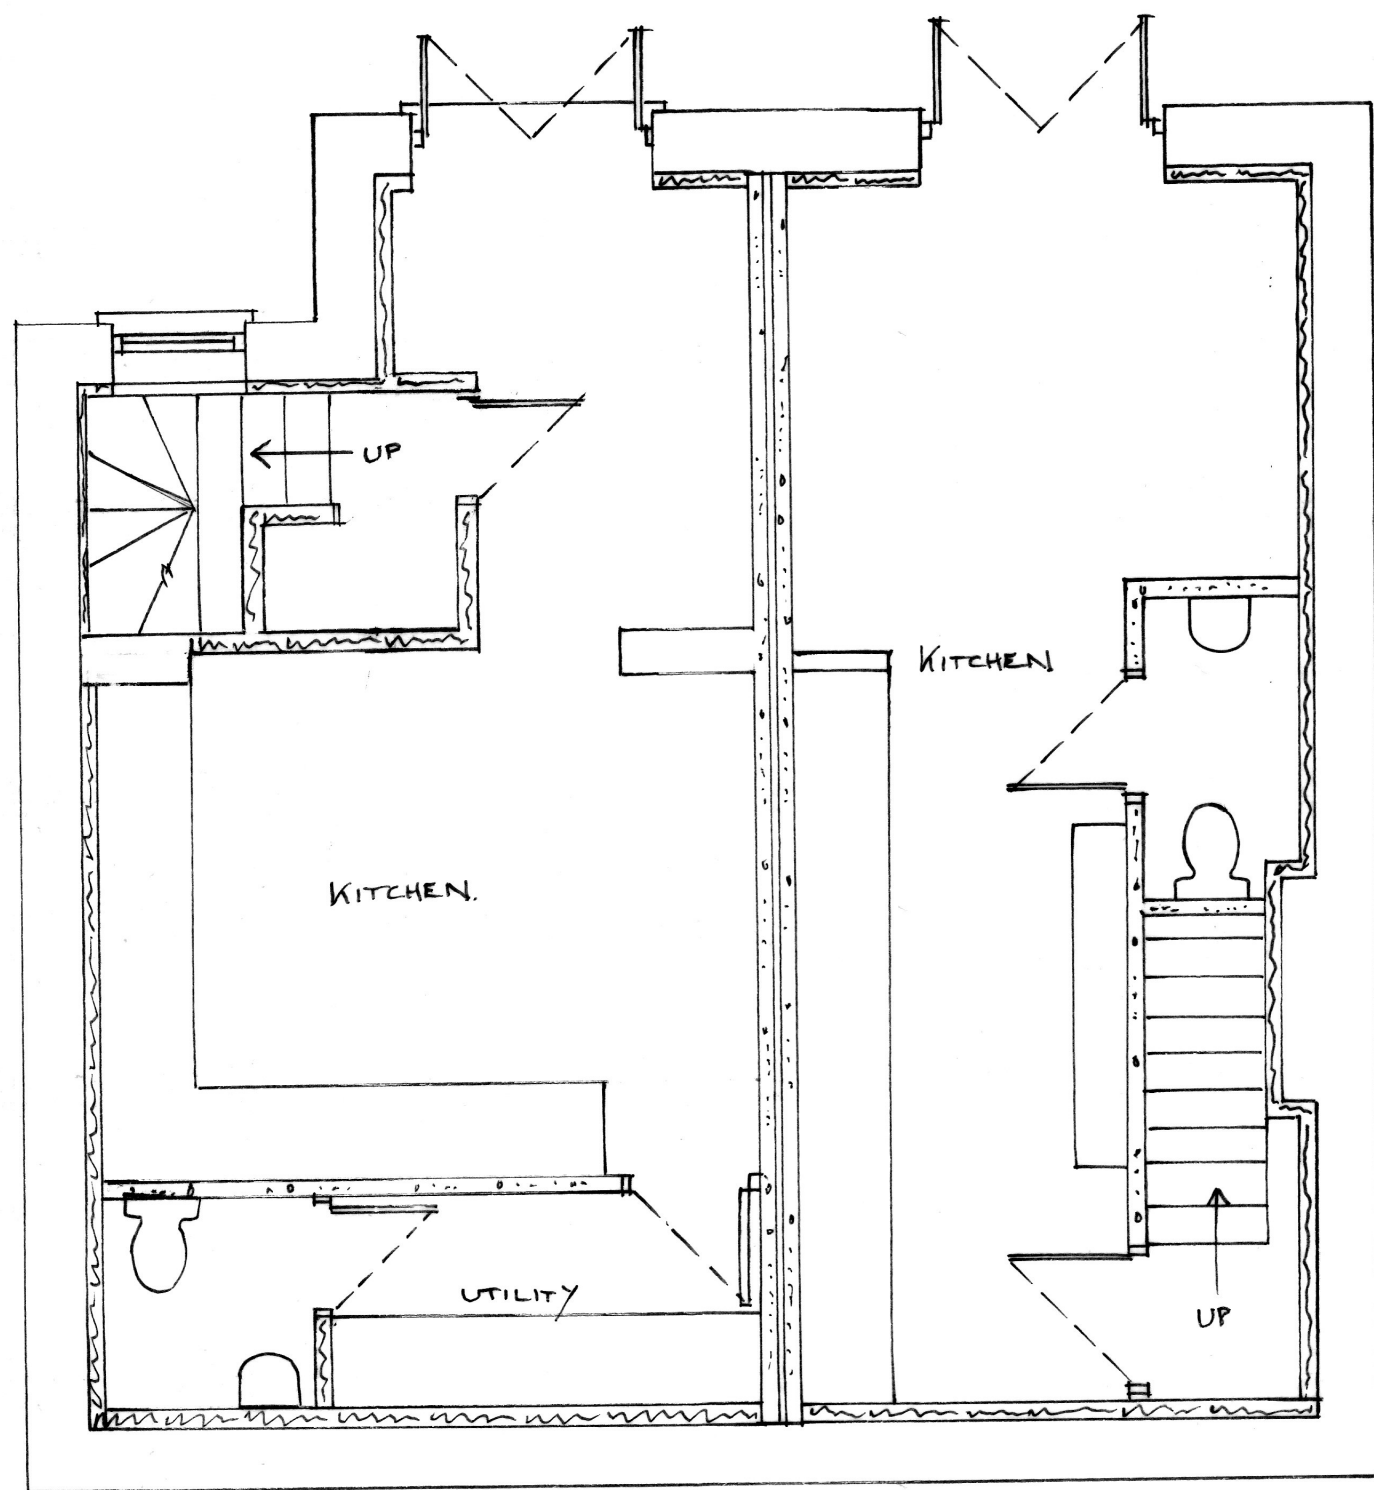


BASEMENT PLAN

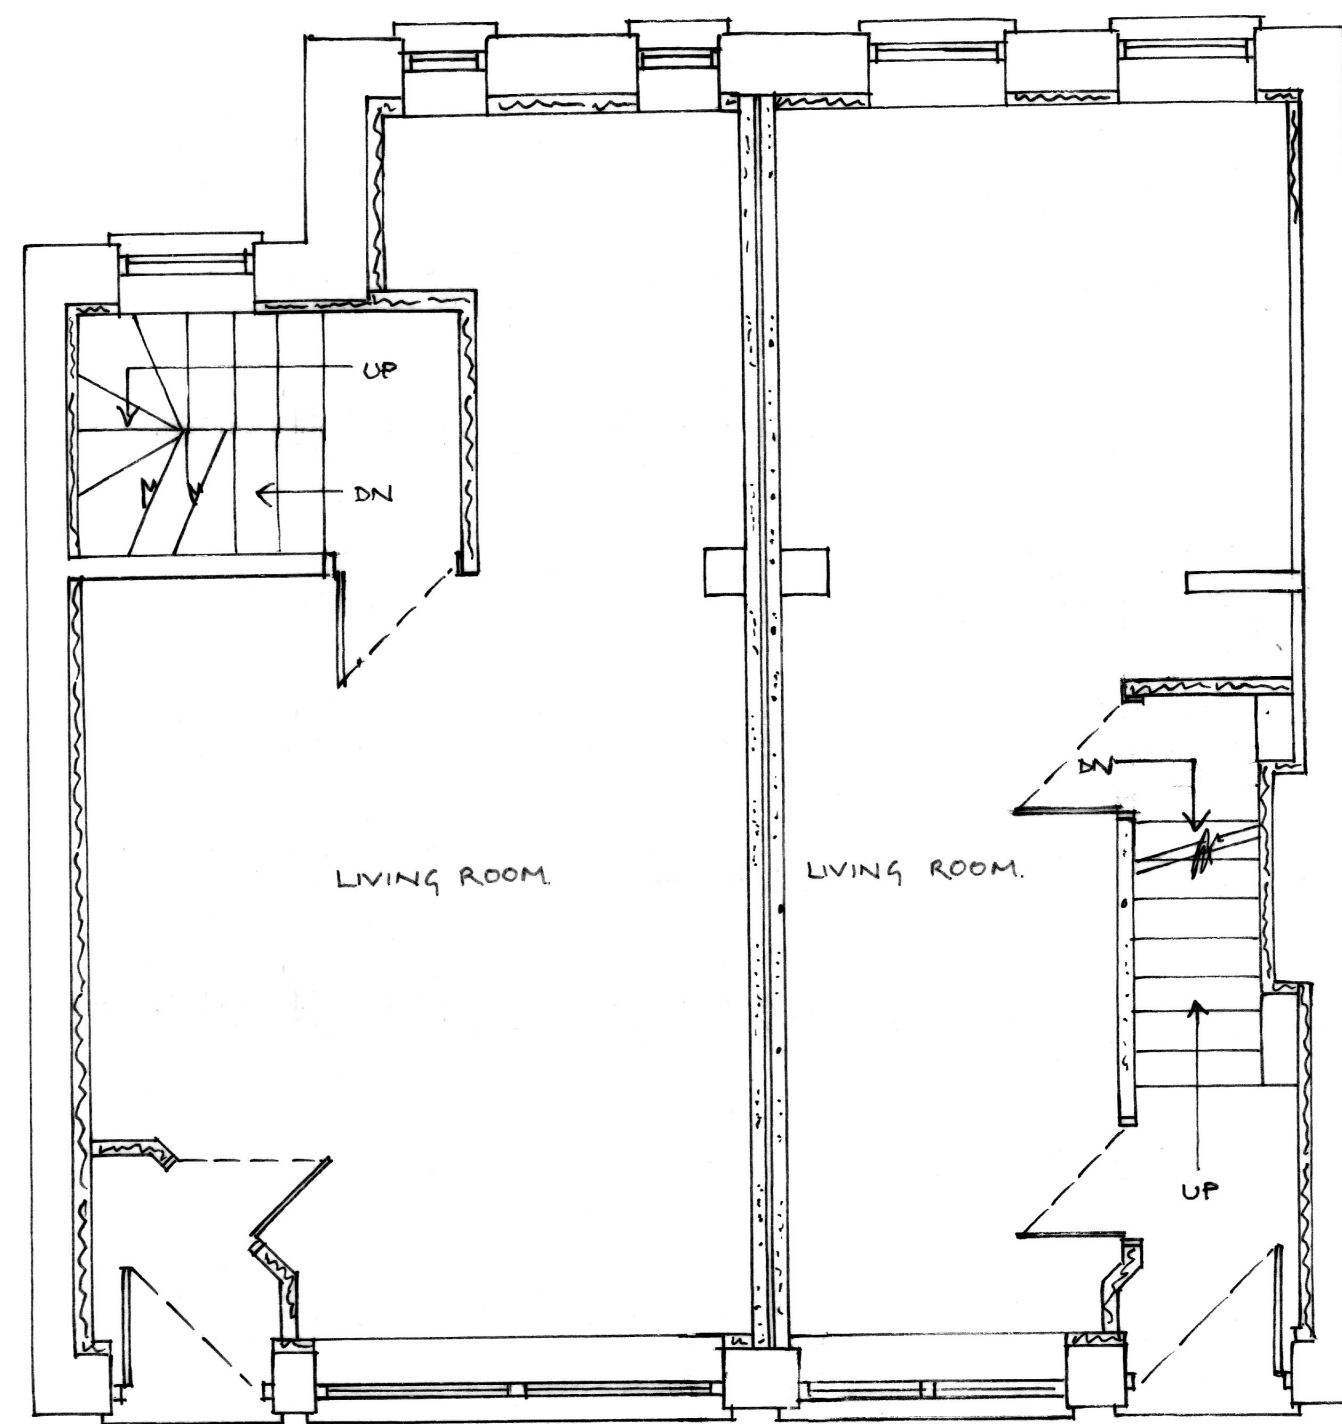


GROUND FLOOR PLAN

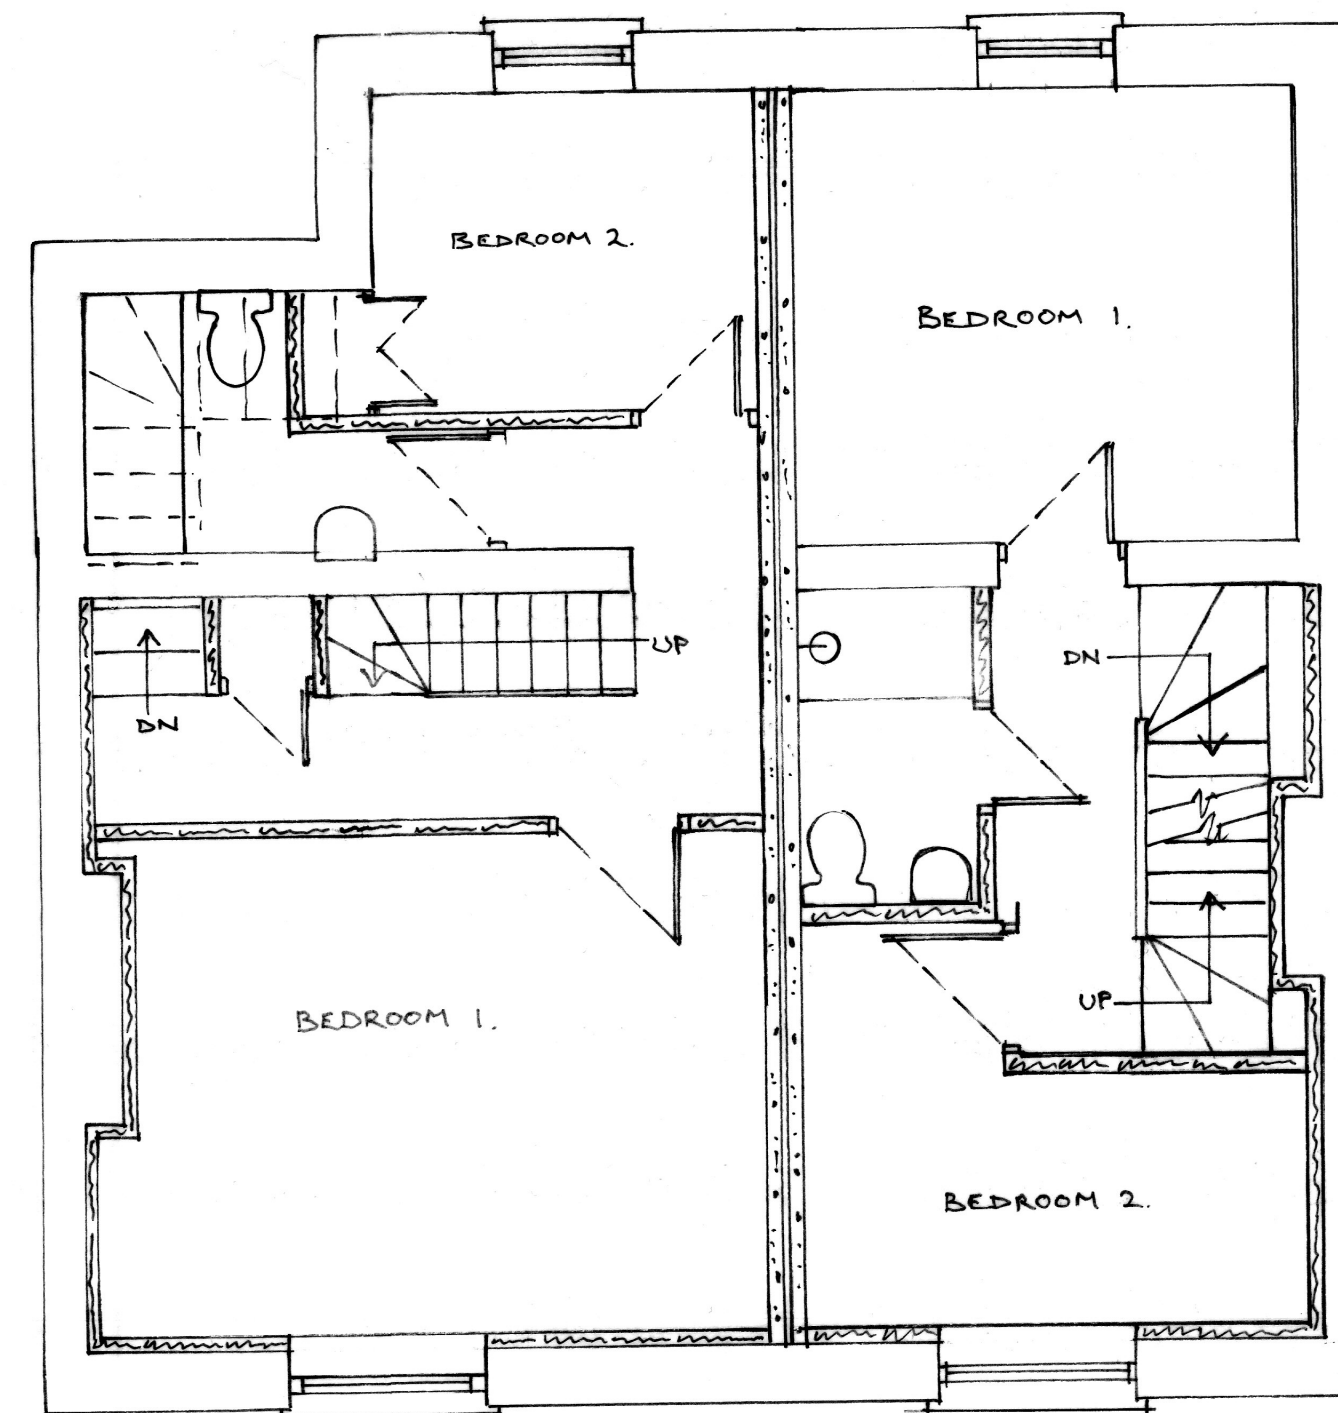

FIRST FLOOR PLAN

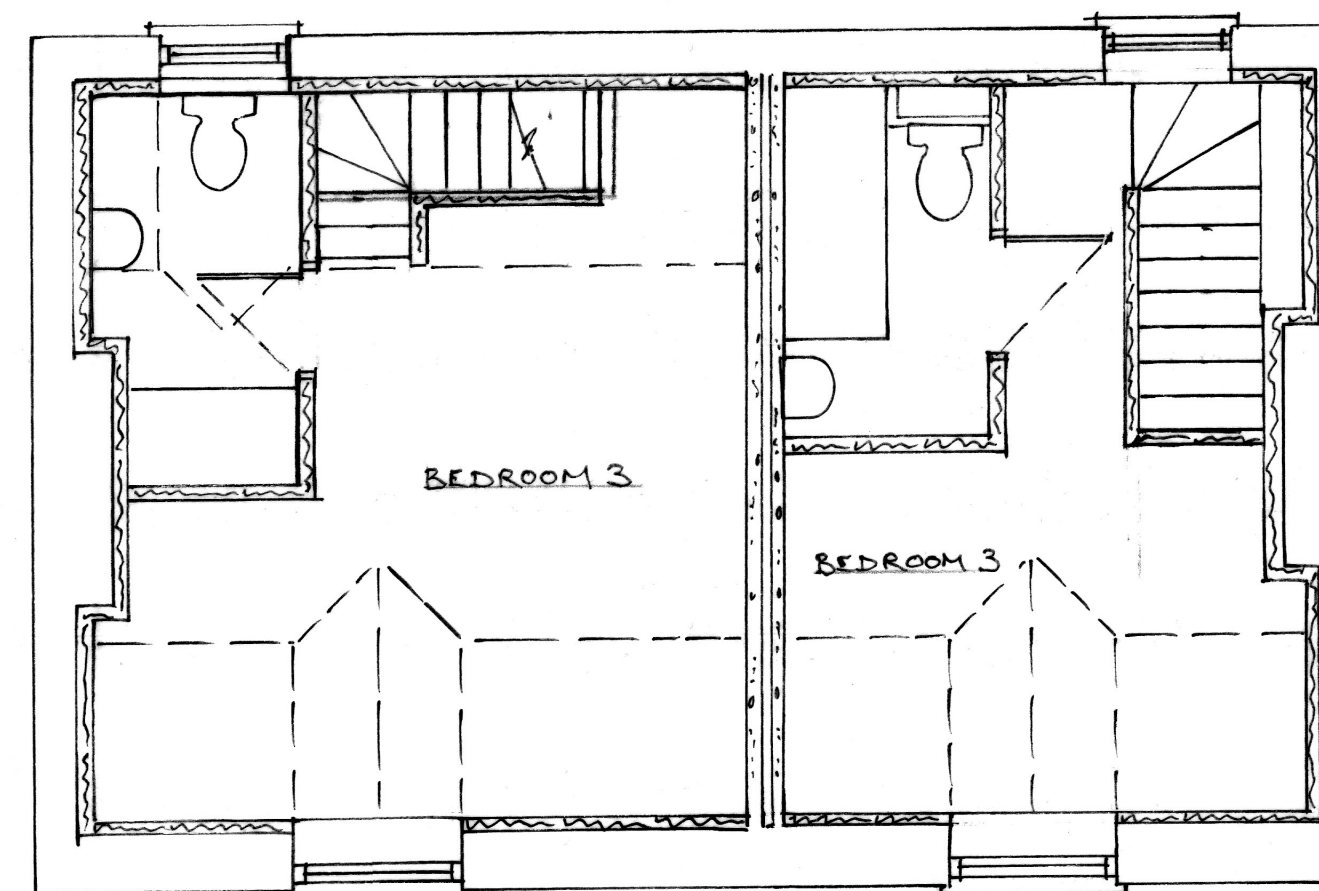

SECOND FLOOR PLAN

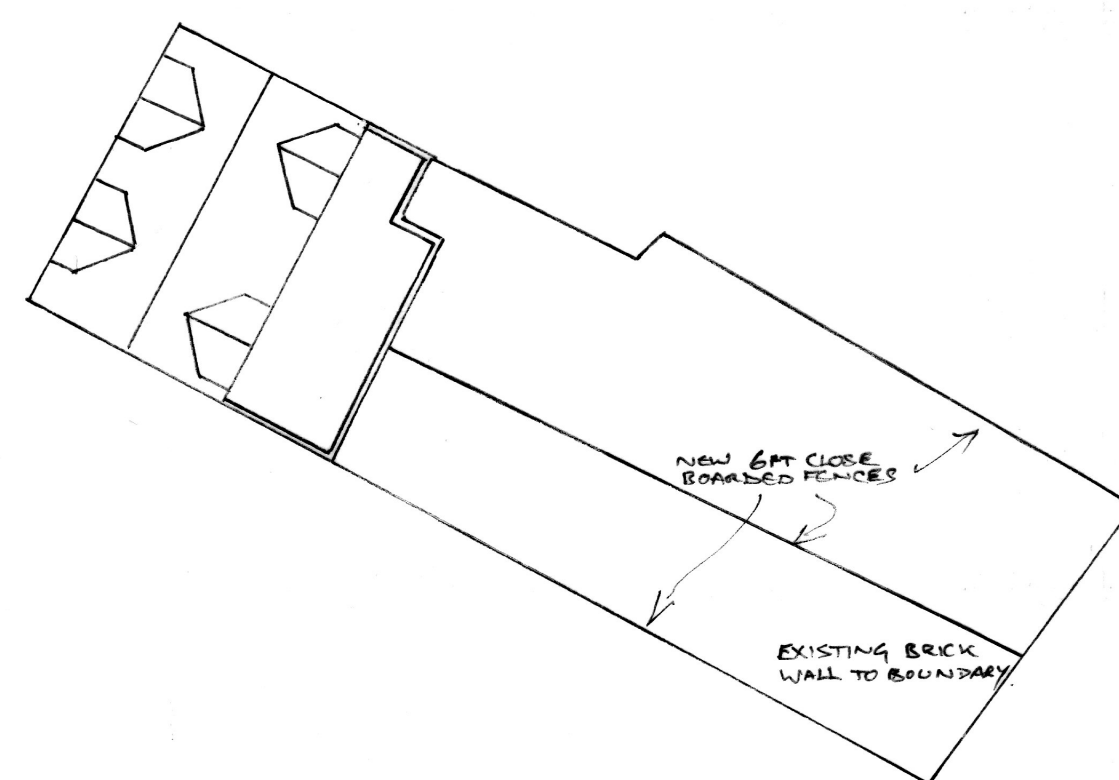

ROOF & GARDEN PLAN @ 1:200

0 2 4 6m 1:200 SCALE

0 1 2 3 4m @ 1:50 SCALE

NOTES:
All dimensions must be checked on site and not scaled from this drawing.

E		
D		
C		
B		
A		
	Date	Revisions

© copyright

Client
Sourced Property Ltd

Job Title

Former HSBC
Well Street
Cefn Mawr
Wales

Drawing Title

Floor plans as proposed

Scale 1:50 @ A1

Date MARCH 23 Drawn by [Signature]

Drg. No. 223 08/03 Rev.