




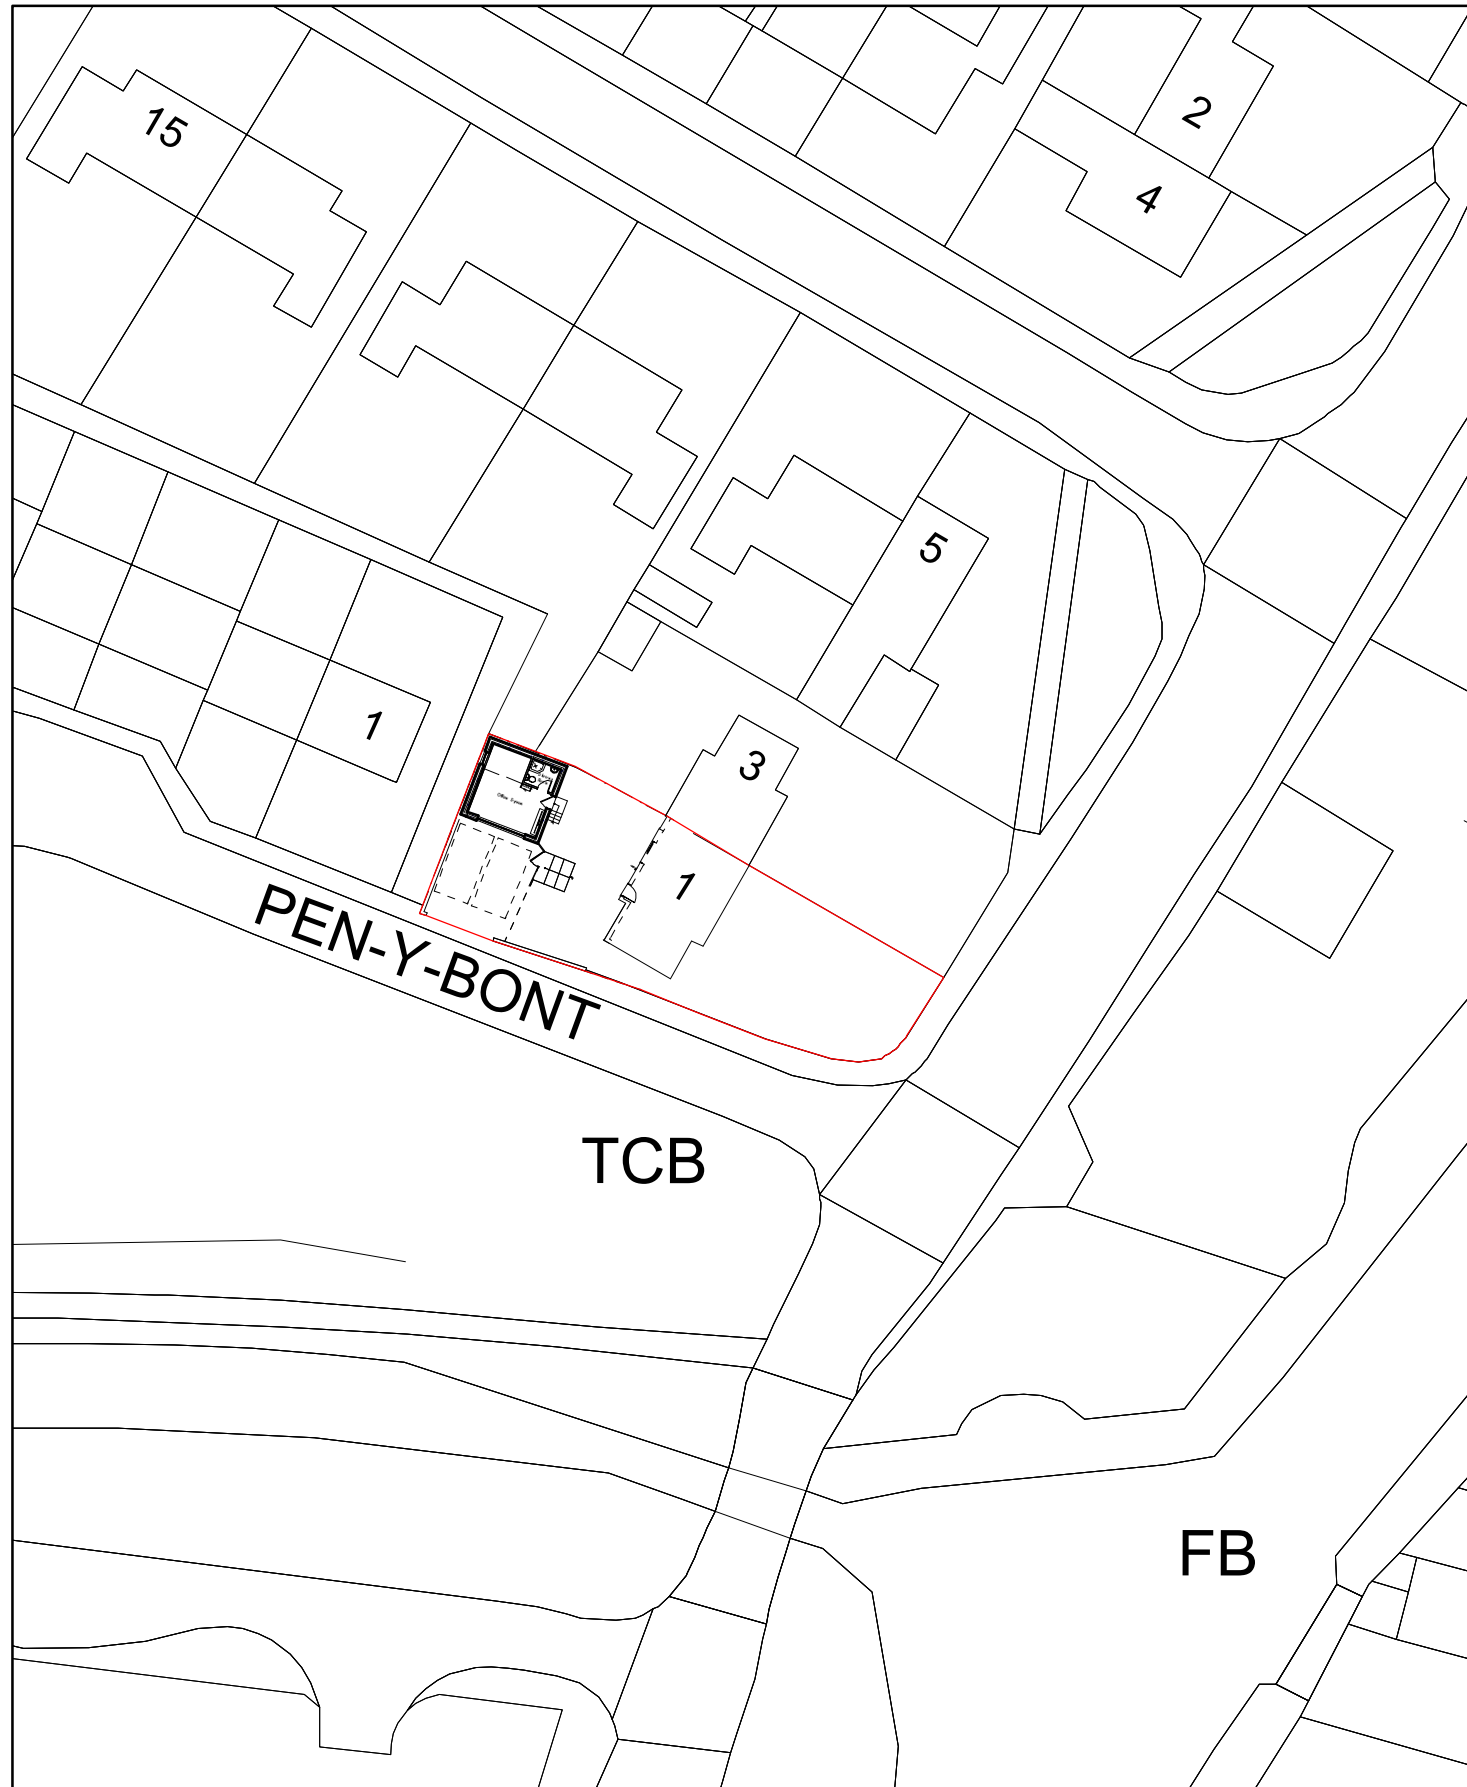

Site Plan 1:500

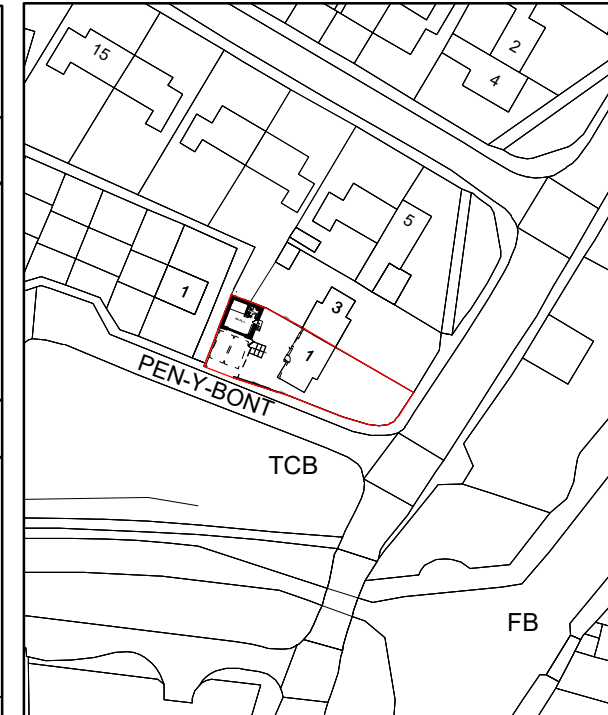

Location Plan 1:1250

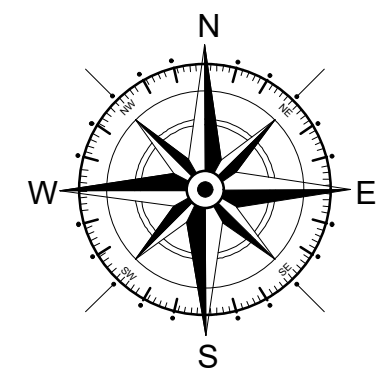

Key	
—	Application Site

A	02/23	Planning Amends	E.M.J
Rev	Date	Detail	Initial

Project:
Proposed Alterations to,
1 George Avenue,
Trevor, Llangollen,
LL20 7UA

Title: Planning:Site & Location Plan	Scale: (A3) 1:500 & 1:1250
--	----------------------------------

Drawn By: E.M.Jackson	Date: Nov 2022
--------------------------	-------------------

Drawing No: 0030/005	Sheet: of
-------------------------	----------------

blueprint
architectural services



Office 3K4,
Redwither Business Tower,
Wrexham. LL13 9XT
Tel: 01978 356500
www.blueprintarchitectural.com

© copyright all rights reserved