




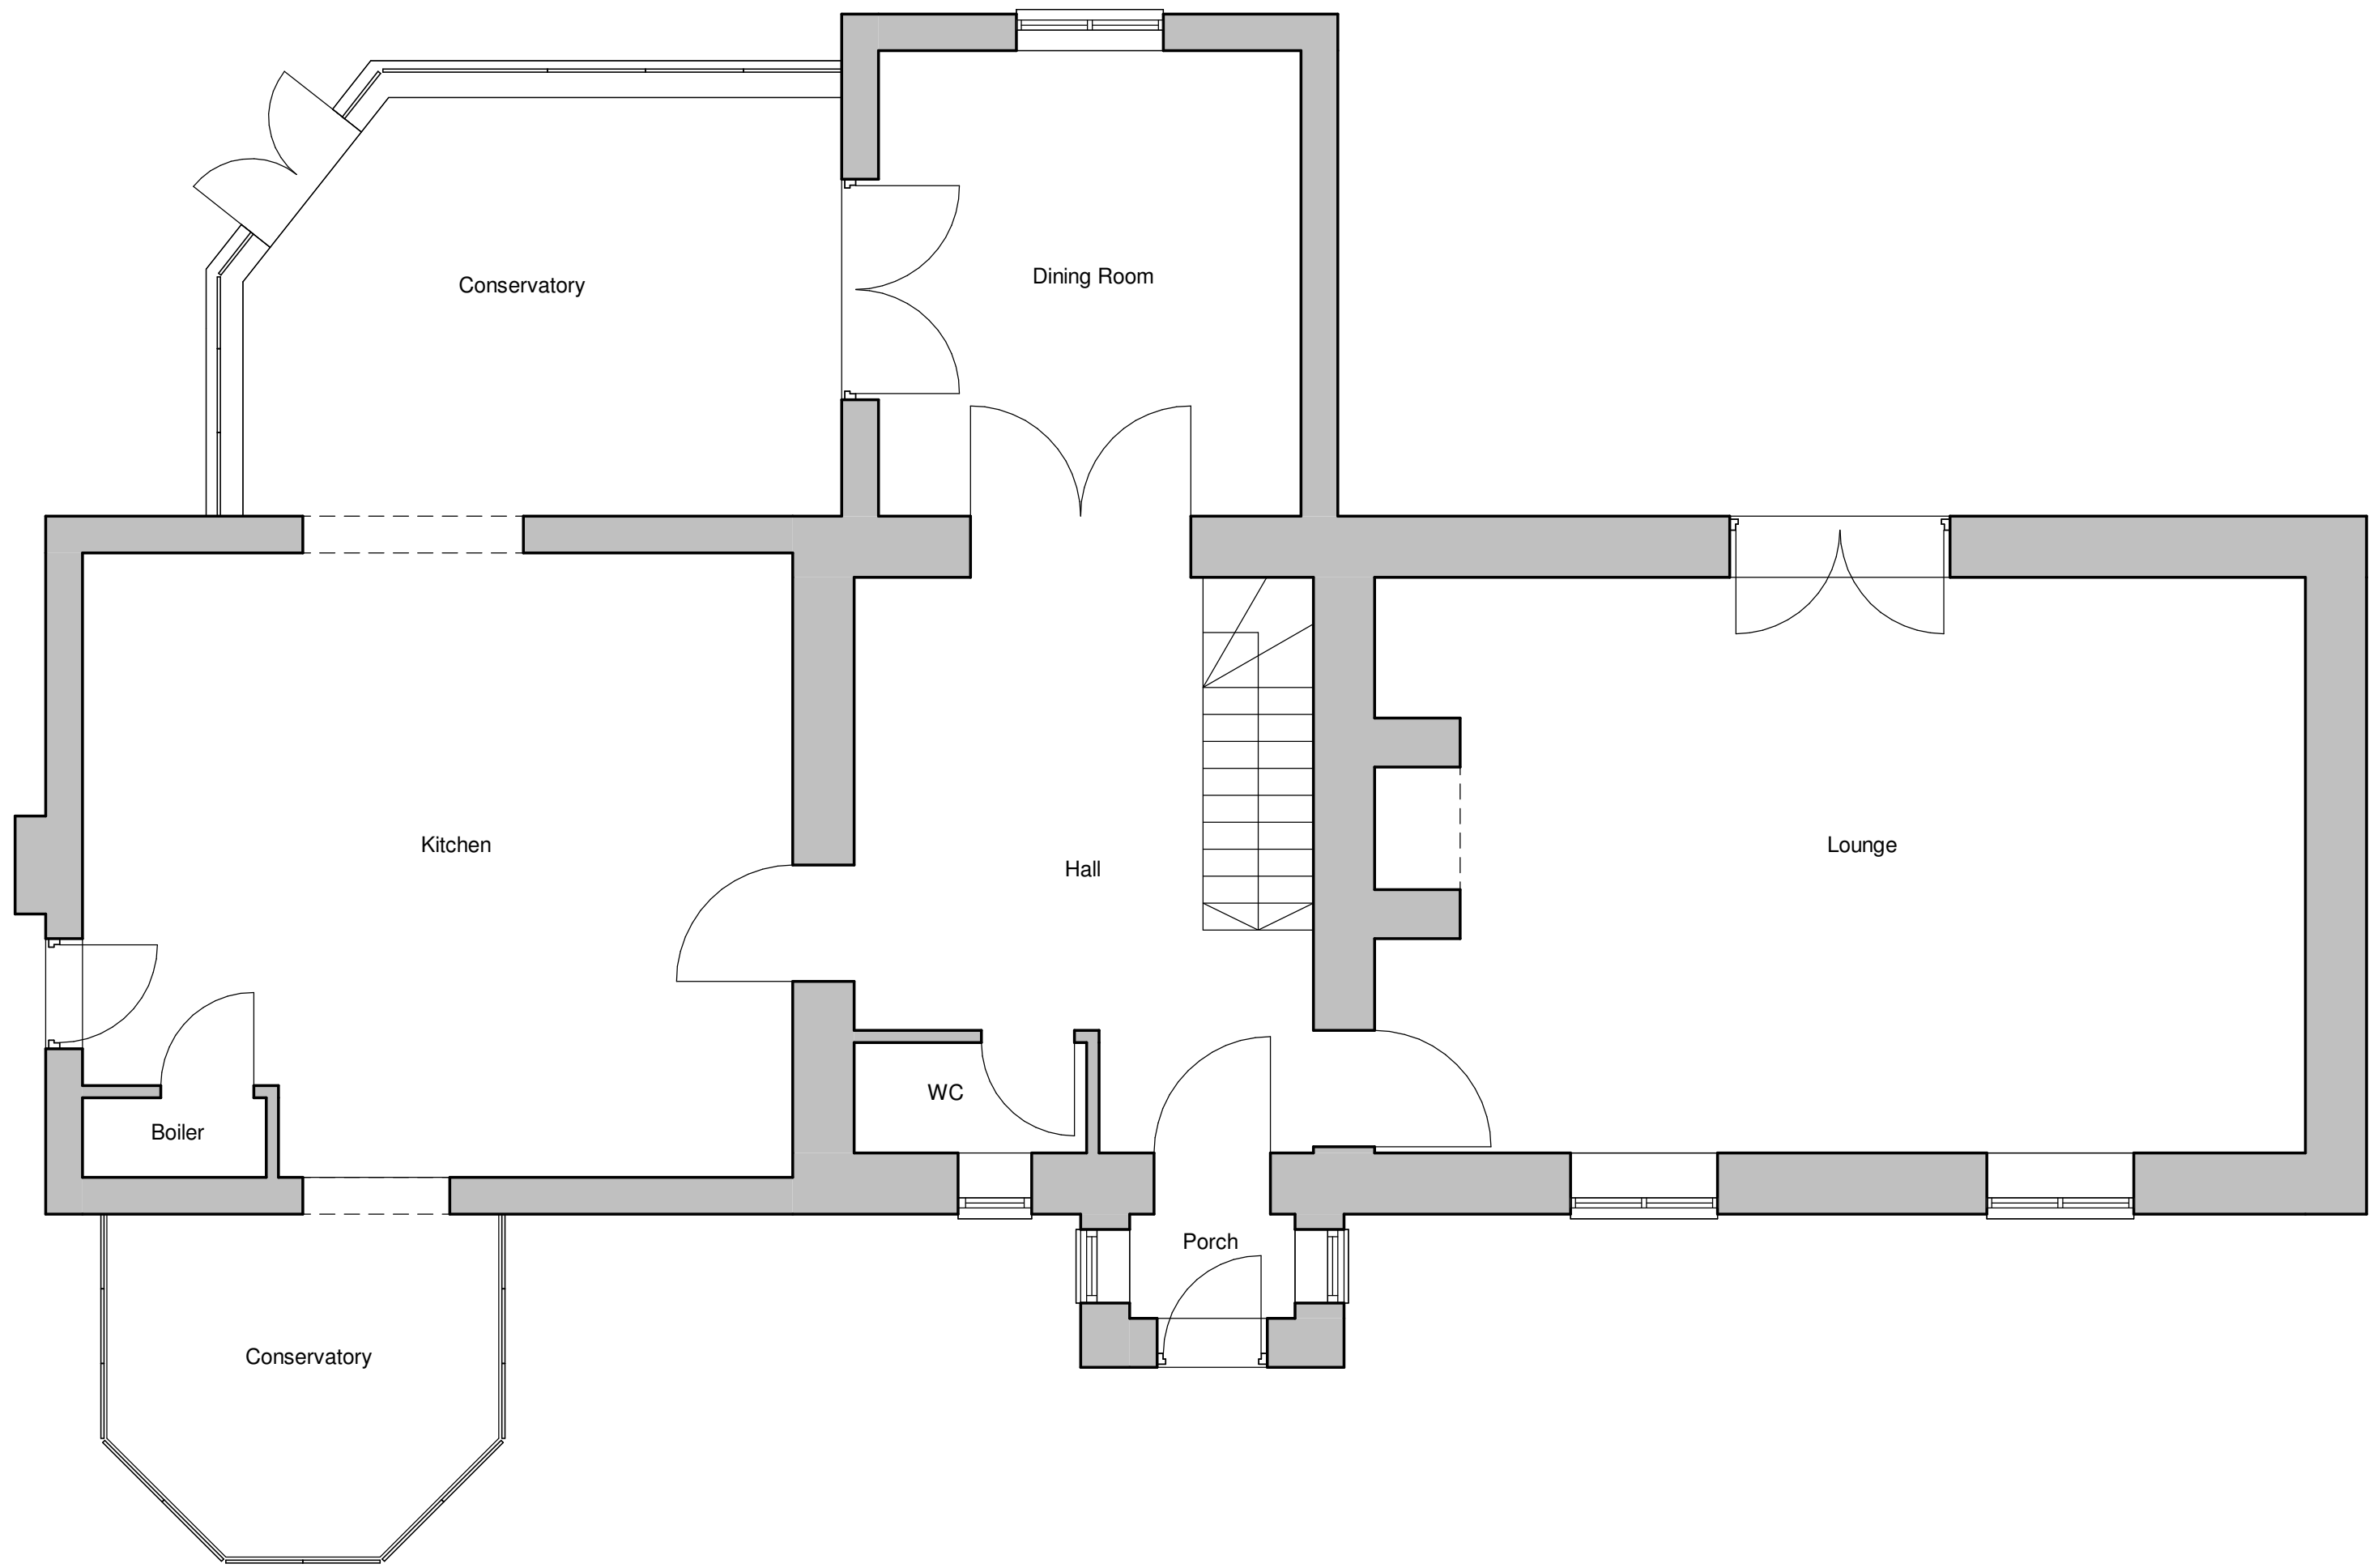

Existing Ground Floor Plan
1 : 50

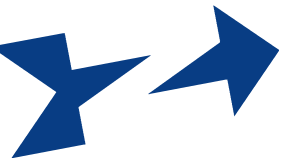

Existing First Floor Plan
1 : 50

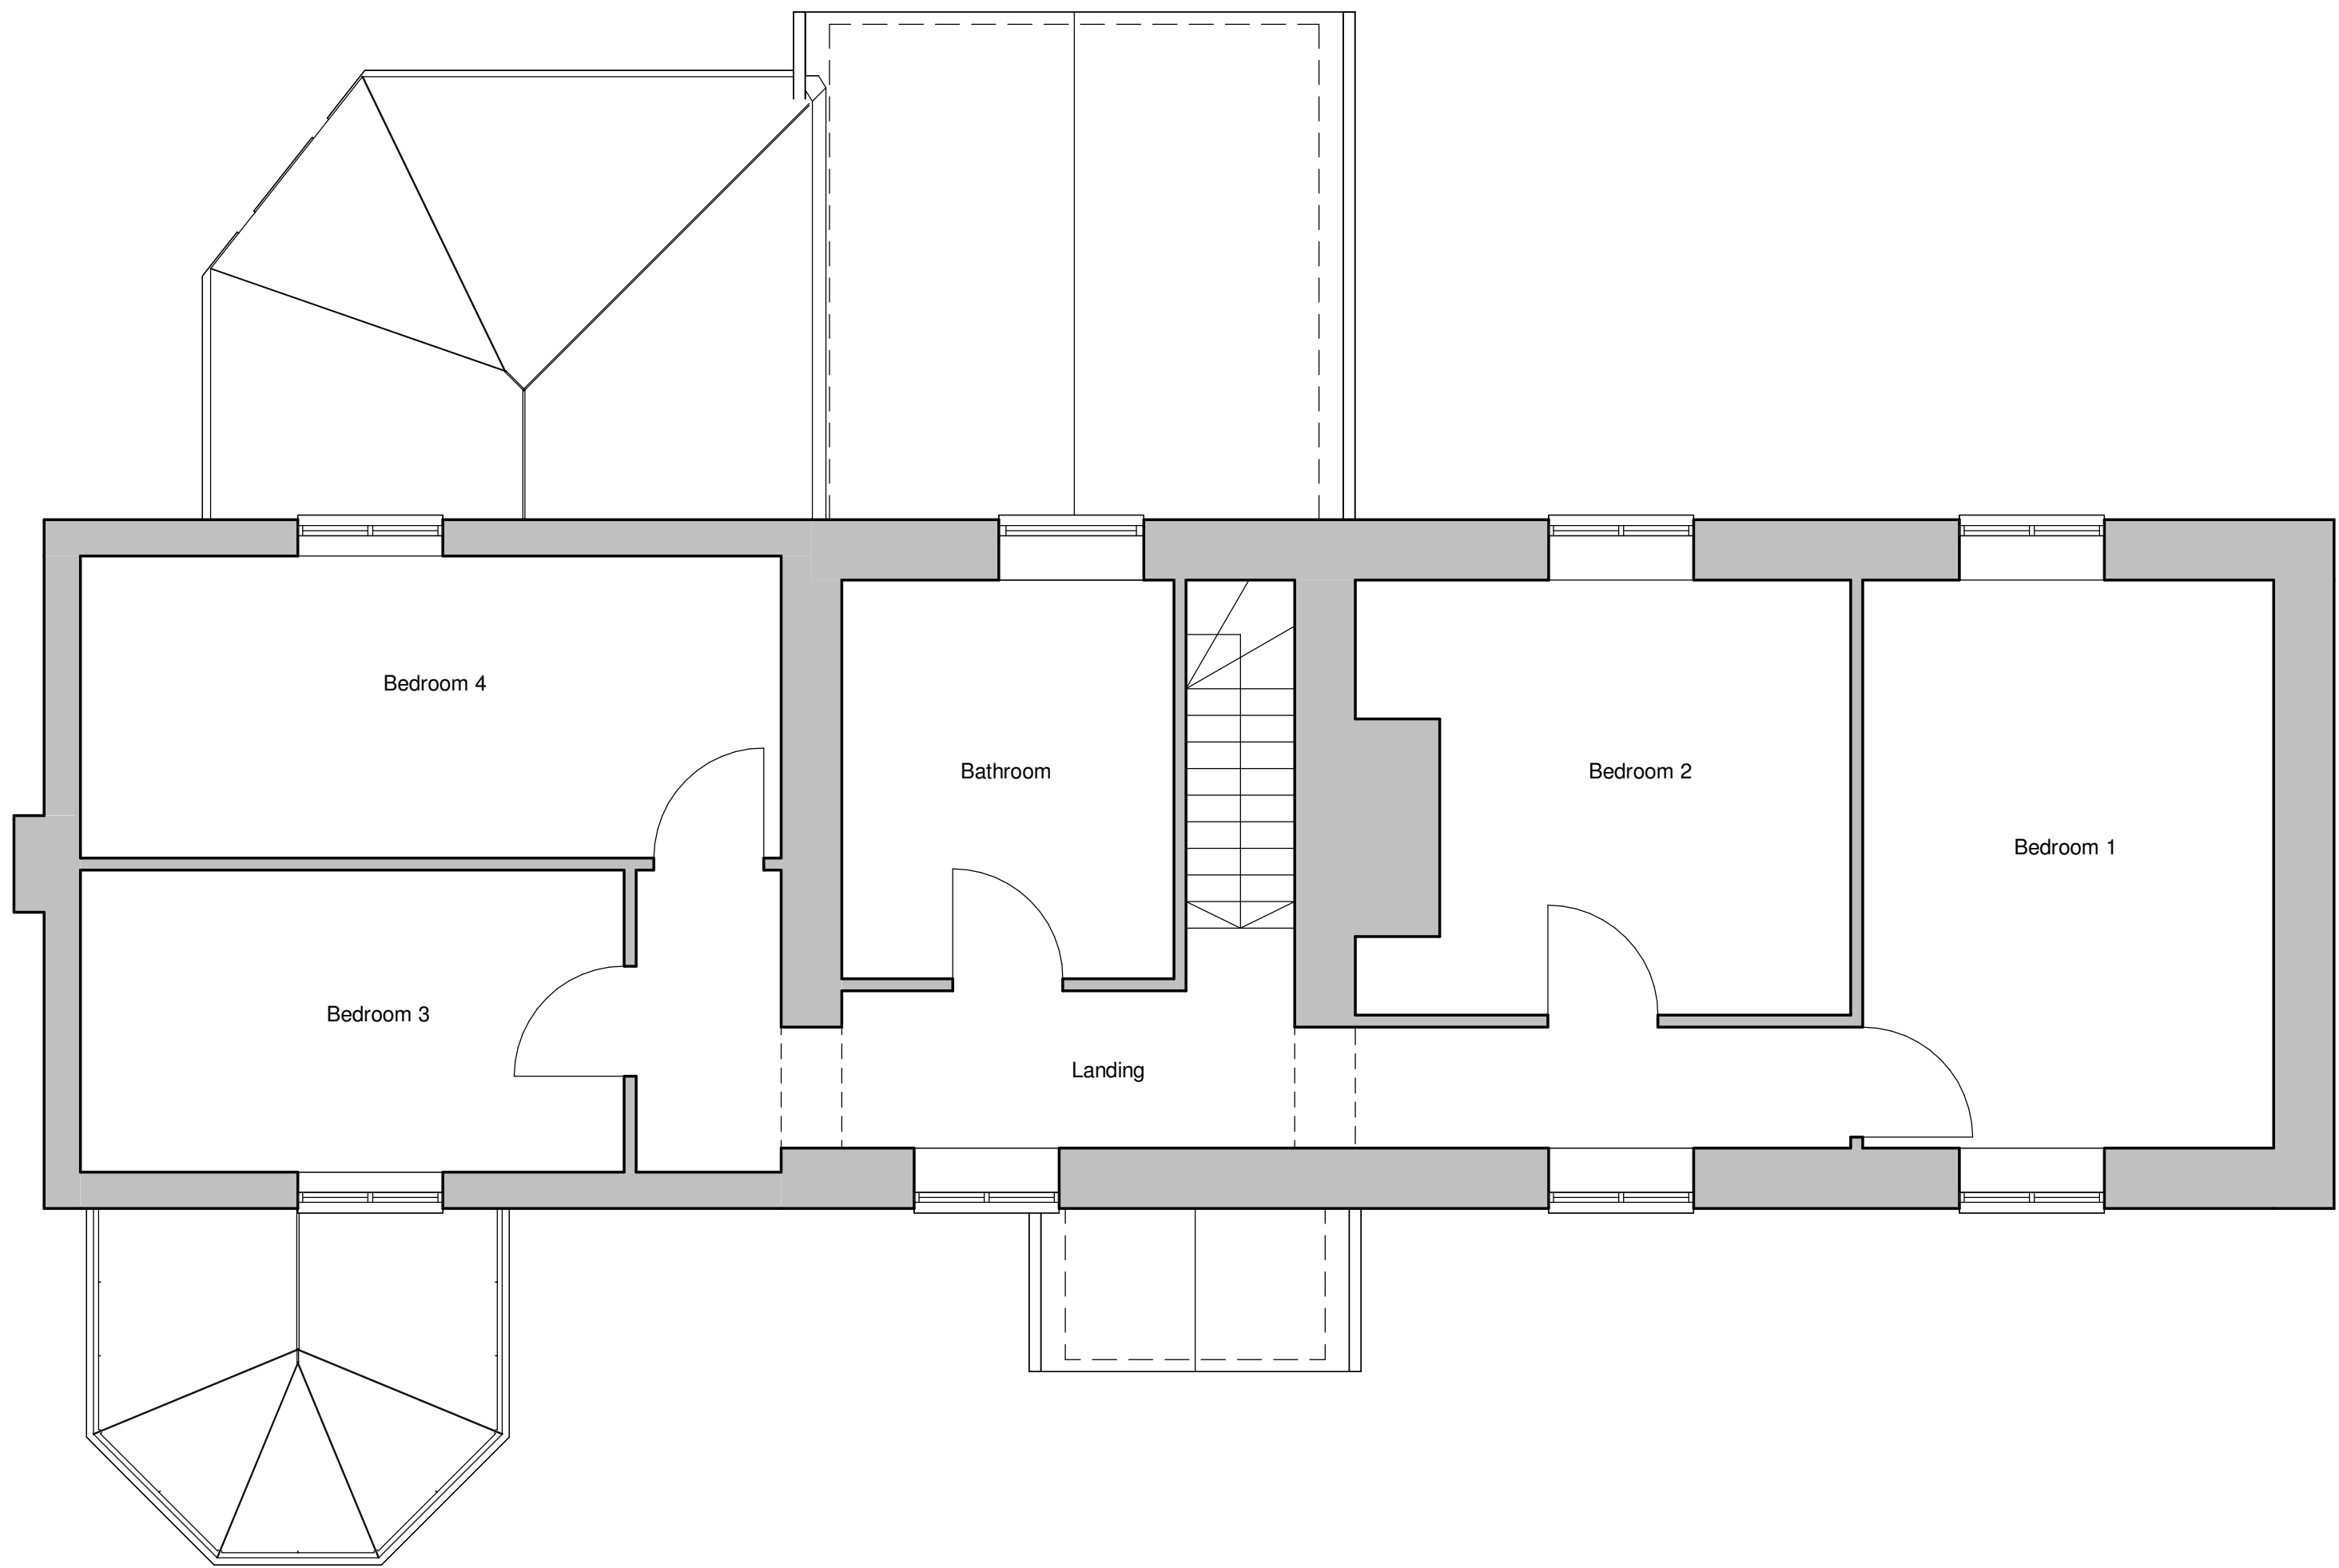

ARKIFY LTD.
36 Pils Tiron, Nant Pwll,
Wrexham, LL14 1UR
01948 828888
general@arkify.co.uk
www.arkify.co.uk

Project: Doll's House, Ruthin Road, Coedpoeth	
Title: Existing Plans	
Scale @ A1: 1 : 50	Scale @ A3: 1:100
Author: GE	Date: 22/01/23
Project Ref: 23-02	Drawing No: A003
Rev: A	