


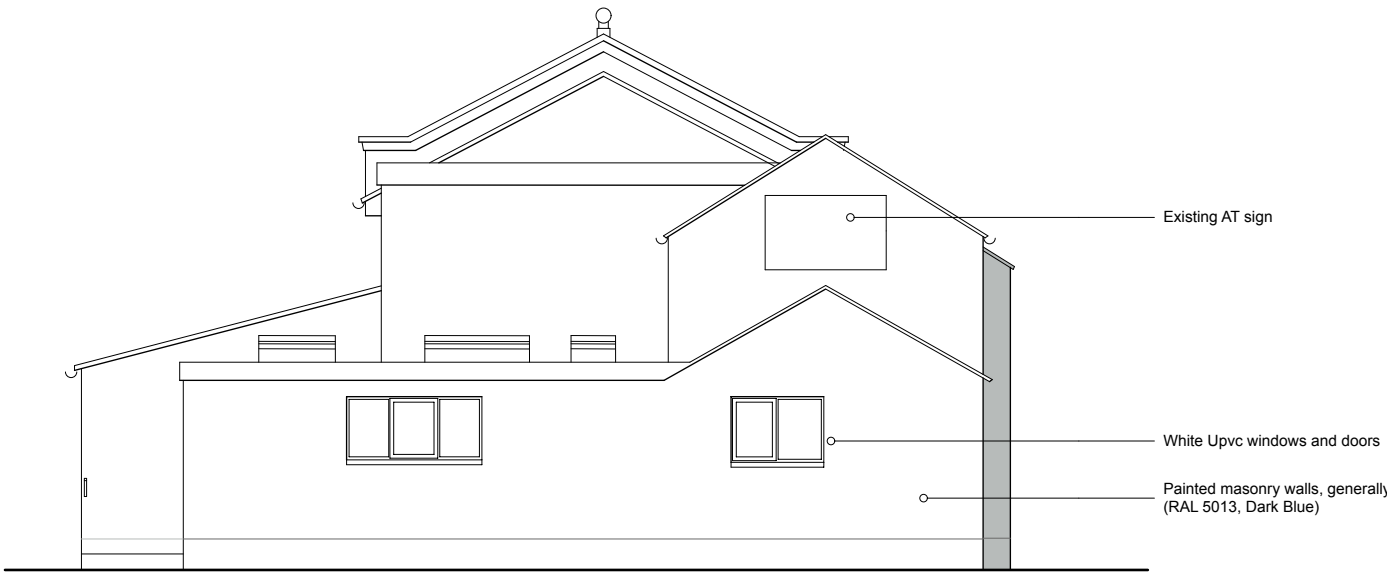


Existing West Elevation



Existing East Elevation



Existing North Elevation

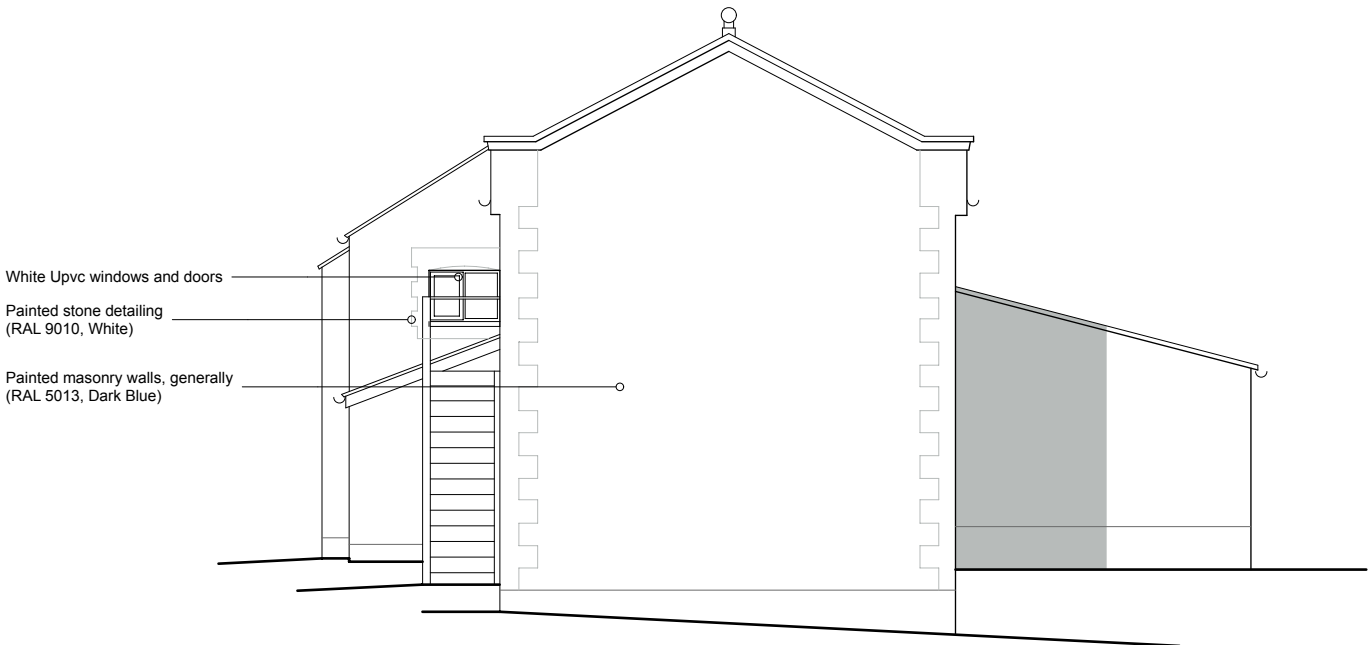

Existing South Elevation



Existing Photographs

 Prince Architects Studio G02, Jordan Street Studios Liverpool L1 0BP 0151 7271384 ben@princearchitects.co.uk www.princearchitects.co.uk	 Project: Vets Clinic Wrexham Extension & Refurb		 Client: Animal Trust		 Title: Existing Elevations	
	Size: A2	Proj. No: 21.003	Dwg No: L(05)001	Rev: P01	Purpose: PLANNING	
		Scale: 1:100	Date: March '23	Drawn / Chk: BP		