


Ground Floor Plan

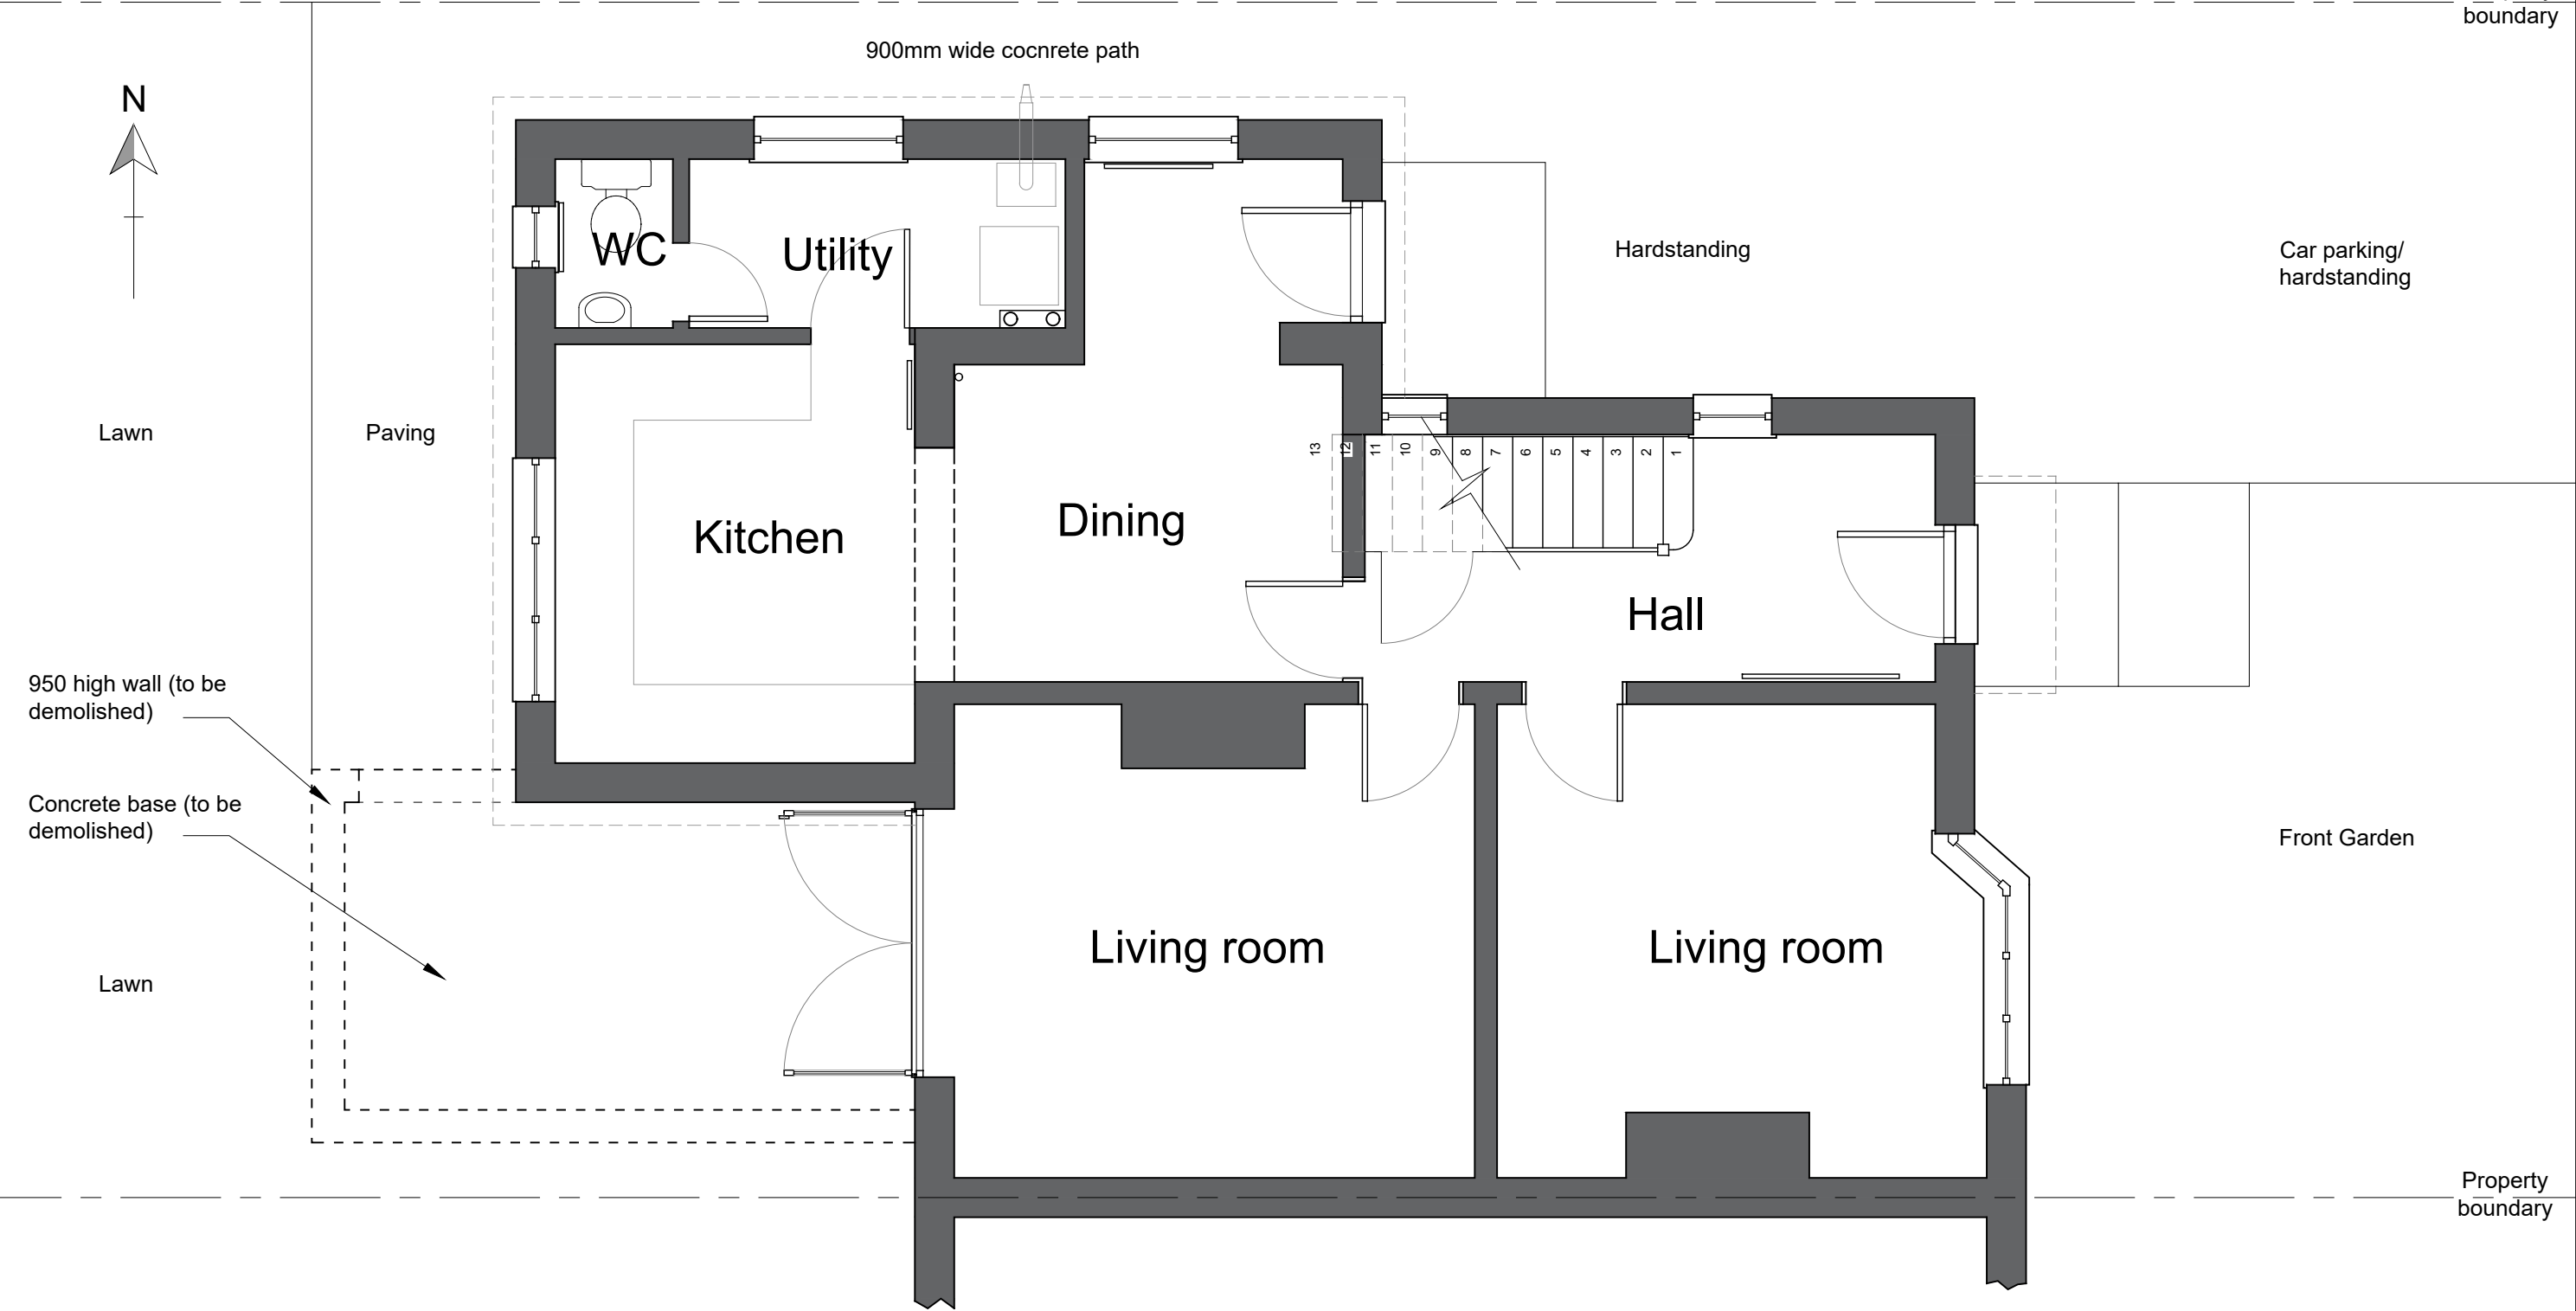

Geist Architecture
Y Groes Hall Street Penycae Wrexham LL14 2RT t: 01978 841393 m: 07507 403541
e: simon@geistarchitecture.co.uk w: www.geistarchitecture.co.uk

Sharon Emore
64 Wats Dyke Way
Wrexham
LL11 2TH

GF Floor Plan
as existing

DRAWING NUMBER	REVISION	DATE
105/SU-03	-	September 2022
		SCALE 1:50 @A3