


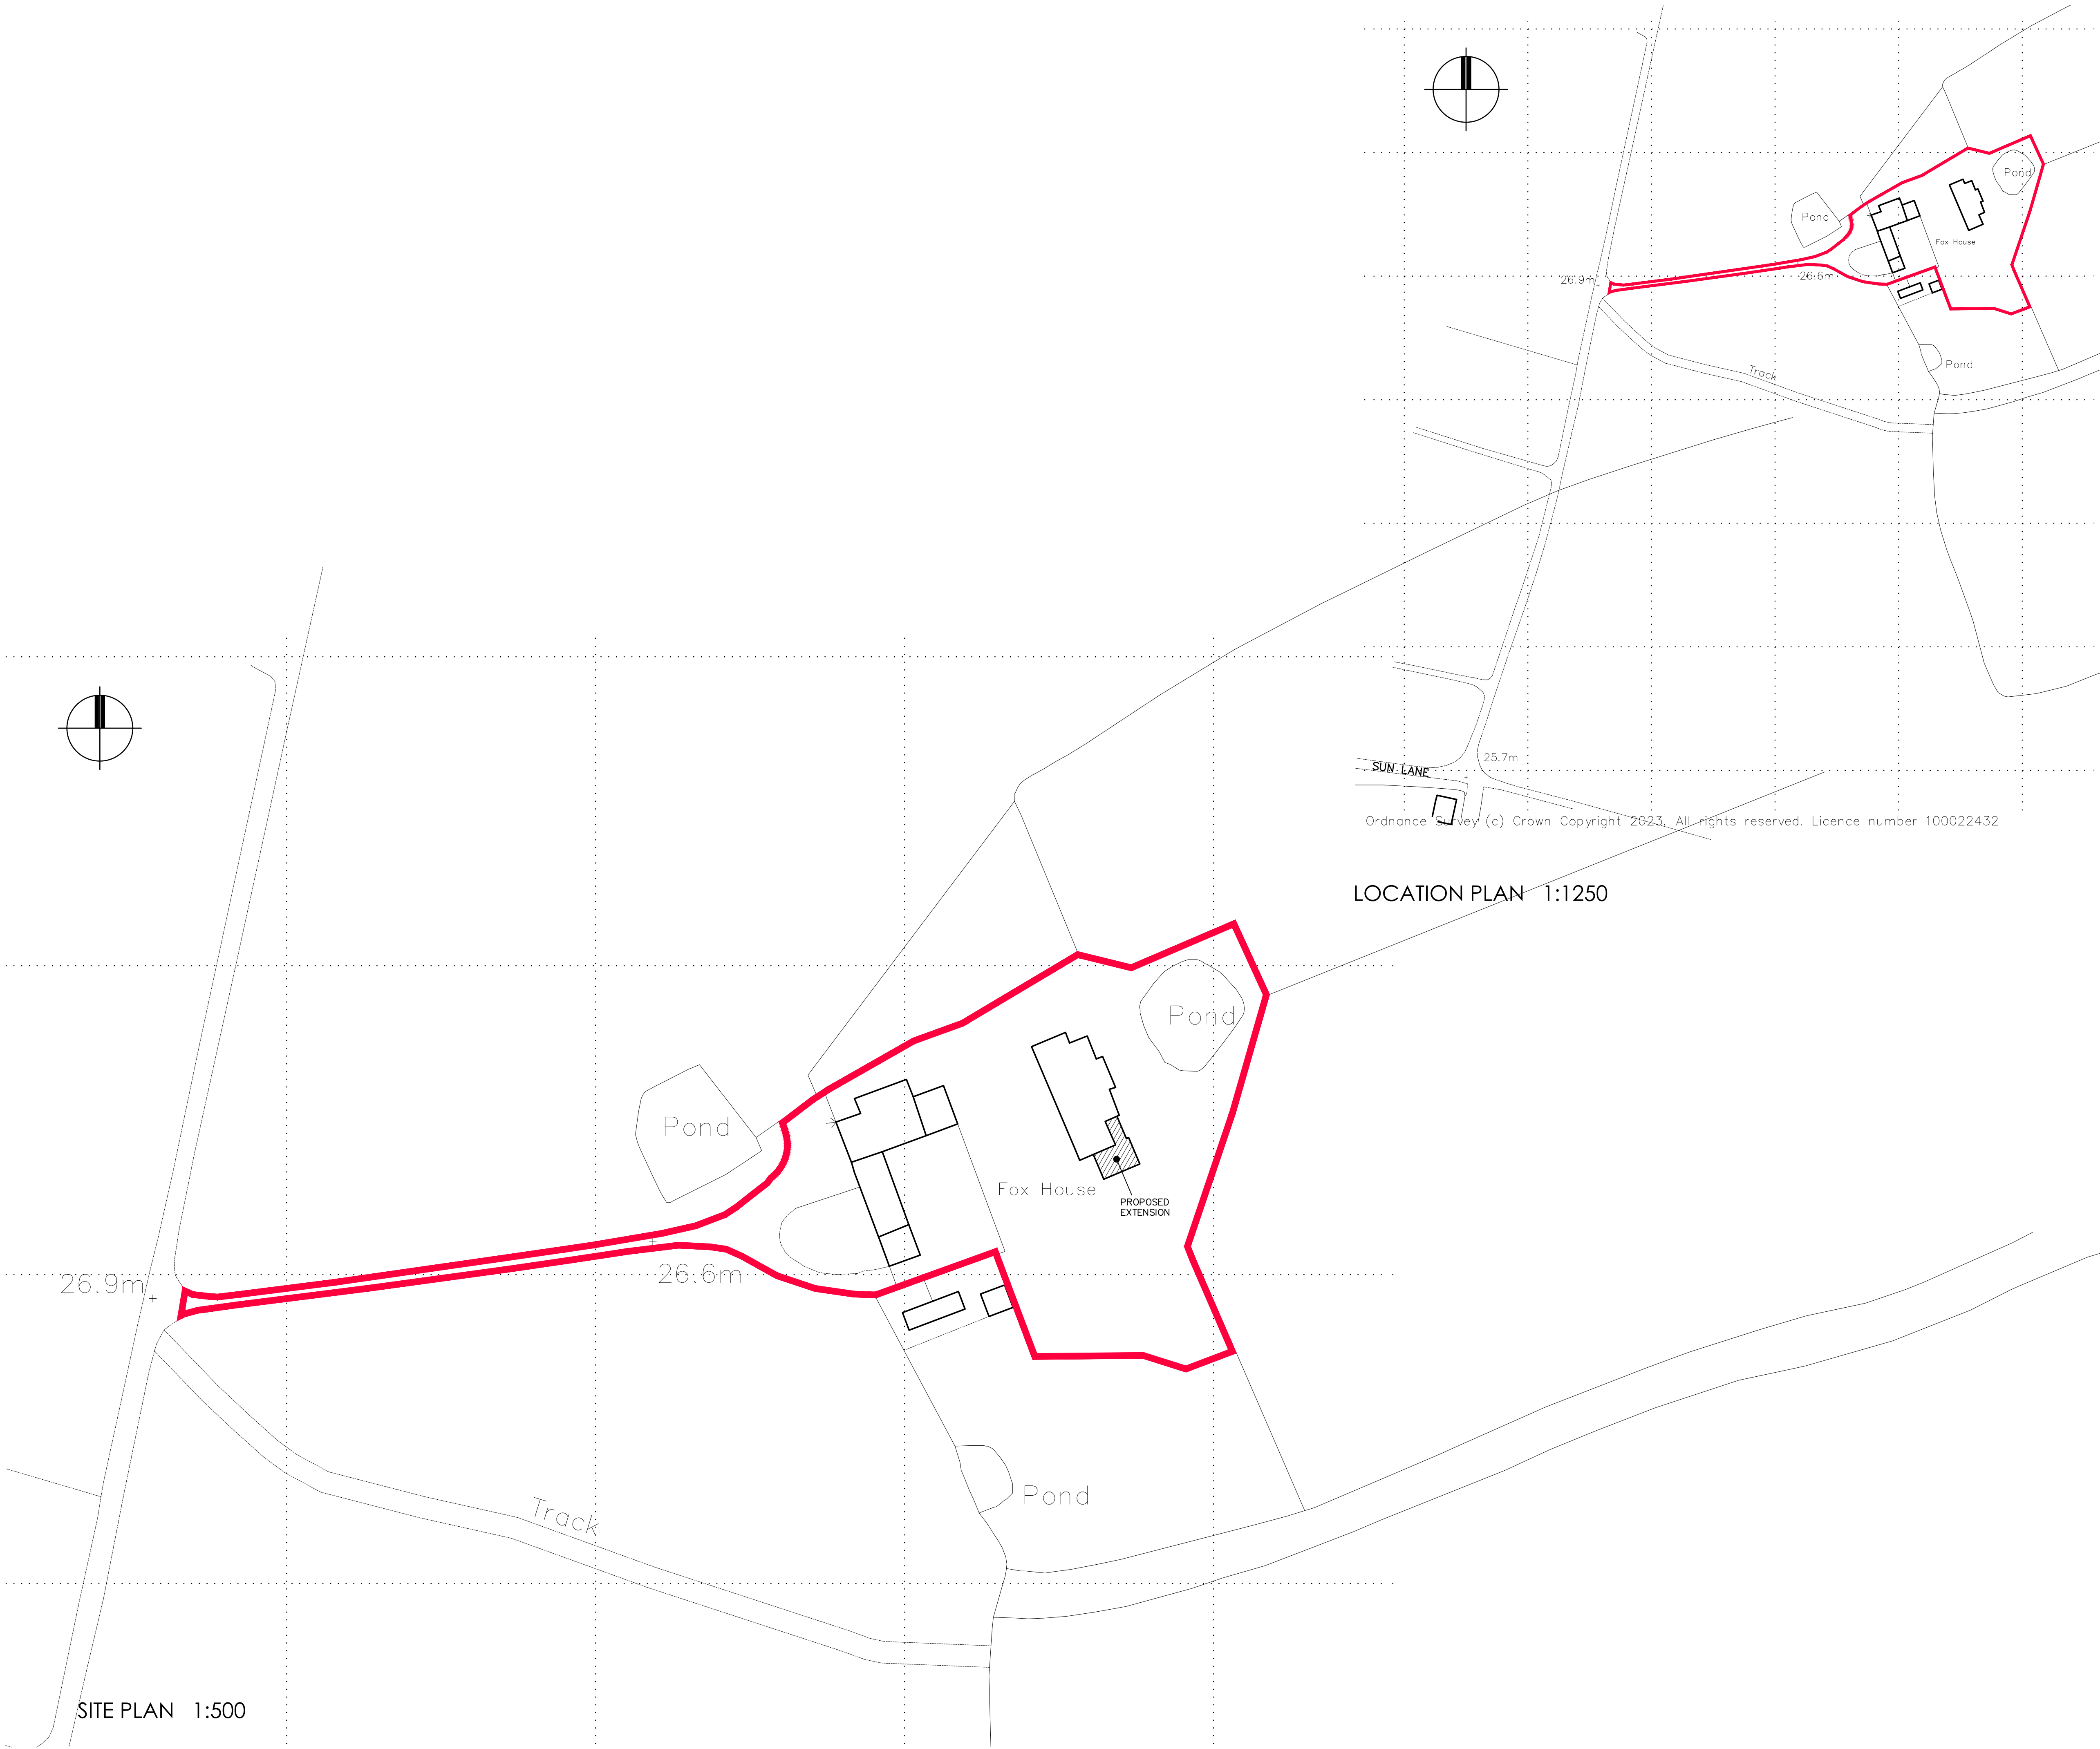

©

THIS DRAWING AND THE BUILDING WORKS DEPICTED ARE COPYRIGHT OF THE ARCHITECTS AND MAY NOT BE REPRODUCED EXCEPT BY WRITTEN PERMISSION. ALL DIMENSIONS MUST BE CHECKED ON SITE AND NOT SCALED FROM THIS DRAWING.

REVISIONS

LETTER	REVISION	DATE	BY
--------	----------	------	----

LOCATION PLAN 1:1250

SITE PLAN 1:500

BOWER EDLESTON
ARCHITECTS

SWEETBRIAR HALL, NANTWICH, CHESHIRE CW5 5RW
TELEPHONE: 01270 624129 FACSIMILE: 01270 627684
E M A I L : A D M I N @ B O W E R - E D L E S T O N . C O M
W E B S I T E : W W W . B O W E R - E D L E S T O N . C O M

PROJECT
FOX HOUSE, BOWLING BANK
TITLE
SITE & LOCATION PLANS

SCALE	AS NOTED@A1	DRAWN BY
DATE	MAR 2023	STAGE
DRG.No	7212 04	REVISION