




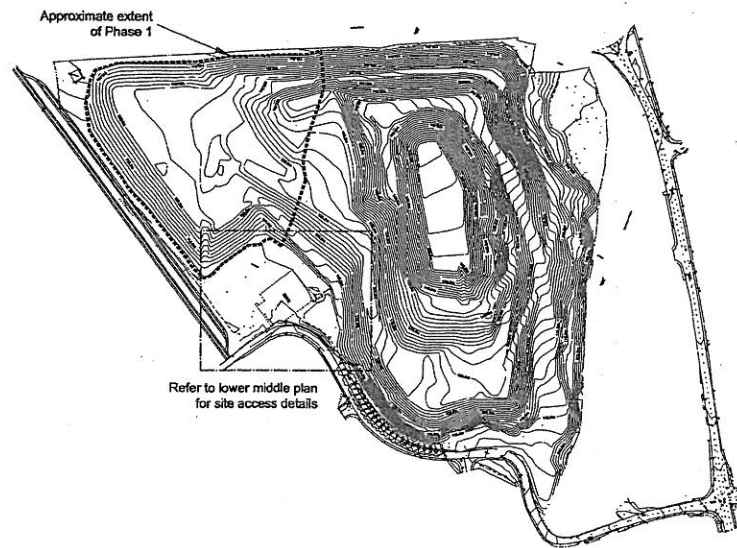


Existing - Commencement of Phase 1

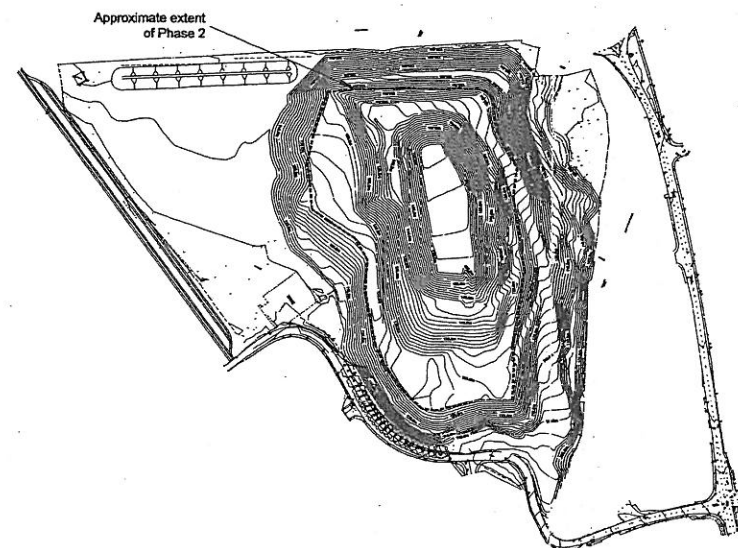


Commencement of Phase 2

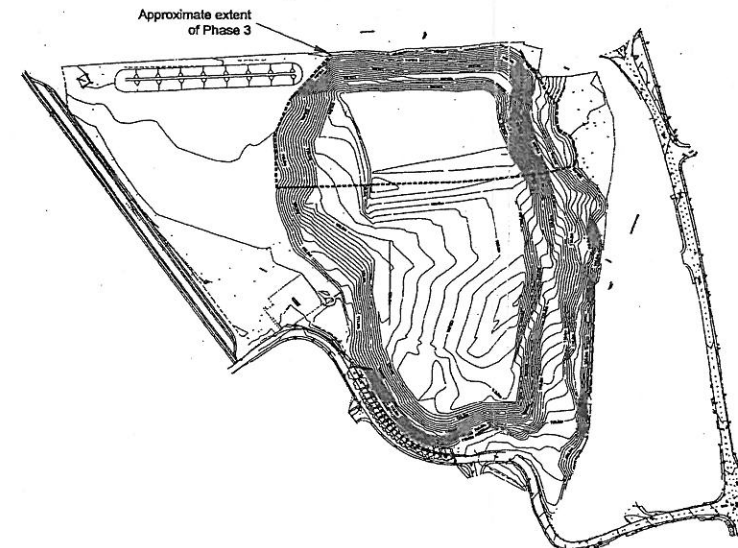


Commencement of Phase 3

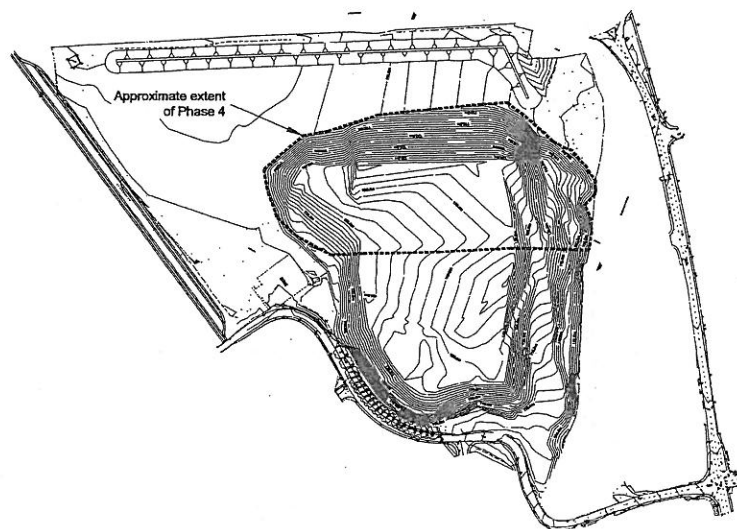


Commencement of Phase 4

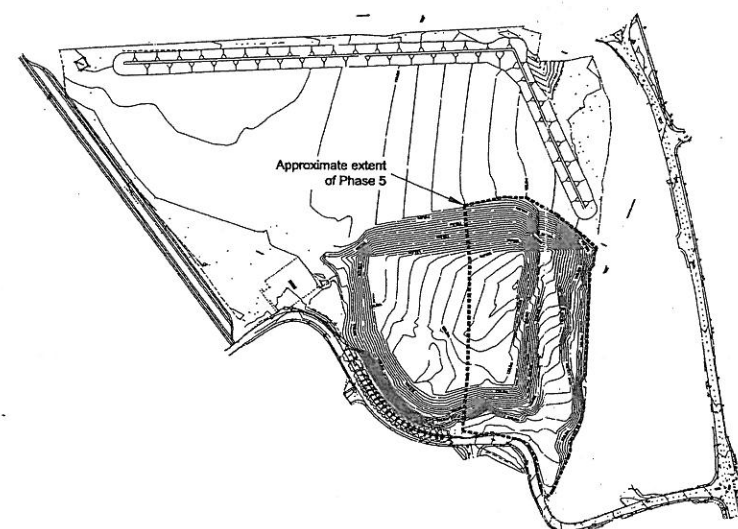


Commencement of Phase 5

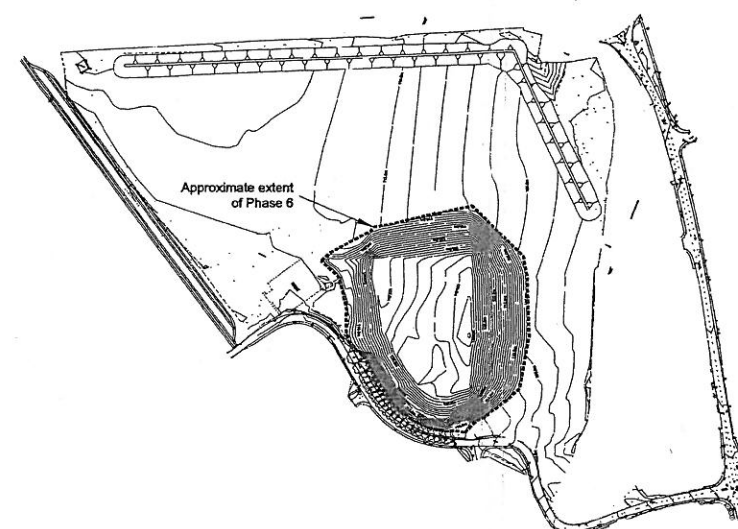

Commencement of Phase 6

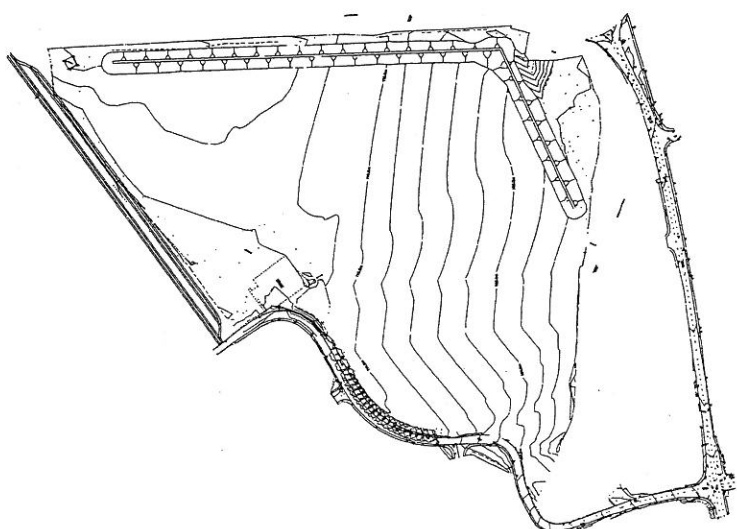

Completion

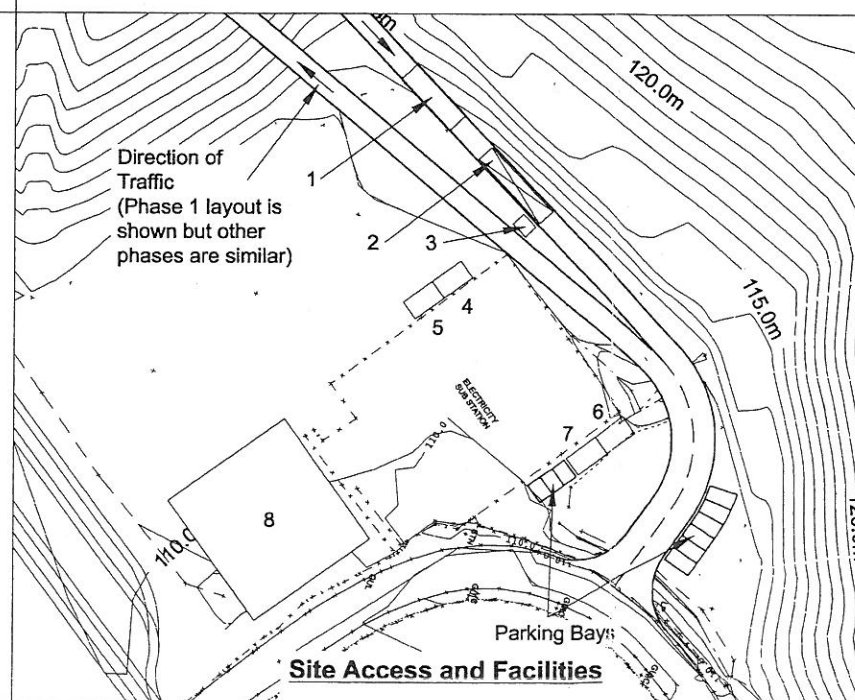

Key

1	Wheelwash facility	12.0m x 3.9m
2	Weighbridge	15.0m x 3.0m
3	Weighbridge Office	3.05m x 2.44m
4	Messroom / Canteen	6.1m x 3.5m
5	Toilets / Showers	6.1m x 3.5m
6	Site Office	6.1m x 3.5m
7	Meeting Room	6.1m x 3.5m
8	Temporary Plant Maintenance Building	25.0m x 24.0m

Notes

Haul routes, processing areas and site access not shown for clarity.

Client

BERSHAM GLENSIDE LTD

Job Title

Bersham Colliery Tip

Drawing Title

**Proposed Phases
&
Site Access and Facilities**

Scale at A1

NTS

Drawing Status

Draft - For Information

Date



02-10-06

Drawing No


BGL-001

Issue

A

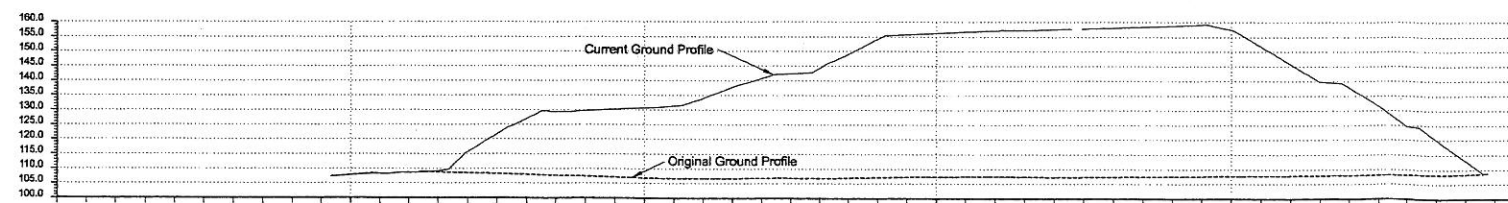
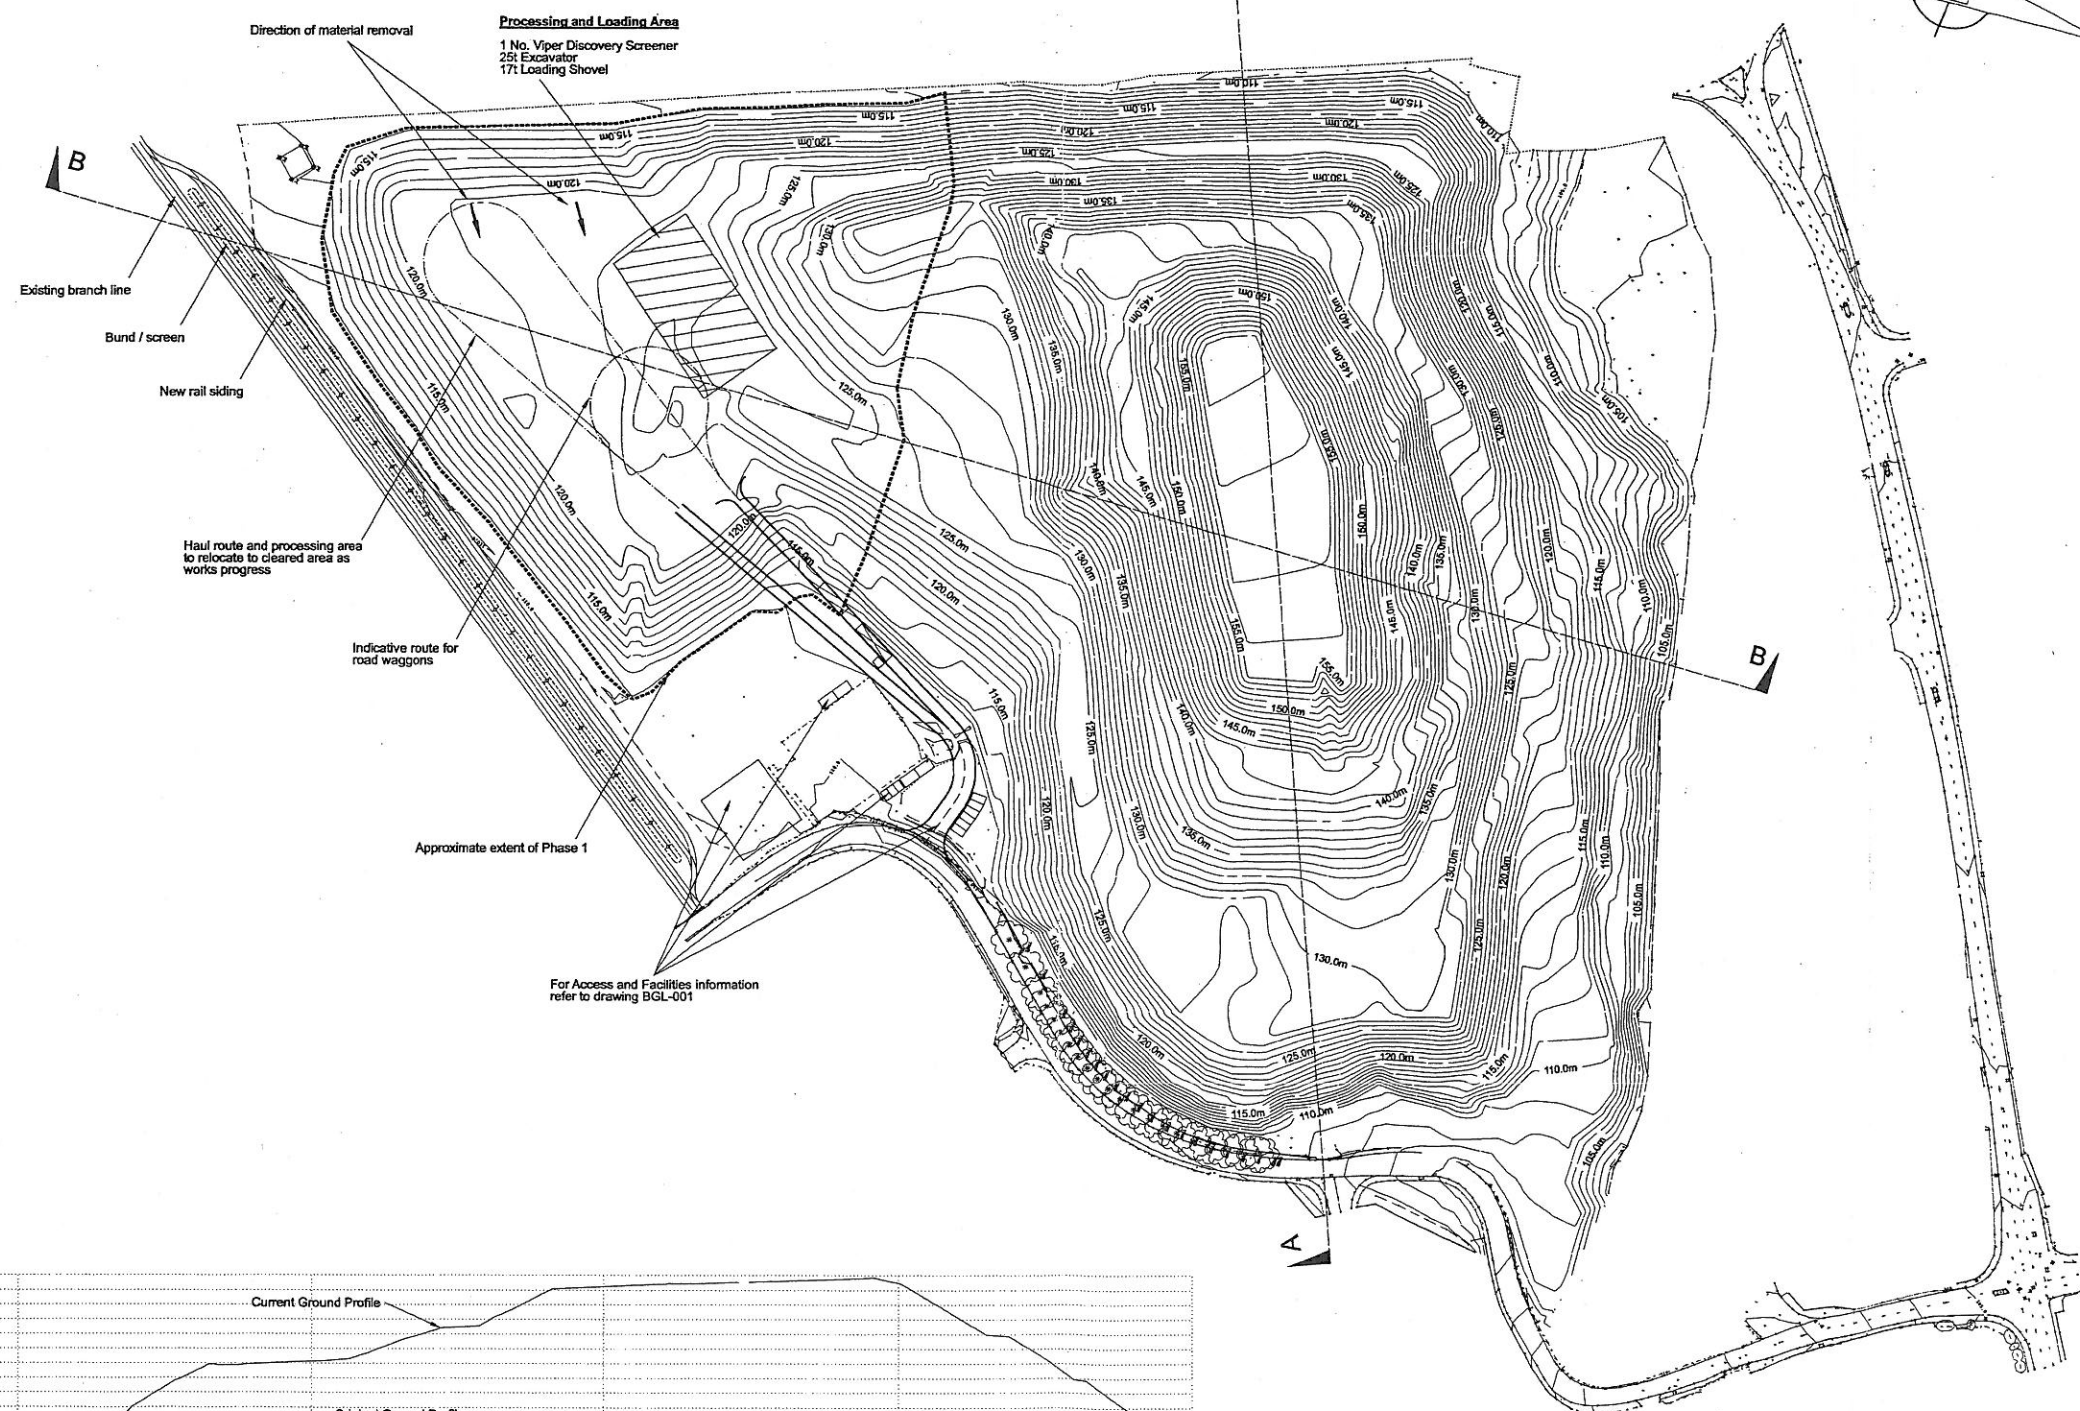


SECTION A:A

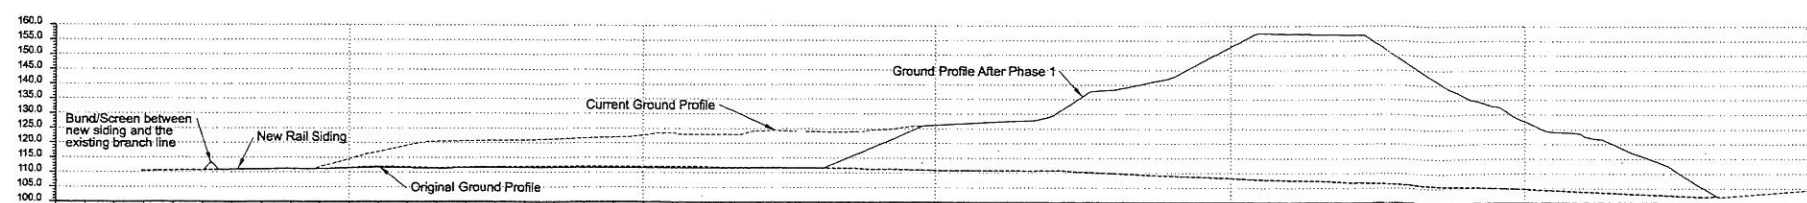


SECTION B:B

Client		
BERSHAM GLENSIDE LTD		
Job Title		
Bersham Colliery Tip		
Drawing Title		
Commencement of Phase 1 Plan and Profiles		
Scale at A1 1:1250		
Drawing Status		
Draft - For Information		
Date	Drawing No	Issue
02-10-06	BGL-002	A

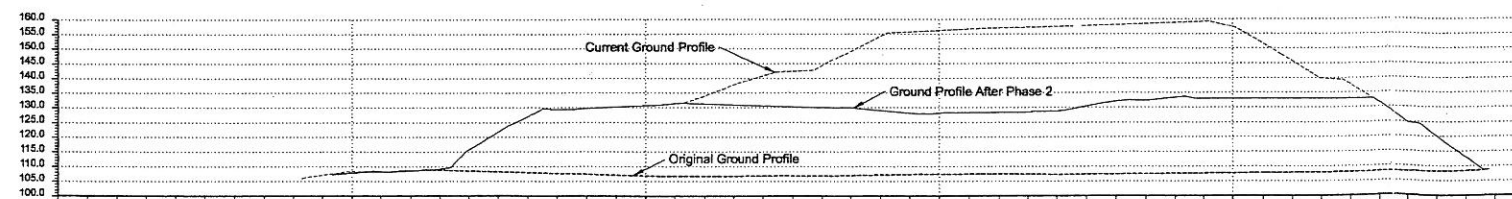
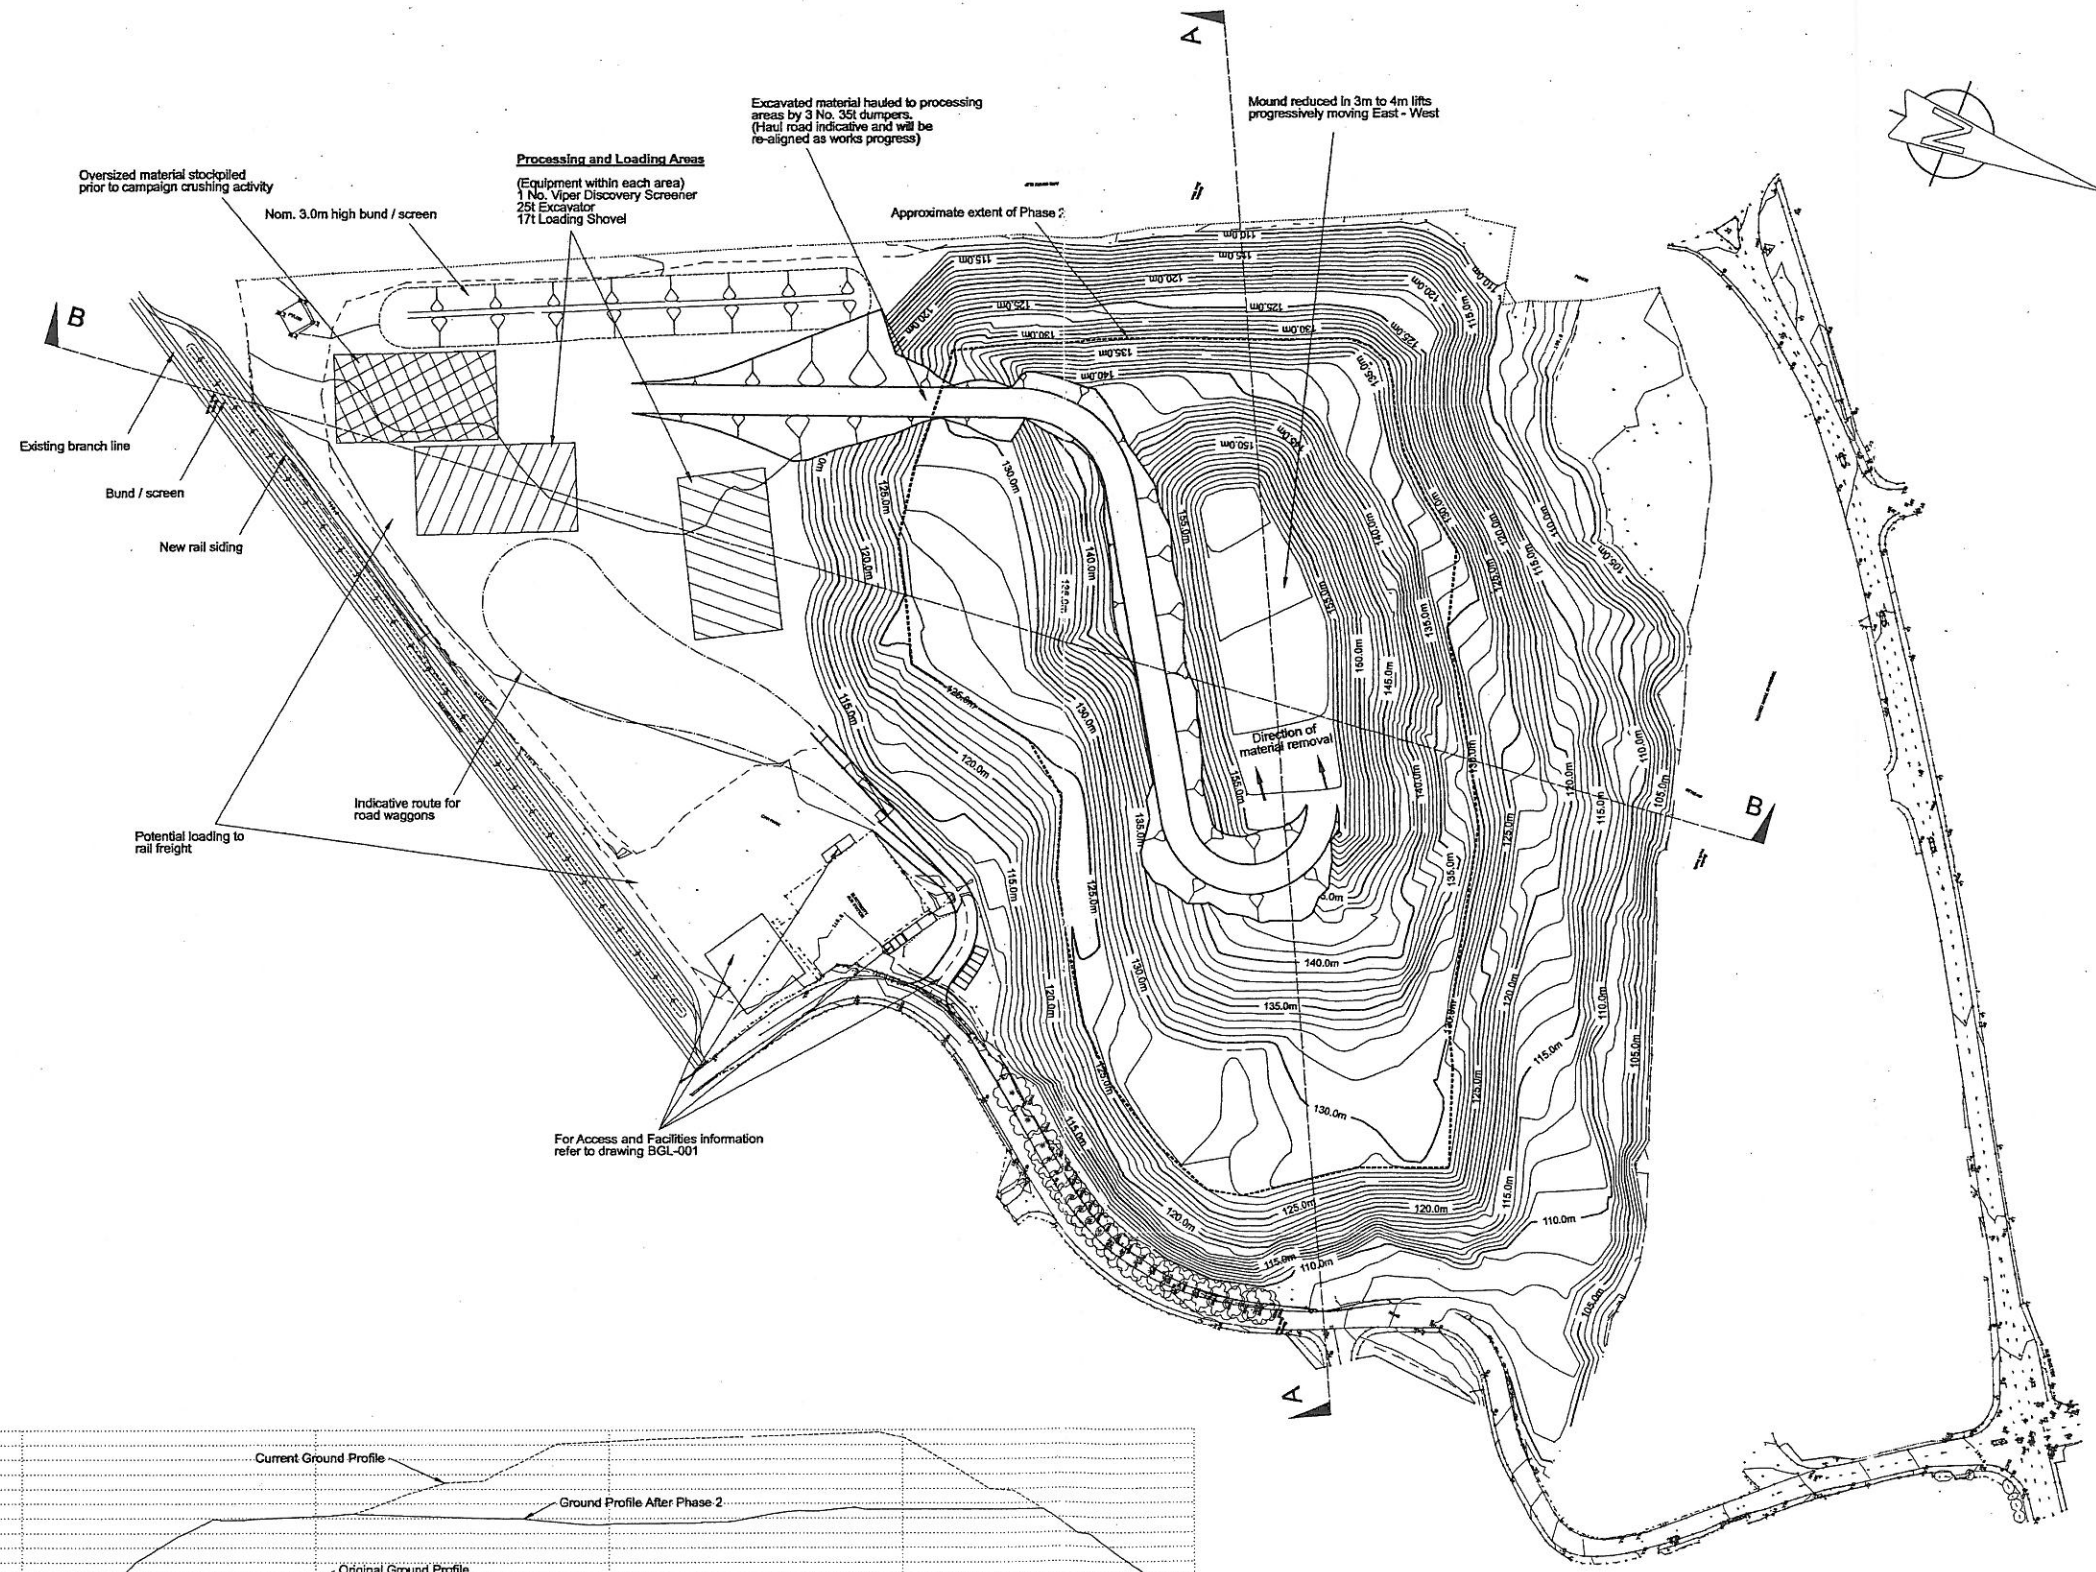


SECTION A:A

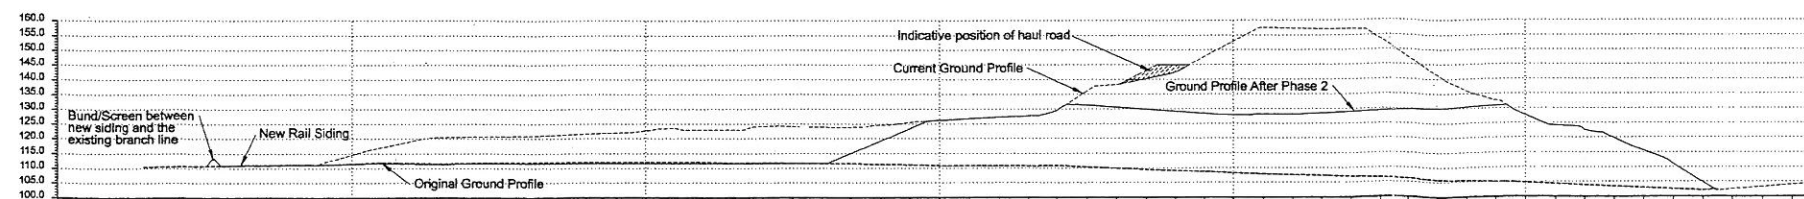


SECTION B:B

Client		
BERSHAM GLENSIDE LTD		
Job Title		
Bersham Colliery Tip		
Drawing Title		
Commencement of Phase 2 Plan and Profiles		
Scale at A1 1:1250		
Drawing Status		
Draft - For Information		
Date	Drawing No	Issue
02-10-05	BGL-003	A

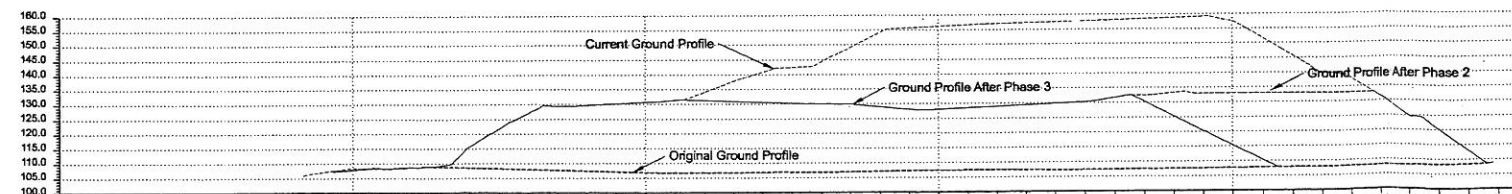
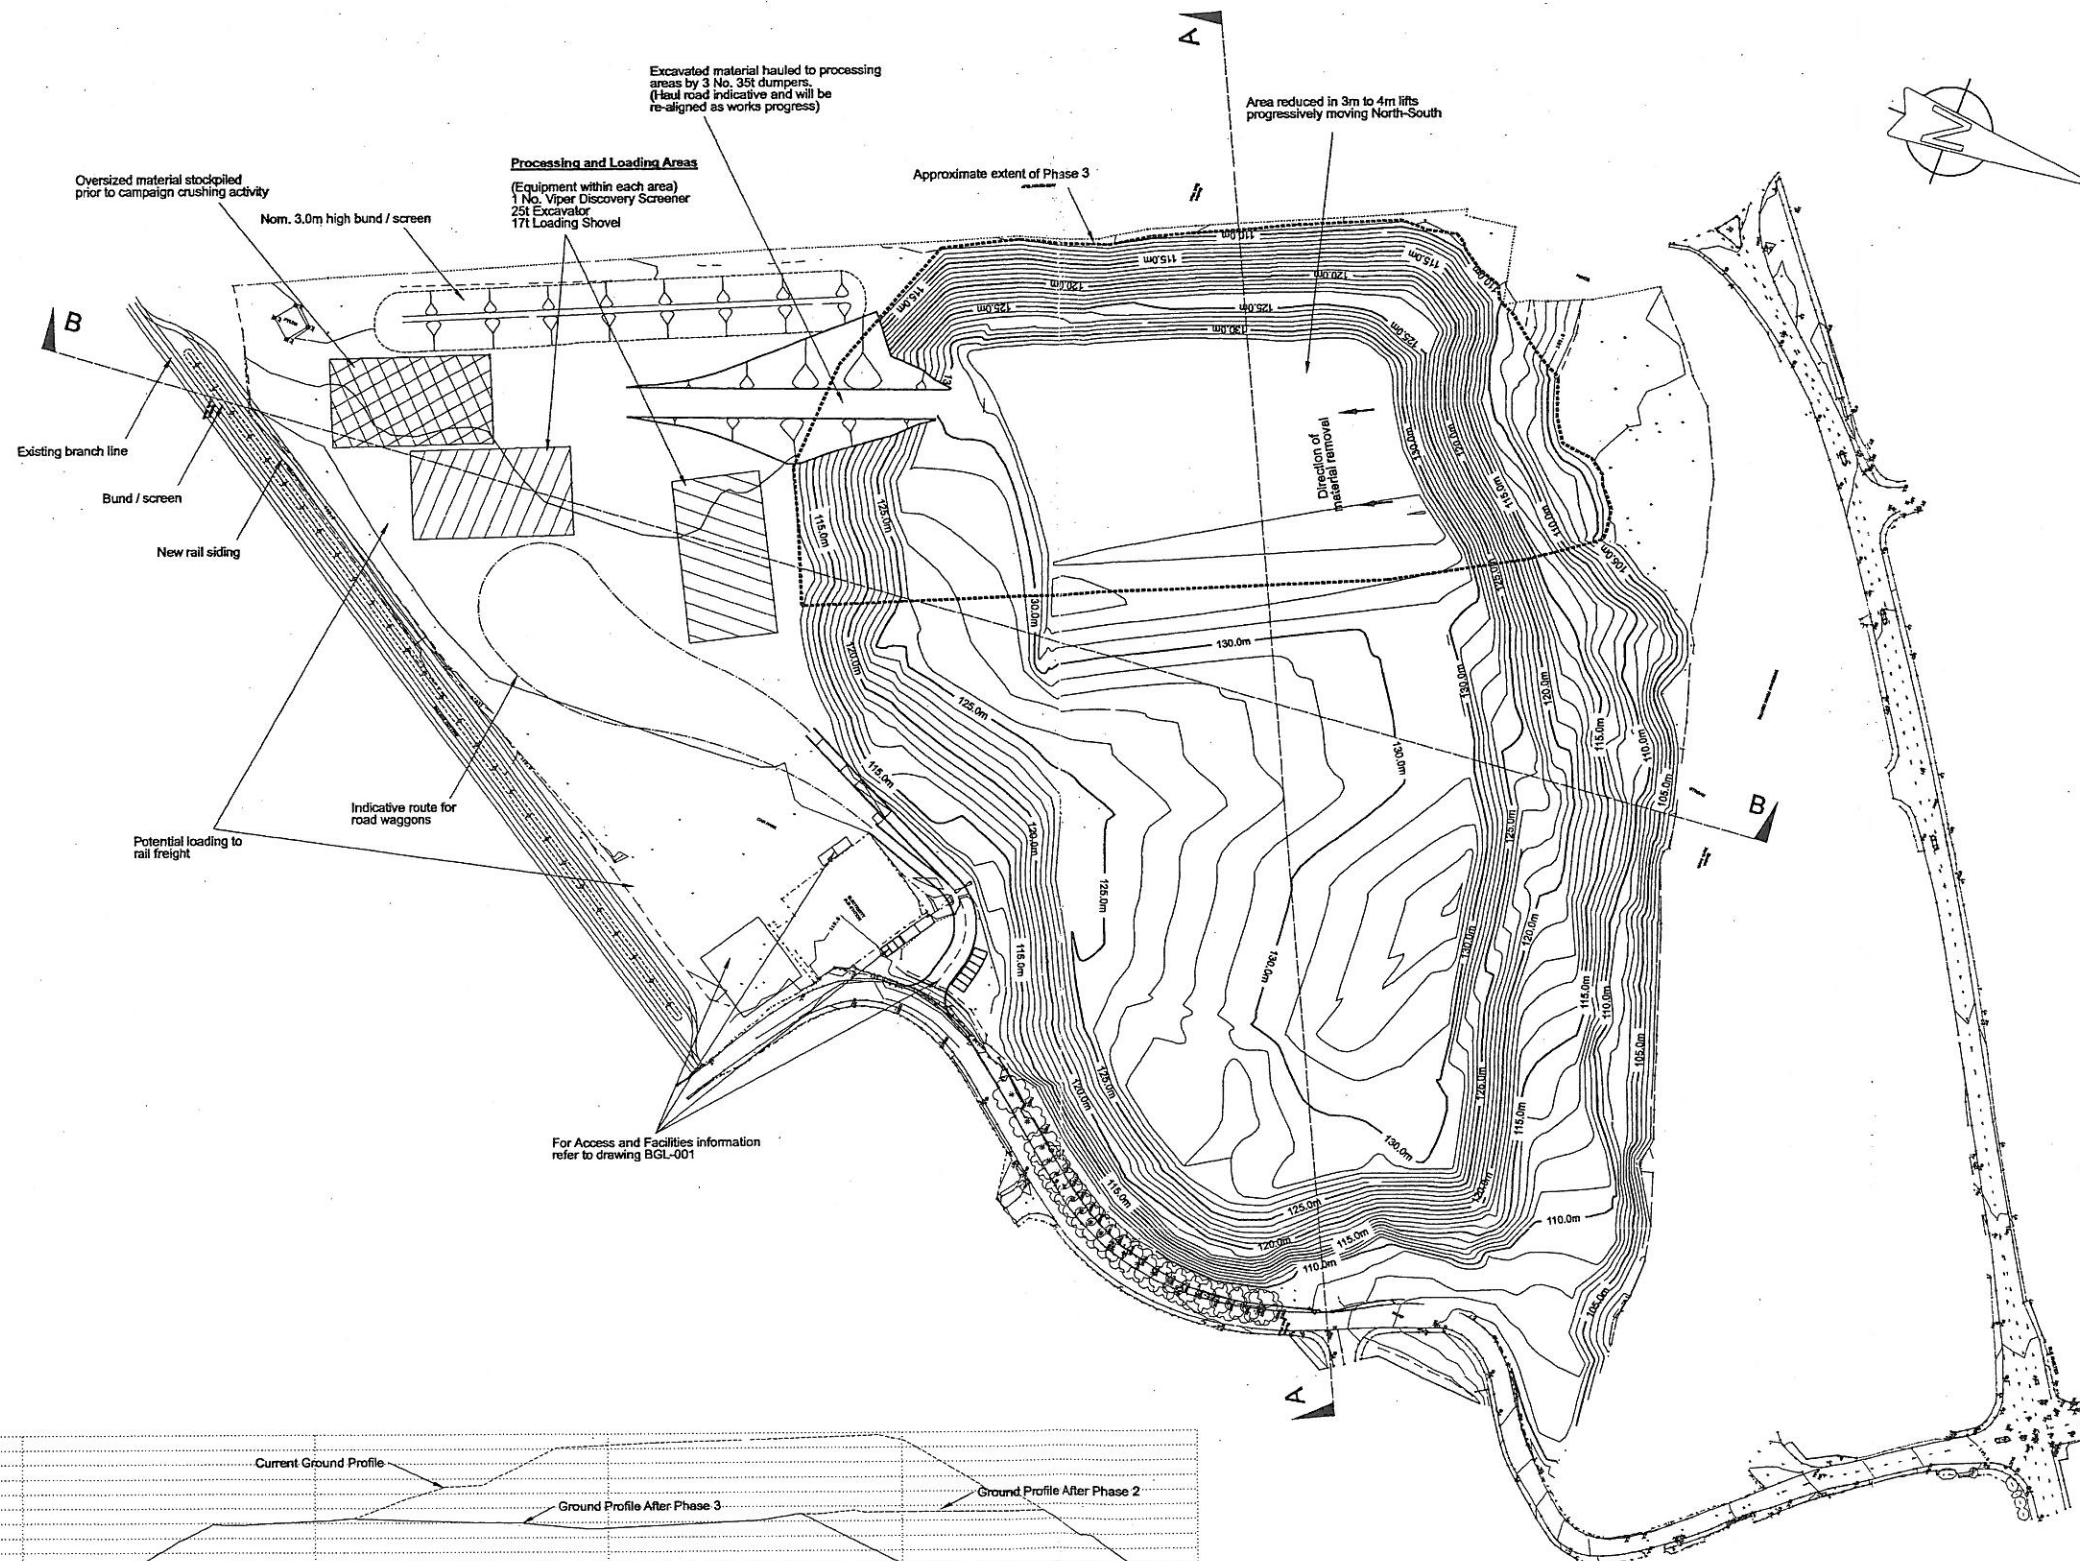


SECTION A:A

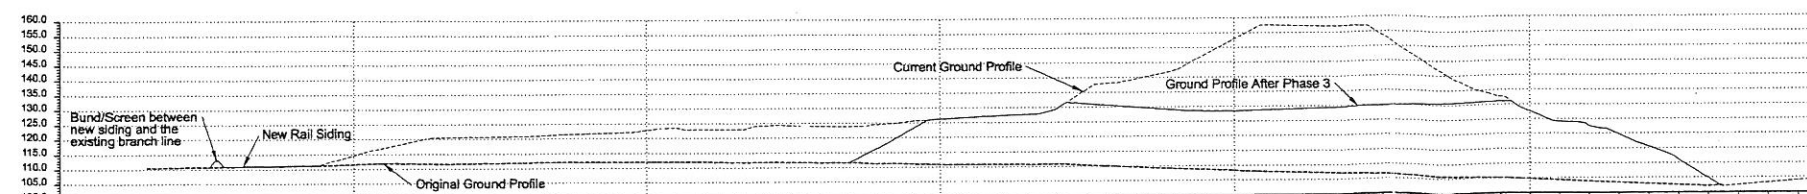


SECTION B:B

Client		
BERSHAM GLENSIDE LTD		
Job Title		
Bersham Colliery Tip		
Drawing Title		
Commencement of Phase 3 Plan and Profiles		
Scale at A1 1:1250		
Drawing Status		
Draft - For Information		
Date	Drawing No	Issue
02-10-06	BGL-004	A

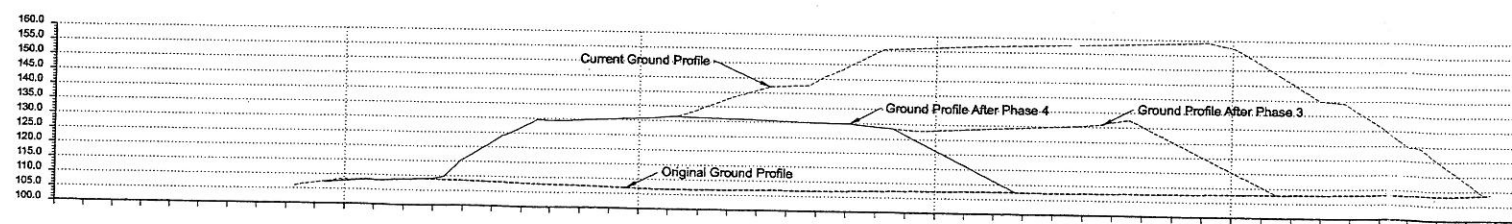
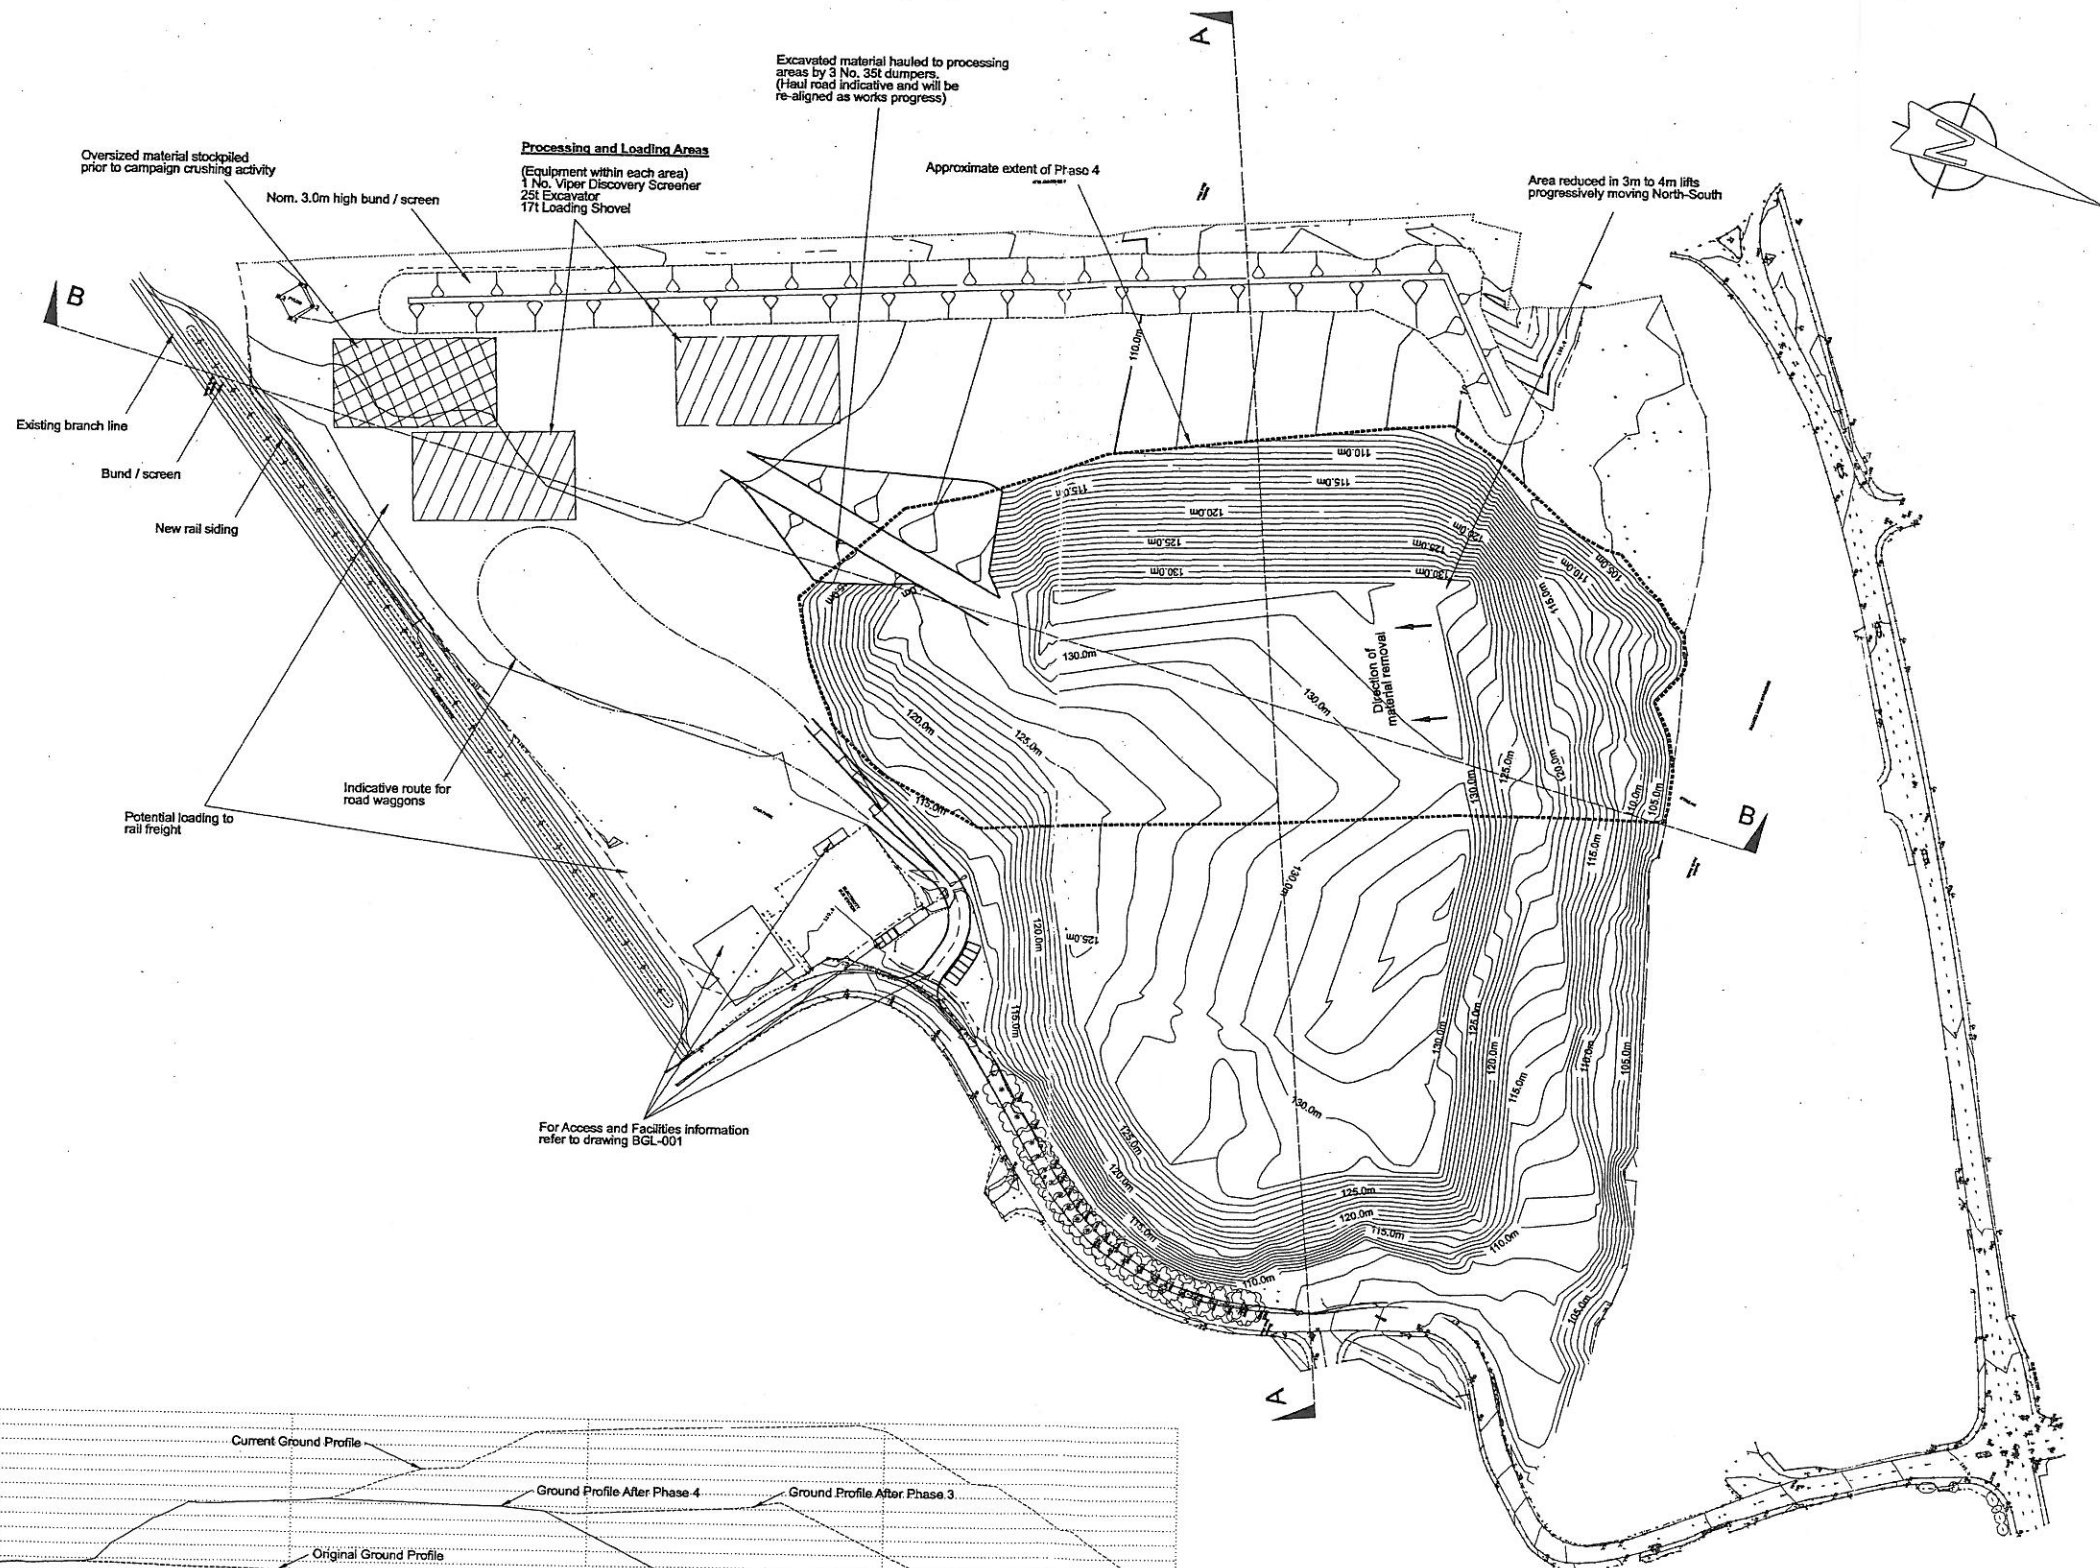


SECTION A:A

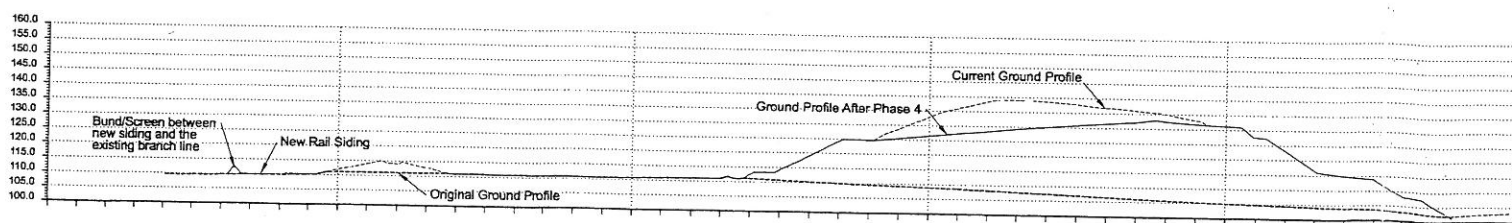


SECTION B:B

Client		
BERSHAM GLENSIDE LTD		
Job Title		
Bersham Colliery Tip		
Drawing Title		
Commencement of Phase 4 Plan and Profiles		
Scale at A1 1:1250		
Drawing Status		
Draft - For Information		
Date	Drawing No	Issue
02-10-06	BGL-005	A

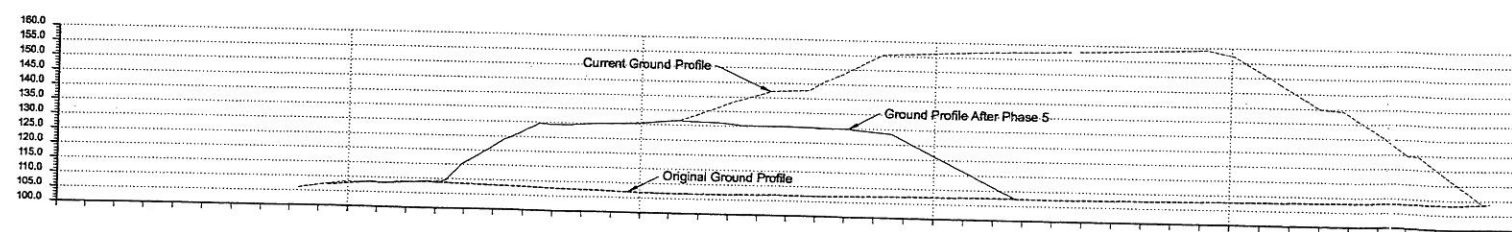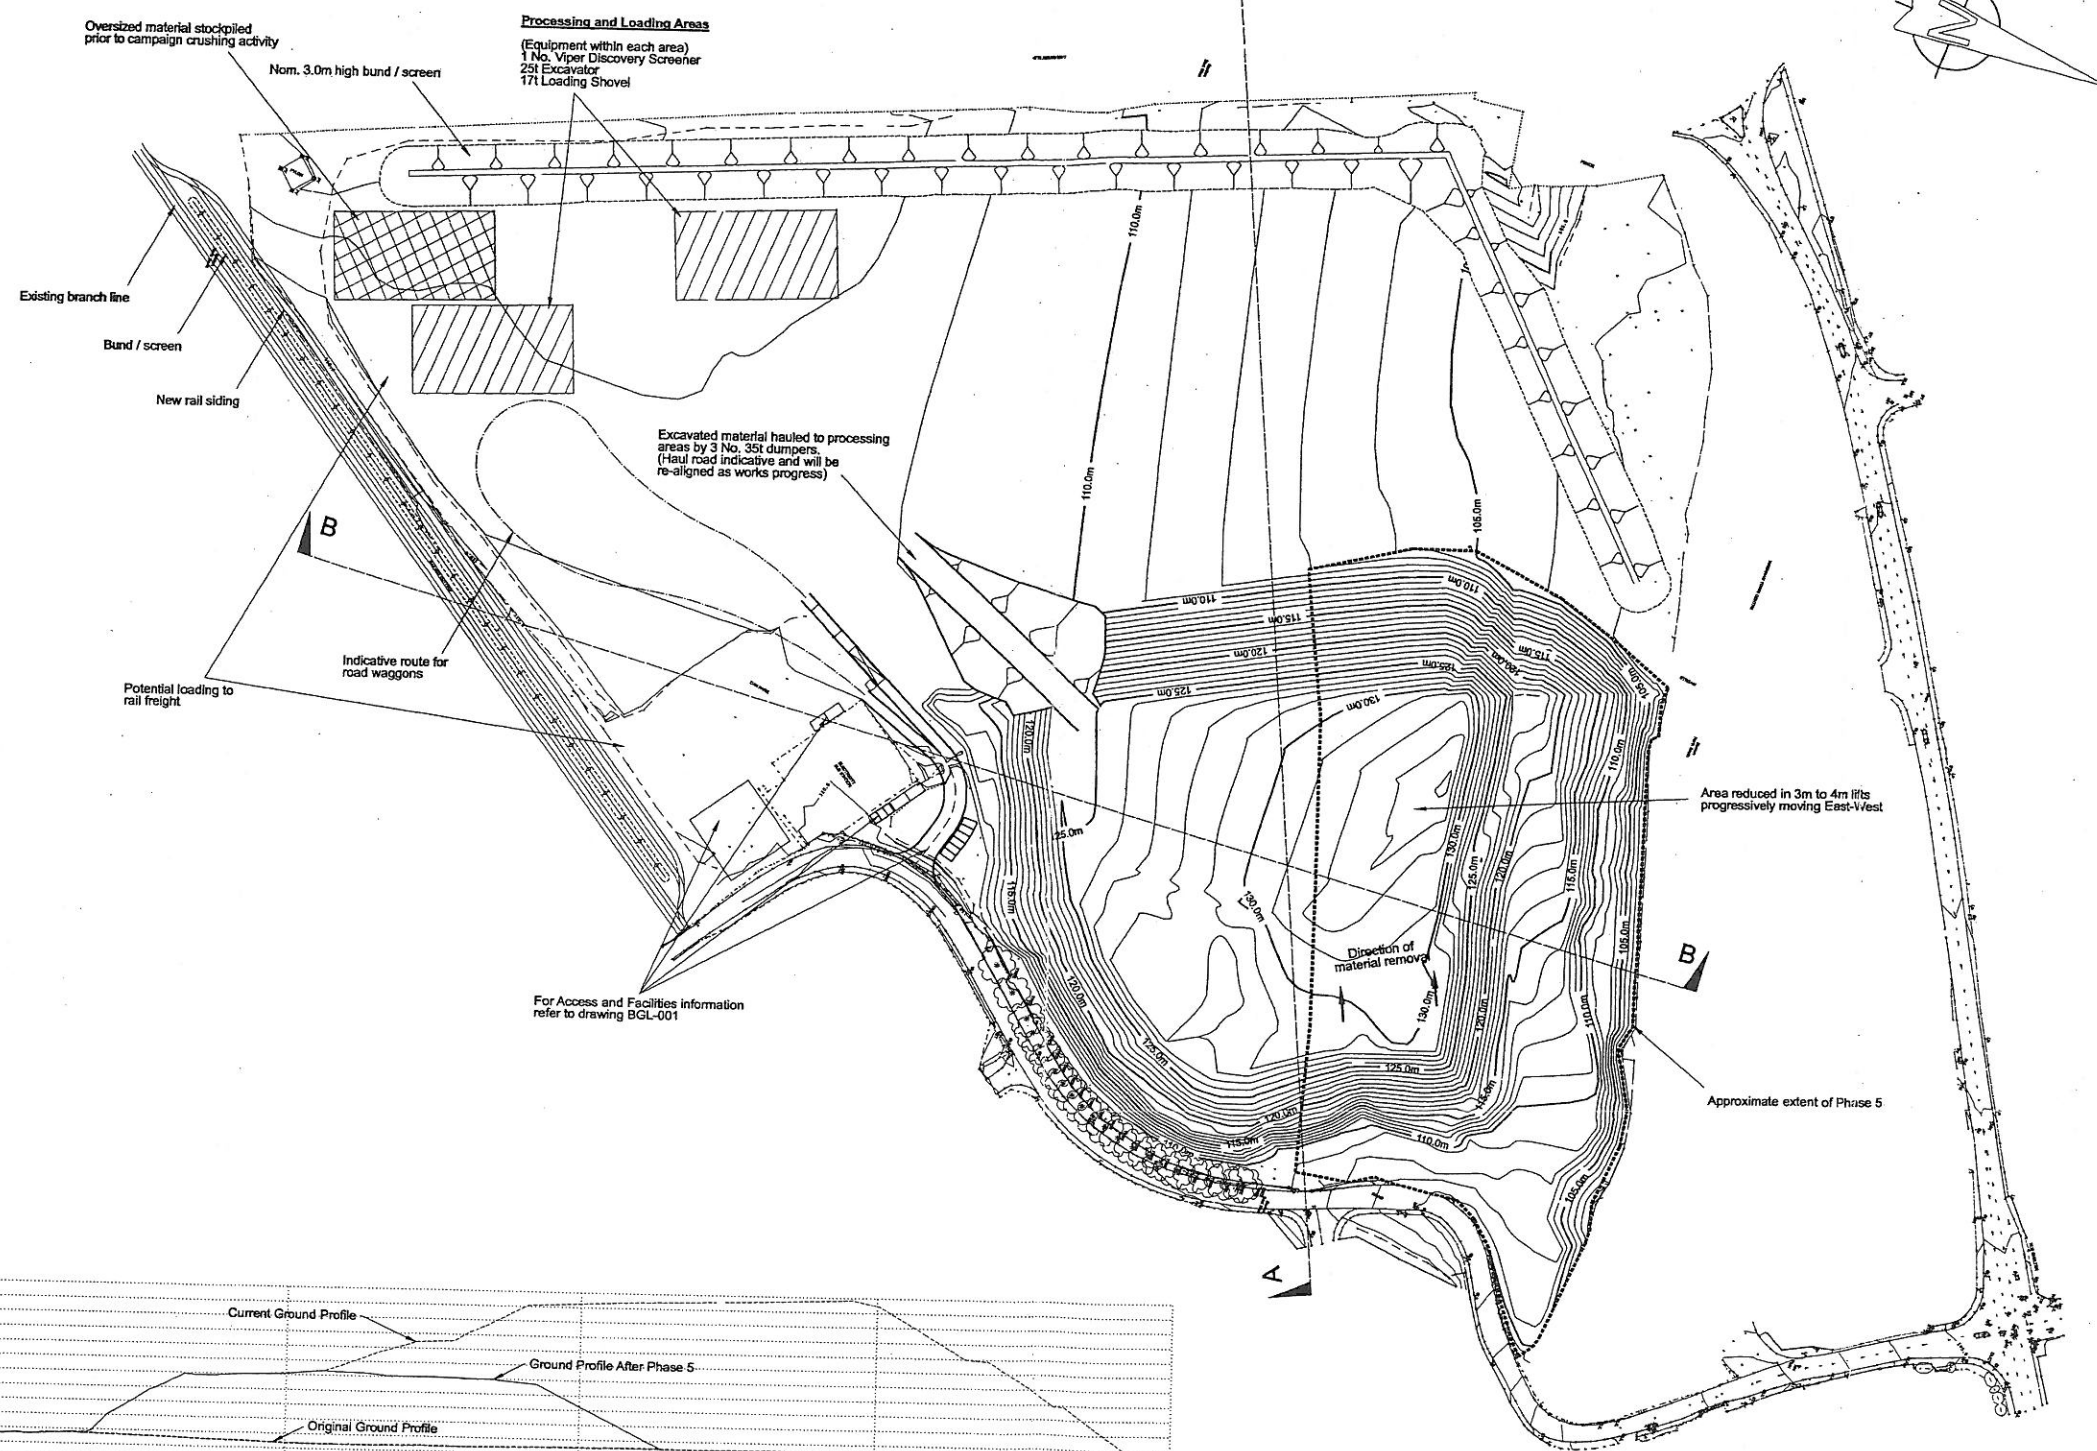

SECTION A:A

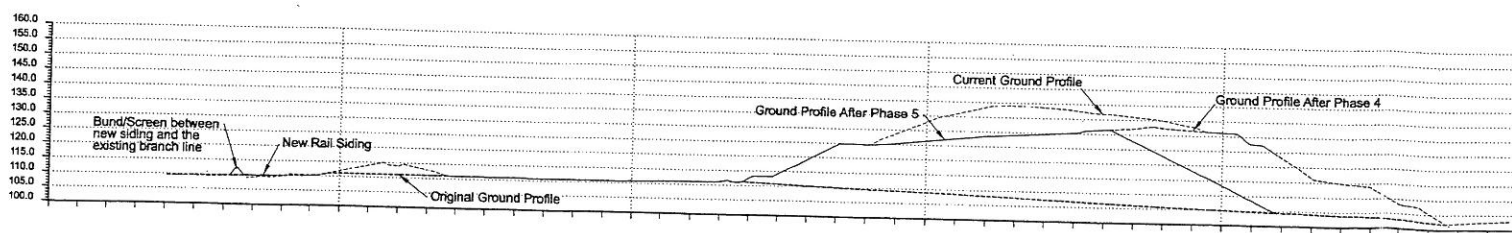

SECTION B:B

Client
BERSHAM GLENSIDE LTD



Job Title
Bersham Colliery Tip

Drawing Title
**Commencement of Phase 5
Plan and Profiles**


Scale at A1
1:1250

Drawing Status
Draft - For Information

Date	Drawing No	Issue
02-10-06	BGL-006	A

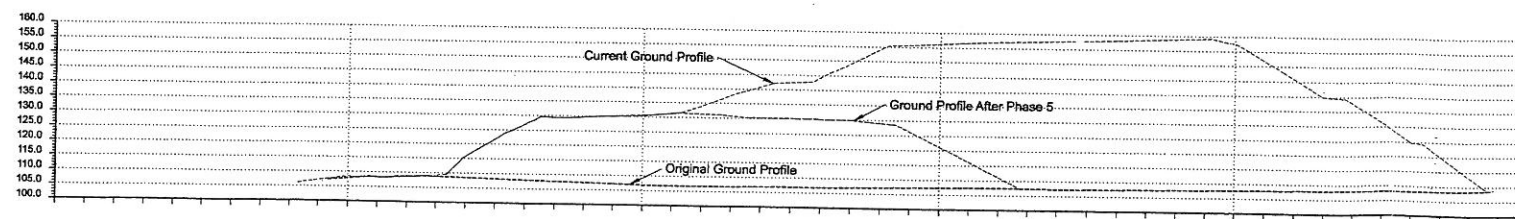
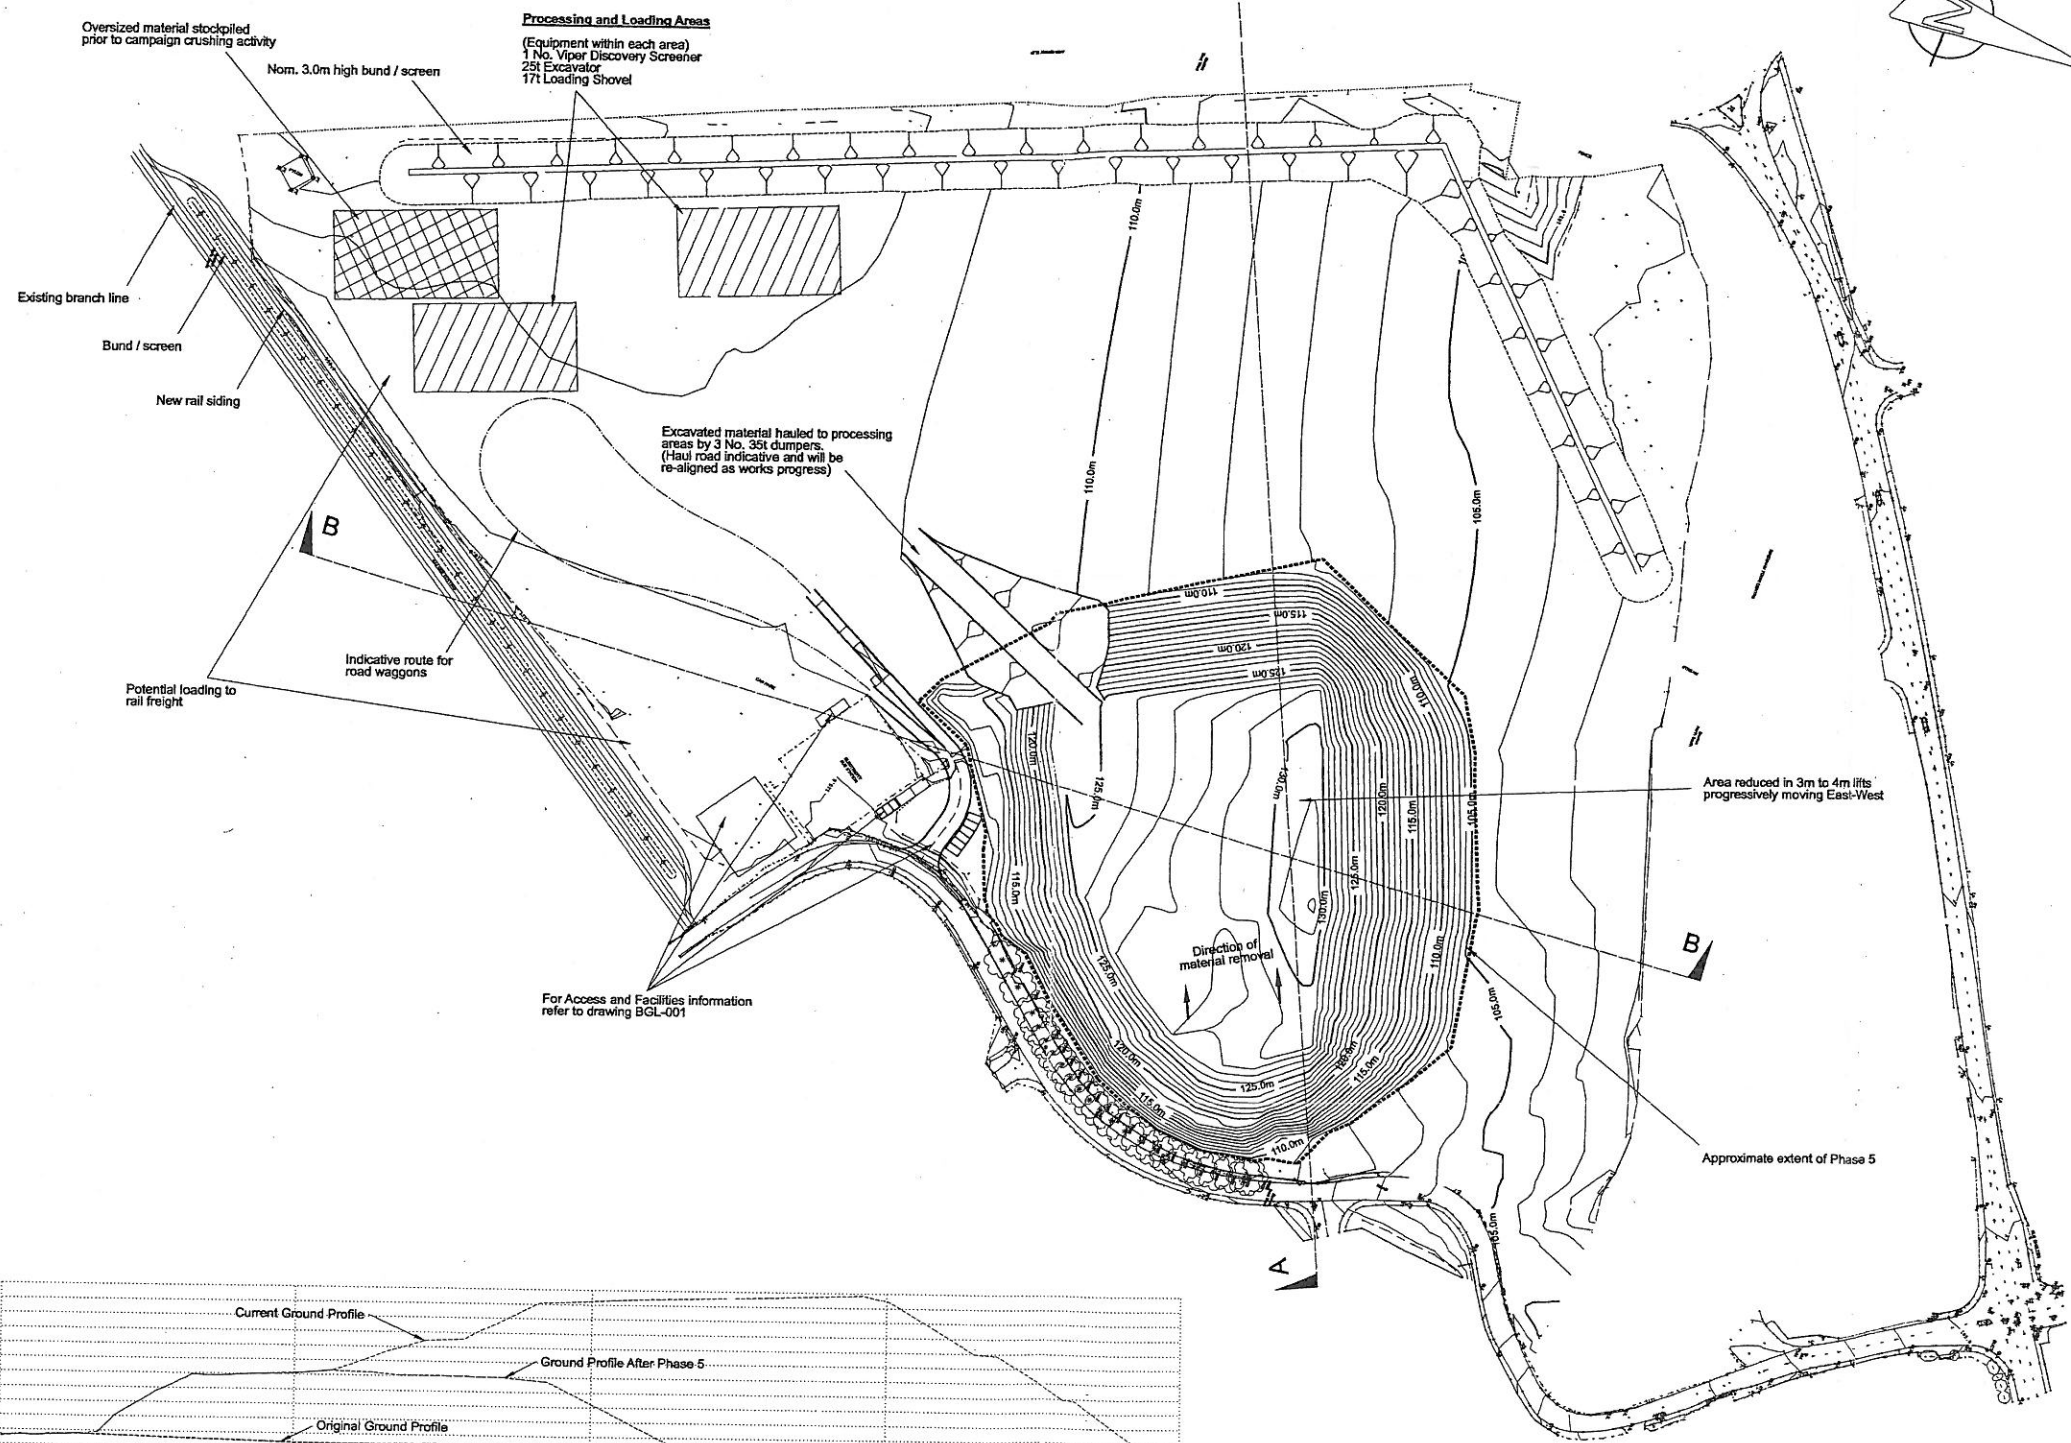


SECTION A:A

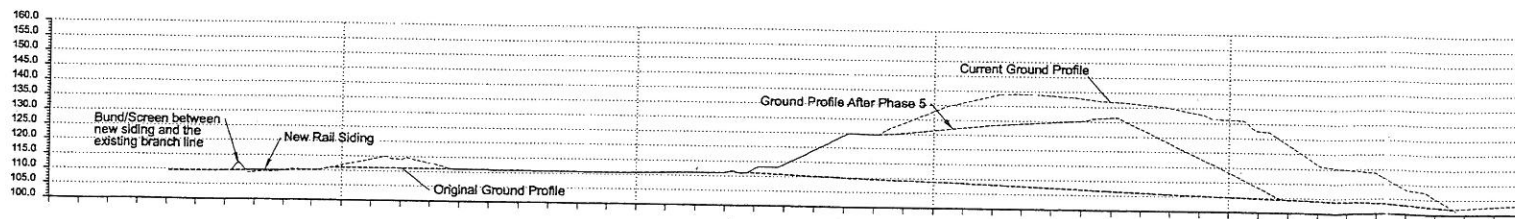


SECTION B:B

Client		
BERSHAM GLENSIDE LTD		
Job Title		
Bersham Colliery Tip		
Drawing Title		
Commencement of Phase 6 Plan and Profiles		
Scale at A1 1:1250		
Drawing Status		
Draft - For Information		
Date	Drawing No	Issue
02-10-06	BGL-007	A

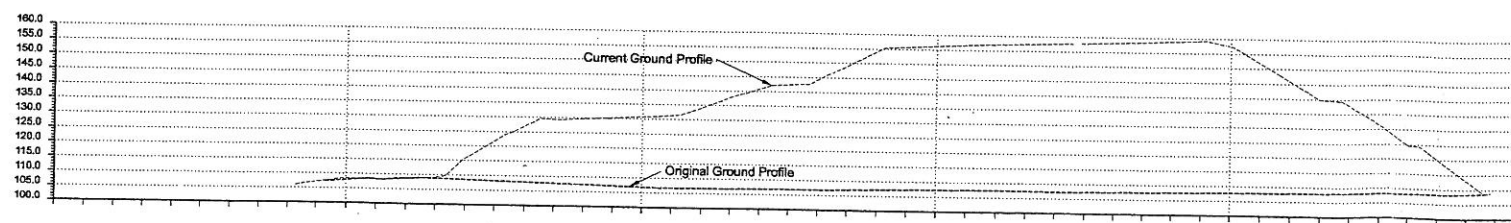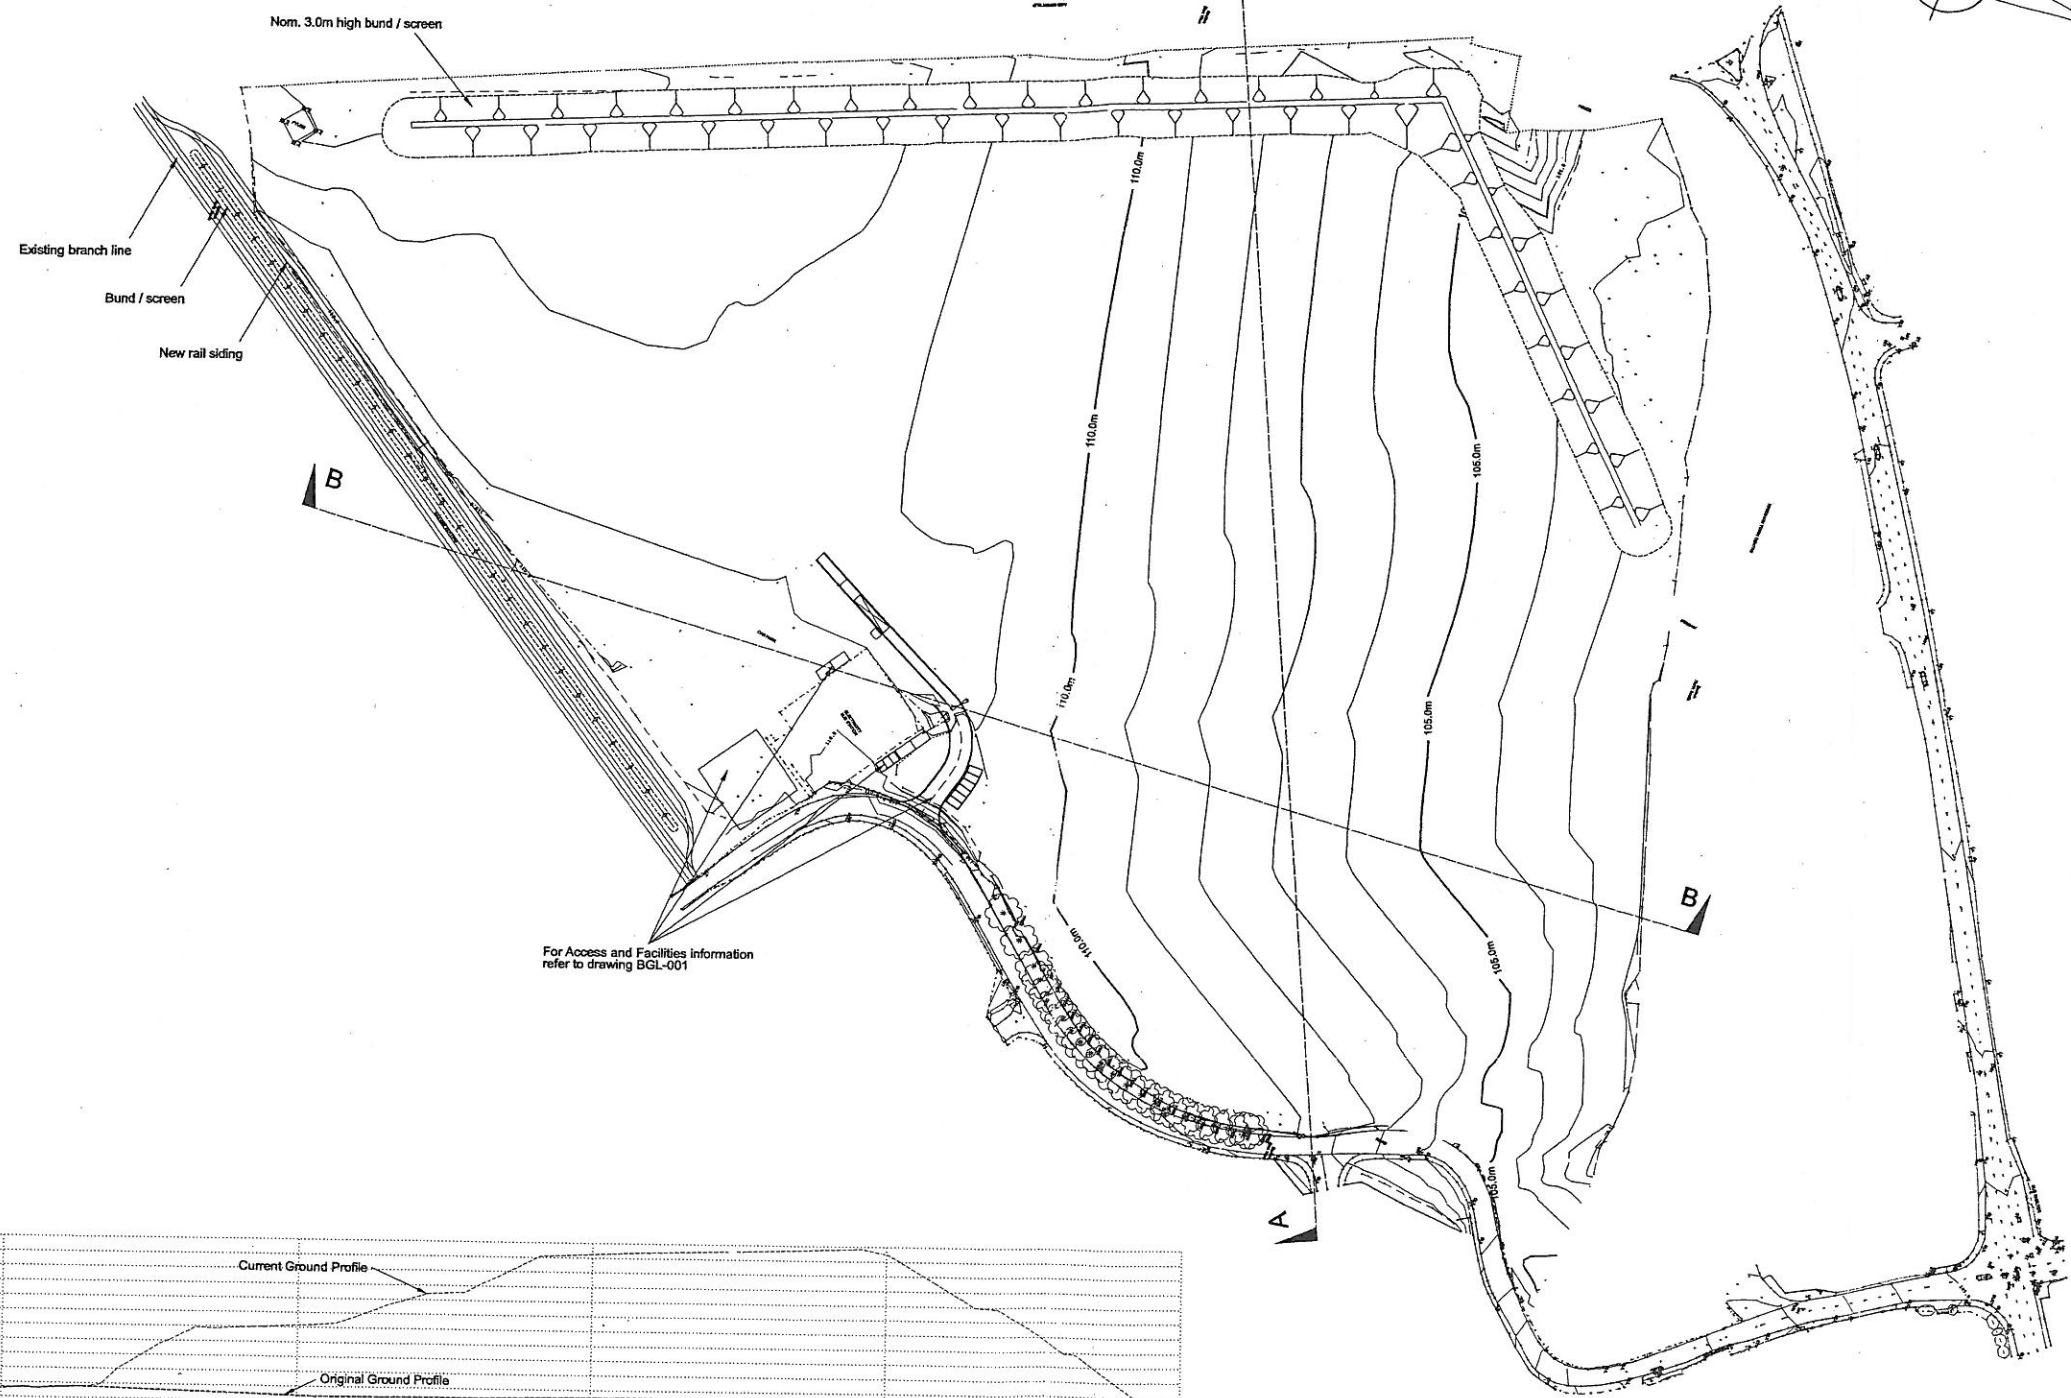

SECTION A:A

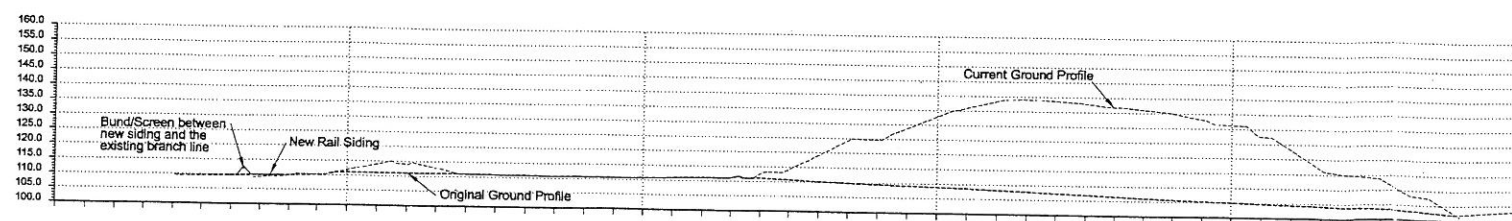

SECTION B:B

Client		
BERSHAM GLENSIDE LTD		
Job Title		
Bersham Colliery Tip		
Drawing Title		
Completion Plan and Profiles		
Scale at A1 1:1250		
Drawing Status		
Draft - For Information		
Date	Drawing No	Issue
02-10-06	BGL-008	A