




Front Elevation 1:100

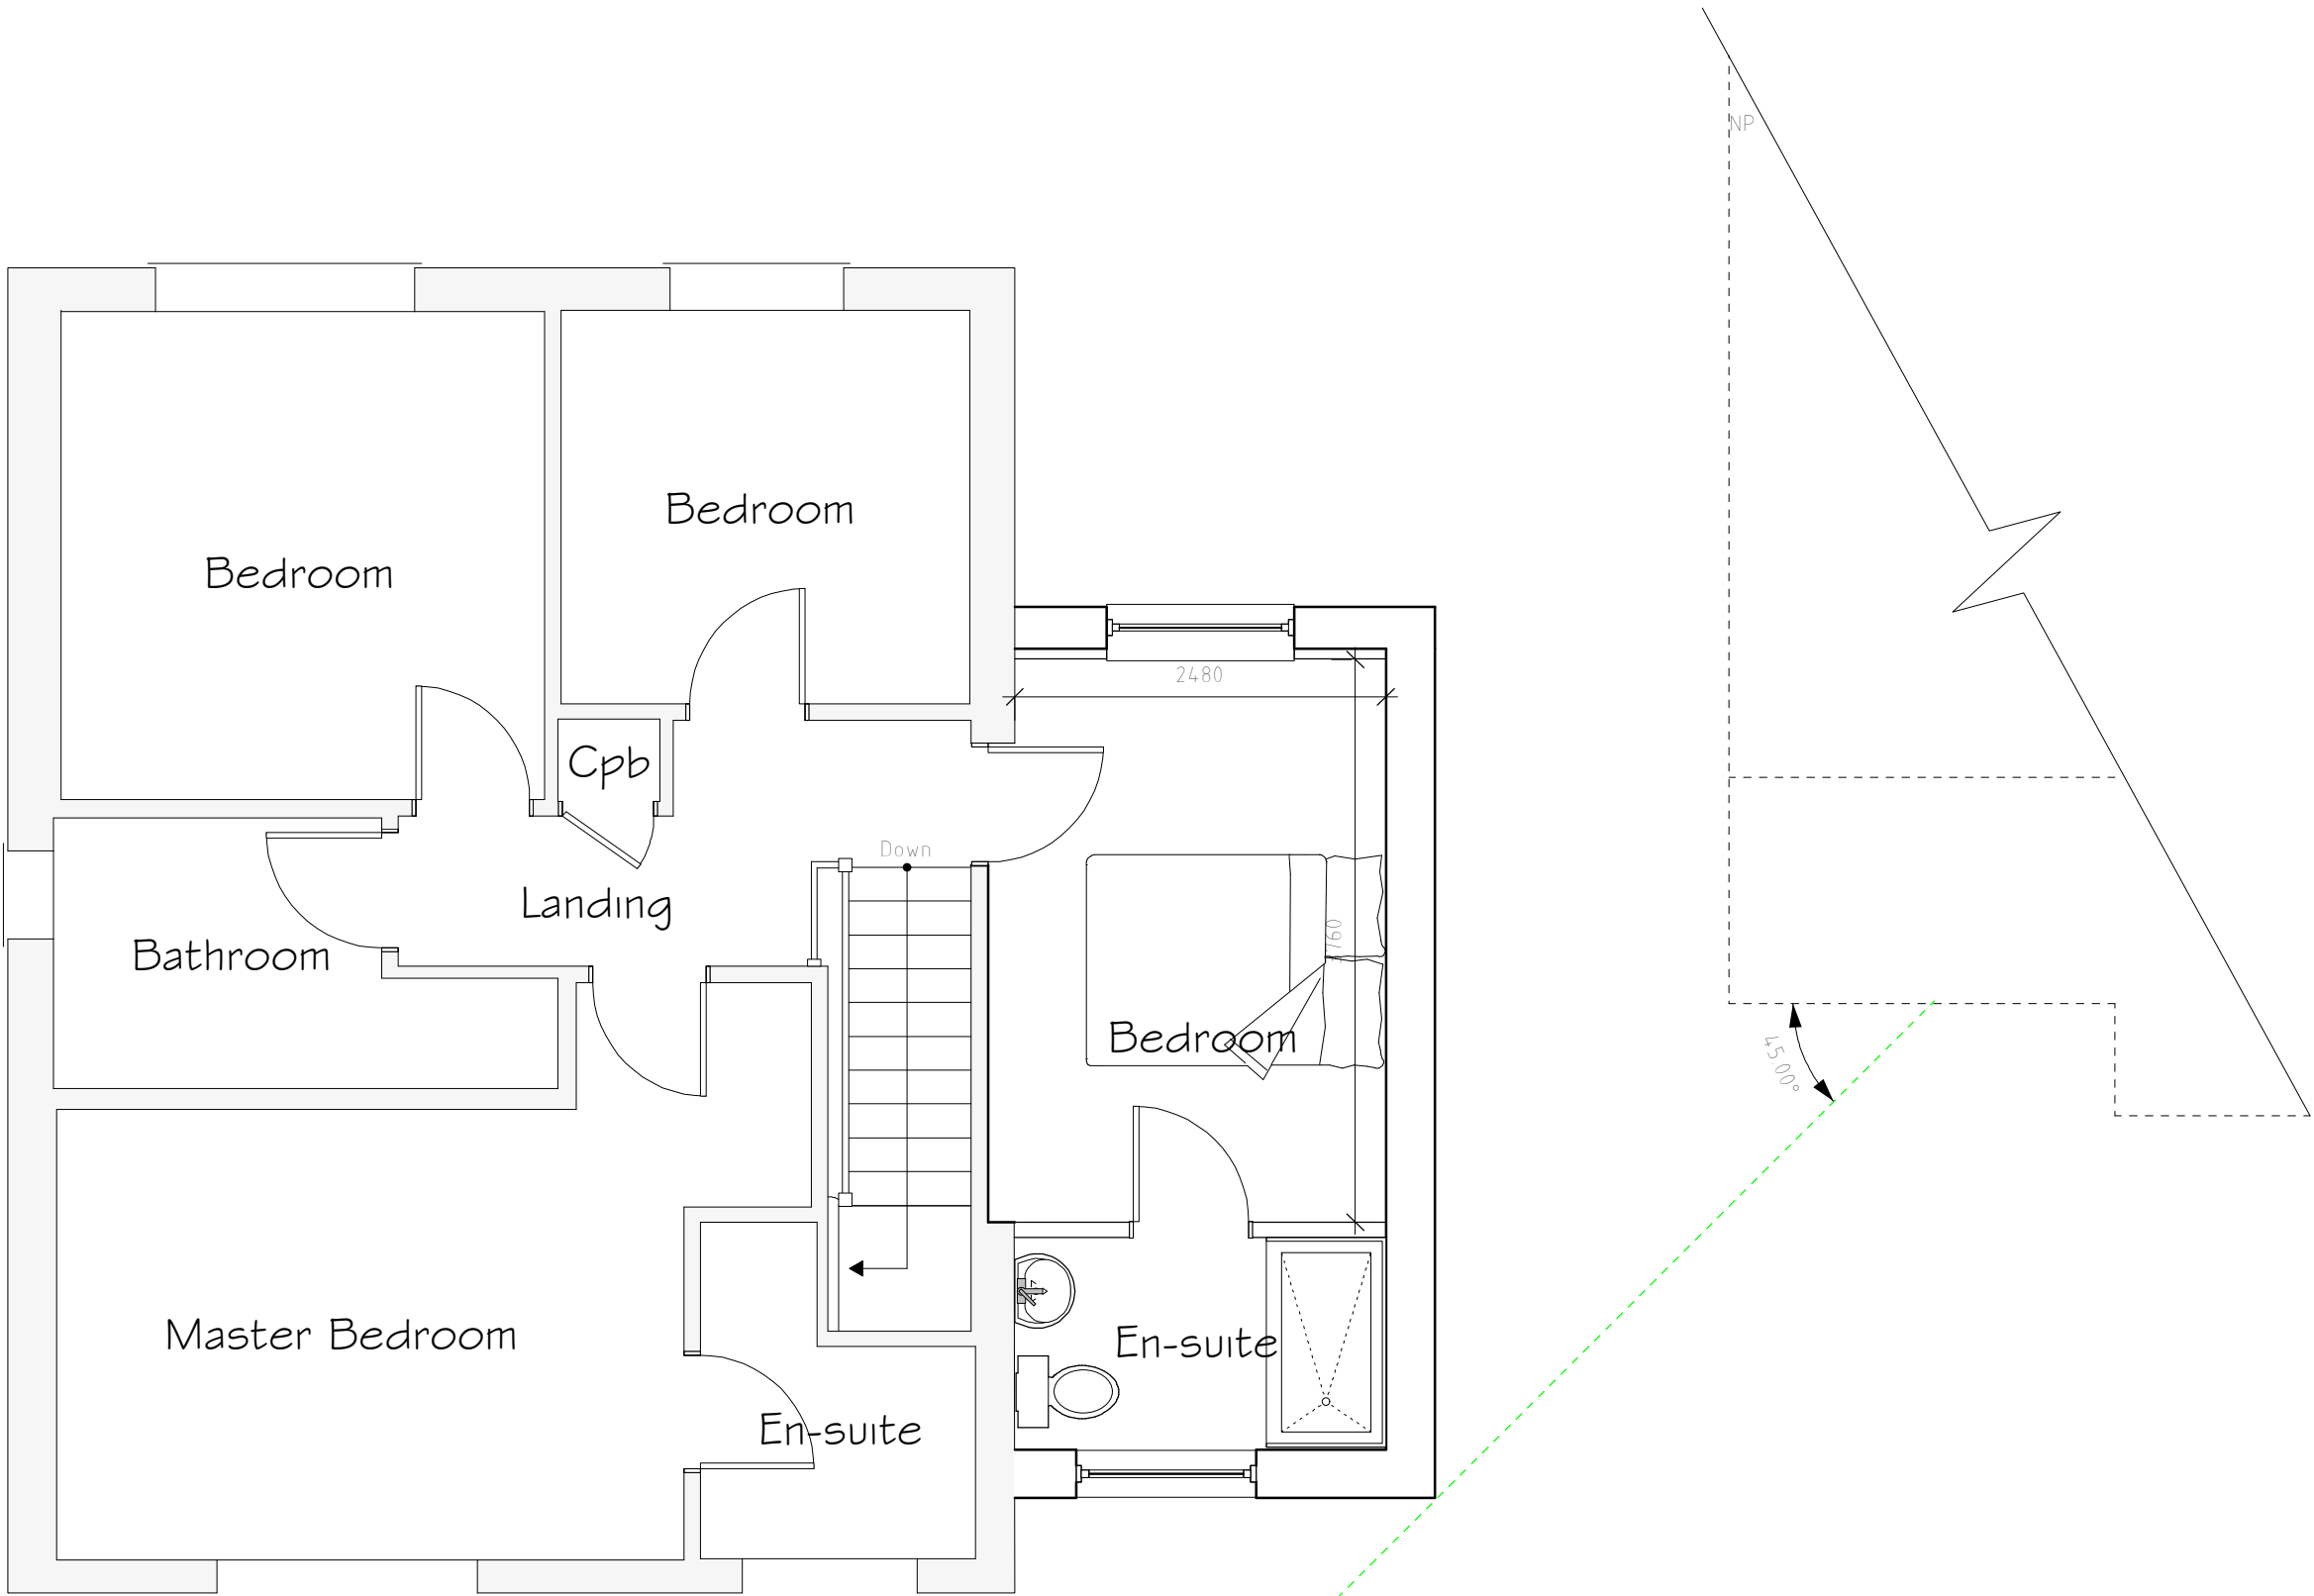

First Floor Plan 1:50

A	03/23	Elevations Added	DJE
Rev	Date	Detail	Initial

Project: Proposed Alterations to, 21 Goodwood Grove, Wrexham, LL13 0LX	
Title: Proposed First Floor: 45° Drawing	Scale: (A2) 1:50 & 1:100

Drawn By: D.J.Edwards	Date: March 2023
Drawing No: B161/008	Sheet: 1 of 1





Office 3K4,
Redwither Business Tower,
Wrexham. LL13 9XT
Tel: 01978 356500
www.blueprintarchitectural.com
© copyright all rights reserved