

Drawings are based on survey data and may not accurately represent what is physically present.


Do not scale from this drawing. All dimensions are to be verified on site before proceeding with the work.

All dimensions are in millimeters unless noted otherwise.

Purcell shall be notified in writing of any discrepancies.

Key Plan


not to scale

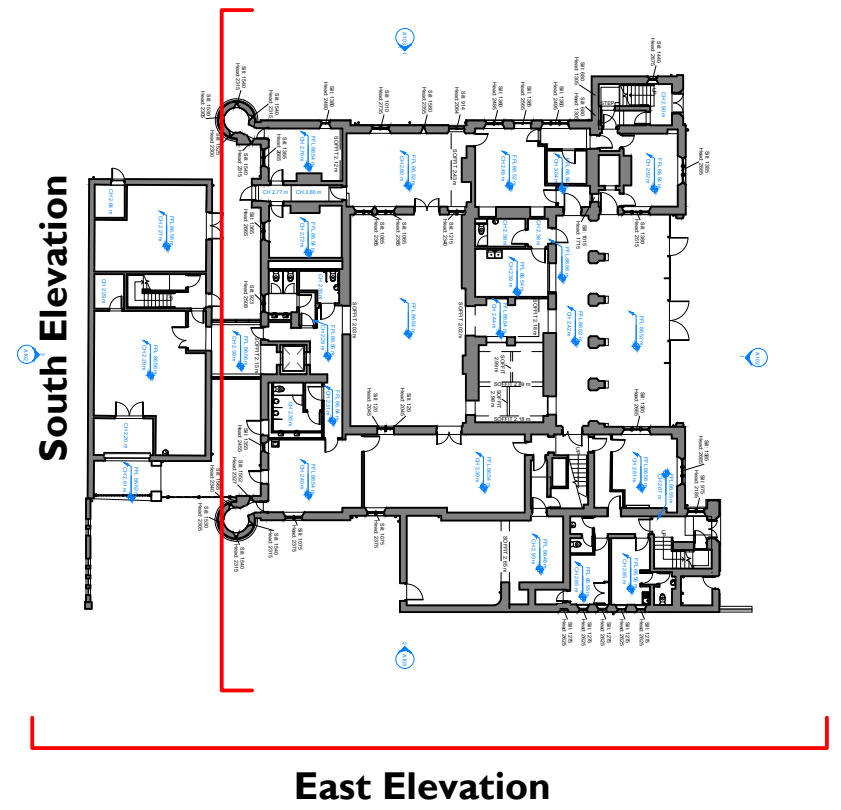


Key
Blue hatch identifies elements of new build or renewal



1 Proposed East Elevation
2200 1:100

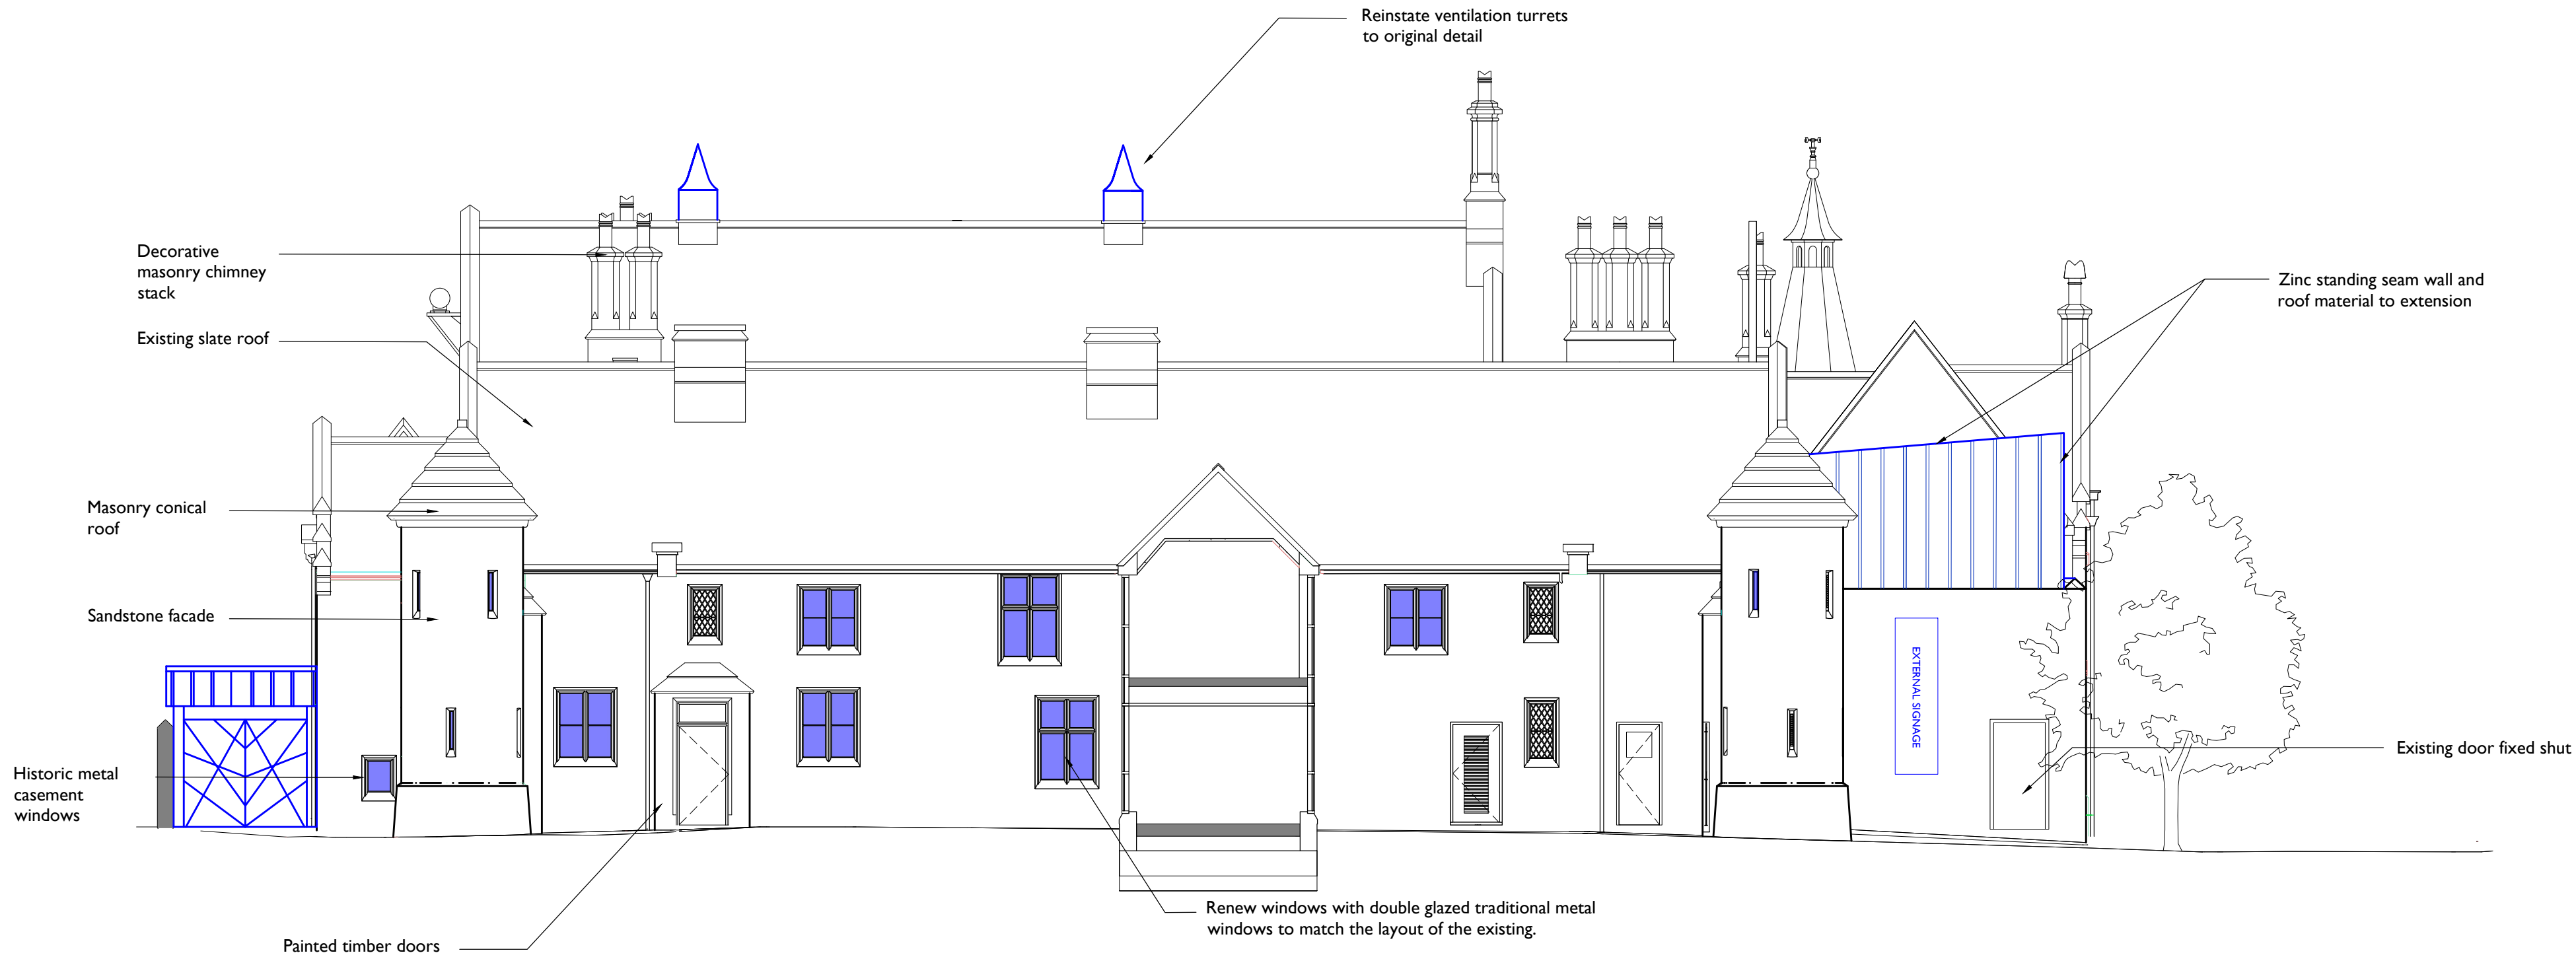

2 Proposed South Elevation
2200 1:100

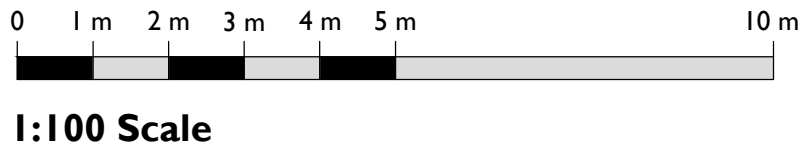

REV	DATE	BY	CHK	DESCRIPTION
P01	25/11/2022	MP	PS	As Indicated
P02	22/12/2022	MP	PS	As Indicated

CLIENT
Haley Sharpe Design Ltd

PROJECT
Wrexham Museum Redevelopment

JOB NUMBER
241084



TITLE
**Wrexham Museum
Proposed Elevations**

SIZE	SCALE	LAST REVISED	DRAWN	CHECKED
AIL		22/12/2022	MP	PS

REV
P02

SUITABILITY/REASON FOR ISSUE
S4 - Listed Building Consent

DRAWING NAME
241084-PUR-00-XX-DR-A-2200