



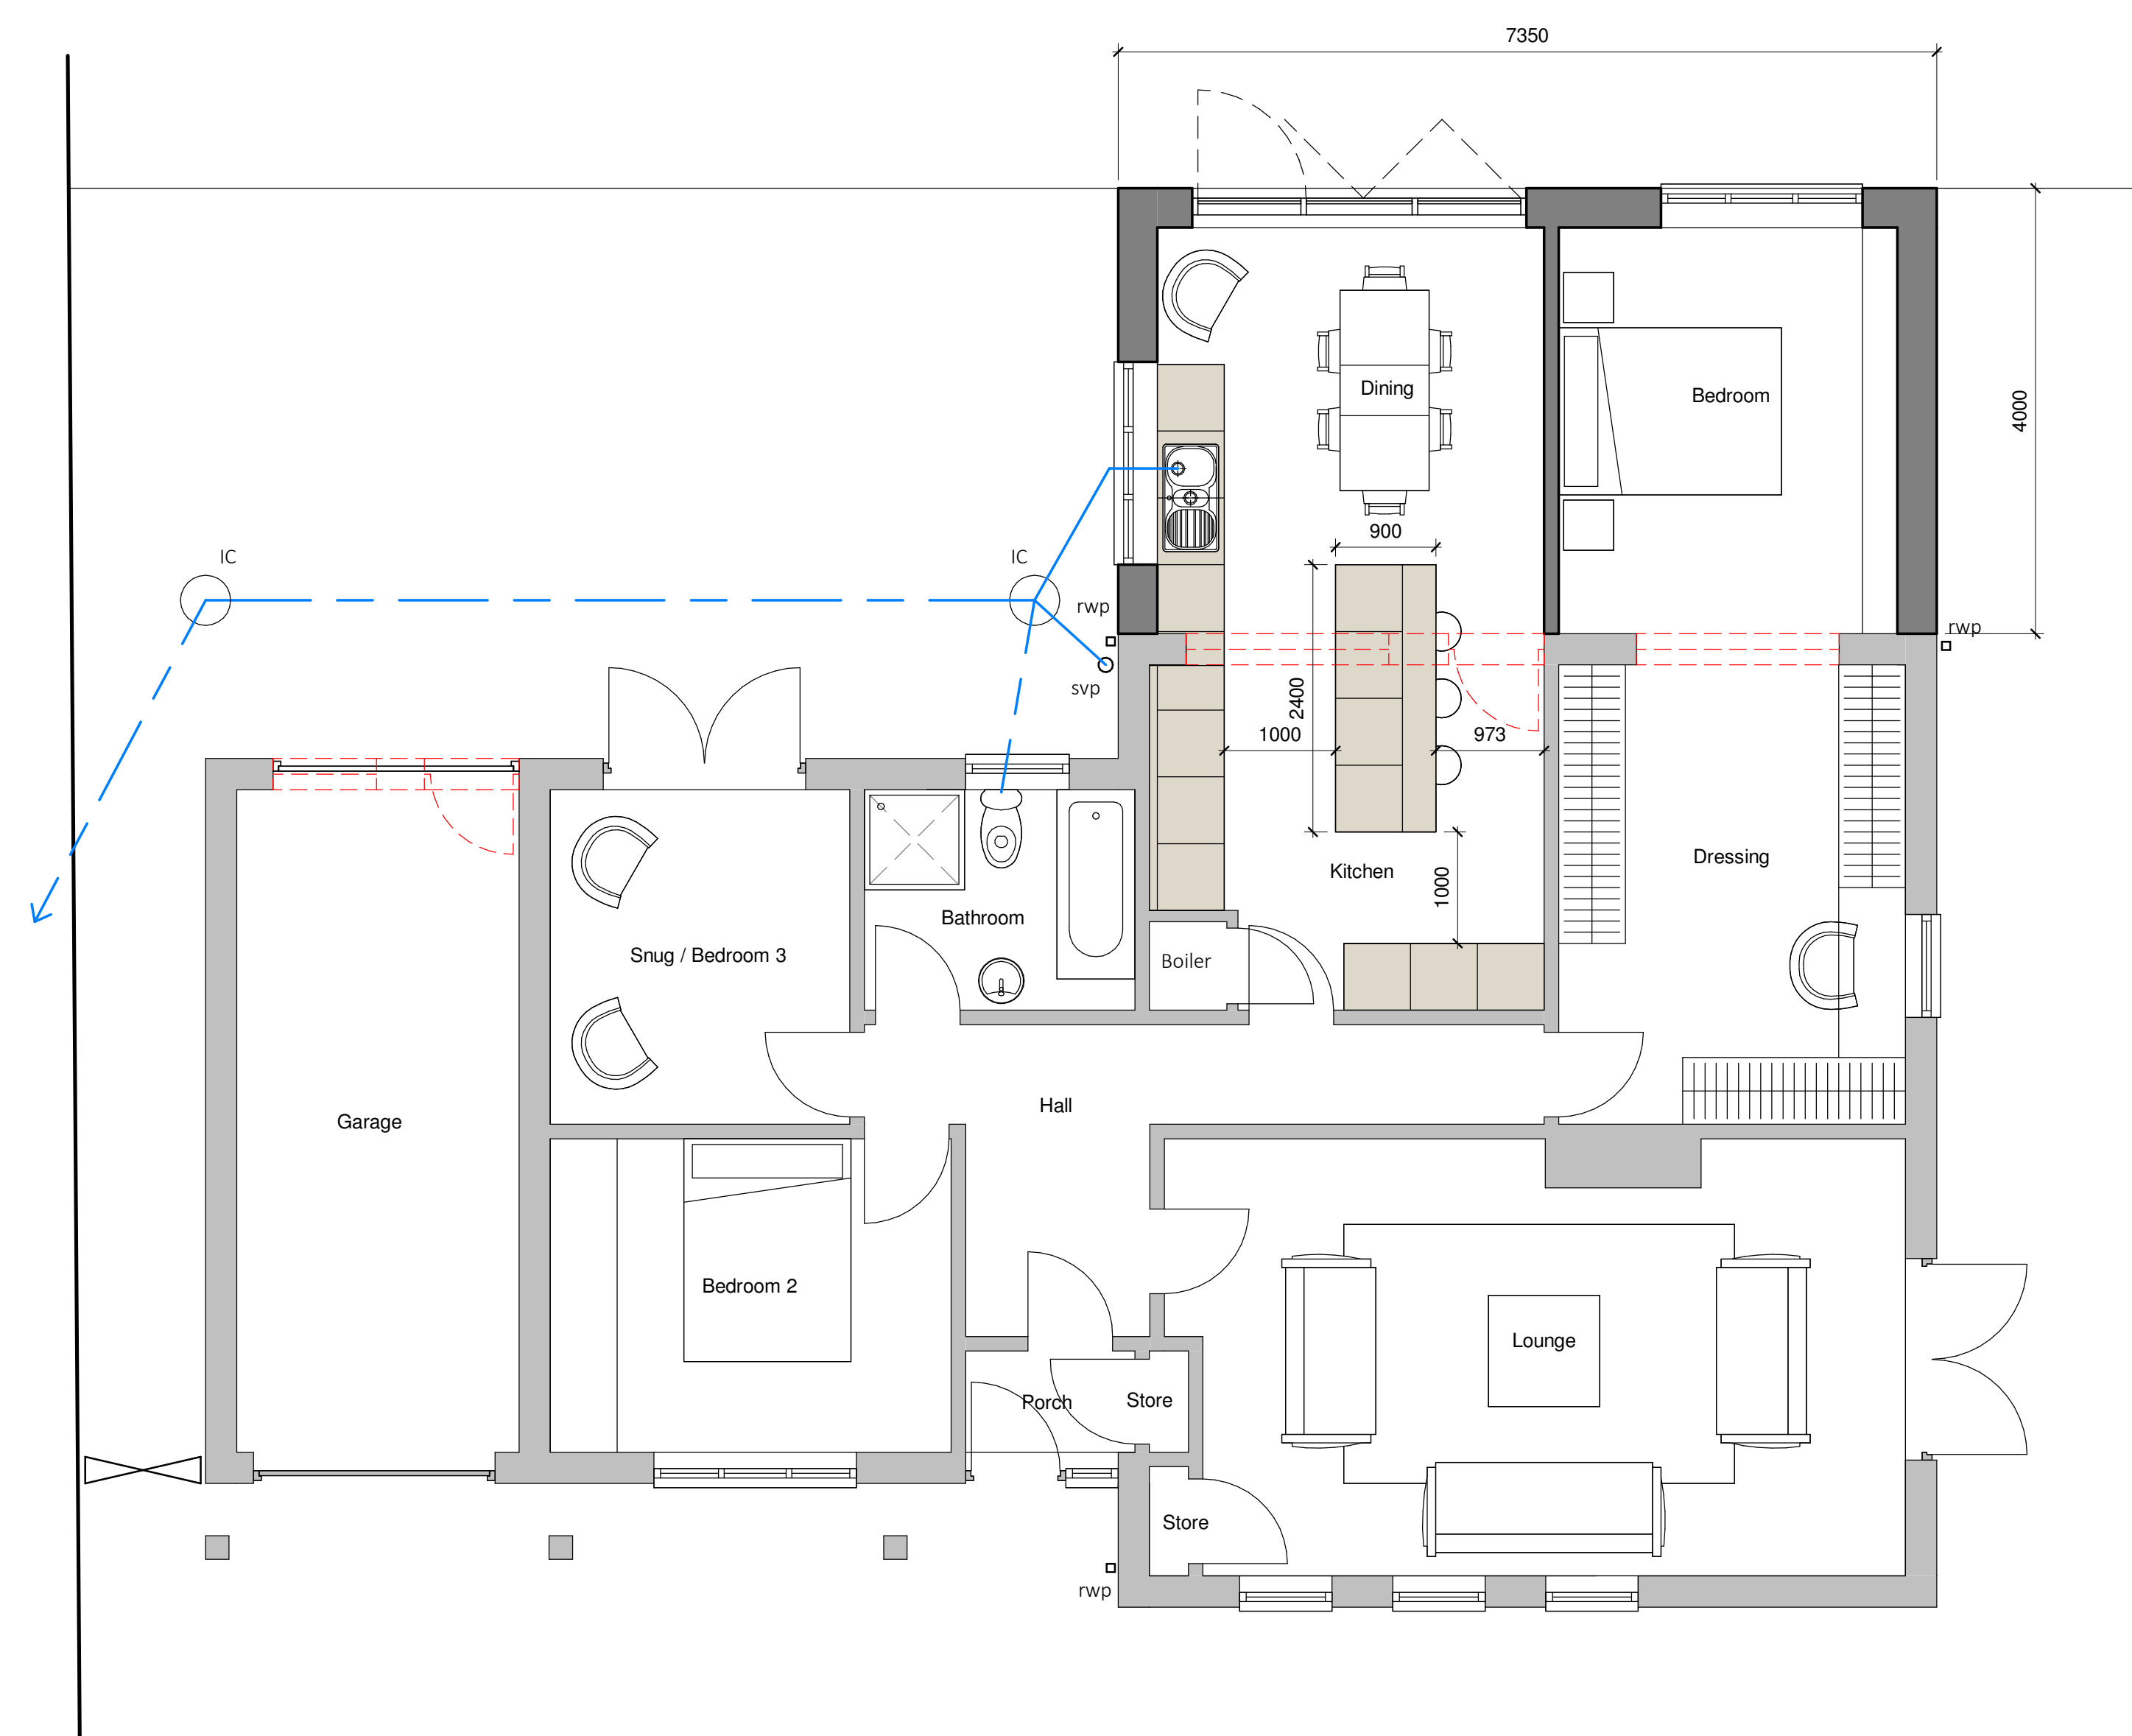

Proposed Ground Floor Plan
1 : 50

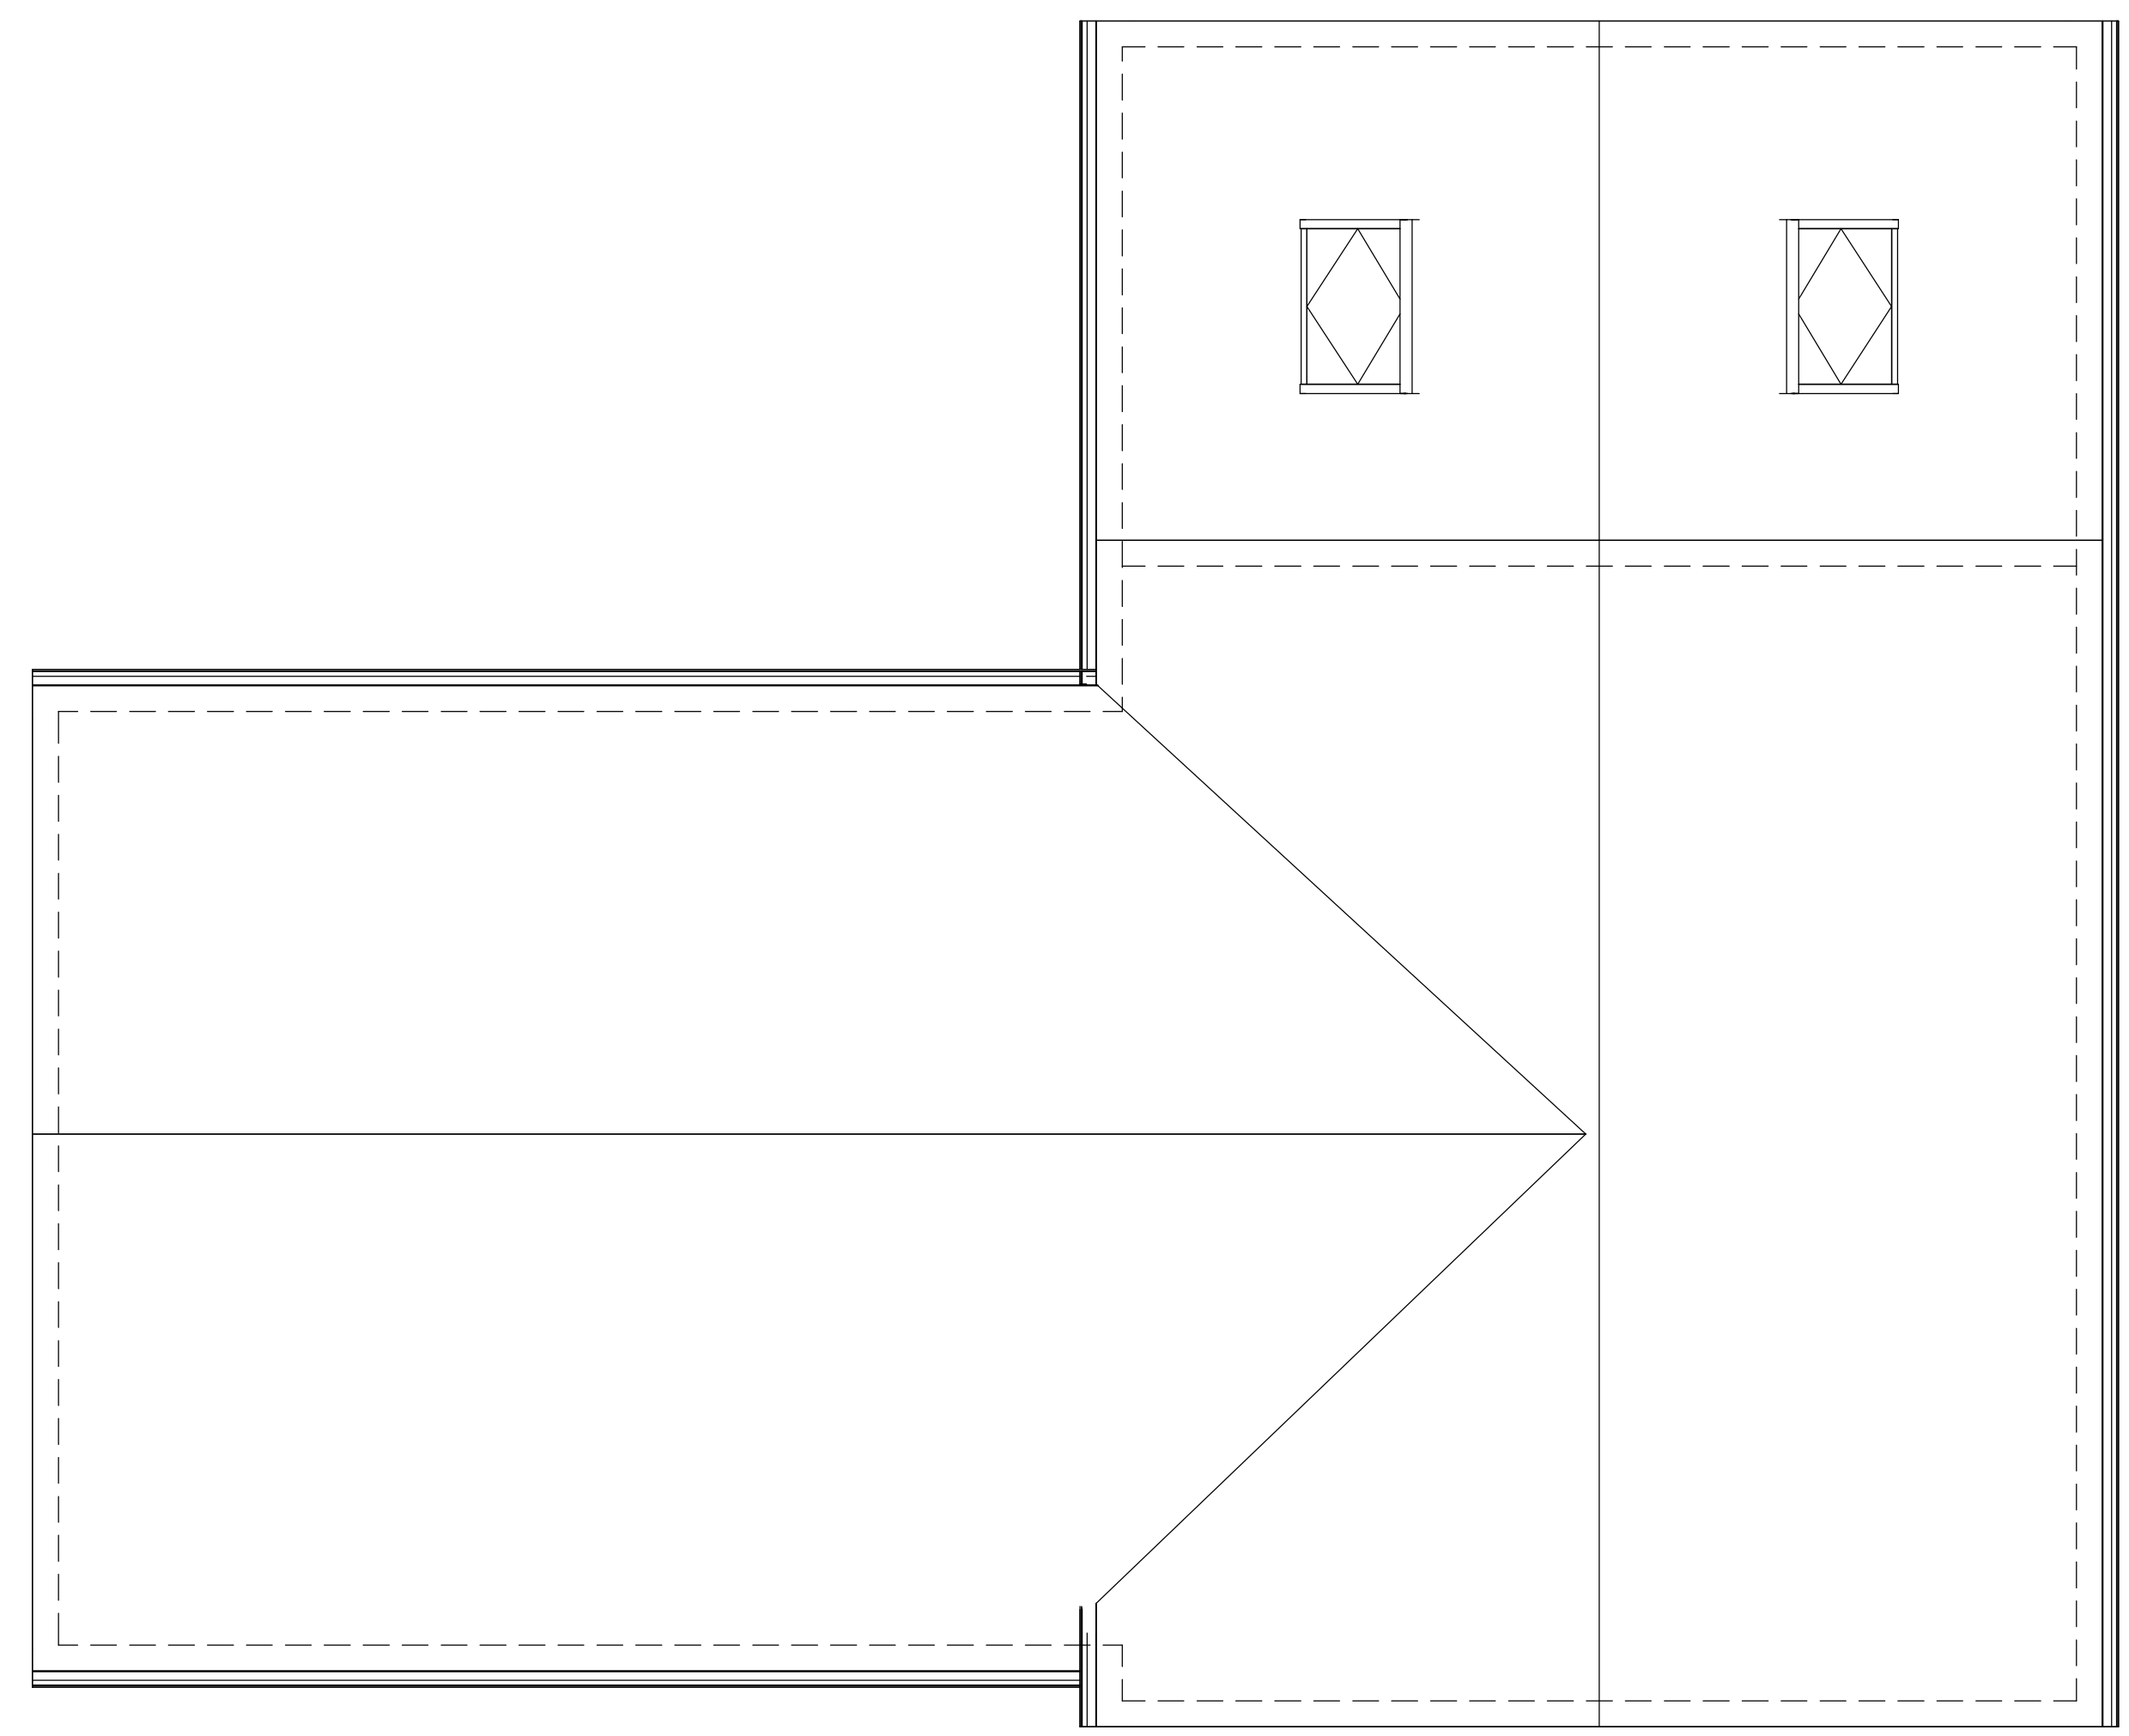

Proposed Roof Plan
1 : 50



ARKIFY LTD.
36 Pils Tiron, Nant Parc,
Wrexham, LL14 1UR
01948 555555
general@arkify.co.uk
www.arkify.co.uk

Project: 65 Brynhyfryd, Nant Parc, Johnstown			
Title: Proposed Floor Plans			
Scale @ A1: 1 : 50	Scale @ A3: 1:100	Author: GE	Date: 22/01/23
Project Ref: 23-03	Drawing No: A102	Rev: B	