



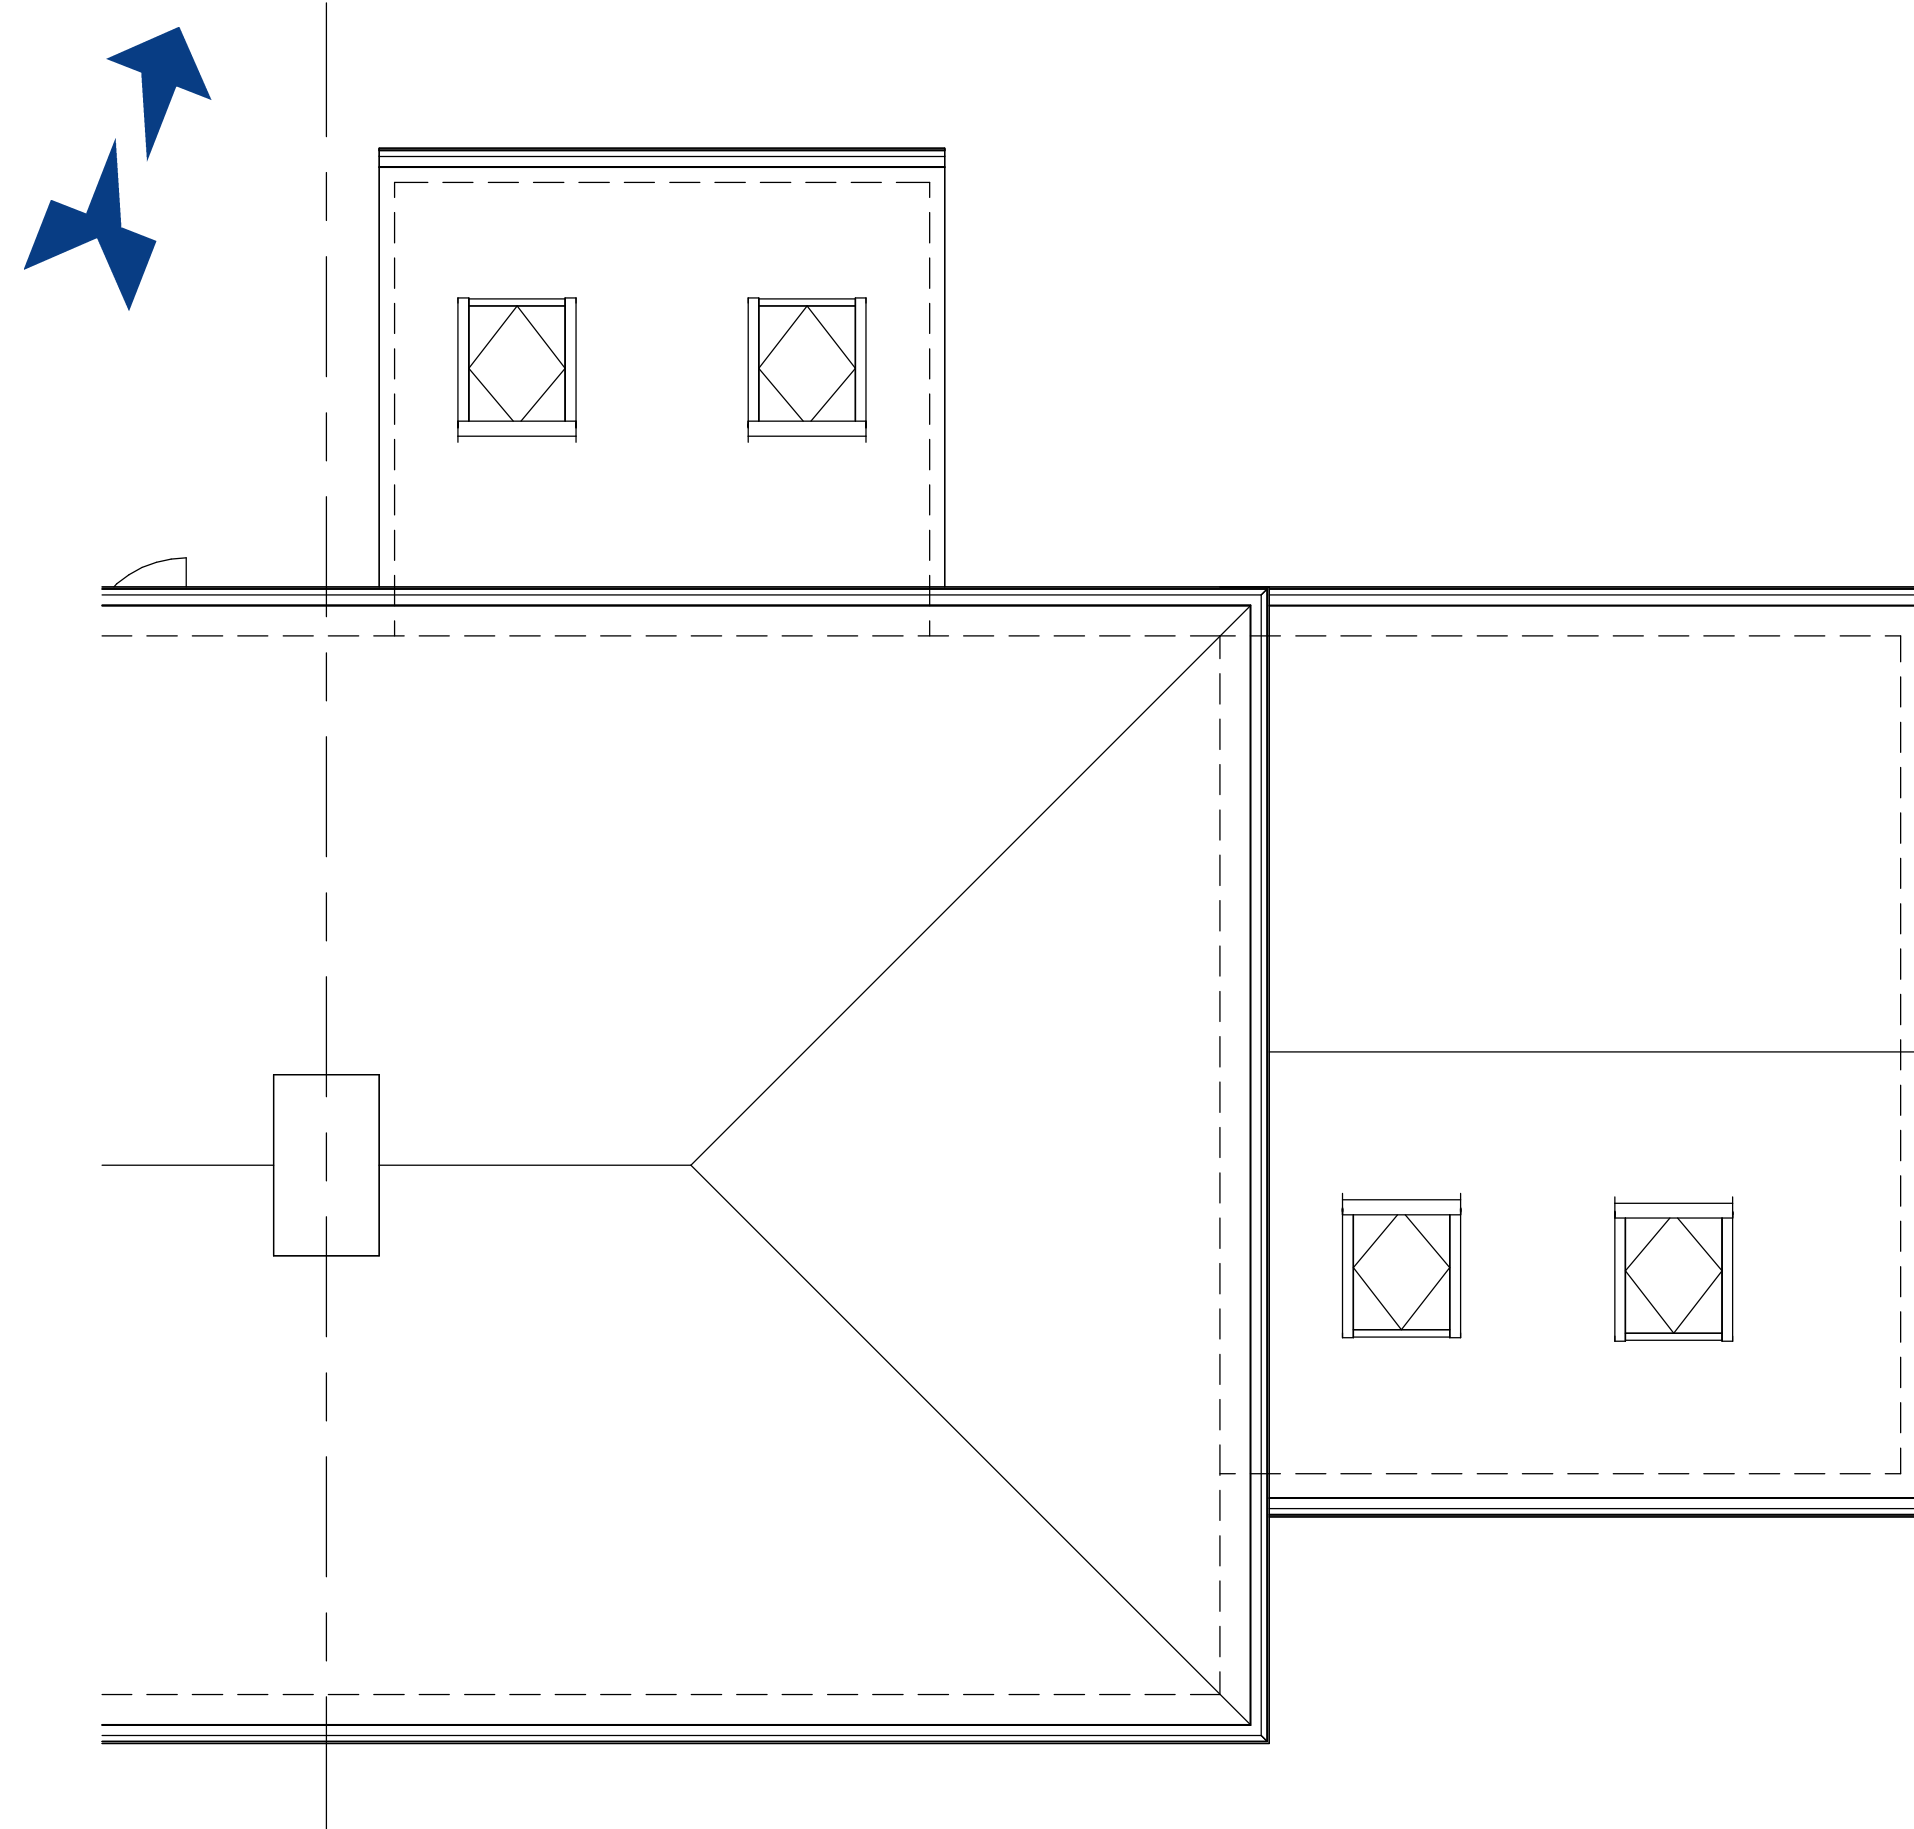


Existing Roof Plan
1 : 50

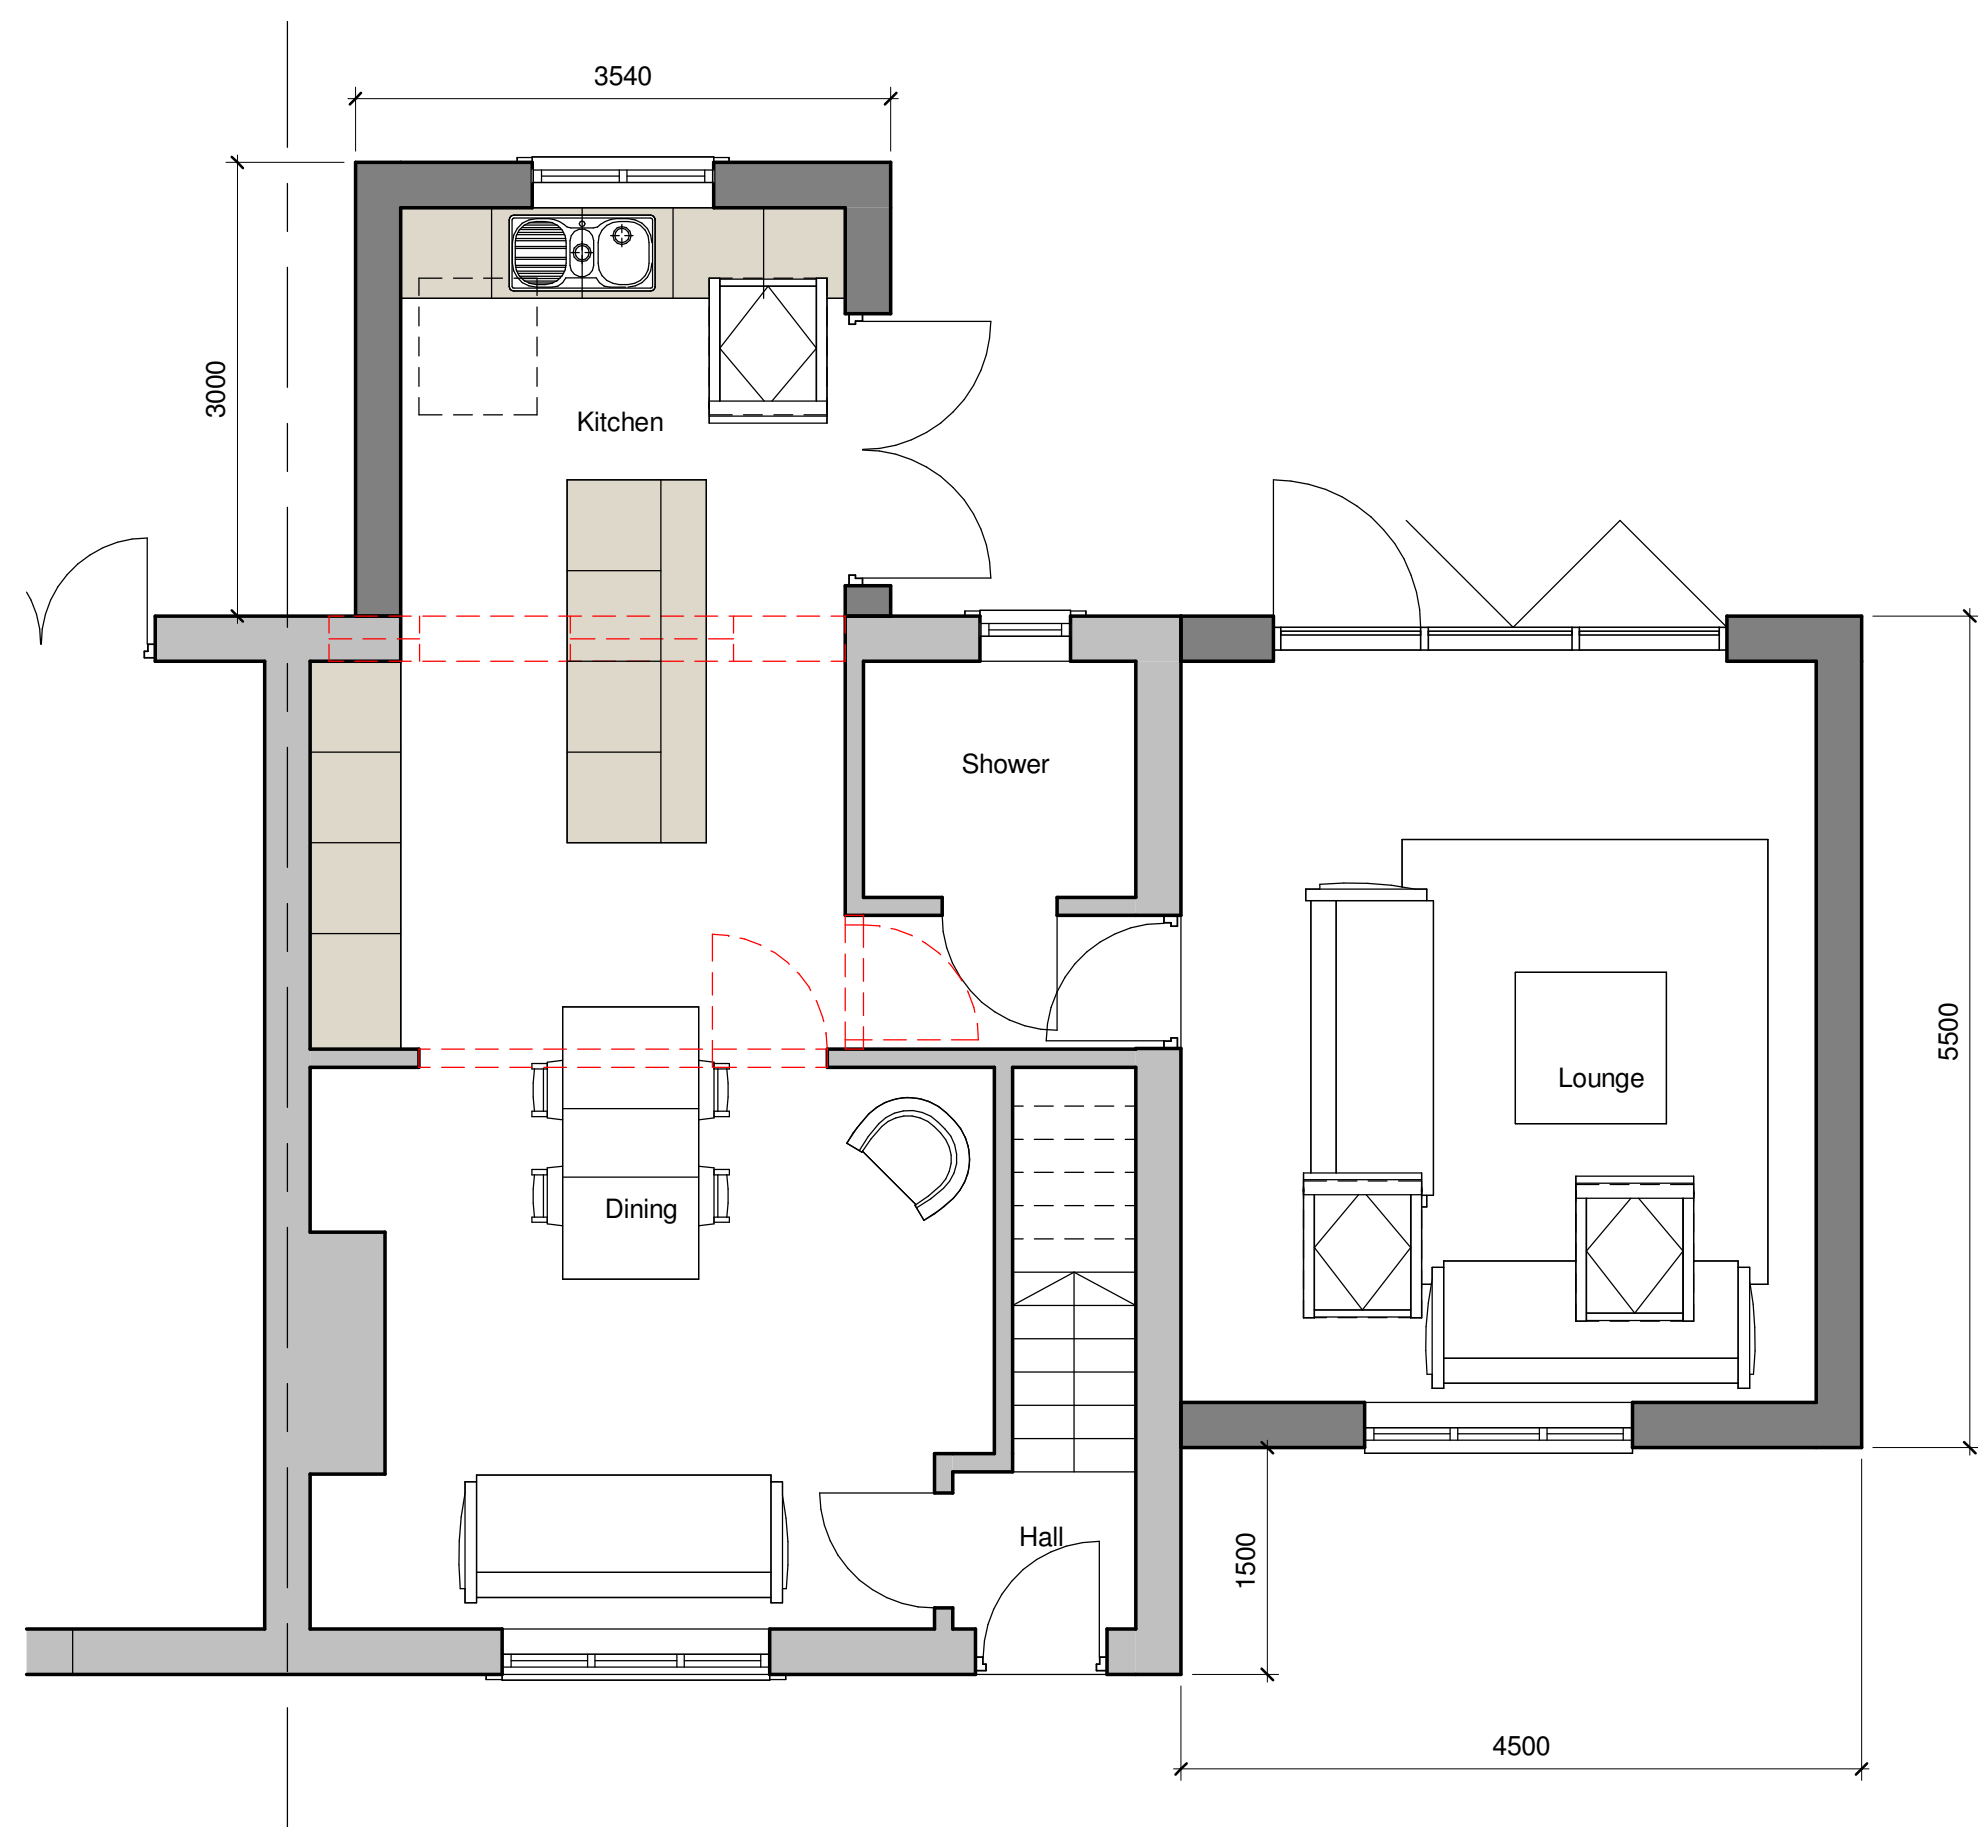


Existing Ground Floor Plan
1 : 50



Proposed SE Elevation
1 : 50

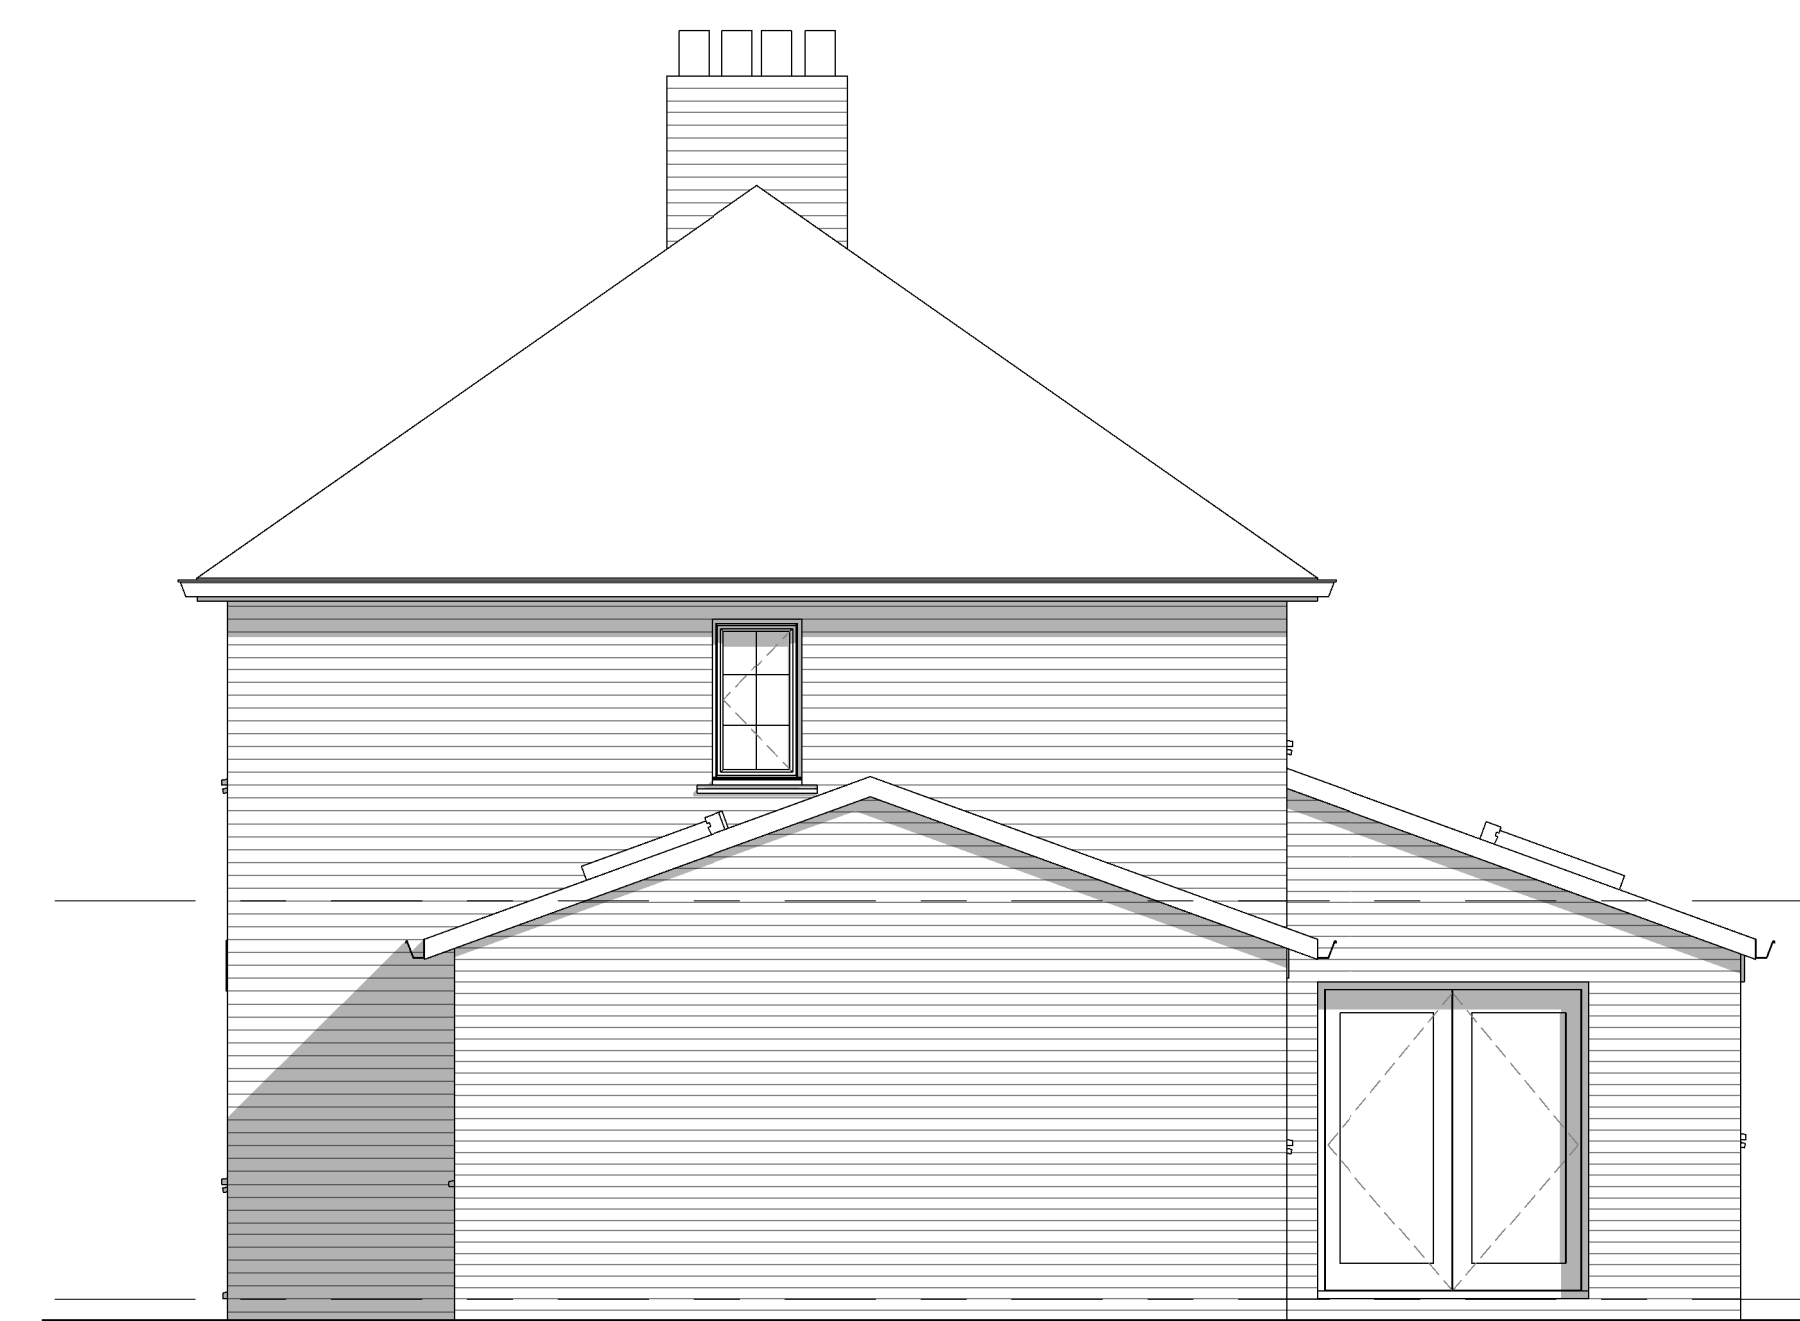

Proposed NE Elevation
1 : 50

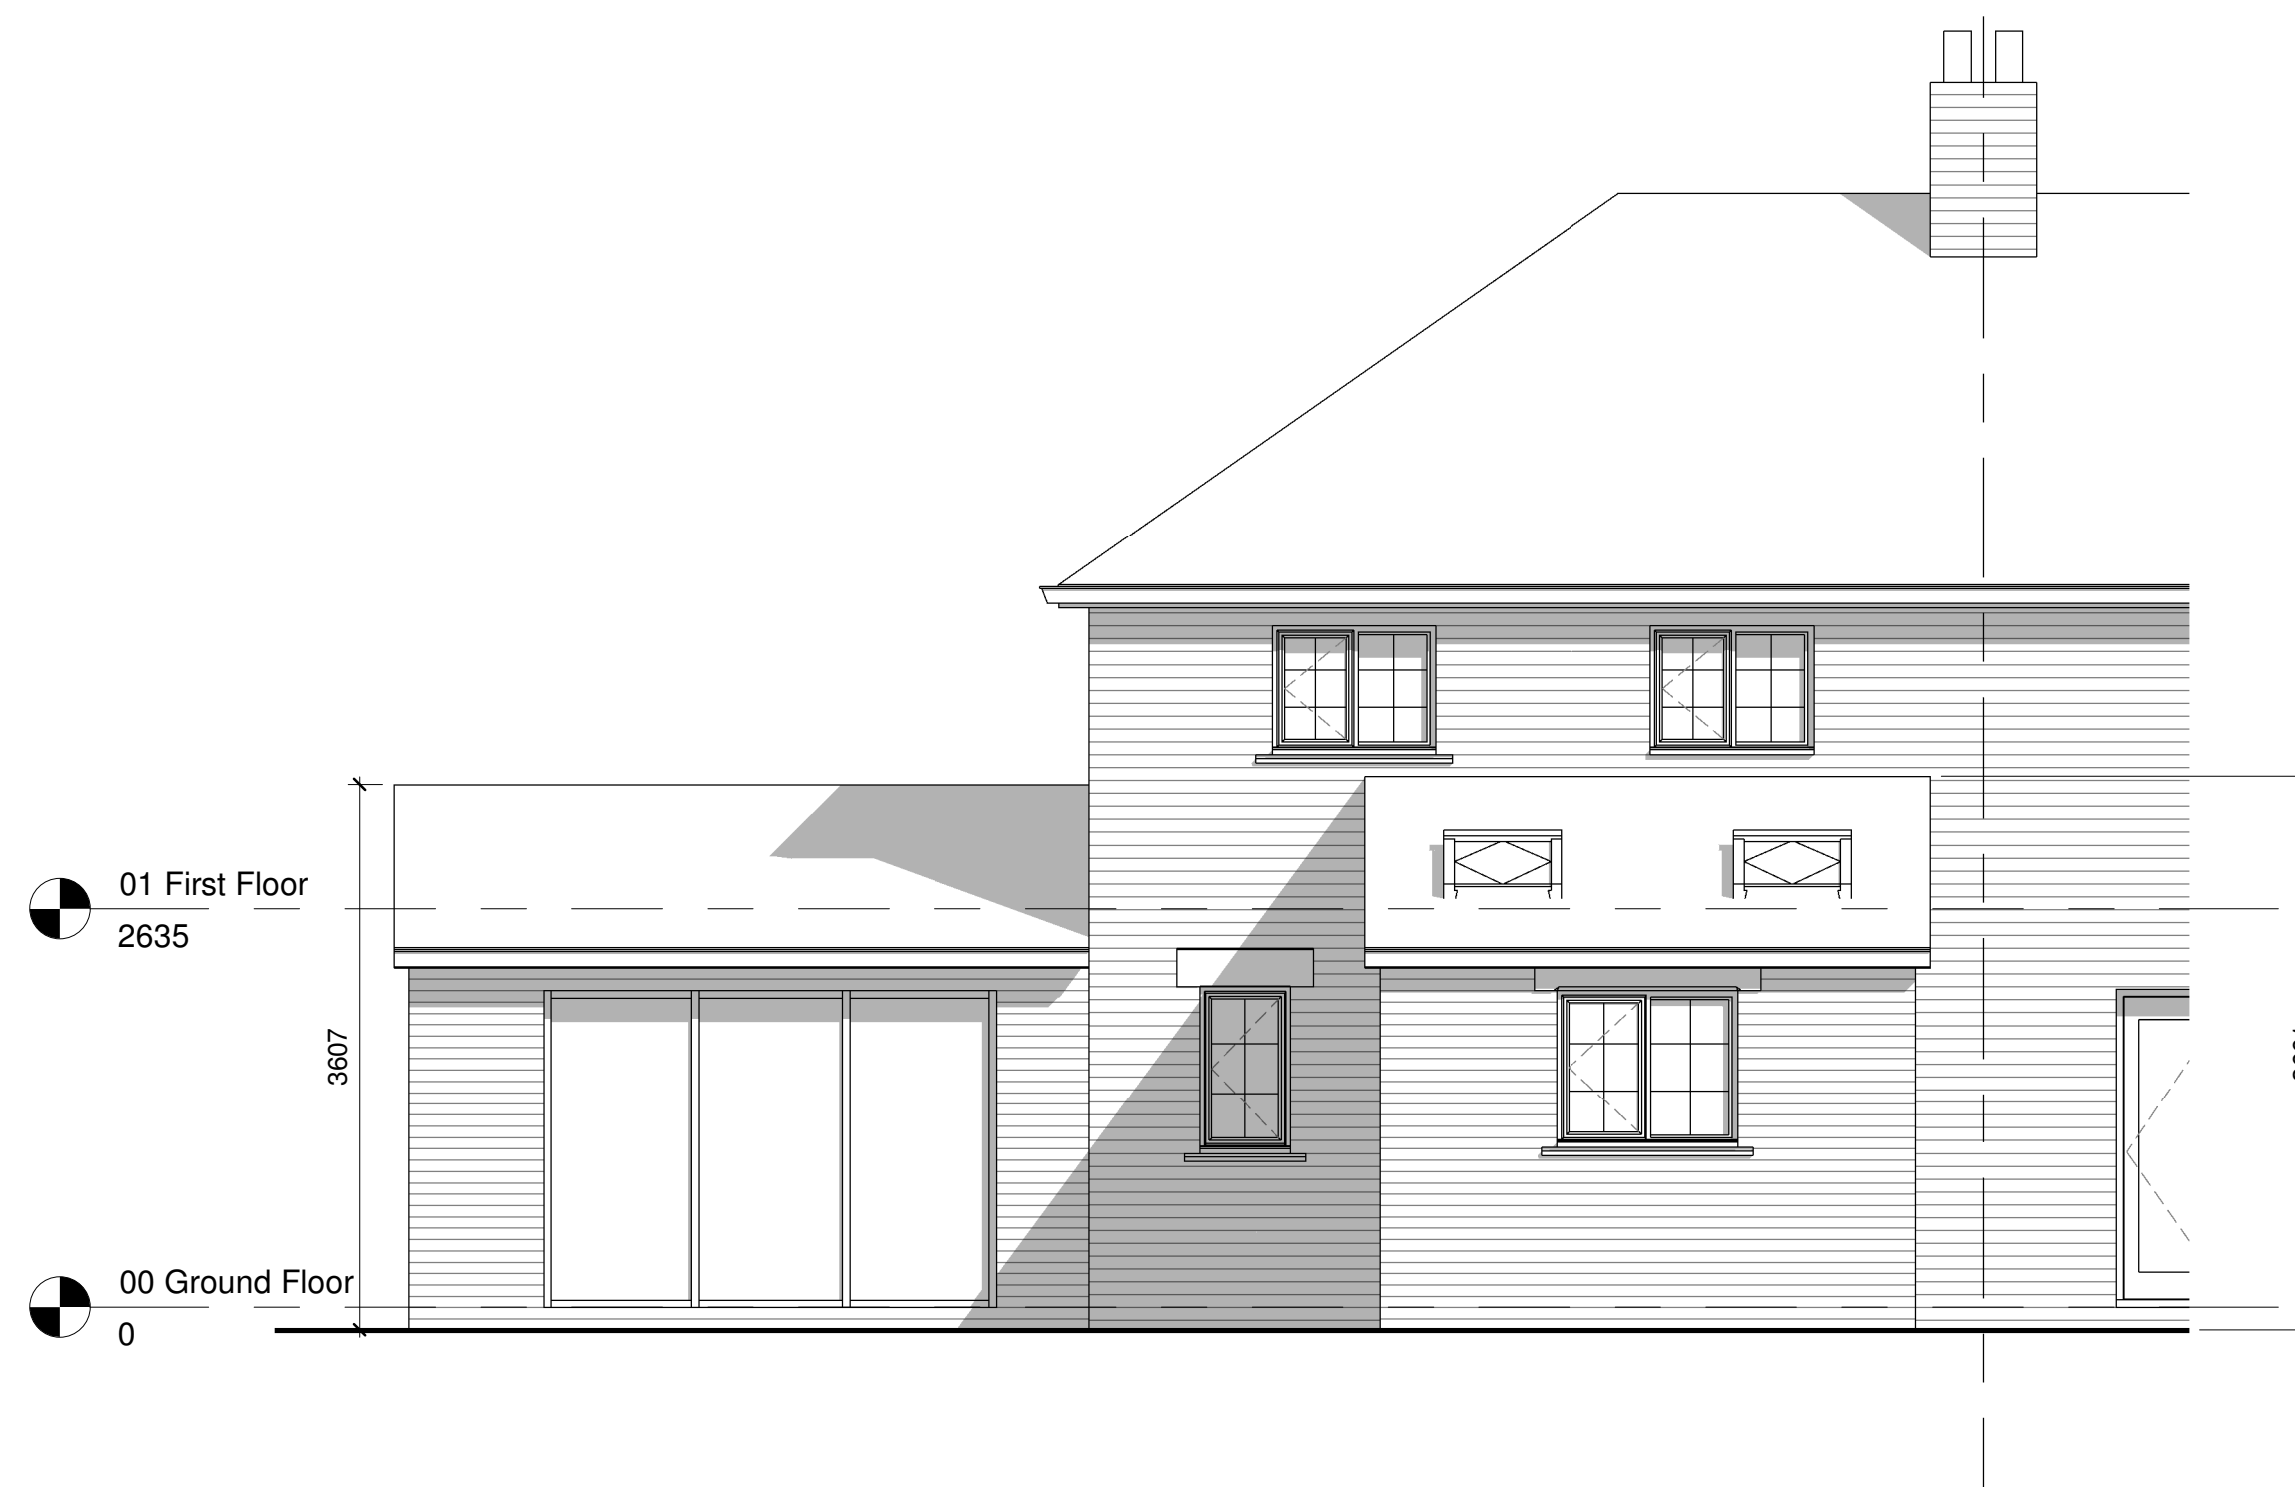

Proposed NW Elevation
1 : 50



ARKIFY LTD.
36 Pils Tiron, Nant Parc,
Wrexham, LL14 1UR
(01948) 555555
general@arkify.co.uk
www.arkify.co.uk

Project:	10 Maes Enion, Rhos LL14 2LW		
Title:	Proposed Plans and Elevations		
Scale @ A1:	1 : 50	Scale @ A3:	1 : 100
Author:	GE	Date:	24/01/23
Project Ref:	23-01	Drawing No:	A102
Rev:	A		