
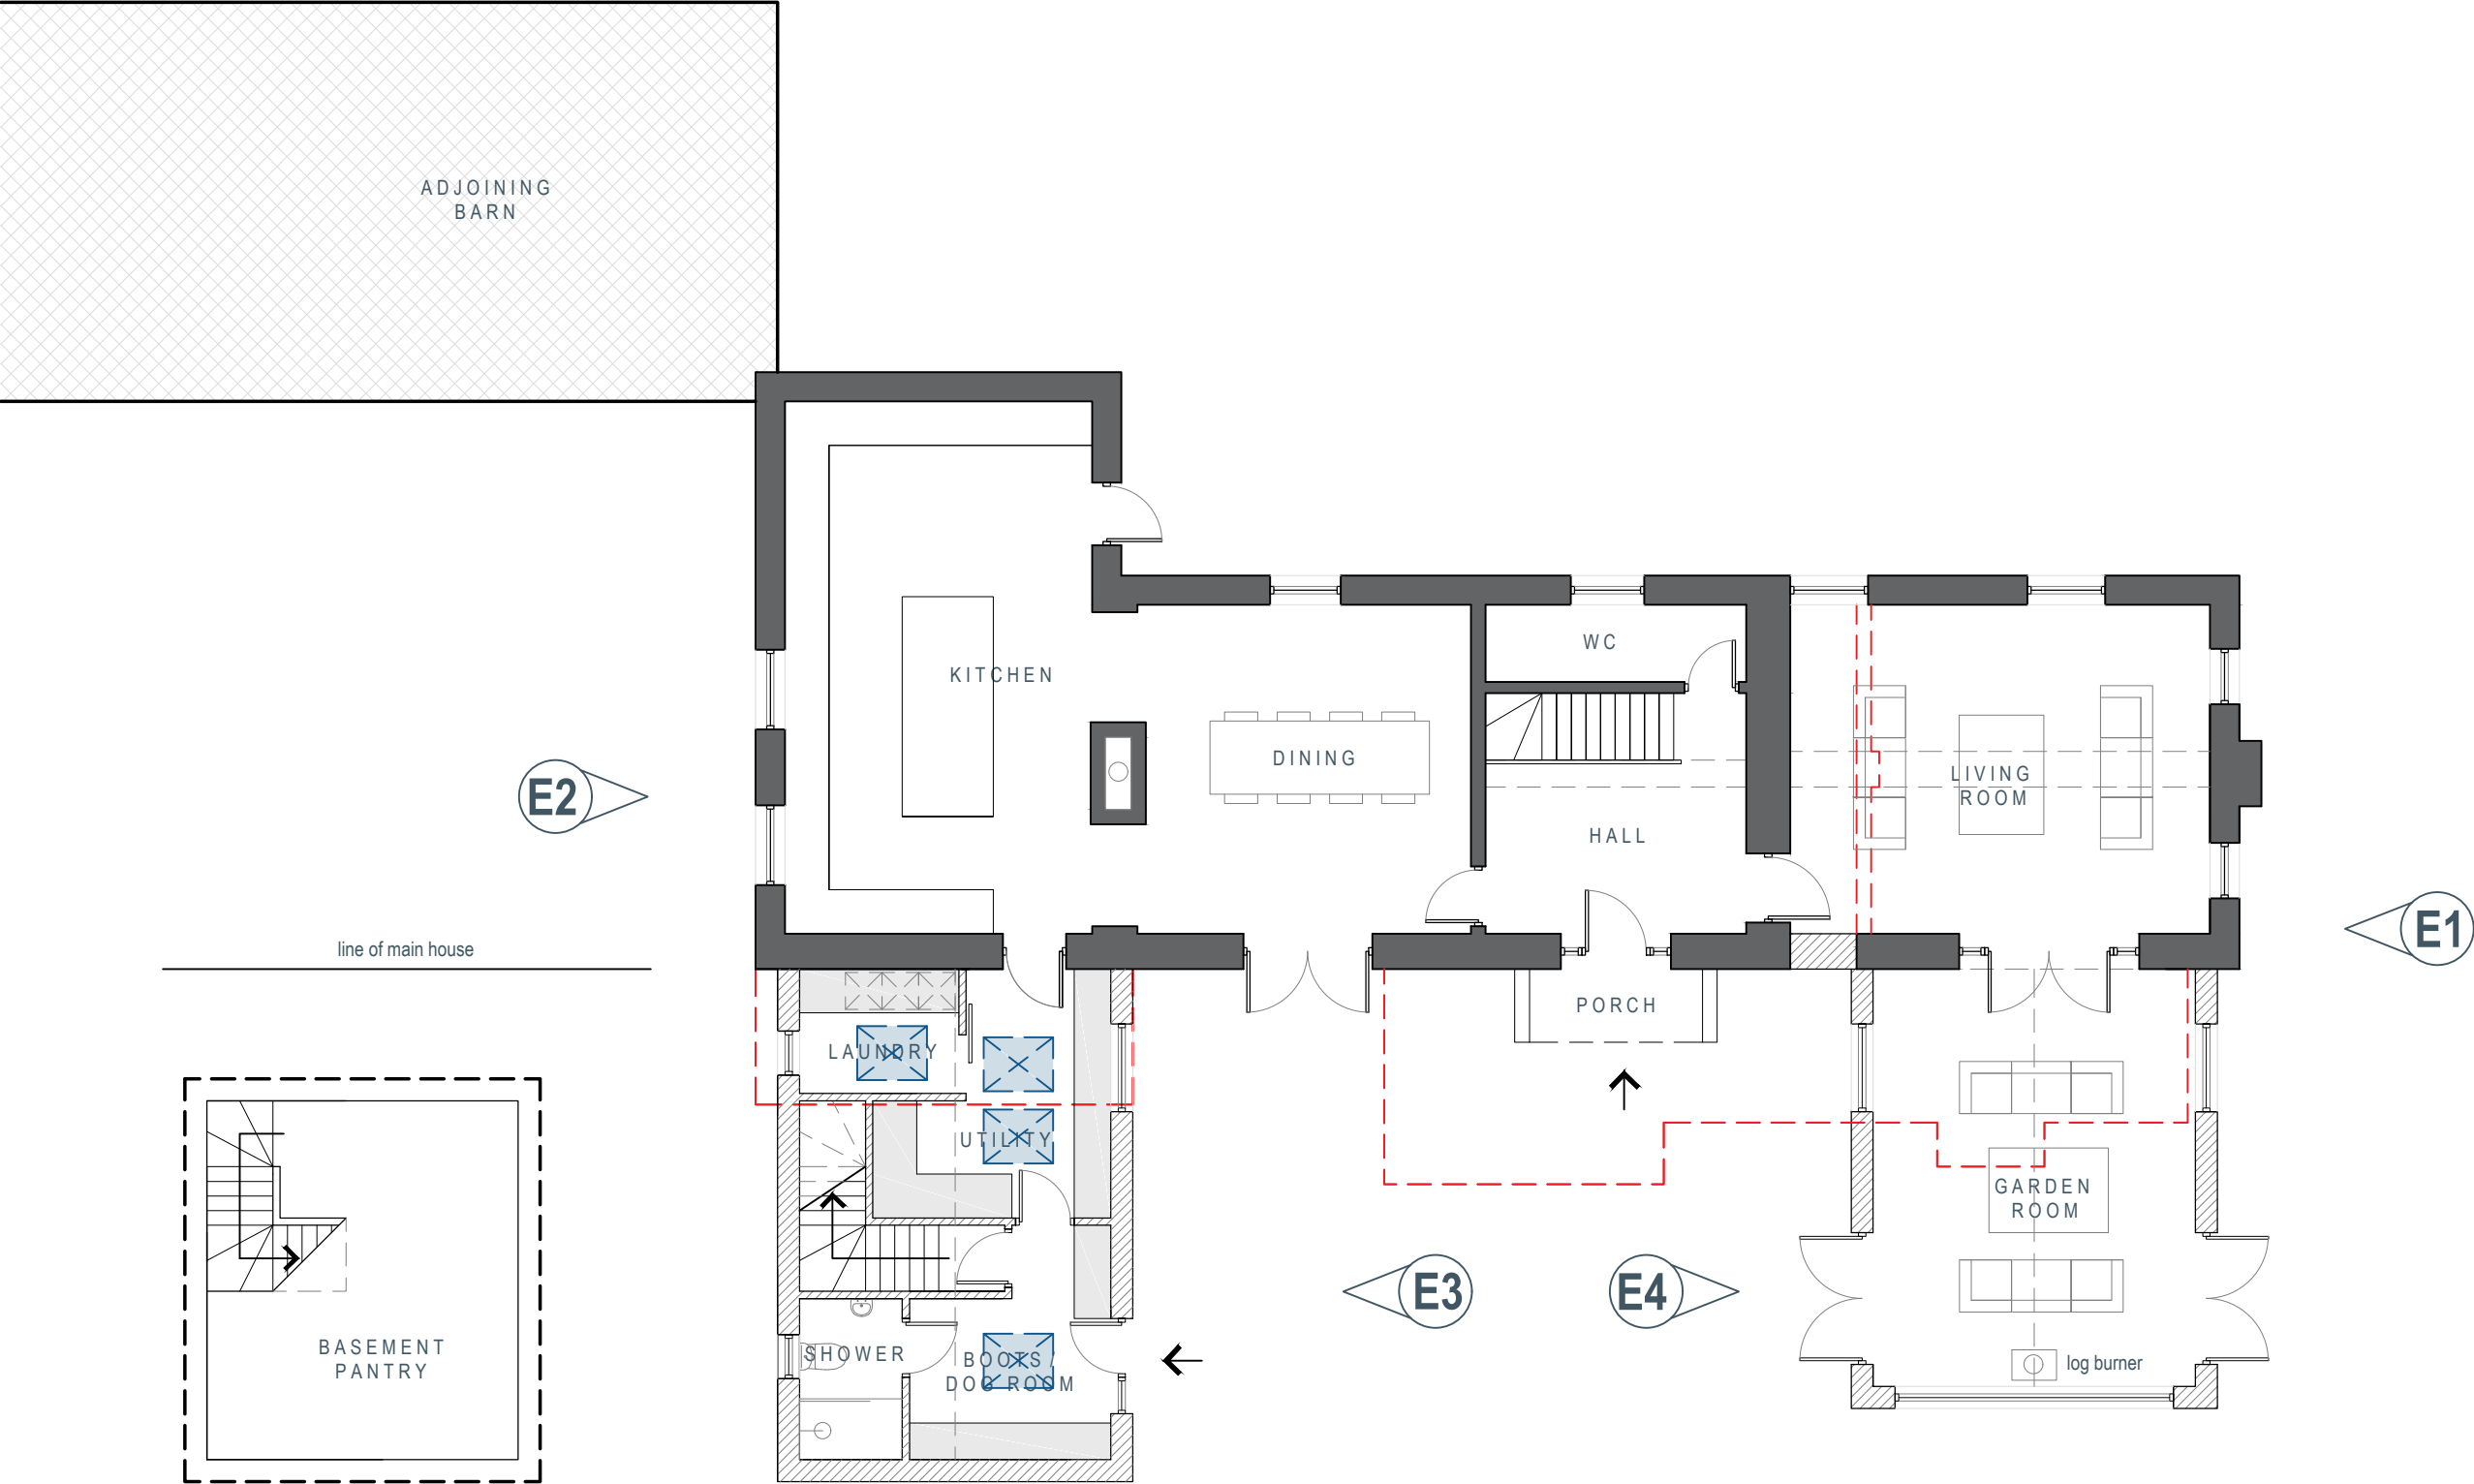


PROJECT No.	A2133
PROJECT	Cloy Bank Farm
ADDRESS	Cloy Bank Farm Cloy Lane Overton LL13 0HR

TITLE	Proposed Ground Floor Plan
DRAWING No.	PL04
REVISION	-
STATUS	Planning
SCALE	1:100 @ a3

REV No.	DESCRIPTION	DATE
REV No.	DESCRIPTION	DATE

 

Proposed Basement Floor Plan
(under new utility extension)

Proposed Ground Floor Plan