

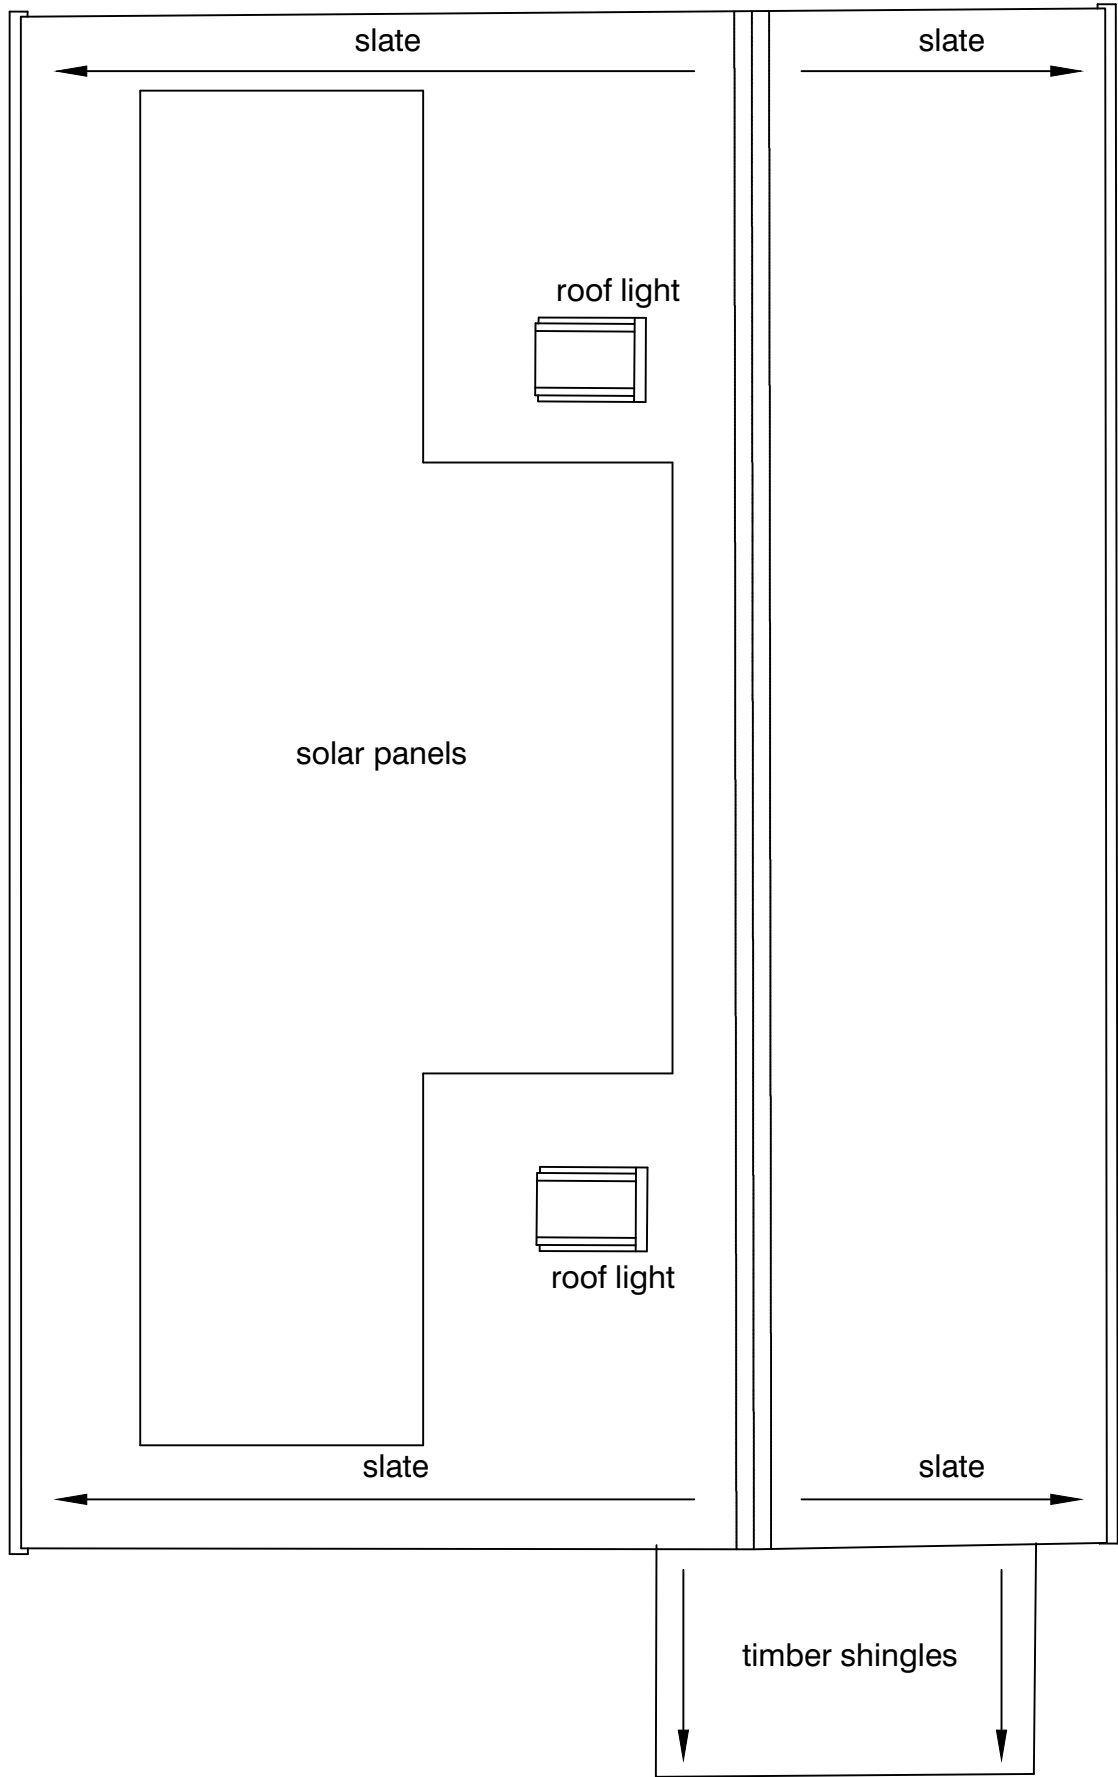



SEC A-A

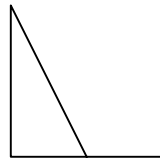


SEC B-B

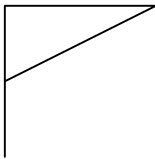


SEC A-A

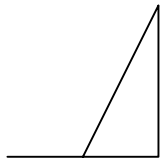


SEC B-B

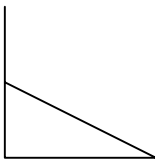

TIE POINT BARN 2

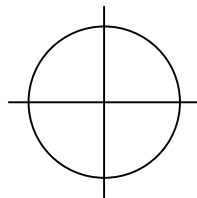

**BARN 2
ROOF PLAN**

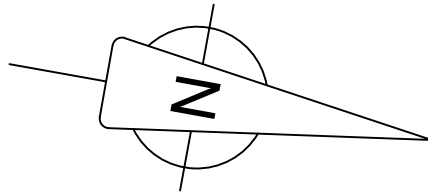

Symbol & Abbreviation Key.

SANITARY (INDICATIVE ONLY)



WC



BIDET



URINAL



WASH HAND BASIN



SINK



SLUICE



SINK & DRAINER



SHOWER TRAY



BATH

ANNOTATION

ah 1.99

ARCH HEIGHT

spr 1.78

SPRINGER HEIGHT

bh 2.43

BEAM HEIGHT TO UNDERSIDE

u/s 2.43

UNDERSIDE

dh 1.99

DOOR HEIGHT

f-c 1.55

FLOOR TO CILL HEIGHT

c-h 0.89

CILL TO HEAD HEIGHT

ch 2.89

CEILING HEIGHT

hc 1.89

HIGHEST / LOWEST POINT OF SLOPING CEILING

hws 2.89

SUSPENDED CEILING HEIGHT

OTHER ABBREVIATIONS

a/c

AIR CONDITIONING UNIT

bl

BOILER

ck

COOKER

cbd

CUPBOARD

elec

ELECTRICS

fb

FLOOR BOARDS (SYMBOL INDICATES BOARD DIRECTION)

fp

FIREPLACE

pr

PIPE RISER

rad

RADIATOR

rl

ROOF LIGHT

rsc

ROLLER SHUTTER DOOR

tk

TANK

Notes.

Levels related to Topographic Survey 210704.

Rev	Details of Revision			Date

Surveyed	Drawn	Date	Checked	Date	Approved	Date
JDB	JDB	30/09/2021	GD	06/10/21	GD	06/10/21

Heritage Matters

Title.

Barn 2: Proposed Roof Plan
BETTISFIELD HALL
BETTISFIELD
WITHERLEY
SY13 2LB

Dwg No. **BF323**

Sheet **1 of 1**

Scale

1/50

A2 Sheet

Rev. -