




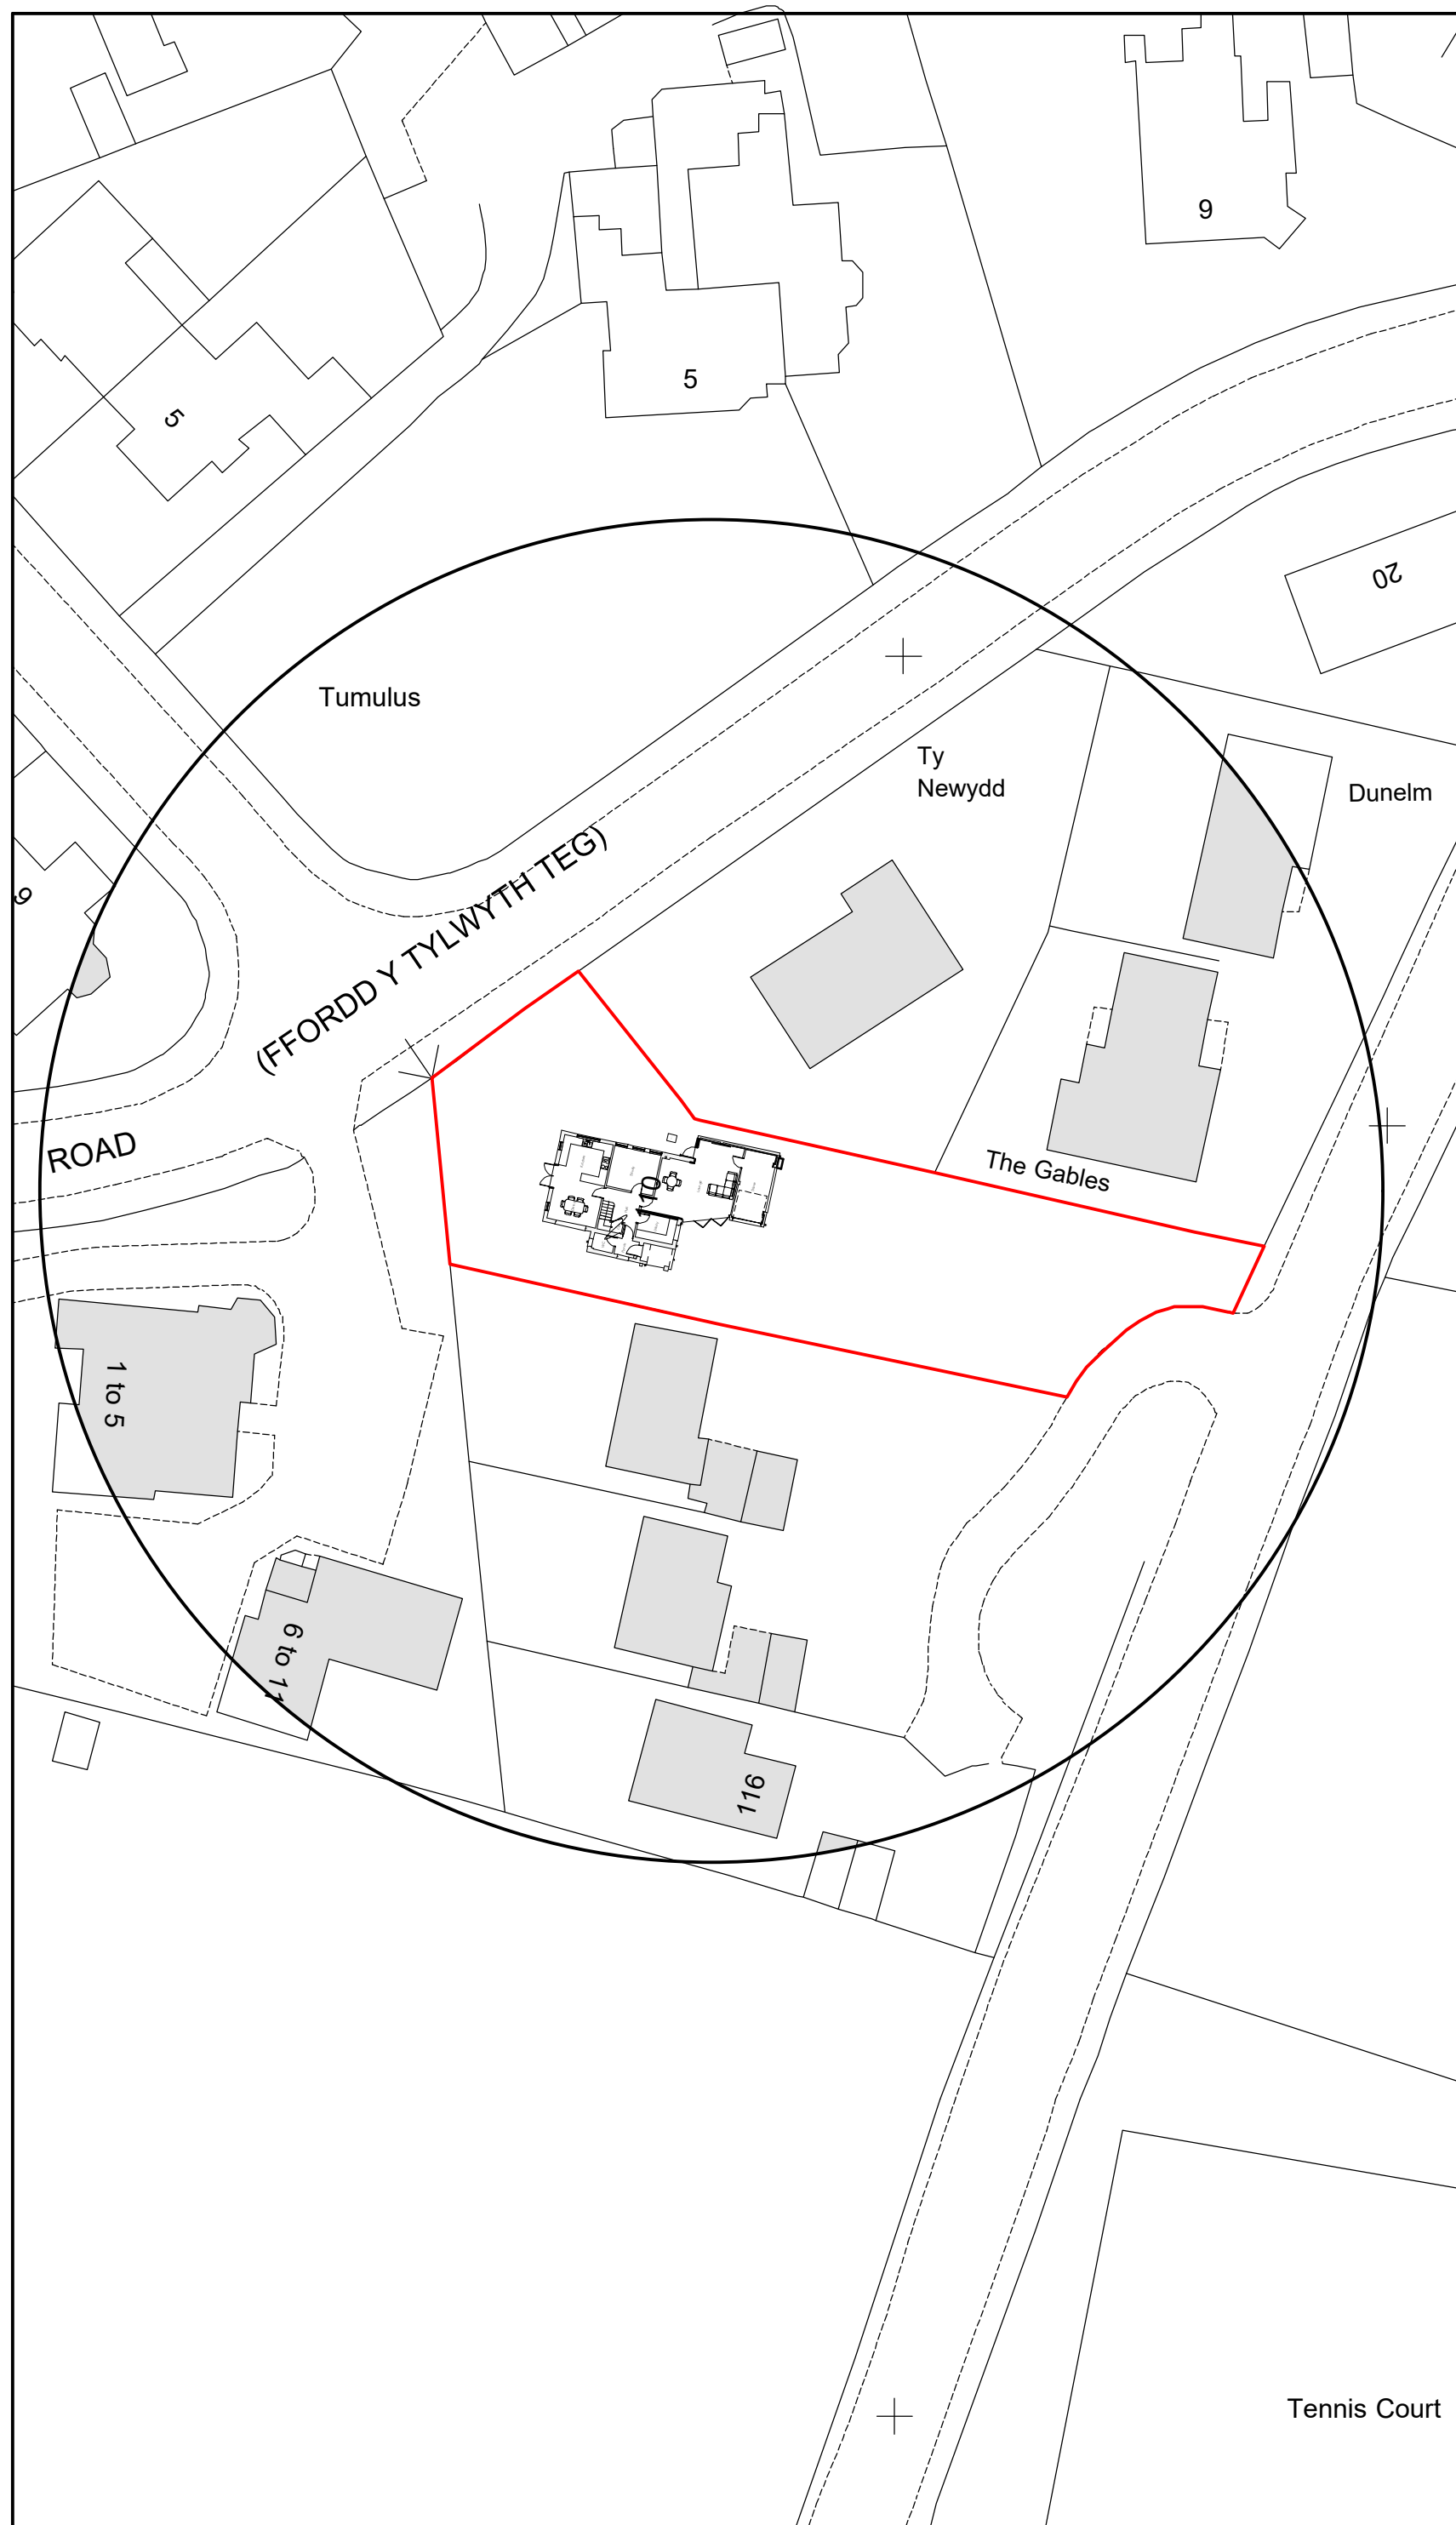

Site Plan 1:500

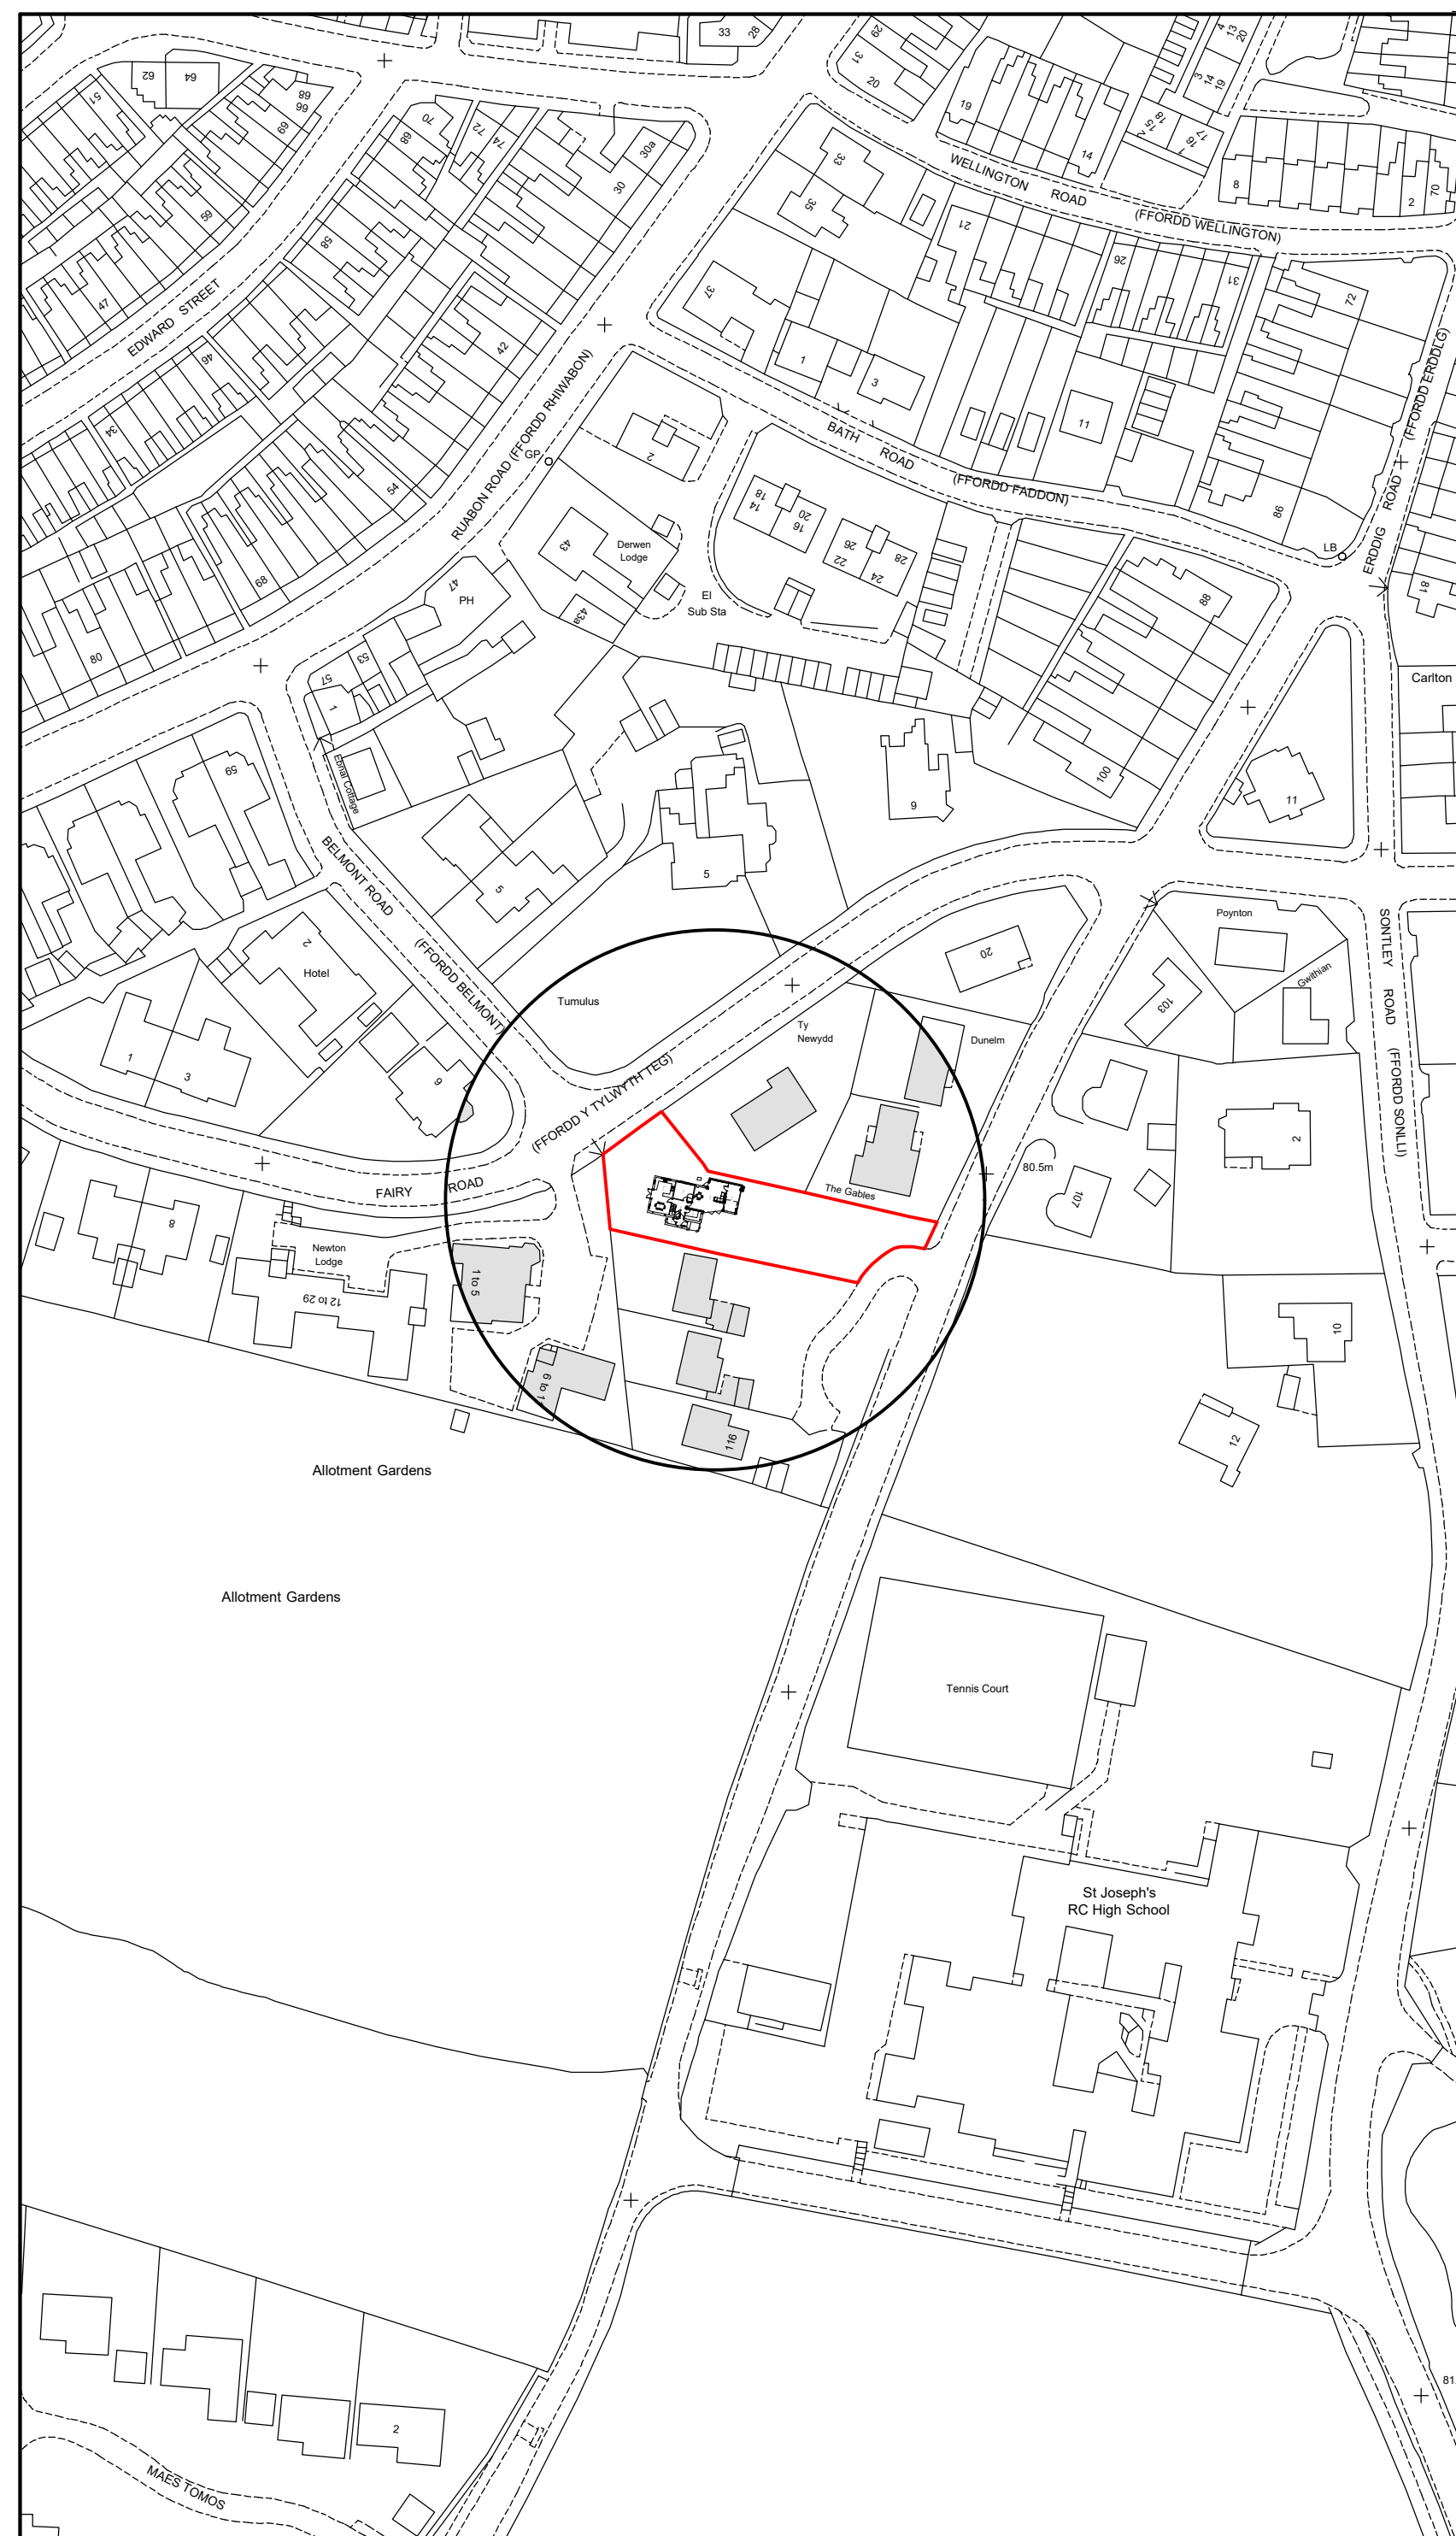

Location Plan 1:1250

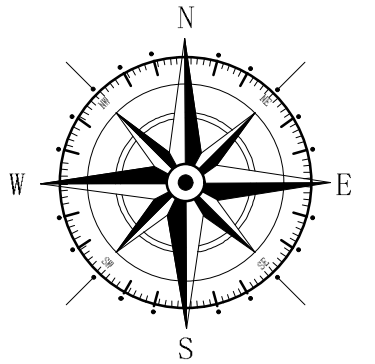

Key

 Surrounding Buildings

 Application Site

A	10/22	Update	EMJ
Rev	Date	Detail	Initial

Project:
Proposed Alterations to,
110 Erddig Road,
Wrexham,
LL13 7DS

Title: Planning: Site & Location Plan	Scale: (A2) 1:500 \$ 1:1250
---	-----------------------------------

Drawn By: A.Valentine	Date: Sept 2022
--------------------------	--------------------

Drawing No: DC I 34/005	Sheet: of
----------------------------	----------------

blueprint
architectural services



Office 3K4,
Redwither Business Tower,
Wrexham. LL13 9XT
Tel: 01978 356500
www.blueprintarchitectural.com
 copyright all rights reserved