


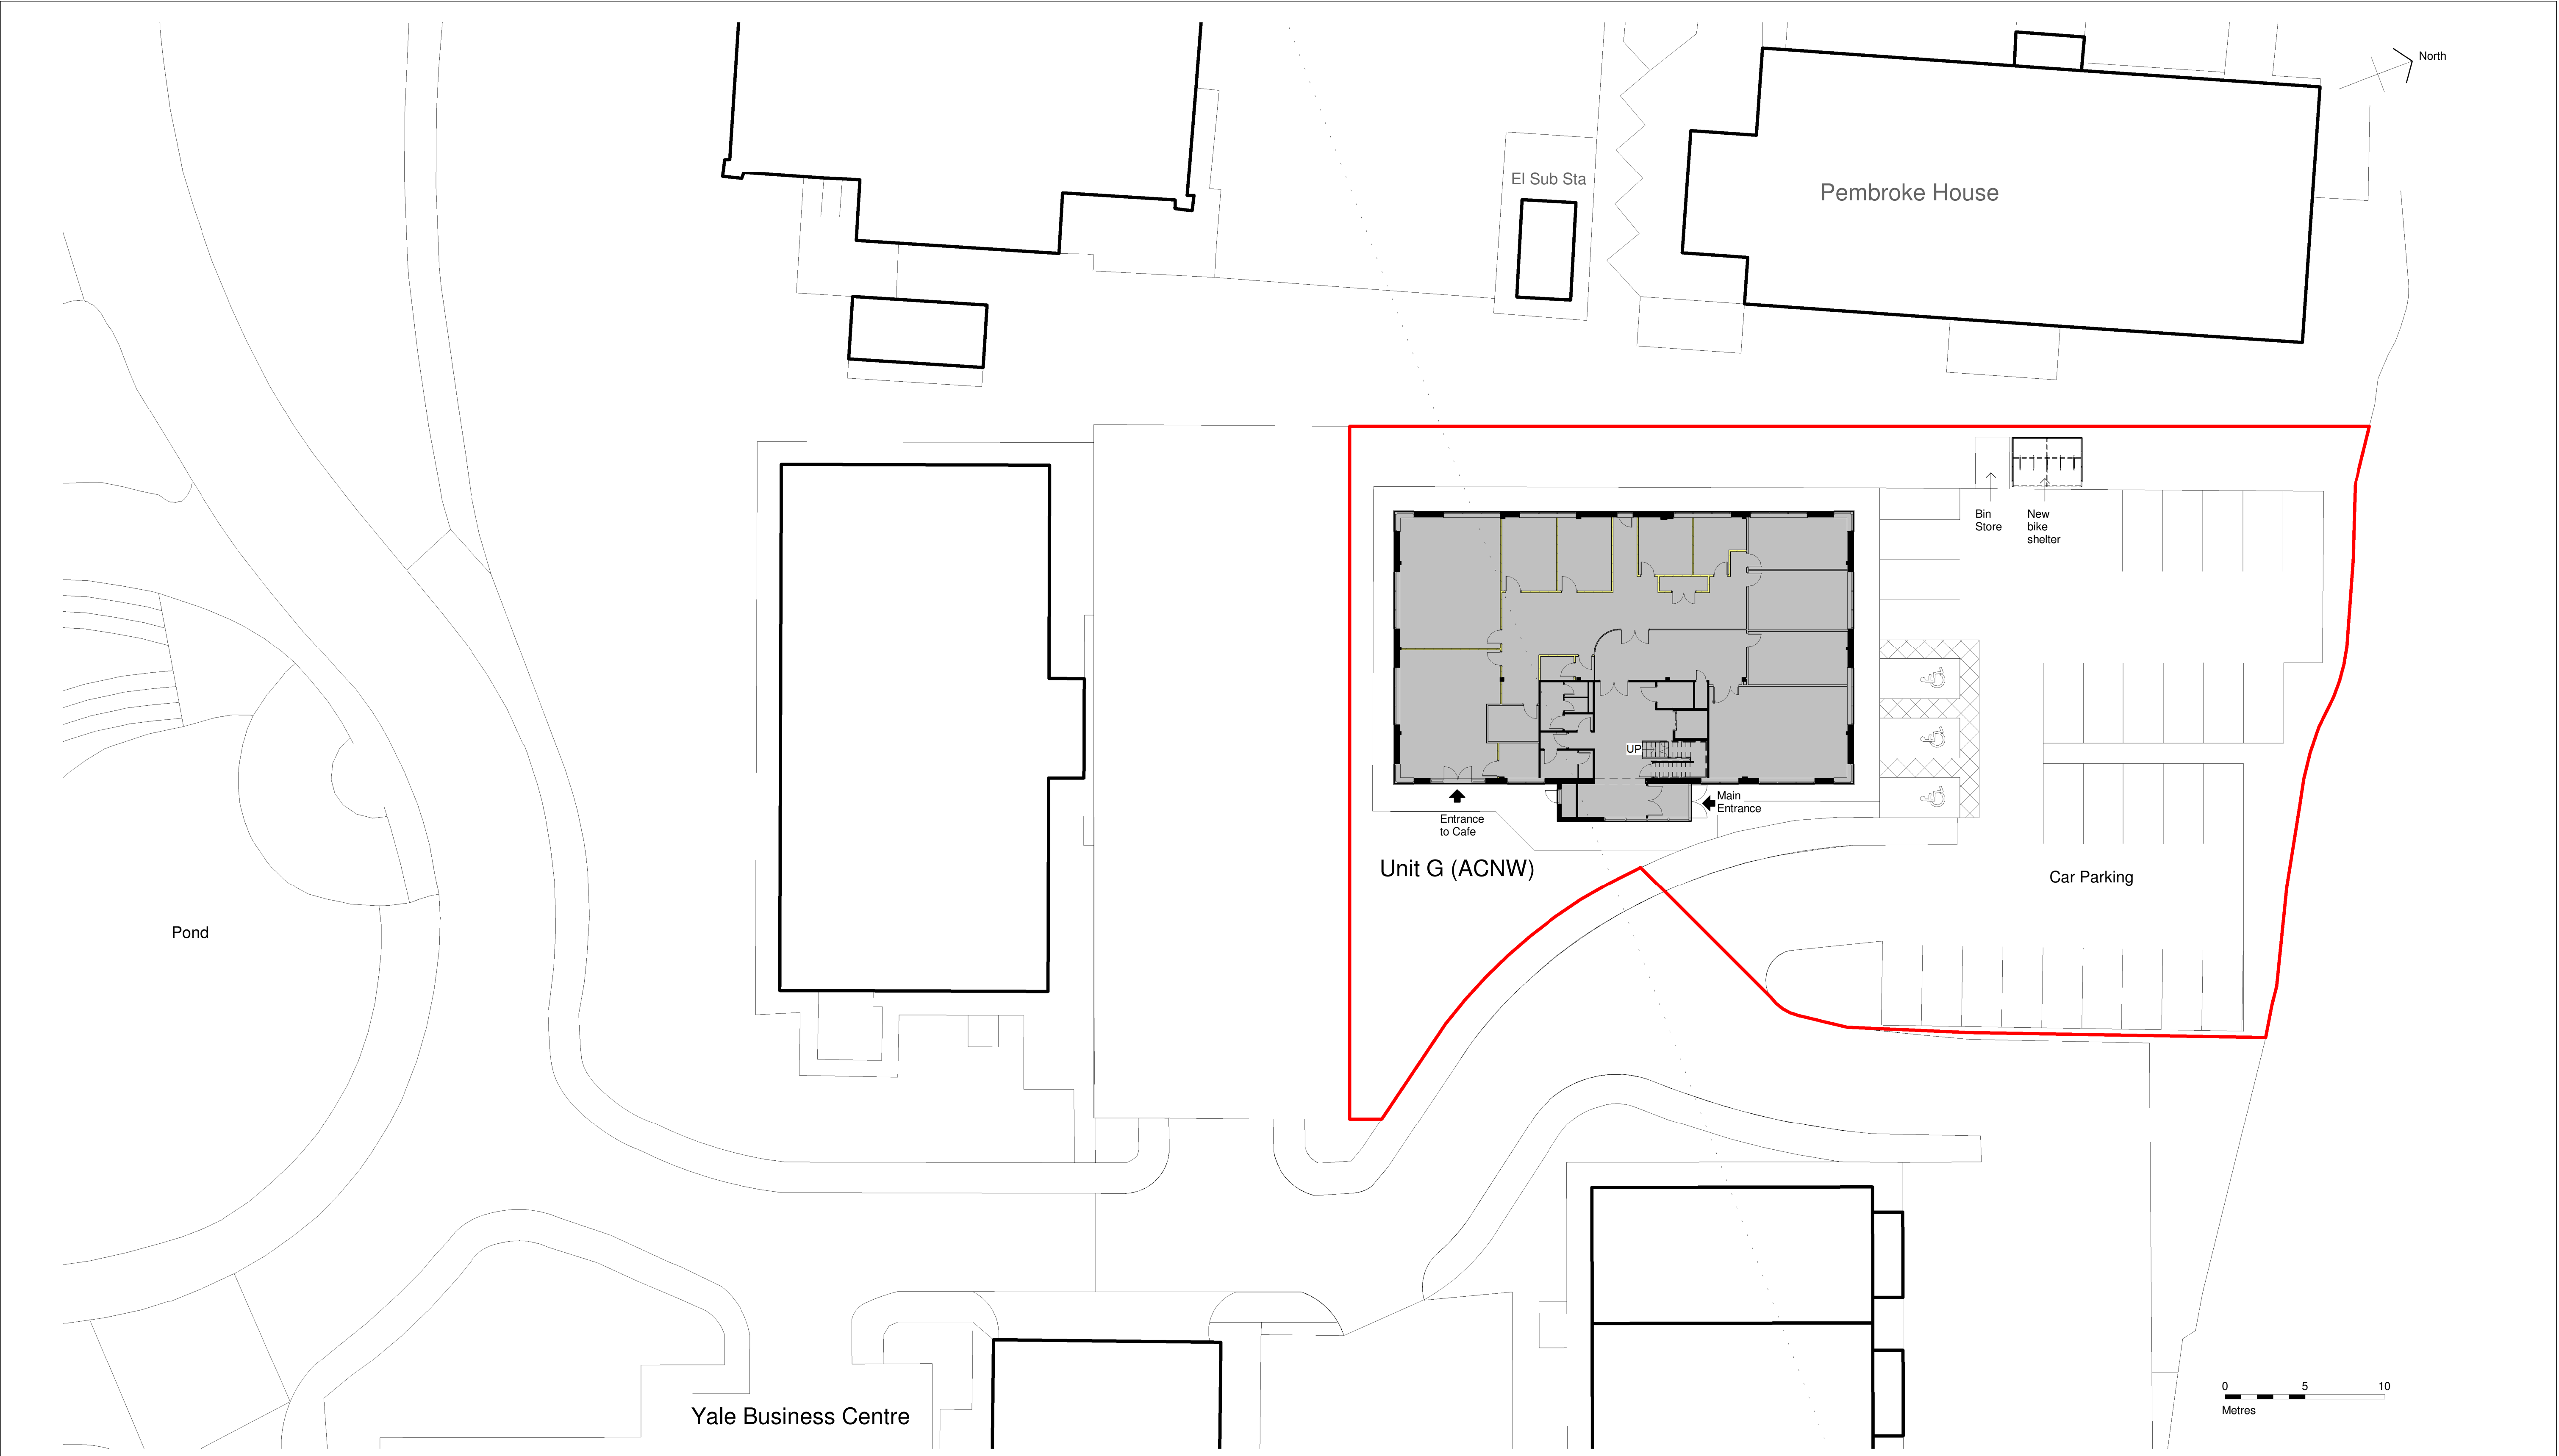

© Mistral Building Solutions Ltd. APPROVAL MISTRAL ARCHITECTS & SURVEYORS □ Architecture □ Surveying □ Project Management The Old Telephone Exchange, Brassknocker Street, Magor NP26 3EG T. 01633 880666 F. 01633 881004 e.mail: info@mistralbuilding.co.uk web: www.mistralbuilding.co.uk				Aspris College North Wales, Unit G, Yale Business Village, Ellice Way, Wrexham LL13 7YL Proposed Site Plan	Project number1441	
					DateJanuary 2023	
					Drawn byTF	
					Checked byAQ	
					006	
					Scale1 : 200	