


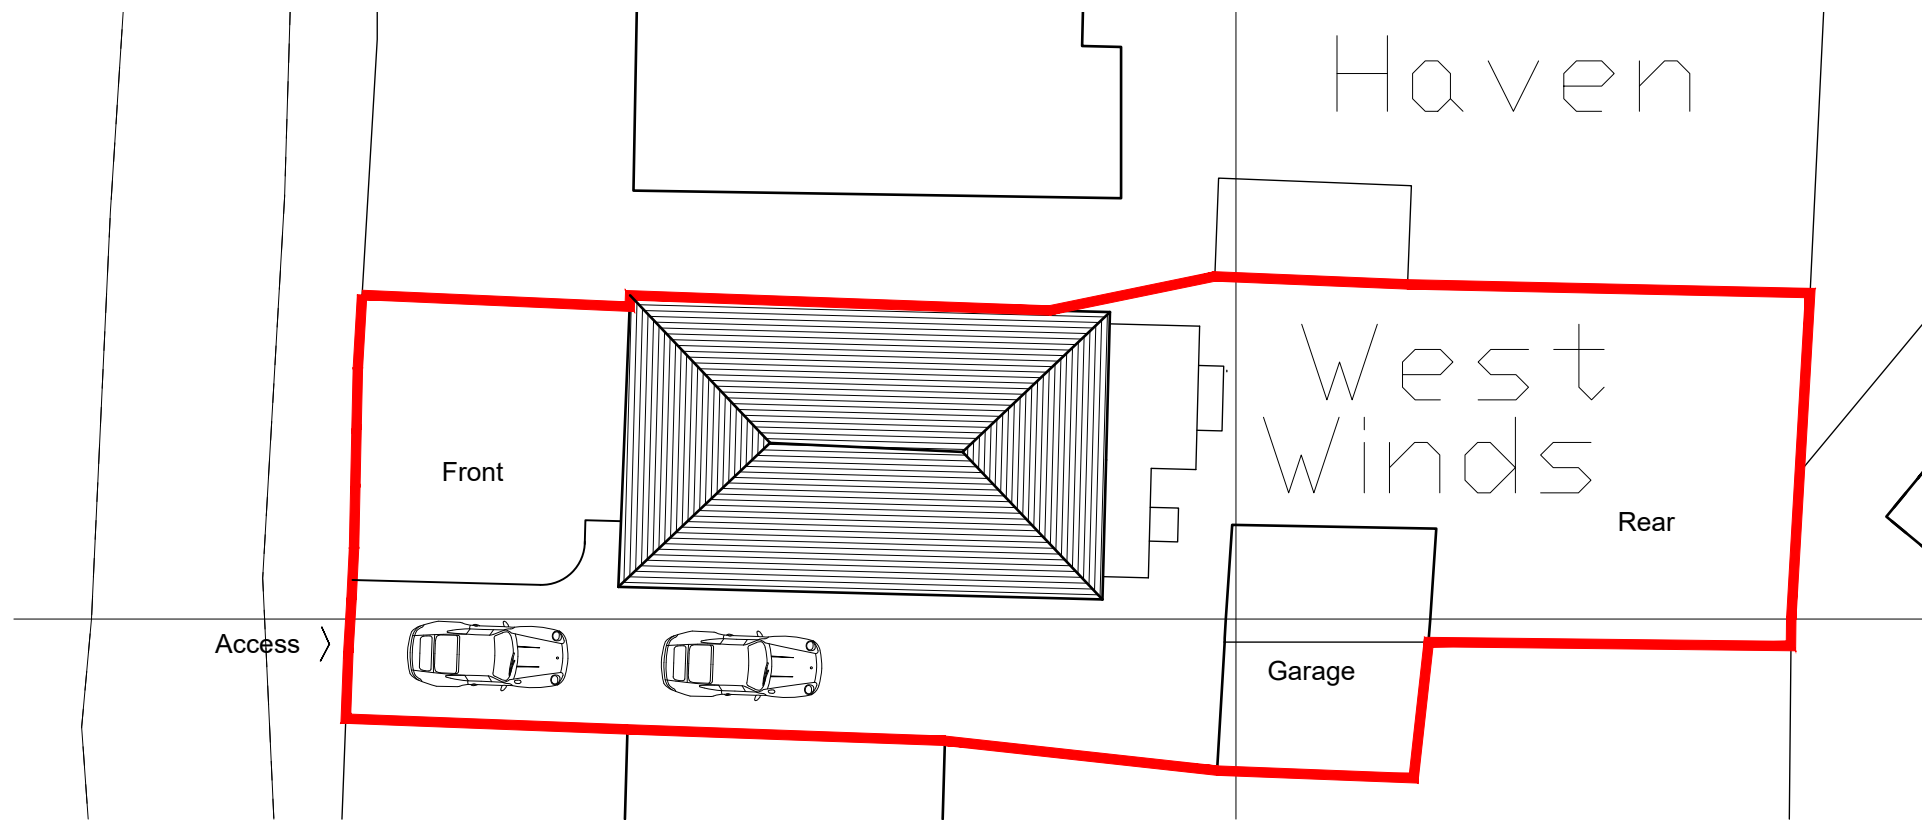


Existing Site plan 1:200




Site location plan 1:1250



©Crown Copyright and database rights 2023 OS 100047474

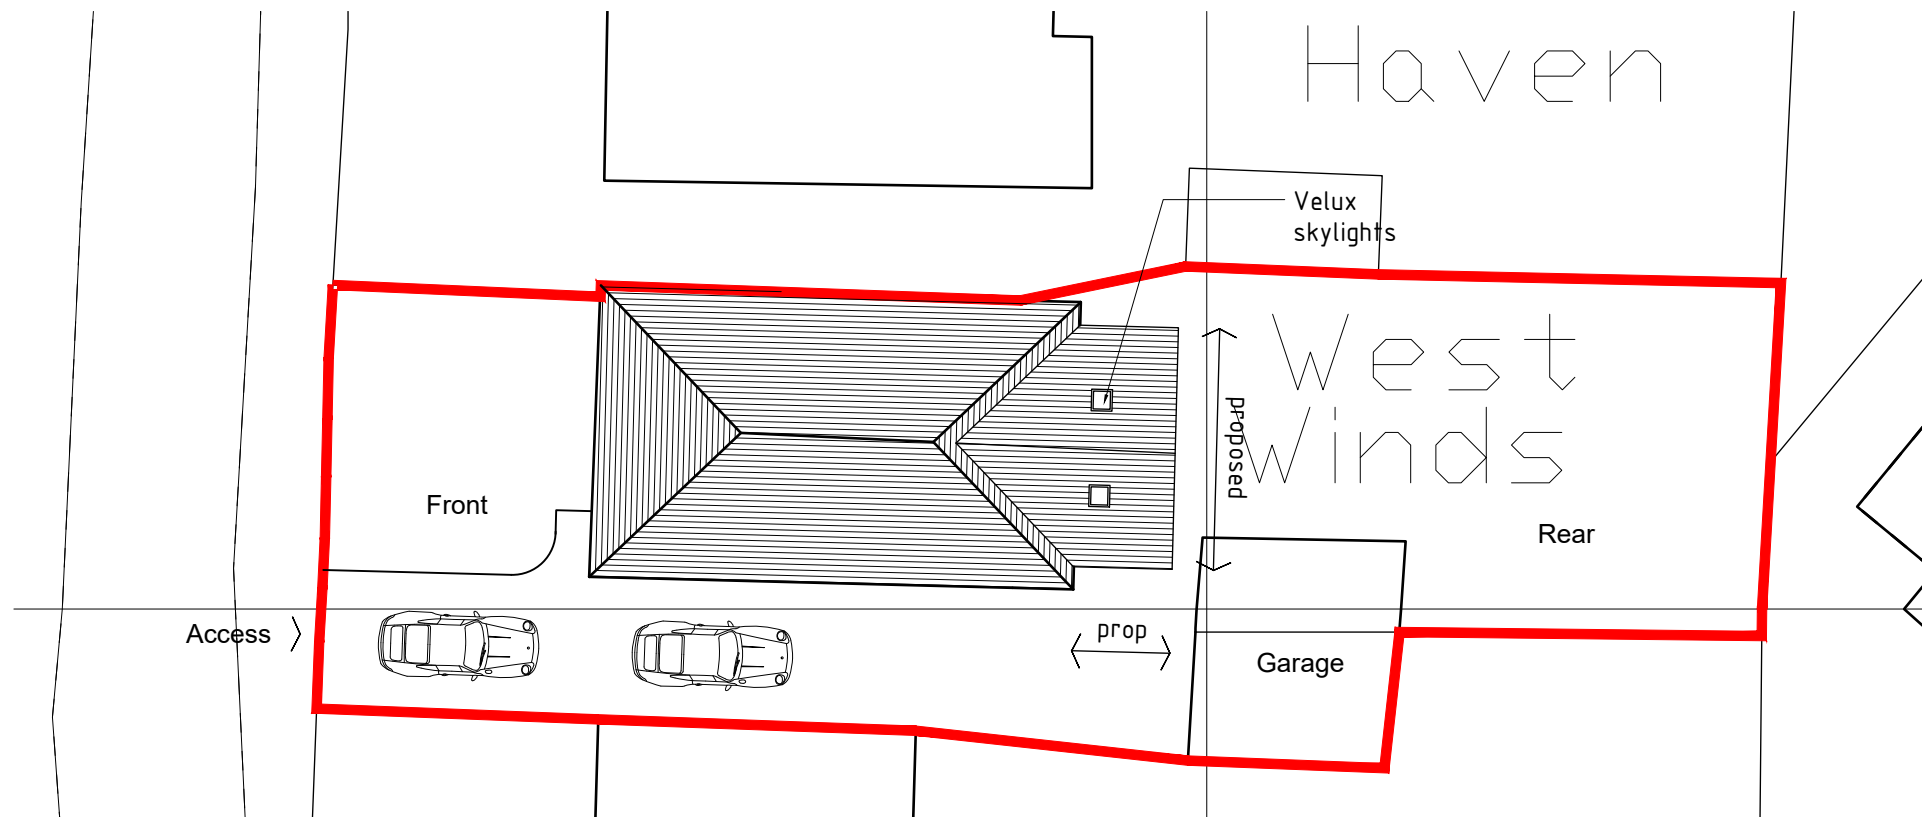

Proposed Site plan 1:200

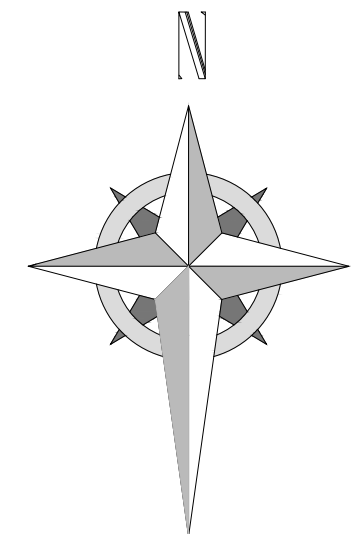

Project; West Winds, Chester Road, Rossett, Wrexham, LL12 0DF	
Title; 10-Site location plan	Scale (A3); 1:200/1250
Dwg No; WW/PD/09	Date; 06.07.23
Revision; Rev A; Amend as requested by planning - 19-07-23	