




EXTENSION – BLOSSOM BROOK FOR MR AND MRS A NOON

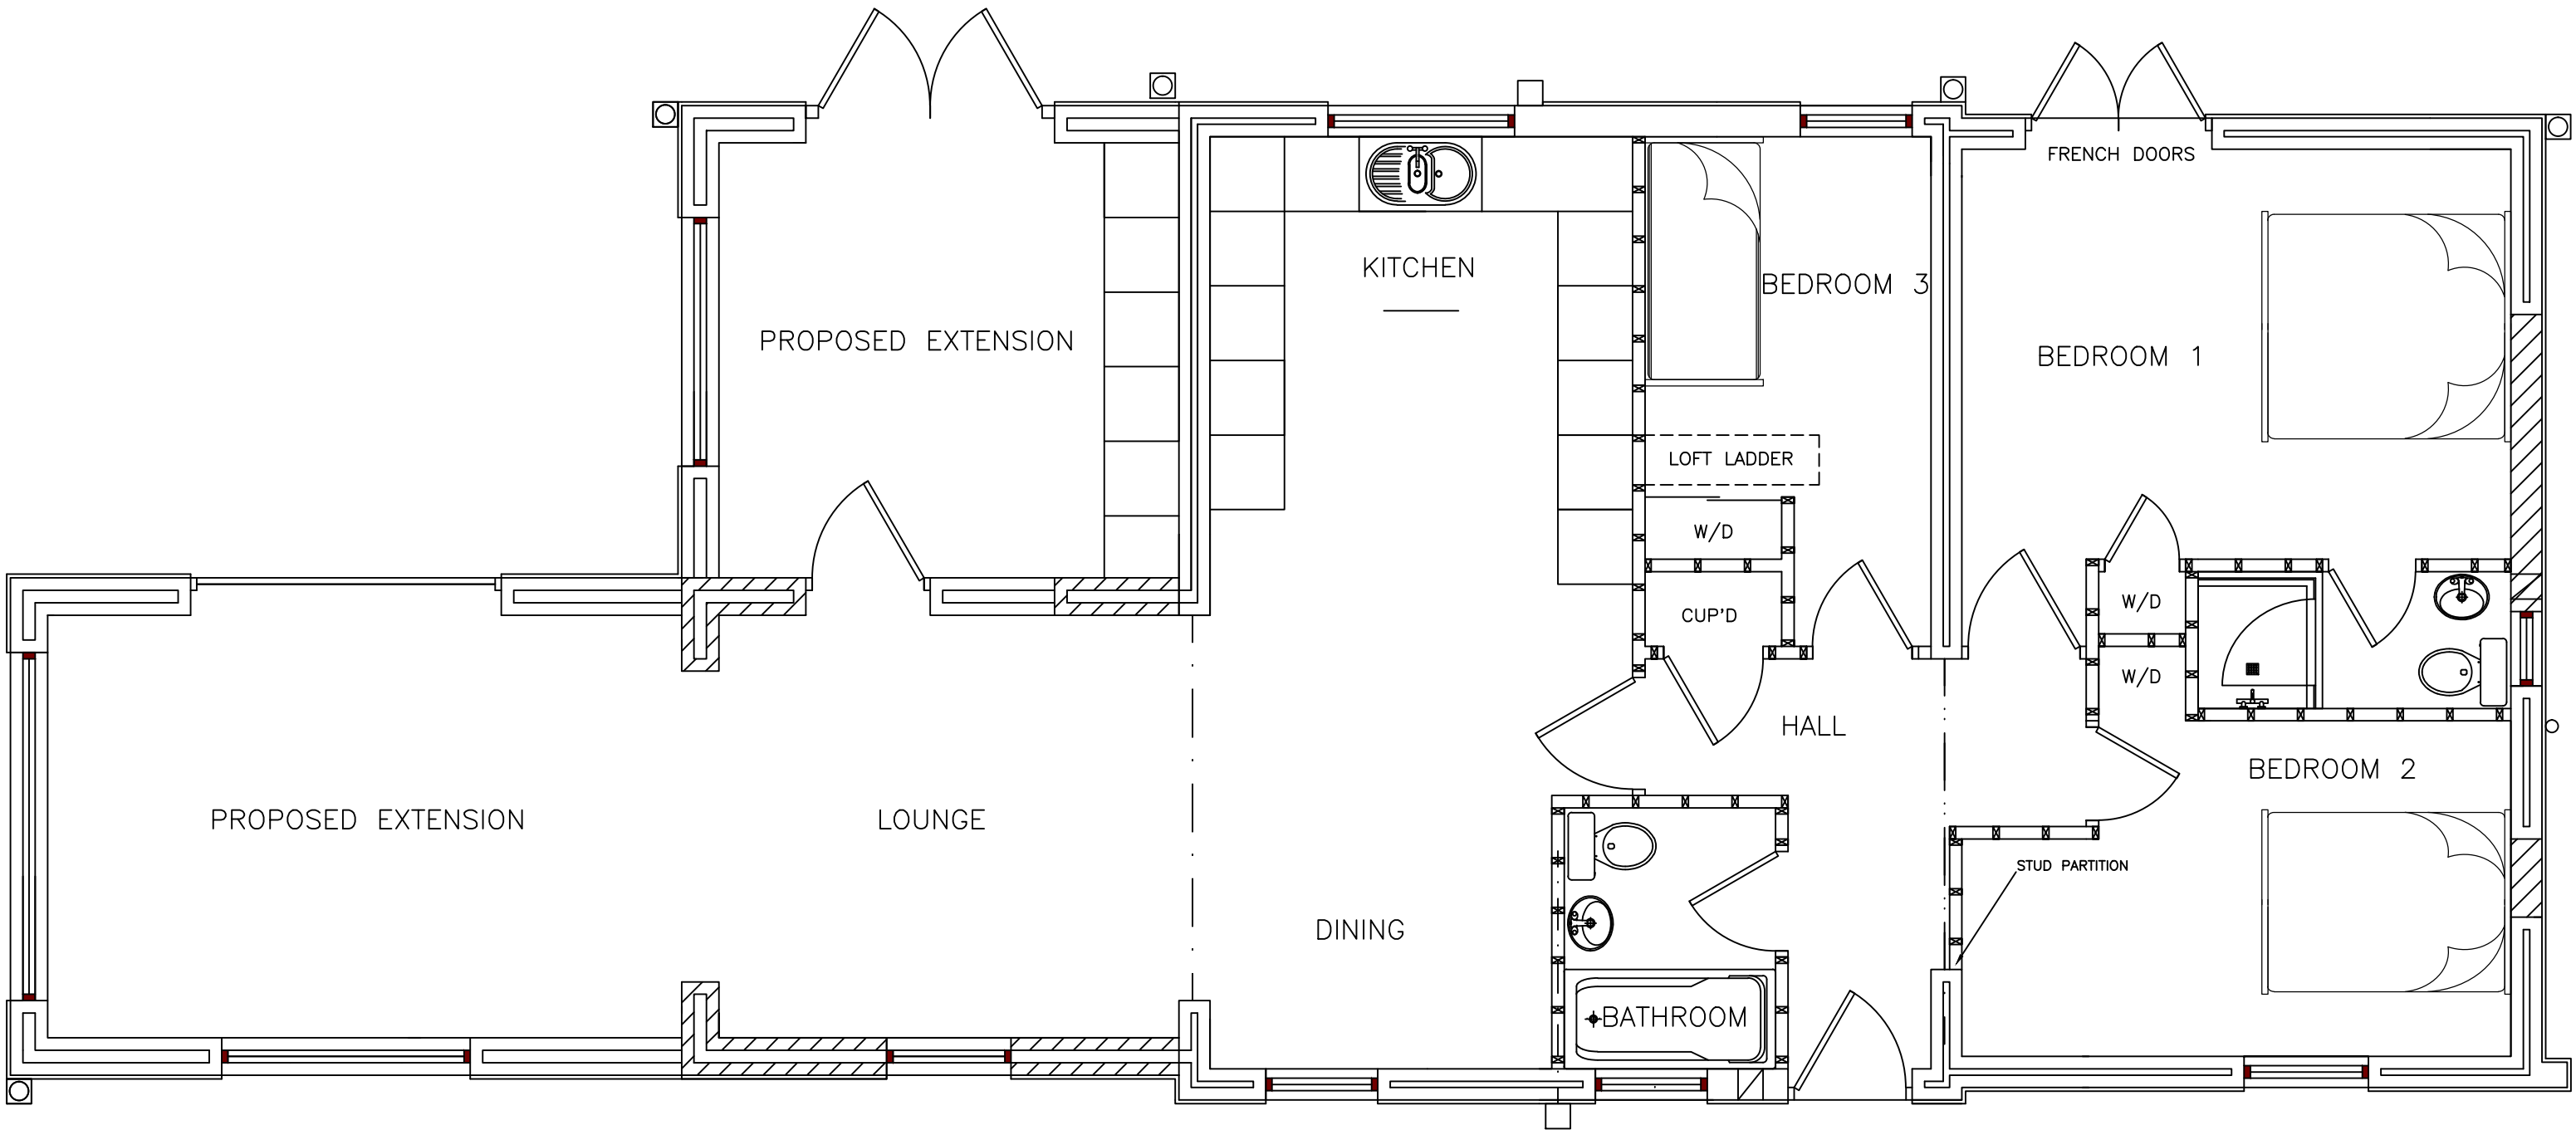


PROPOSED GROUND FLOOR PLAN

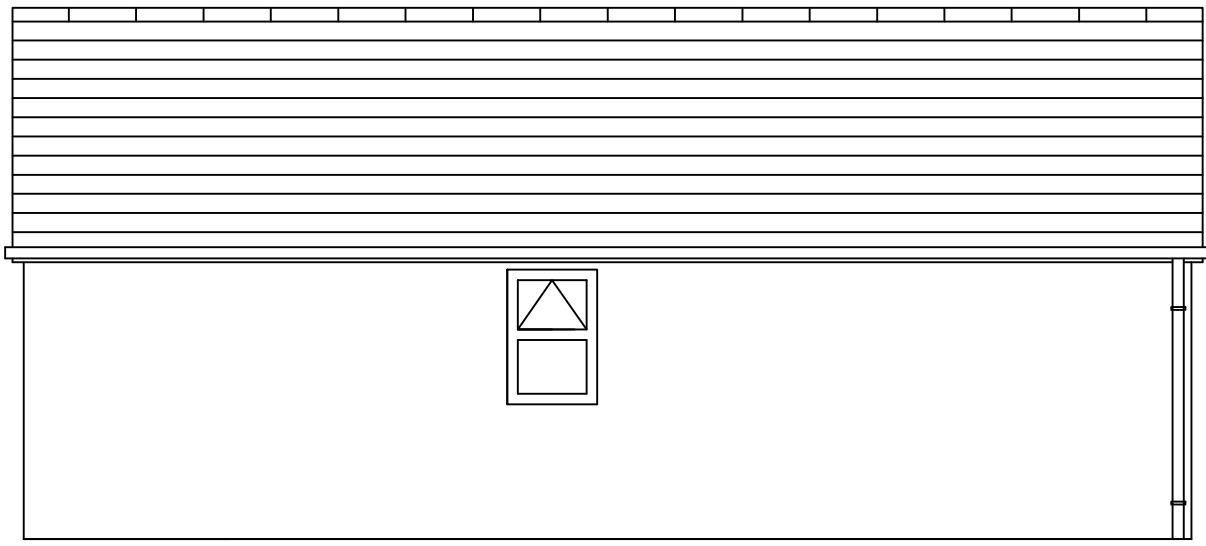


PROPOSED SIDE ELEVATION

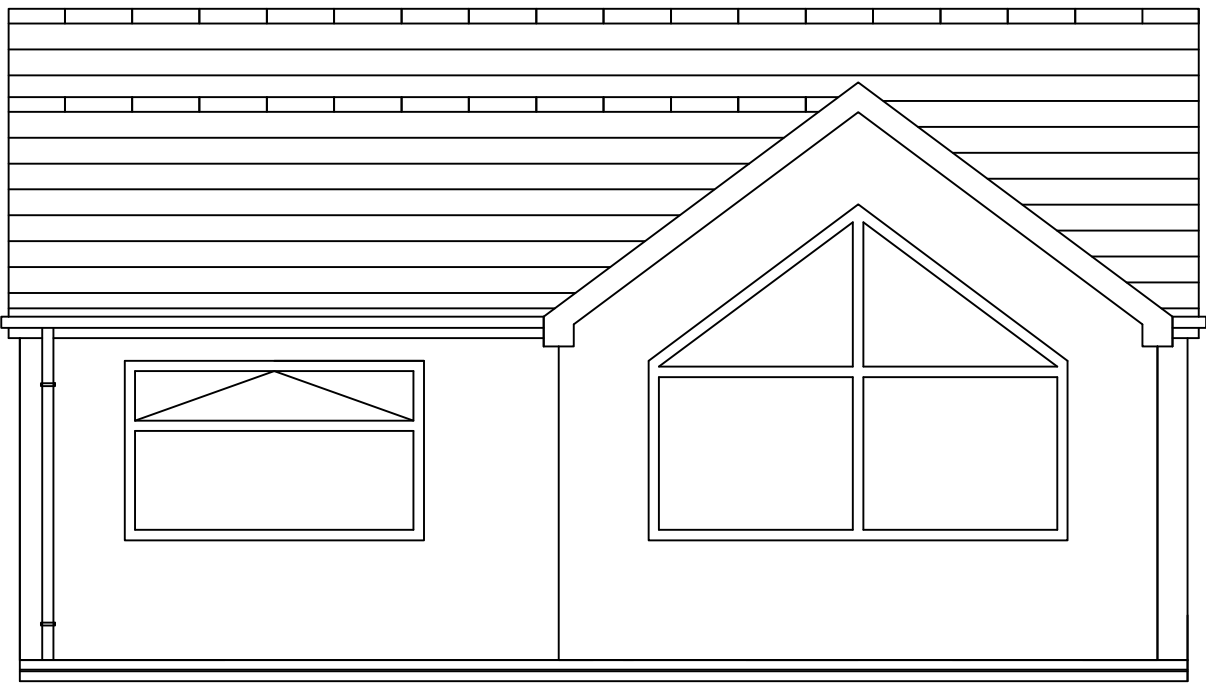

PROPOSED SIDE ELEVATION

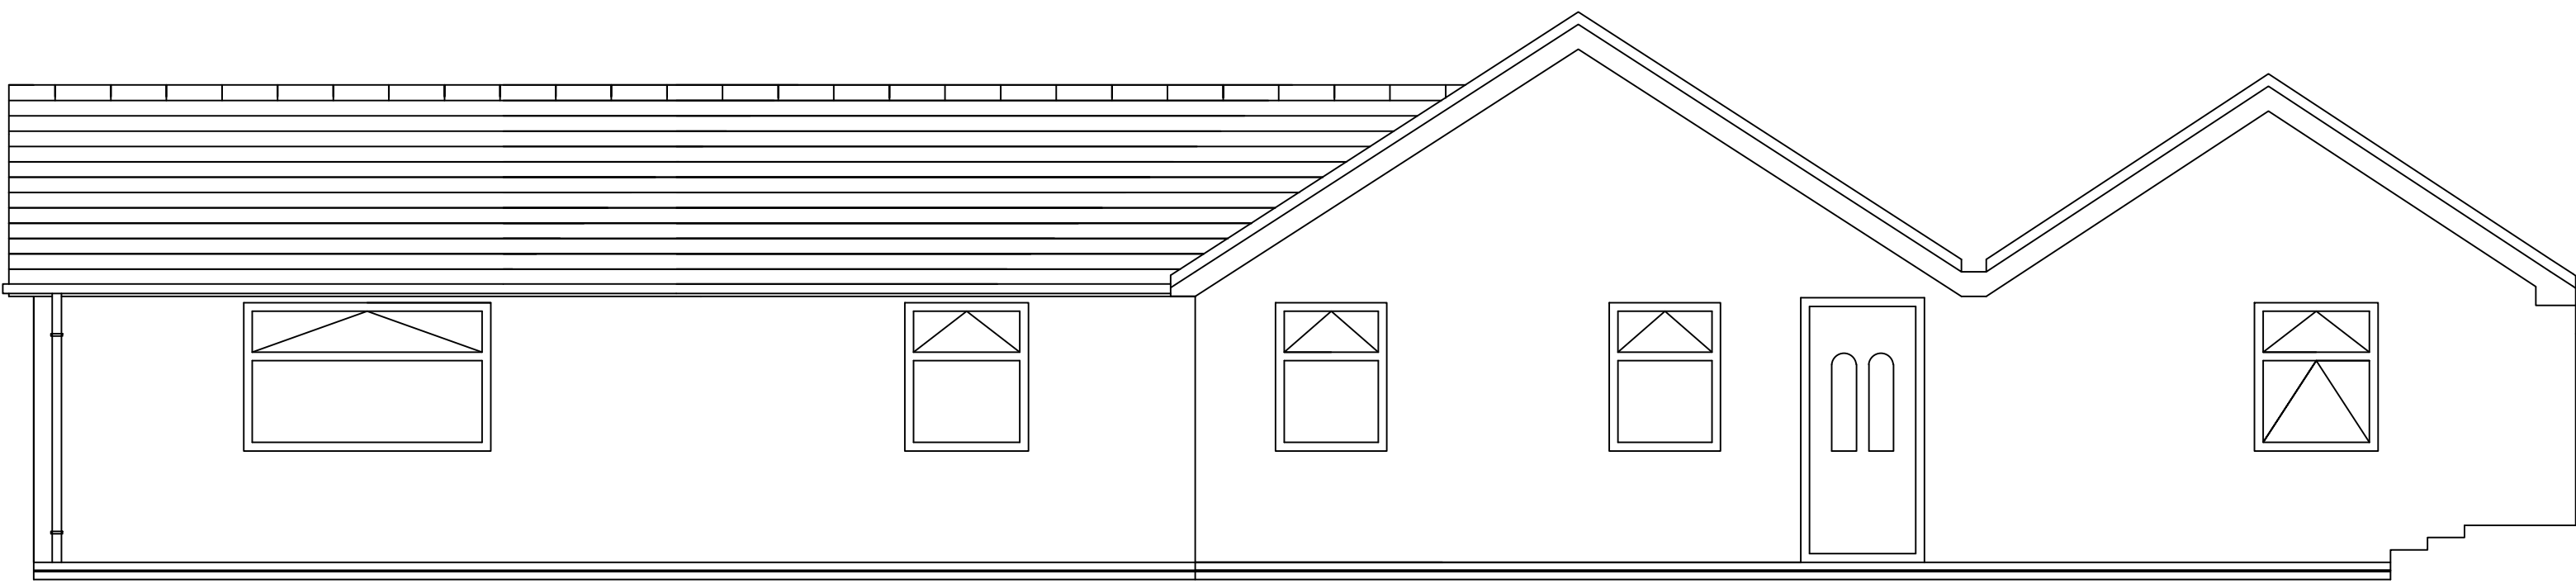

PROPOSED FRONT ELEVATION

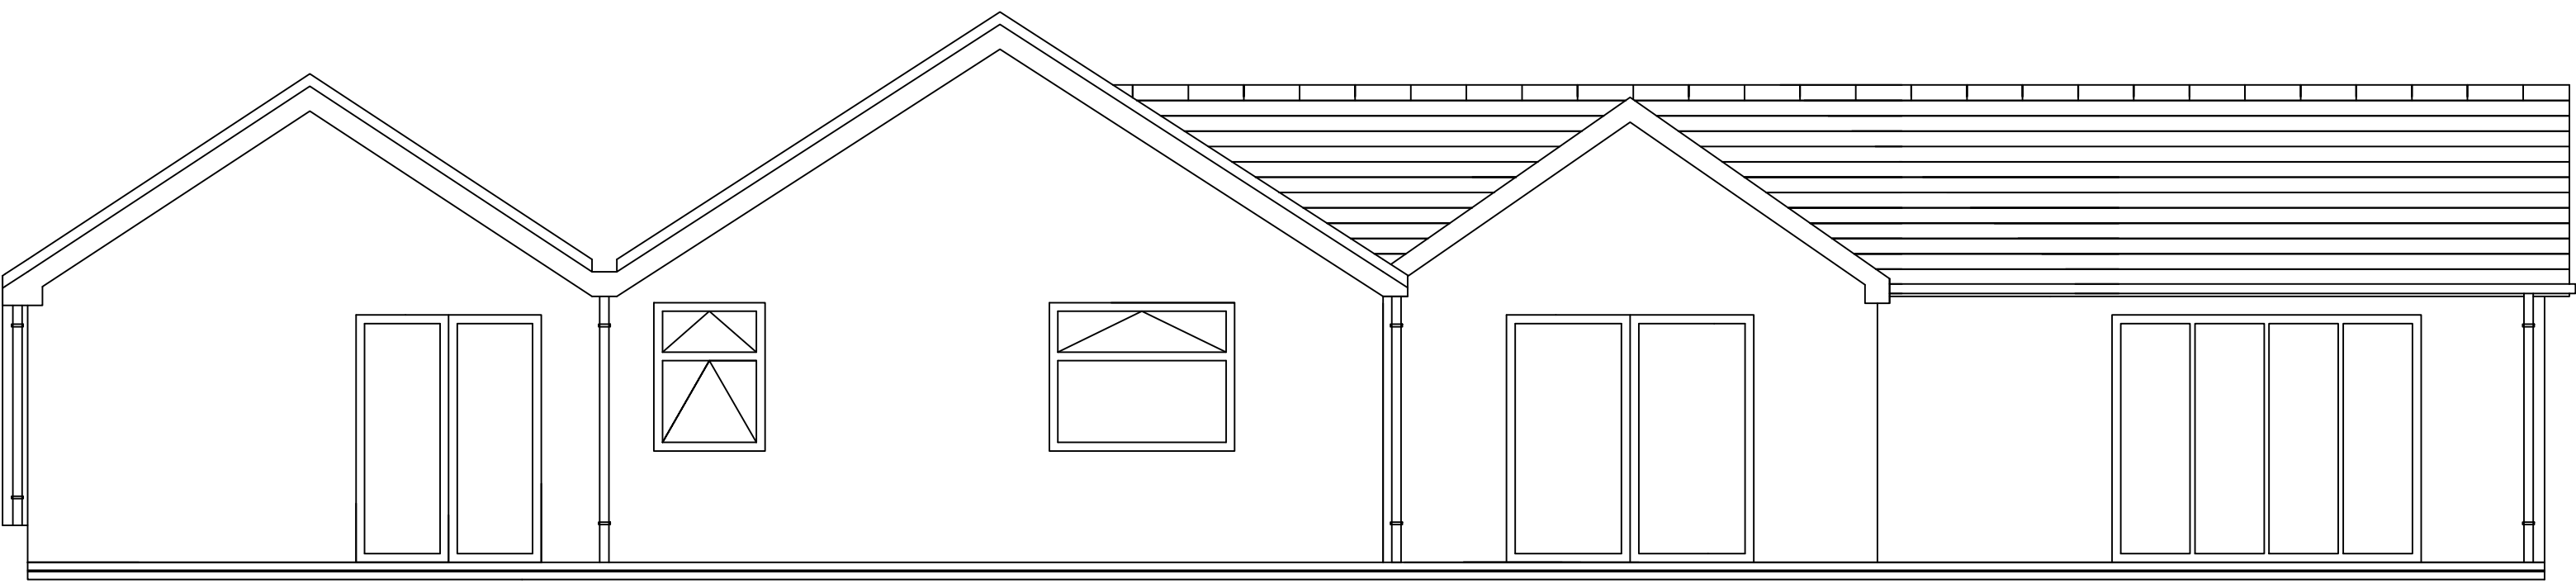

PROPOSED REAR ELEVATION

|                                                                                 |                 |
|---------------------------------------------------------------------------------|-----------------|
| <b>Gareth Roberts</b><br>Mbl: 07917033528<br>Email: garethroberts2907@gmail.com |                 |
| Project Name: Blosson Brook<br>Project Number: BDS001009                        |                 |
| DATE: 22.04.2023                                                                | SIGN: G Roberts |
| SCALE: 1:50                                                                     | DRAWING NUMBER  |
| NOTE: PLANS, ELEVATIONS & SECTION AS PROPOSED                                   |                 |
| 02                                                                              |                 |