




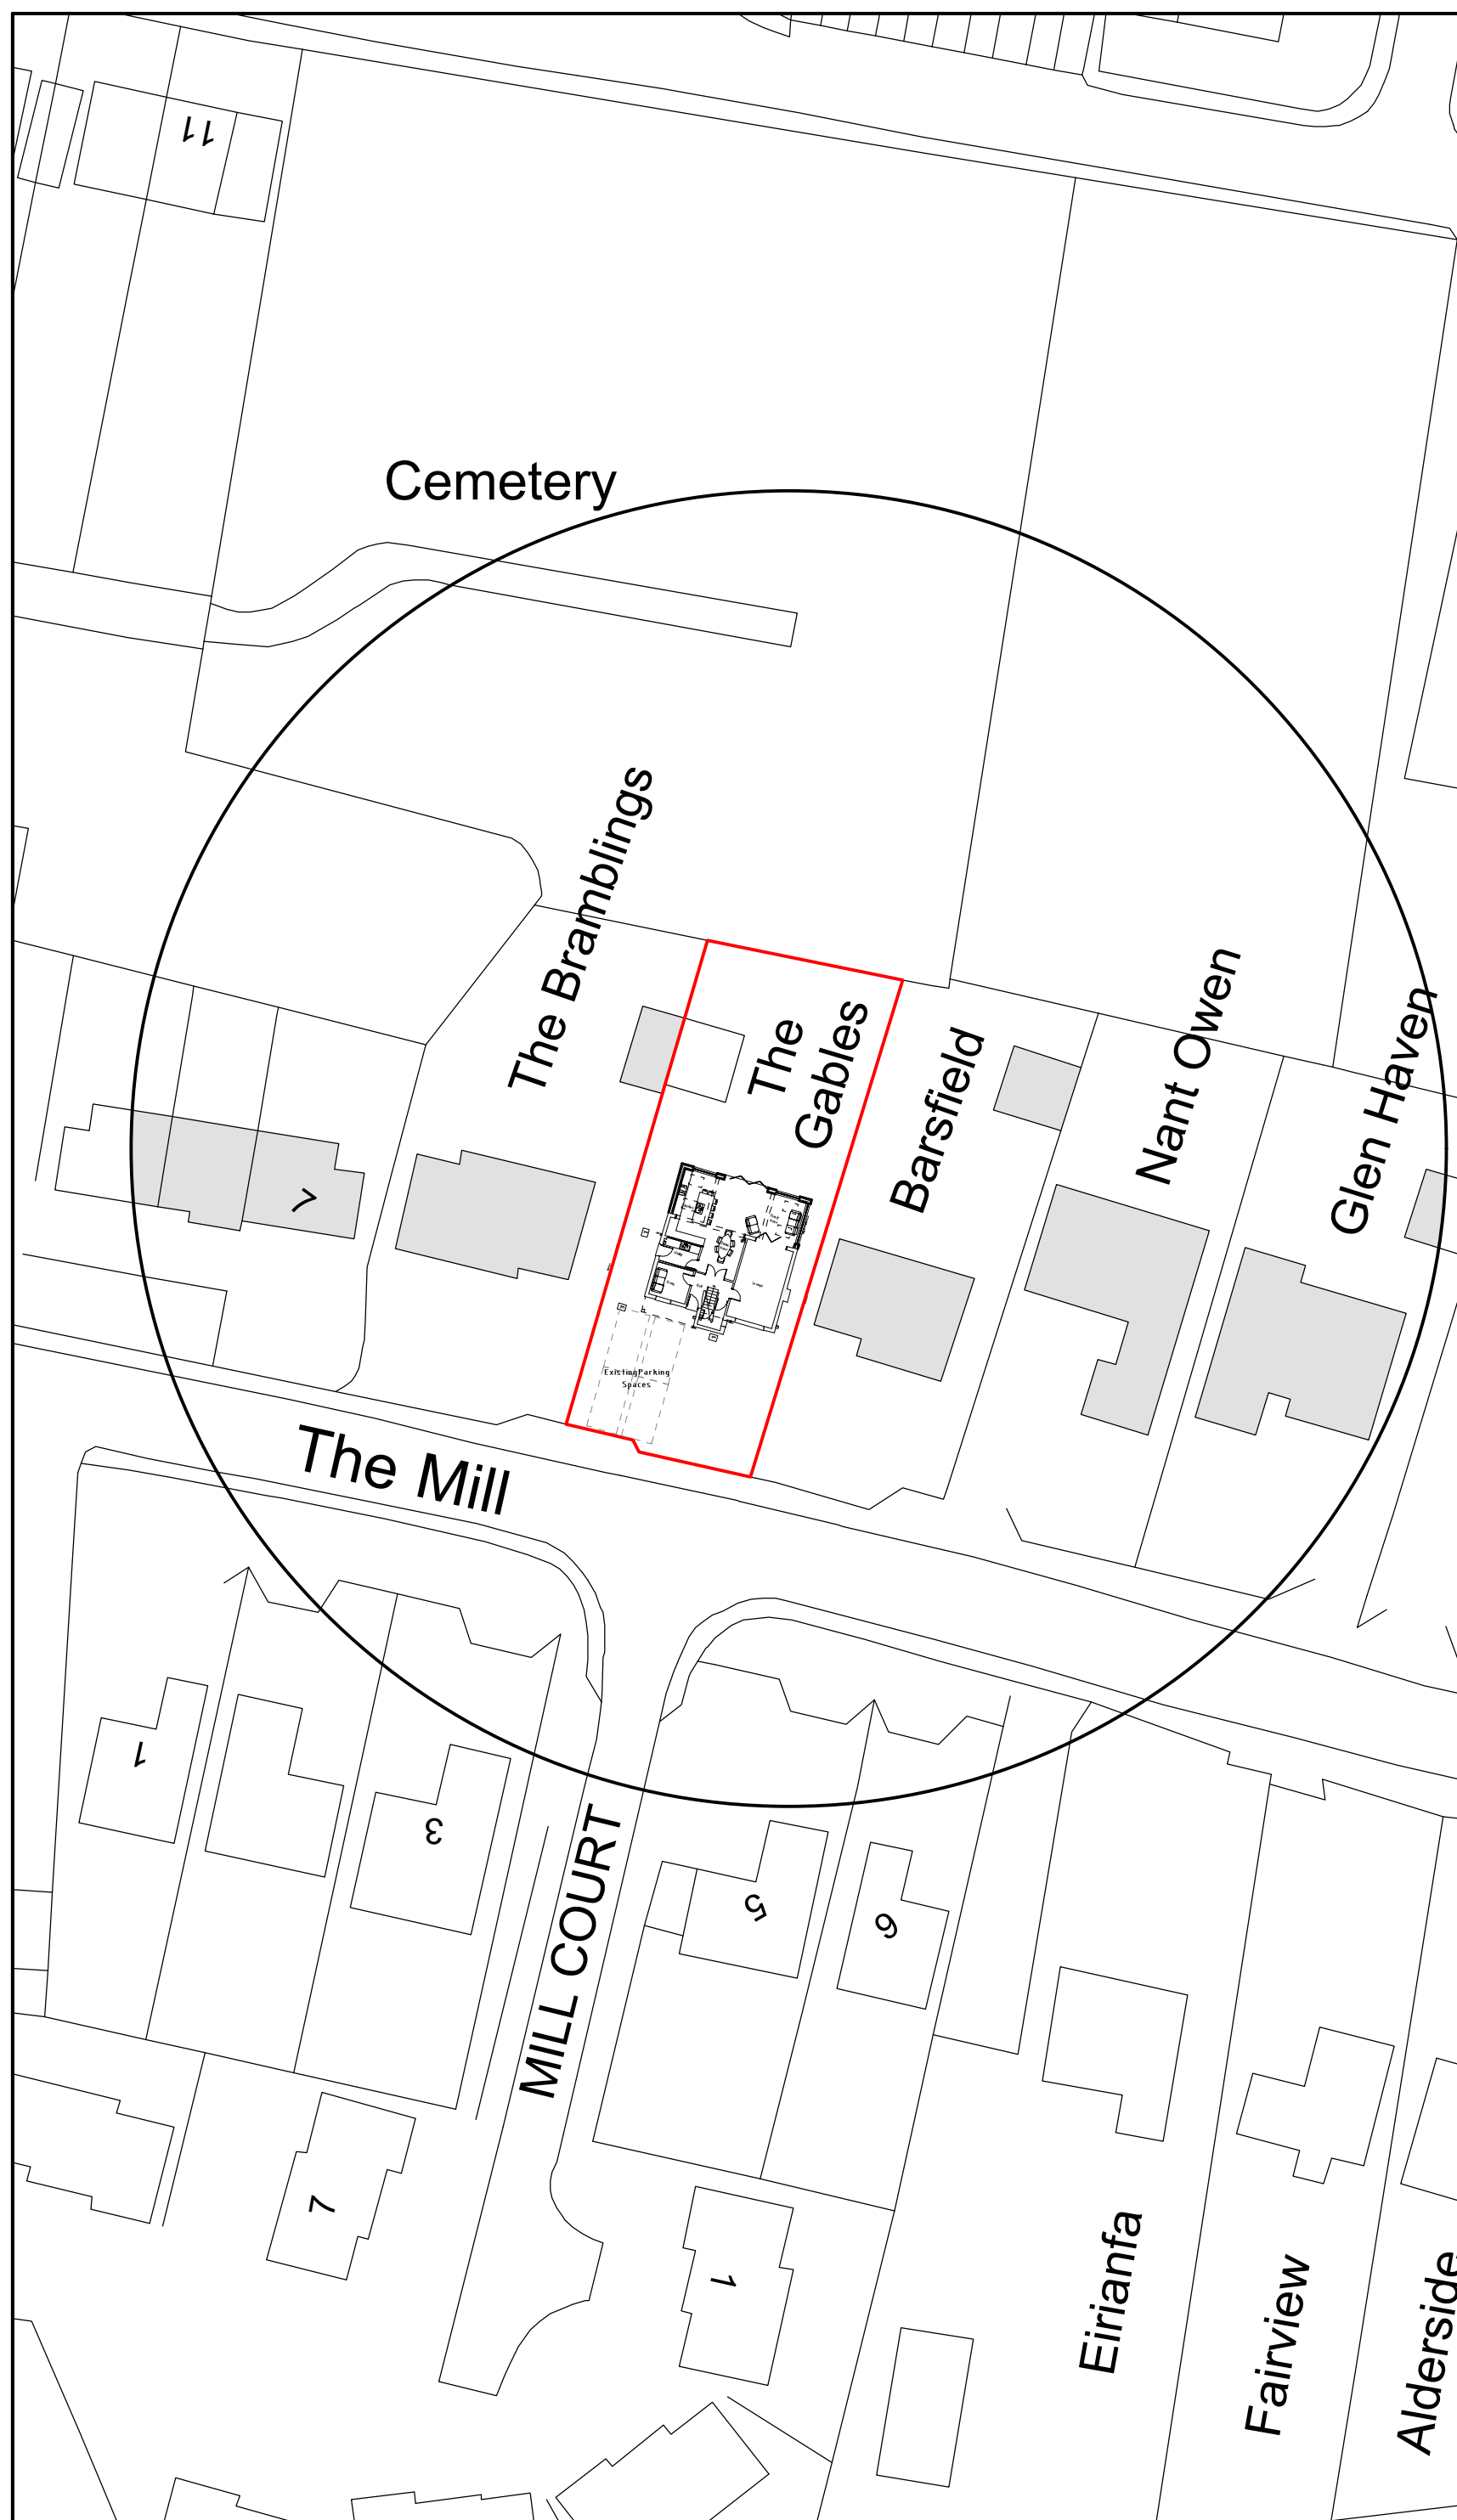

Site Plan 1:500

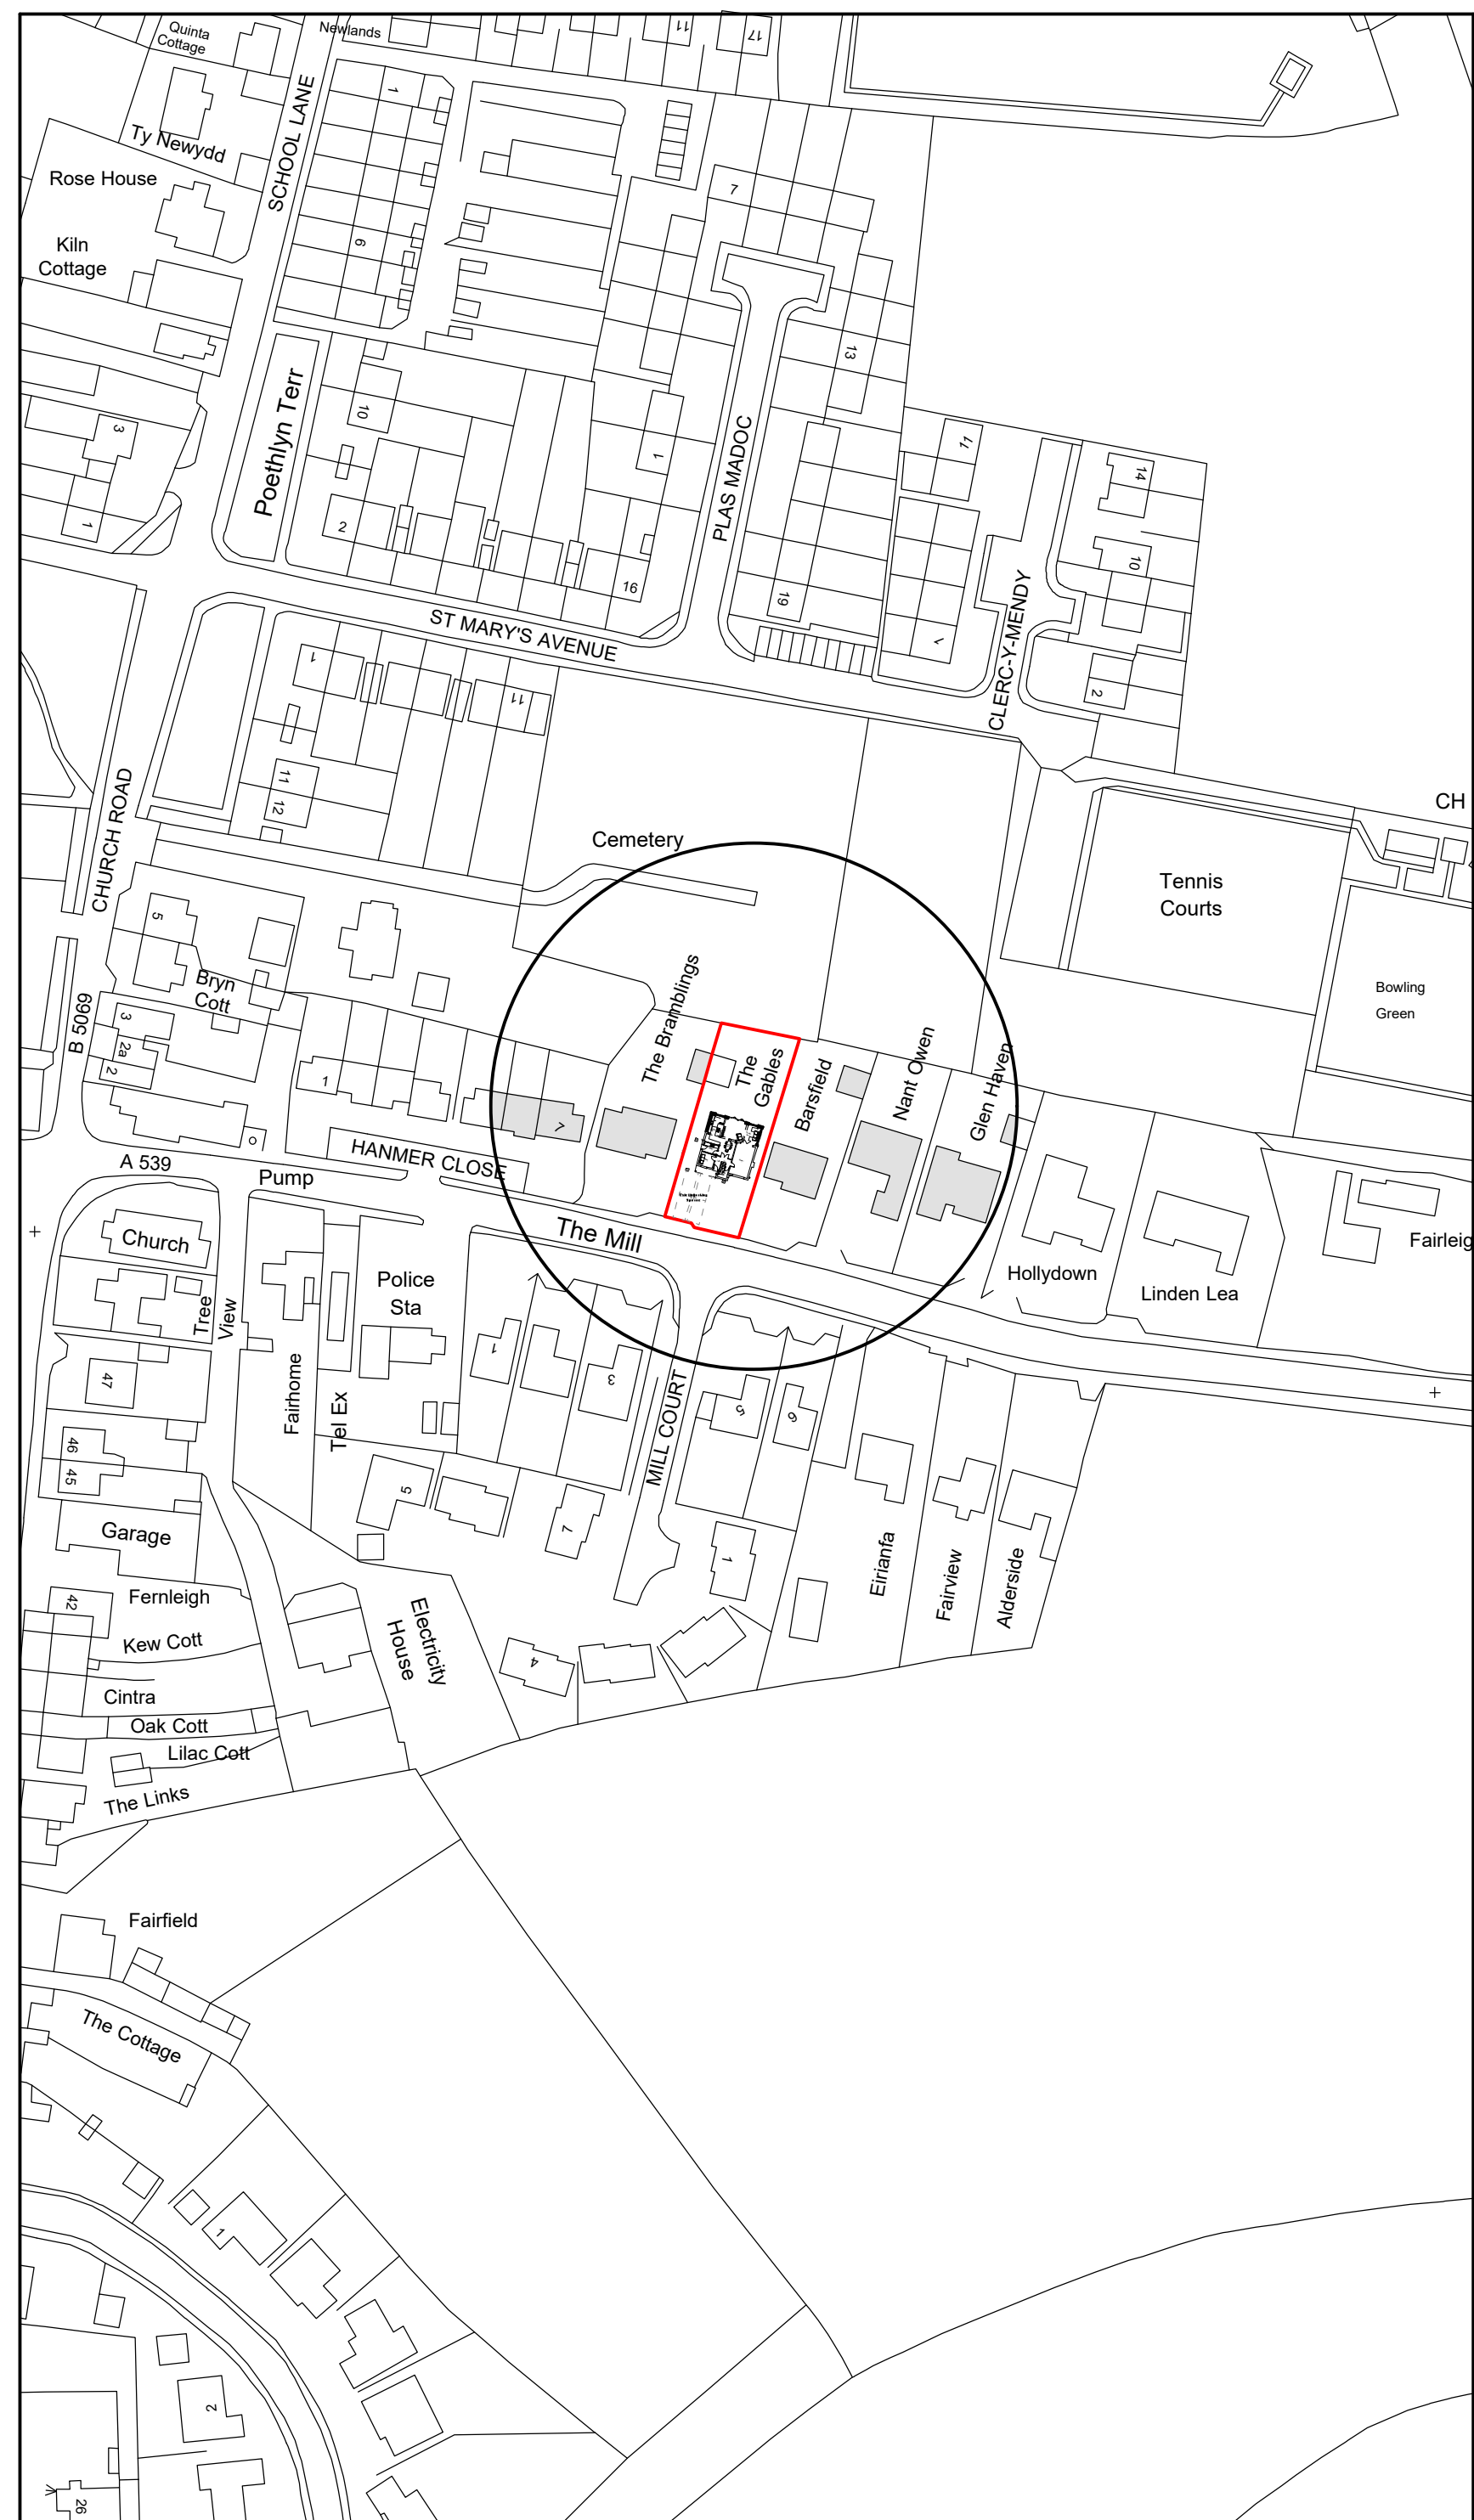

Location Plan 1:1250

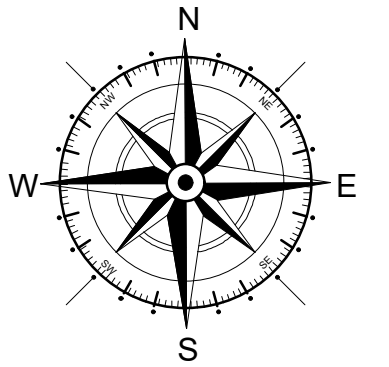

Key

 SurroundingBuildings

 ApplicationSite

A	05/23	Parking	E M J
Rev	Date	Detail	Initial

Project:

Proposed Alterations to,
The Gables, Station Road,
Overton, Wrexham,
LL13 0EF

Title:	Scale: (A2)
Planning:Site &	1:500 &
Location Plan	1:1250

Drawn By: E.M.Jackson	Date: April 2023
--------------------------	---------------------

Drawing No: E086/005	Sheet: of
-------------------------	----------------



Office 3K4,
Redwither Business Tower,
Wrexham. LL13 9XT

Tel: 01978 356500
www.blueprintarchitectural.com

© copyright all rights reserved