


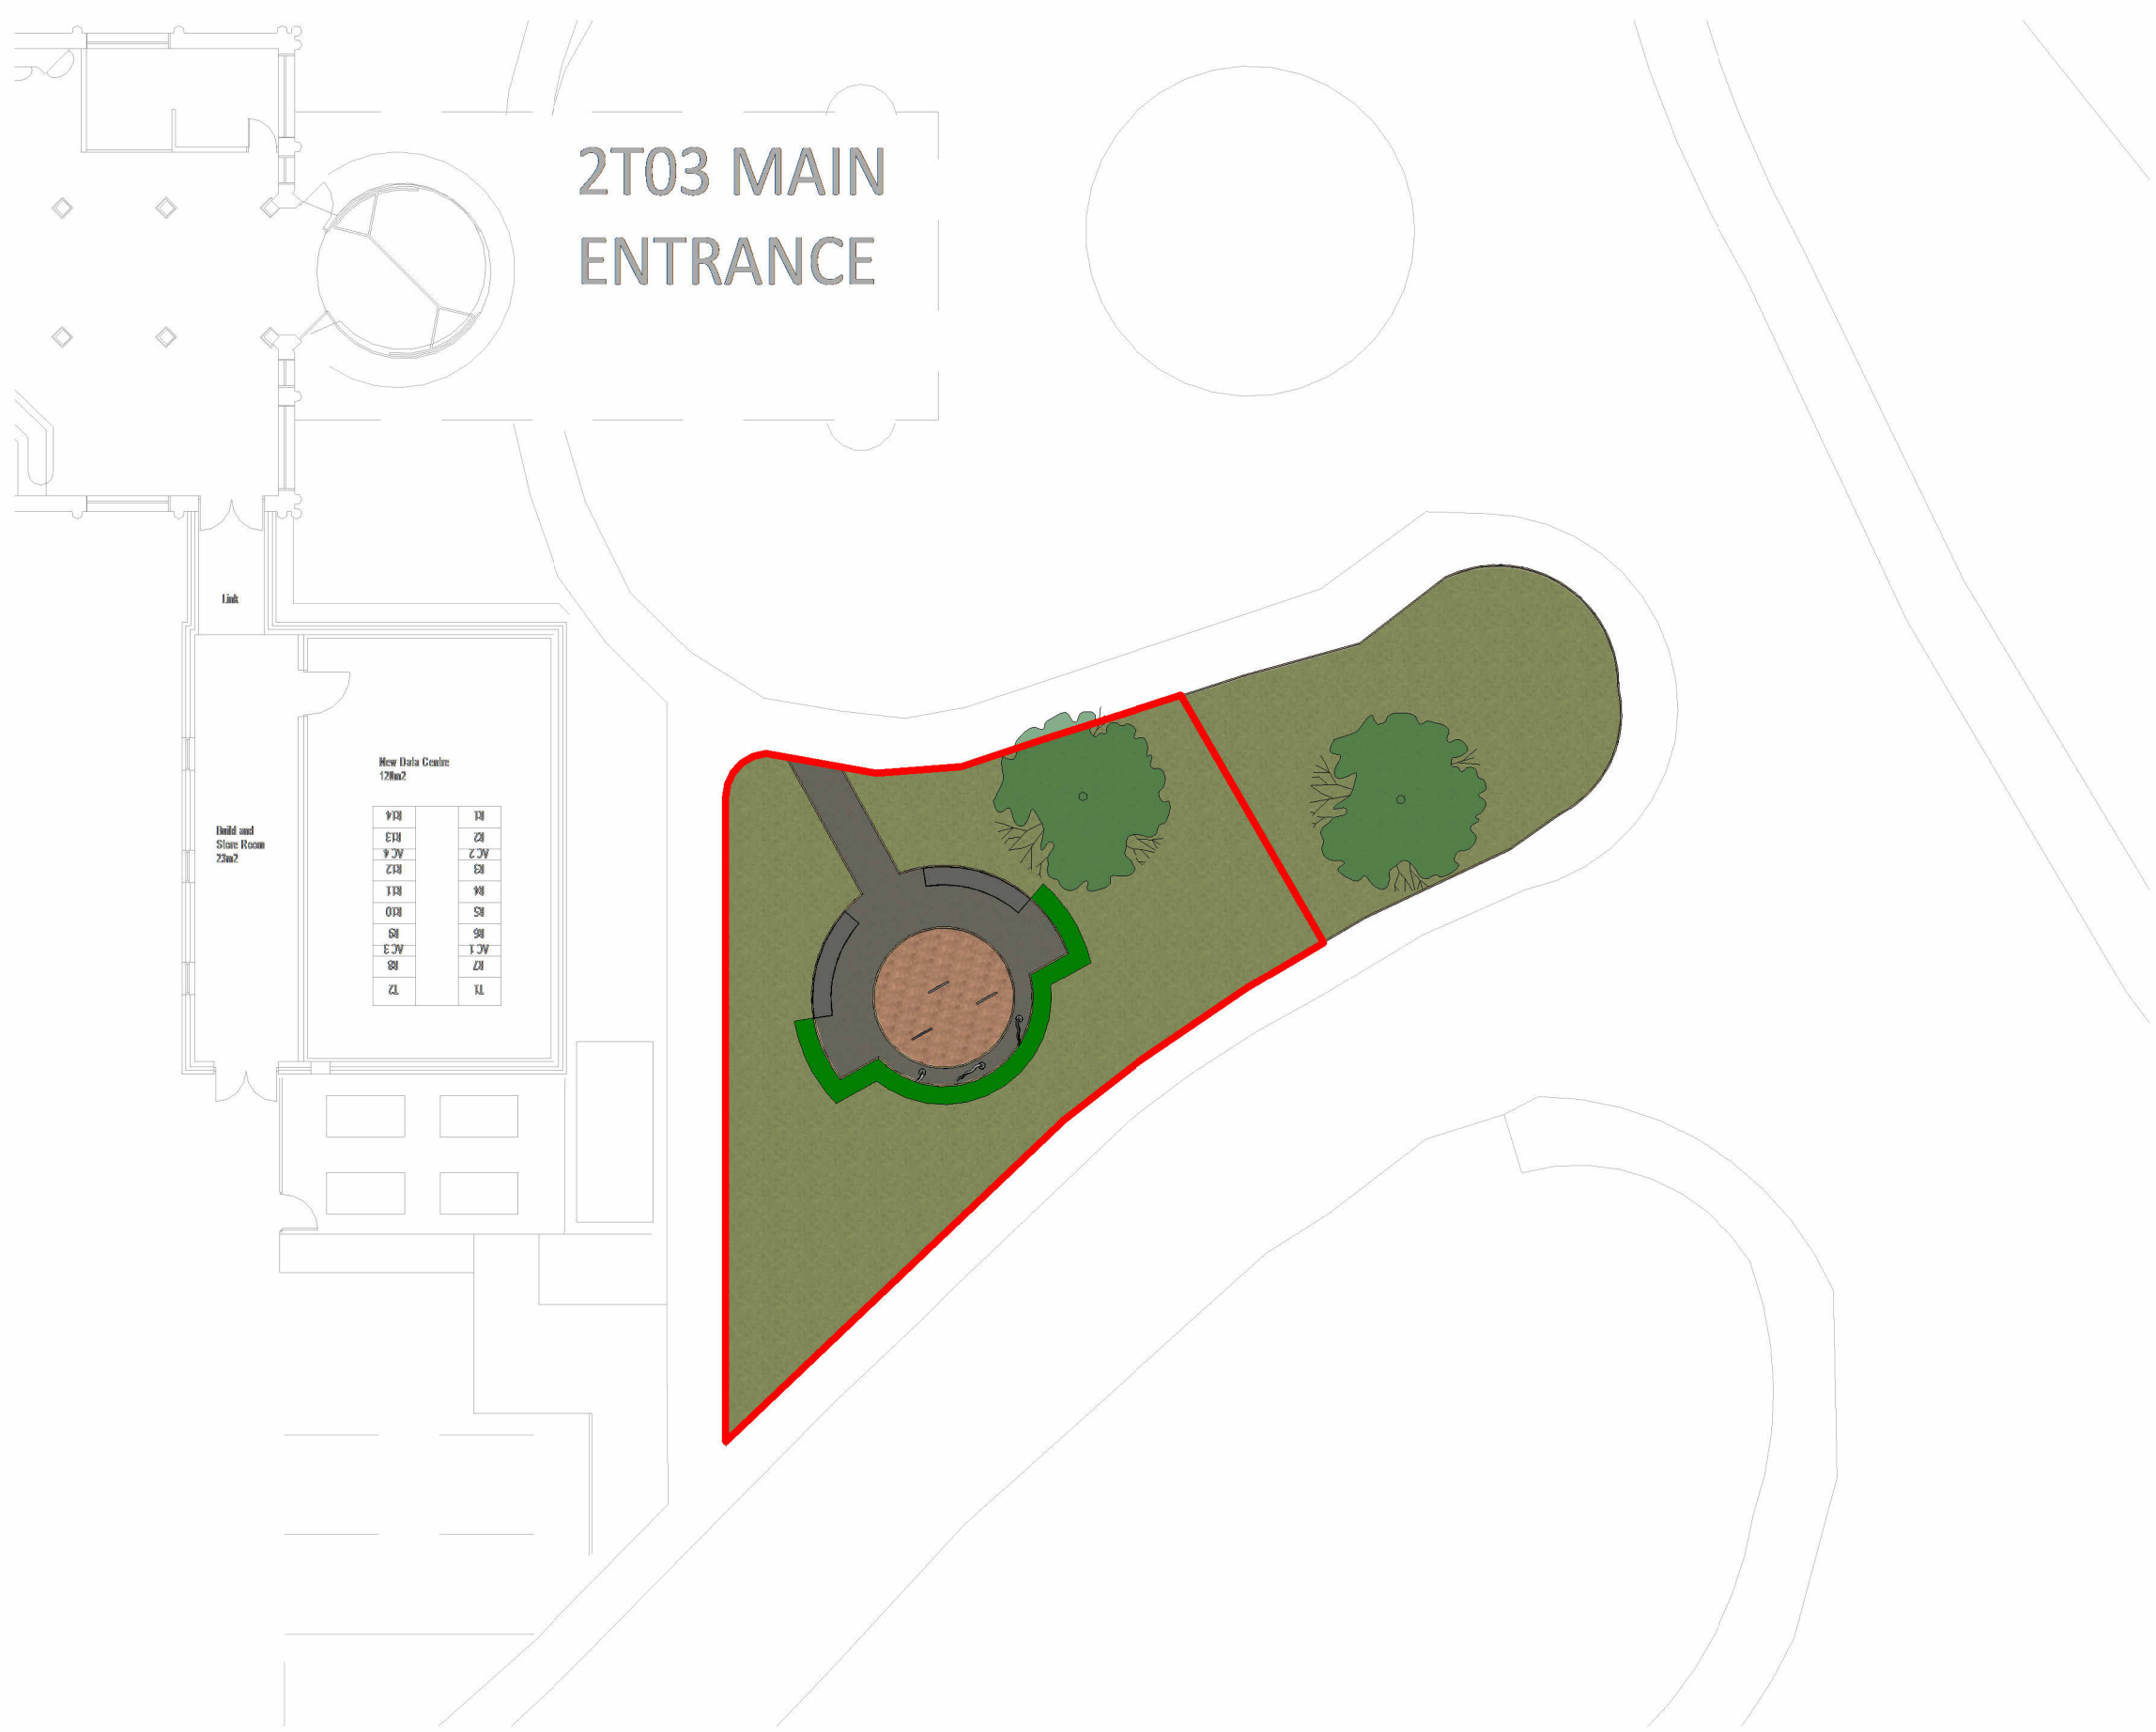

Proposed Site Plan
1 : 200

- General Notes
1. Contractor to verify all dimensions and check level datums on site
 2. All of the designs are the sole property of TACP Architects Ltd and may not be used without their written agreement
 3. All prints, specifications and their copyright are the property of TACP Architects Ltd
 4. Do not scale off drawings
 5. All dimensions shall be checked on site before commencement of shop drawings, manufacture and all discrepancies must be reported to TACP Architects Ltd

Revisions				
Rev	Date	Description	By	Check
P01	03/02/23	Issued for planning	DW	DM
P02	16/02/23	Layout updated to avoid tree	DW	DW

Consultants

Client
Wrexham Maelor Hospital

Project Title
Wrexham Maelor Memorial

Drawing Title
Proposed Site Plan

Scale	Date	Drawn By	Checked By	Office
1 : 200@A3	03/02/23	DW	DM	Wrexham

Job Number	Project•Originator•Zone•Level•Type•Role•Number	Revision
21001	WMH -TACP- XX- ST- DR-A- 702	P02

TACP Architects Ltd
Pembroke House
Ellice Way, Wrexham Technology Park,
Wrexham, LL13 7YT
01978 291161

admin@tacparchitects.co.uk
www.tacparchitects.co.uk

Architecture • Interior Design • Healthcare Planning • Conservation • Masterplanning • Sustainable Design

