




PROPOSED FRONT ELEVATION

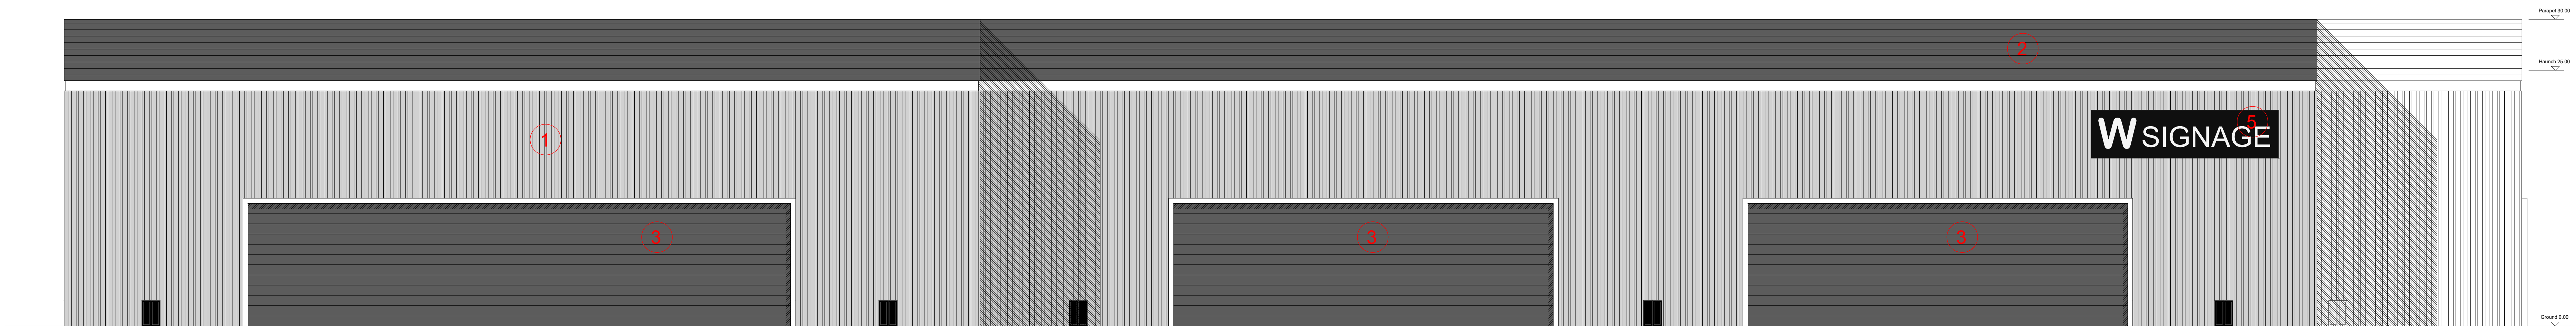

PROPOSED REAR ELEVATION

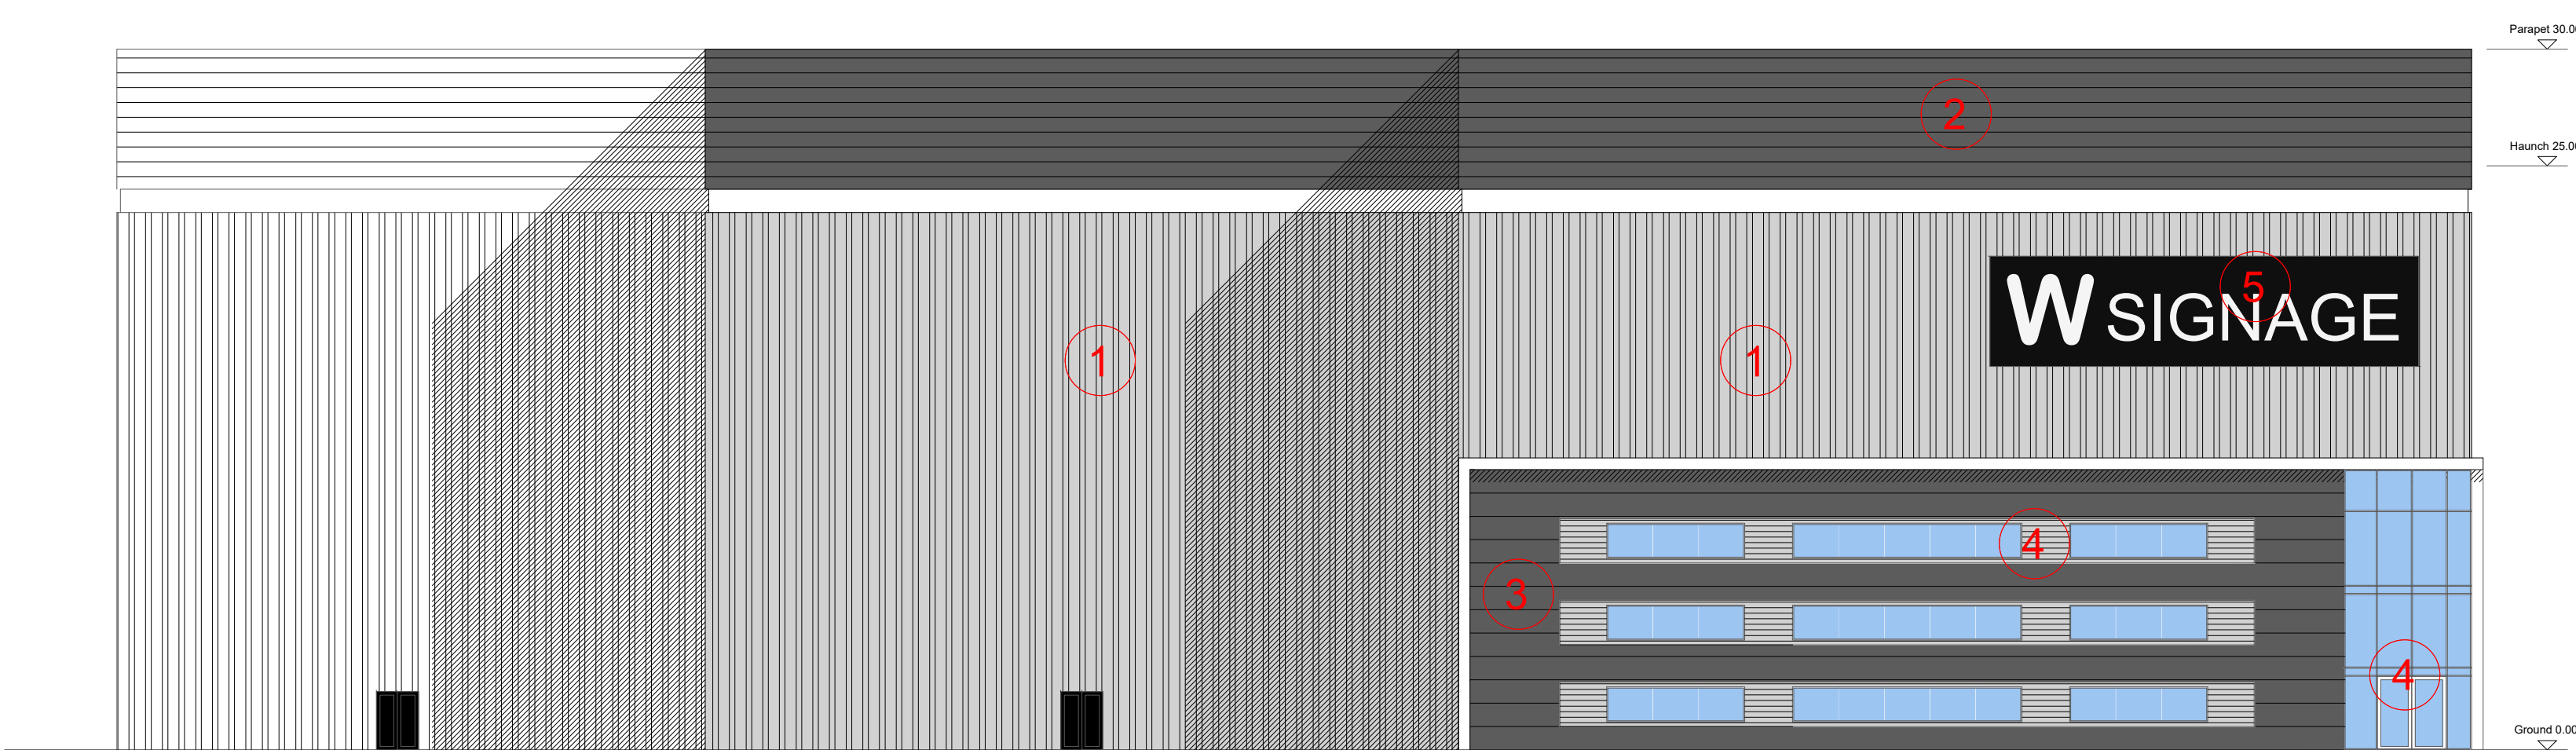

PROPOSED SIDE ELEVATION

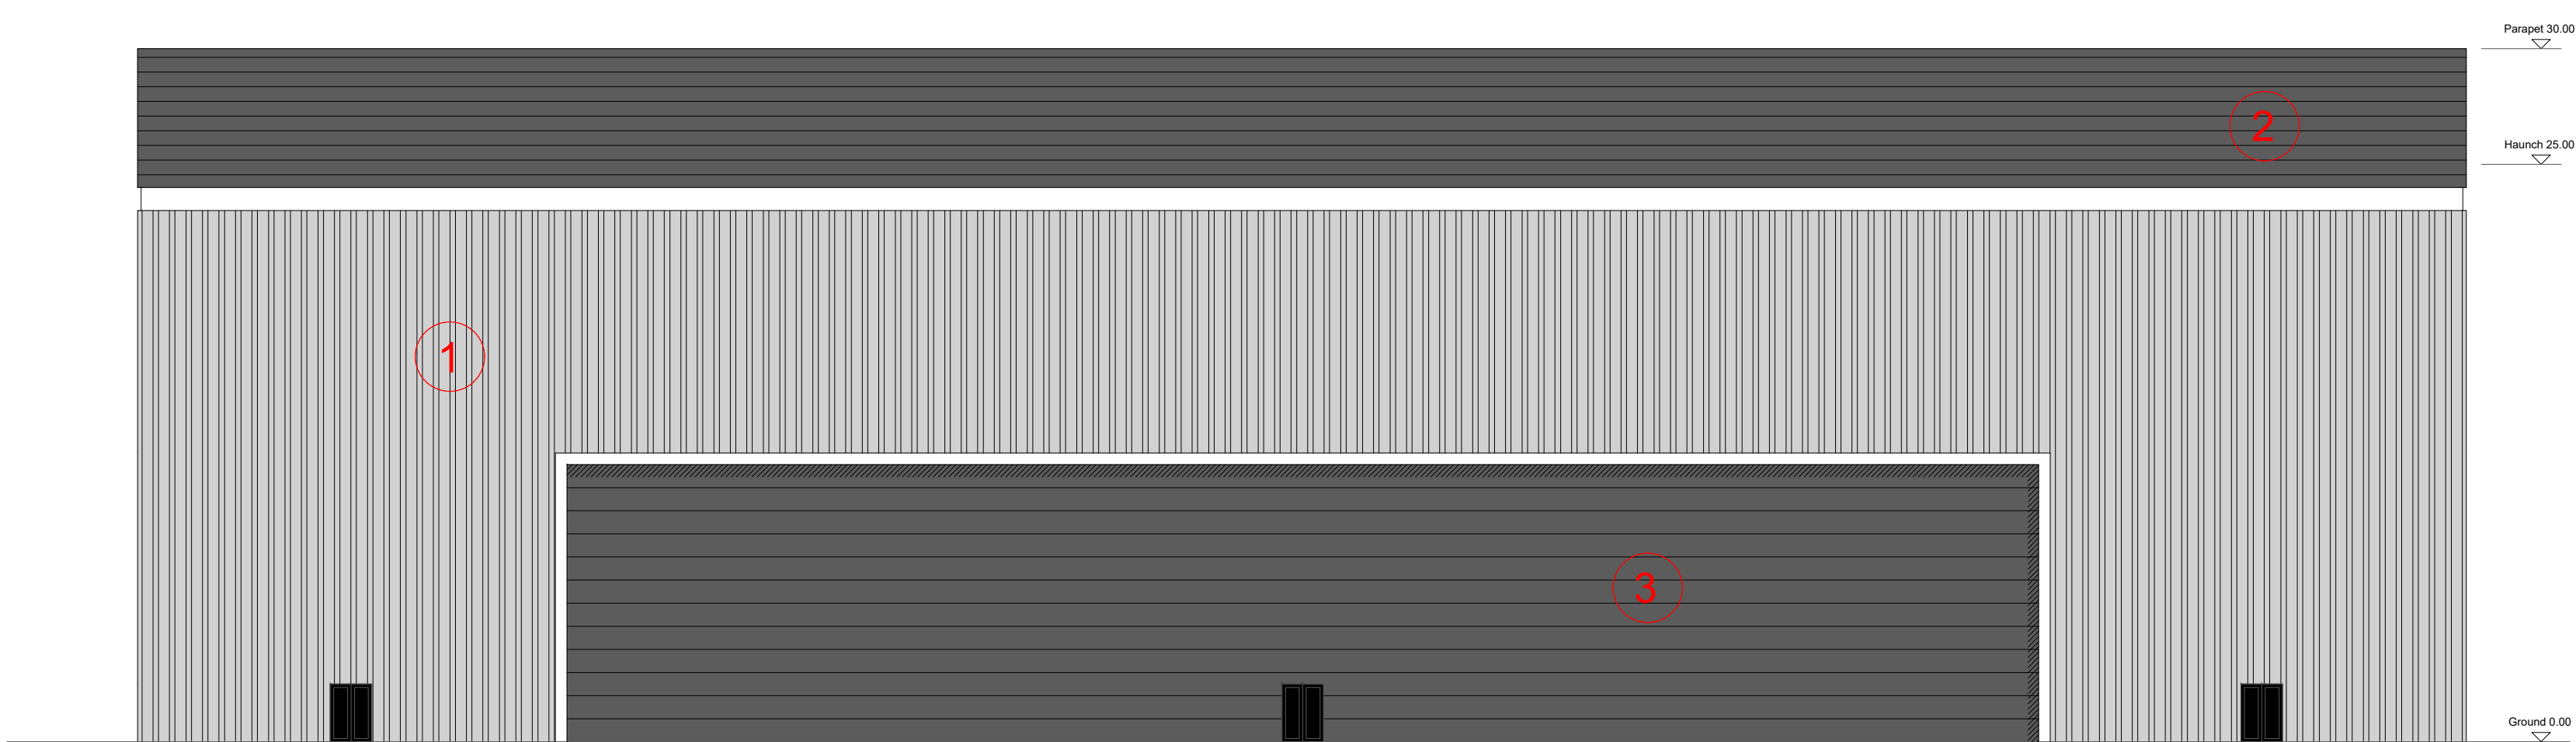

PROPOSED SIDE ELEVATION

Materials Legend

- 1 Main Cladding Panel: Vertical Profiled Composite Cladding Panel. Colour: TBC
- 2 Feature Cladding Panel: Horizontal Profiled Composite Cladding Panel. Colour: TBC
- 3 Feature Cladding Panel: Horizontal Flat Composite Cladding Panel. Colour: TBC
- 4 Windows and pedestrian doors, side lights and fanlights and all flashings: PPC Aluminium. Colour: To match main cladding panel
- 5 Wall mounted building signage
- 6 Dock leveller, dock shelter and overhead sectional door. Colour: TBC

MC

AU

Modern City

Architecture & Urbanism

Eastgate

2 Castle Street

Castletford

Manchester

M3 4LZ

t: 0161 974 7203

e: info@mc-au.co.uk

www.mc-au.co.uk

Client

F.J. Real Estate Management

Project

Kingmoor

Wrexham

Description

Unit 2_Proposed Elevations

Status

INFORMATION

Scale

1:250@A0

Drawn By

PJ

Date

Nov22

Job Number

1204

Drawing Number

05-002

Revision

P1

Copyright Modern City Architecture & Urbanism Ltd