


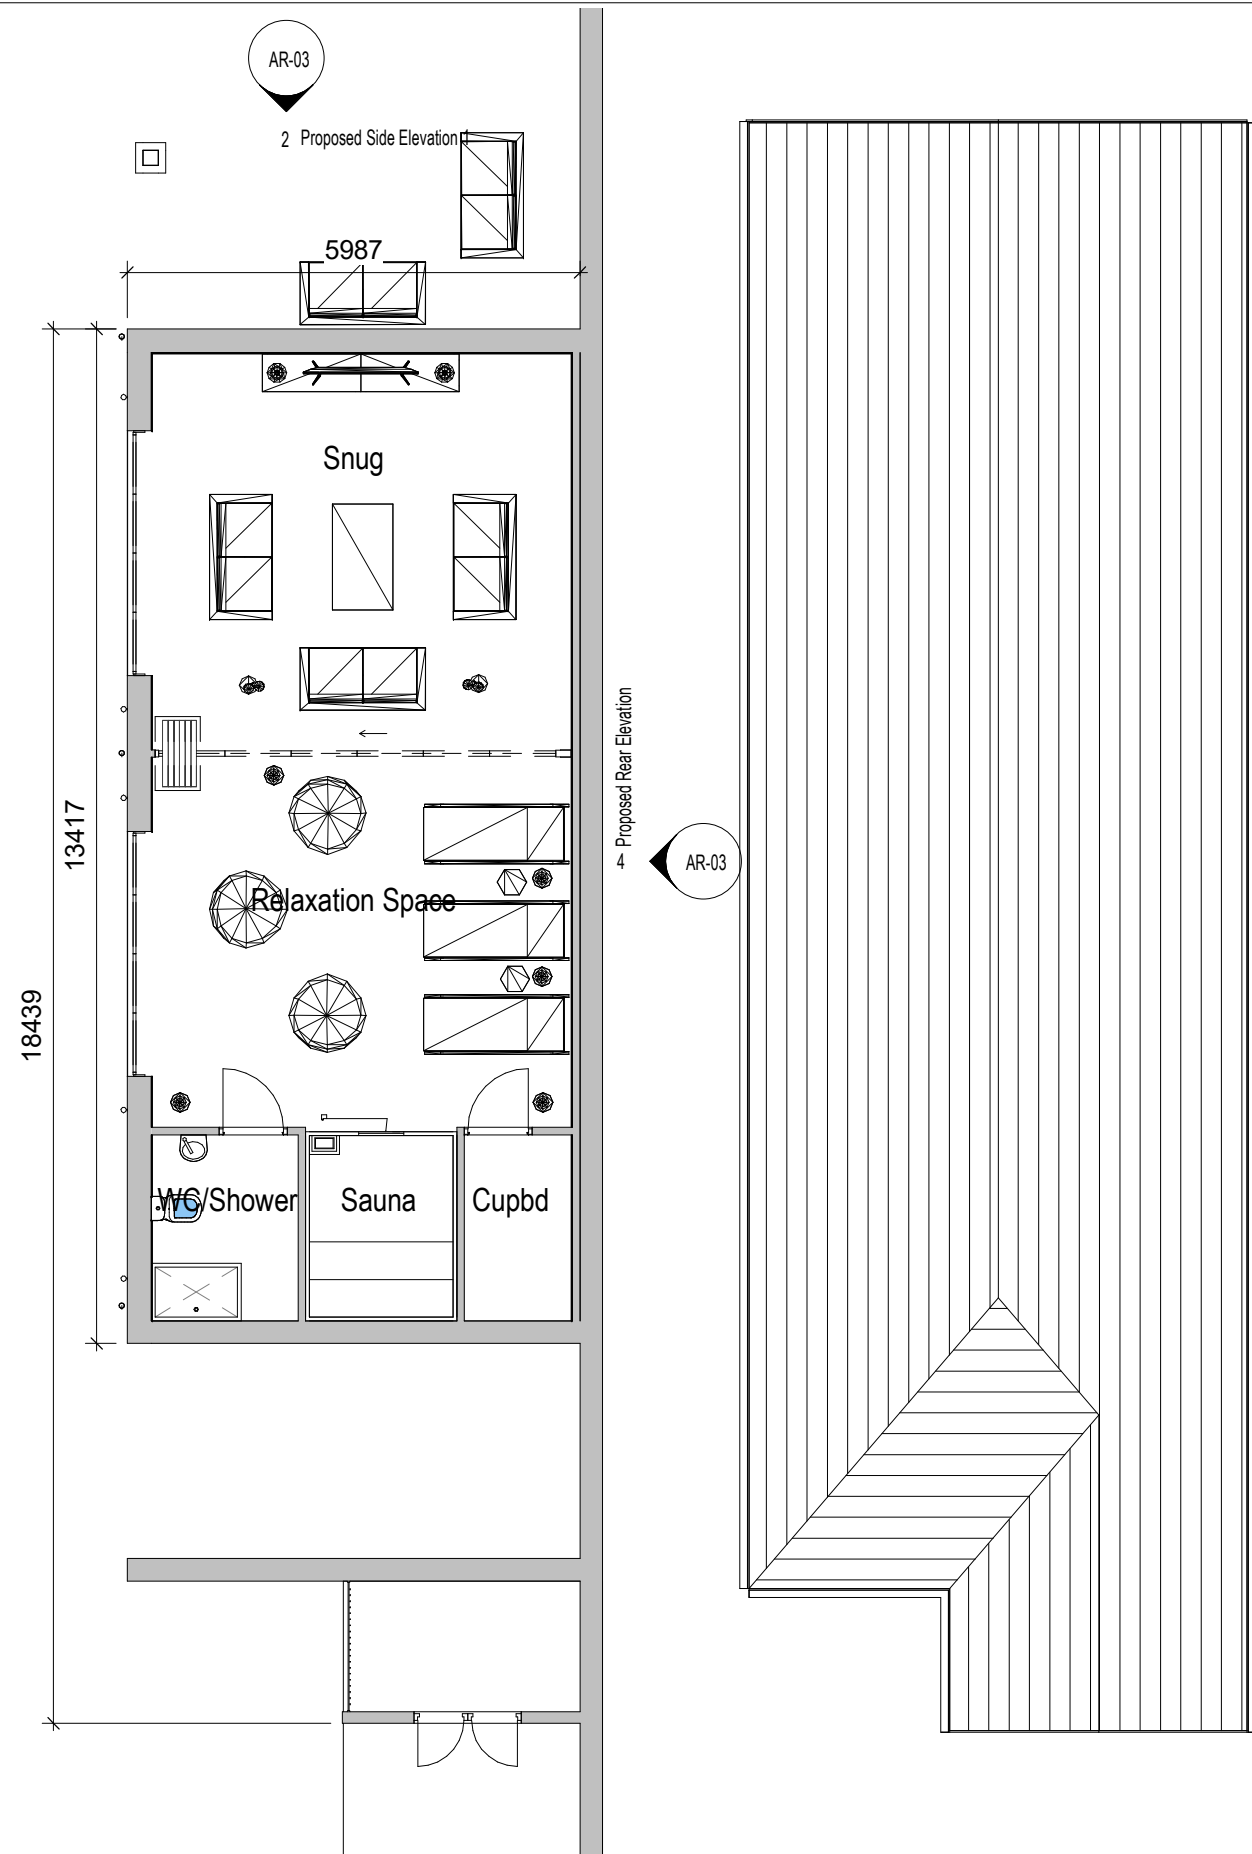

Proposed Ground Floor Plan  
1 : 100

Proposed Roof Plan  
1 : 100



VISUAL SCALE 1:100 @ A3


**Proposed Finishes:**  
Walls - Brick walls to match existing  
Roof - Welsh slate to match existing  
Windows & Roof lights - Double glazed aluminium, polyester powder coated Ral 7016 Anthracite Grey  
External Sliding Doors - Double glazed aluminium, polyester powder coated Ral 7016 Anthracite Grey



Proposed Front Elevation  
1 : 100



Proposed Rear Elevation  
1 : 100

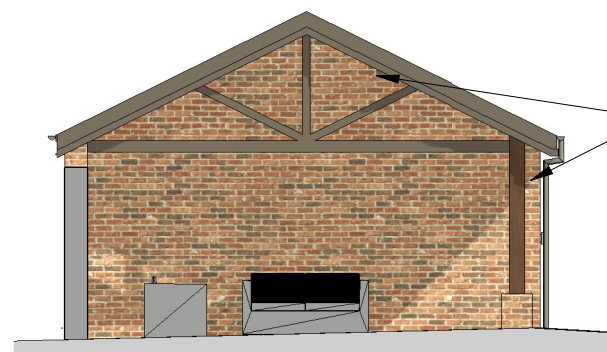


Proposed Side Elevation 1  
1 : 100

Timber post and  
gable truss with  
underside timbers  
exposed



Proposed Side Elevation 2  
1 : 100

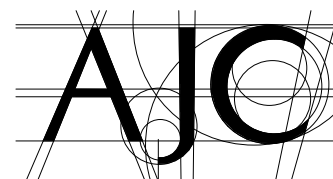

|               |   |          |   |
|---------------|---|----------|---|
| DRAWING No    | AR-03   | REVISION | B |
| DRAWING TITLE | Proposed Plans & Elevations                                                                              |          |   |
| SCALE @ A3    | 1 : 100                                                                                                  |          |   |
| PROJECT TITLE | Proposed Extension Conversion of Outbuilding to Summer House at Mulberry House, Burton, Wrexham, LL120HU |          |   |
| CLIENT        | Dr & Mrs Salmoraghi                                                                                      |          |   |