




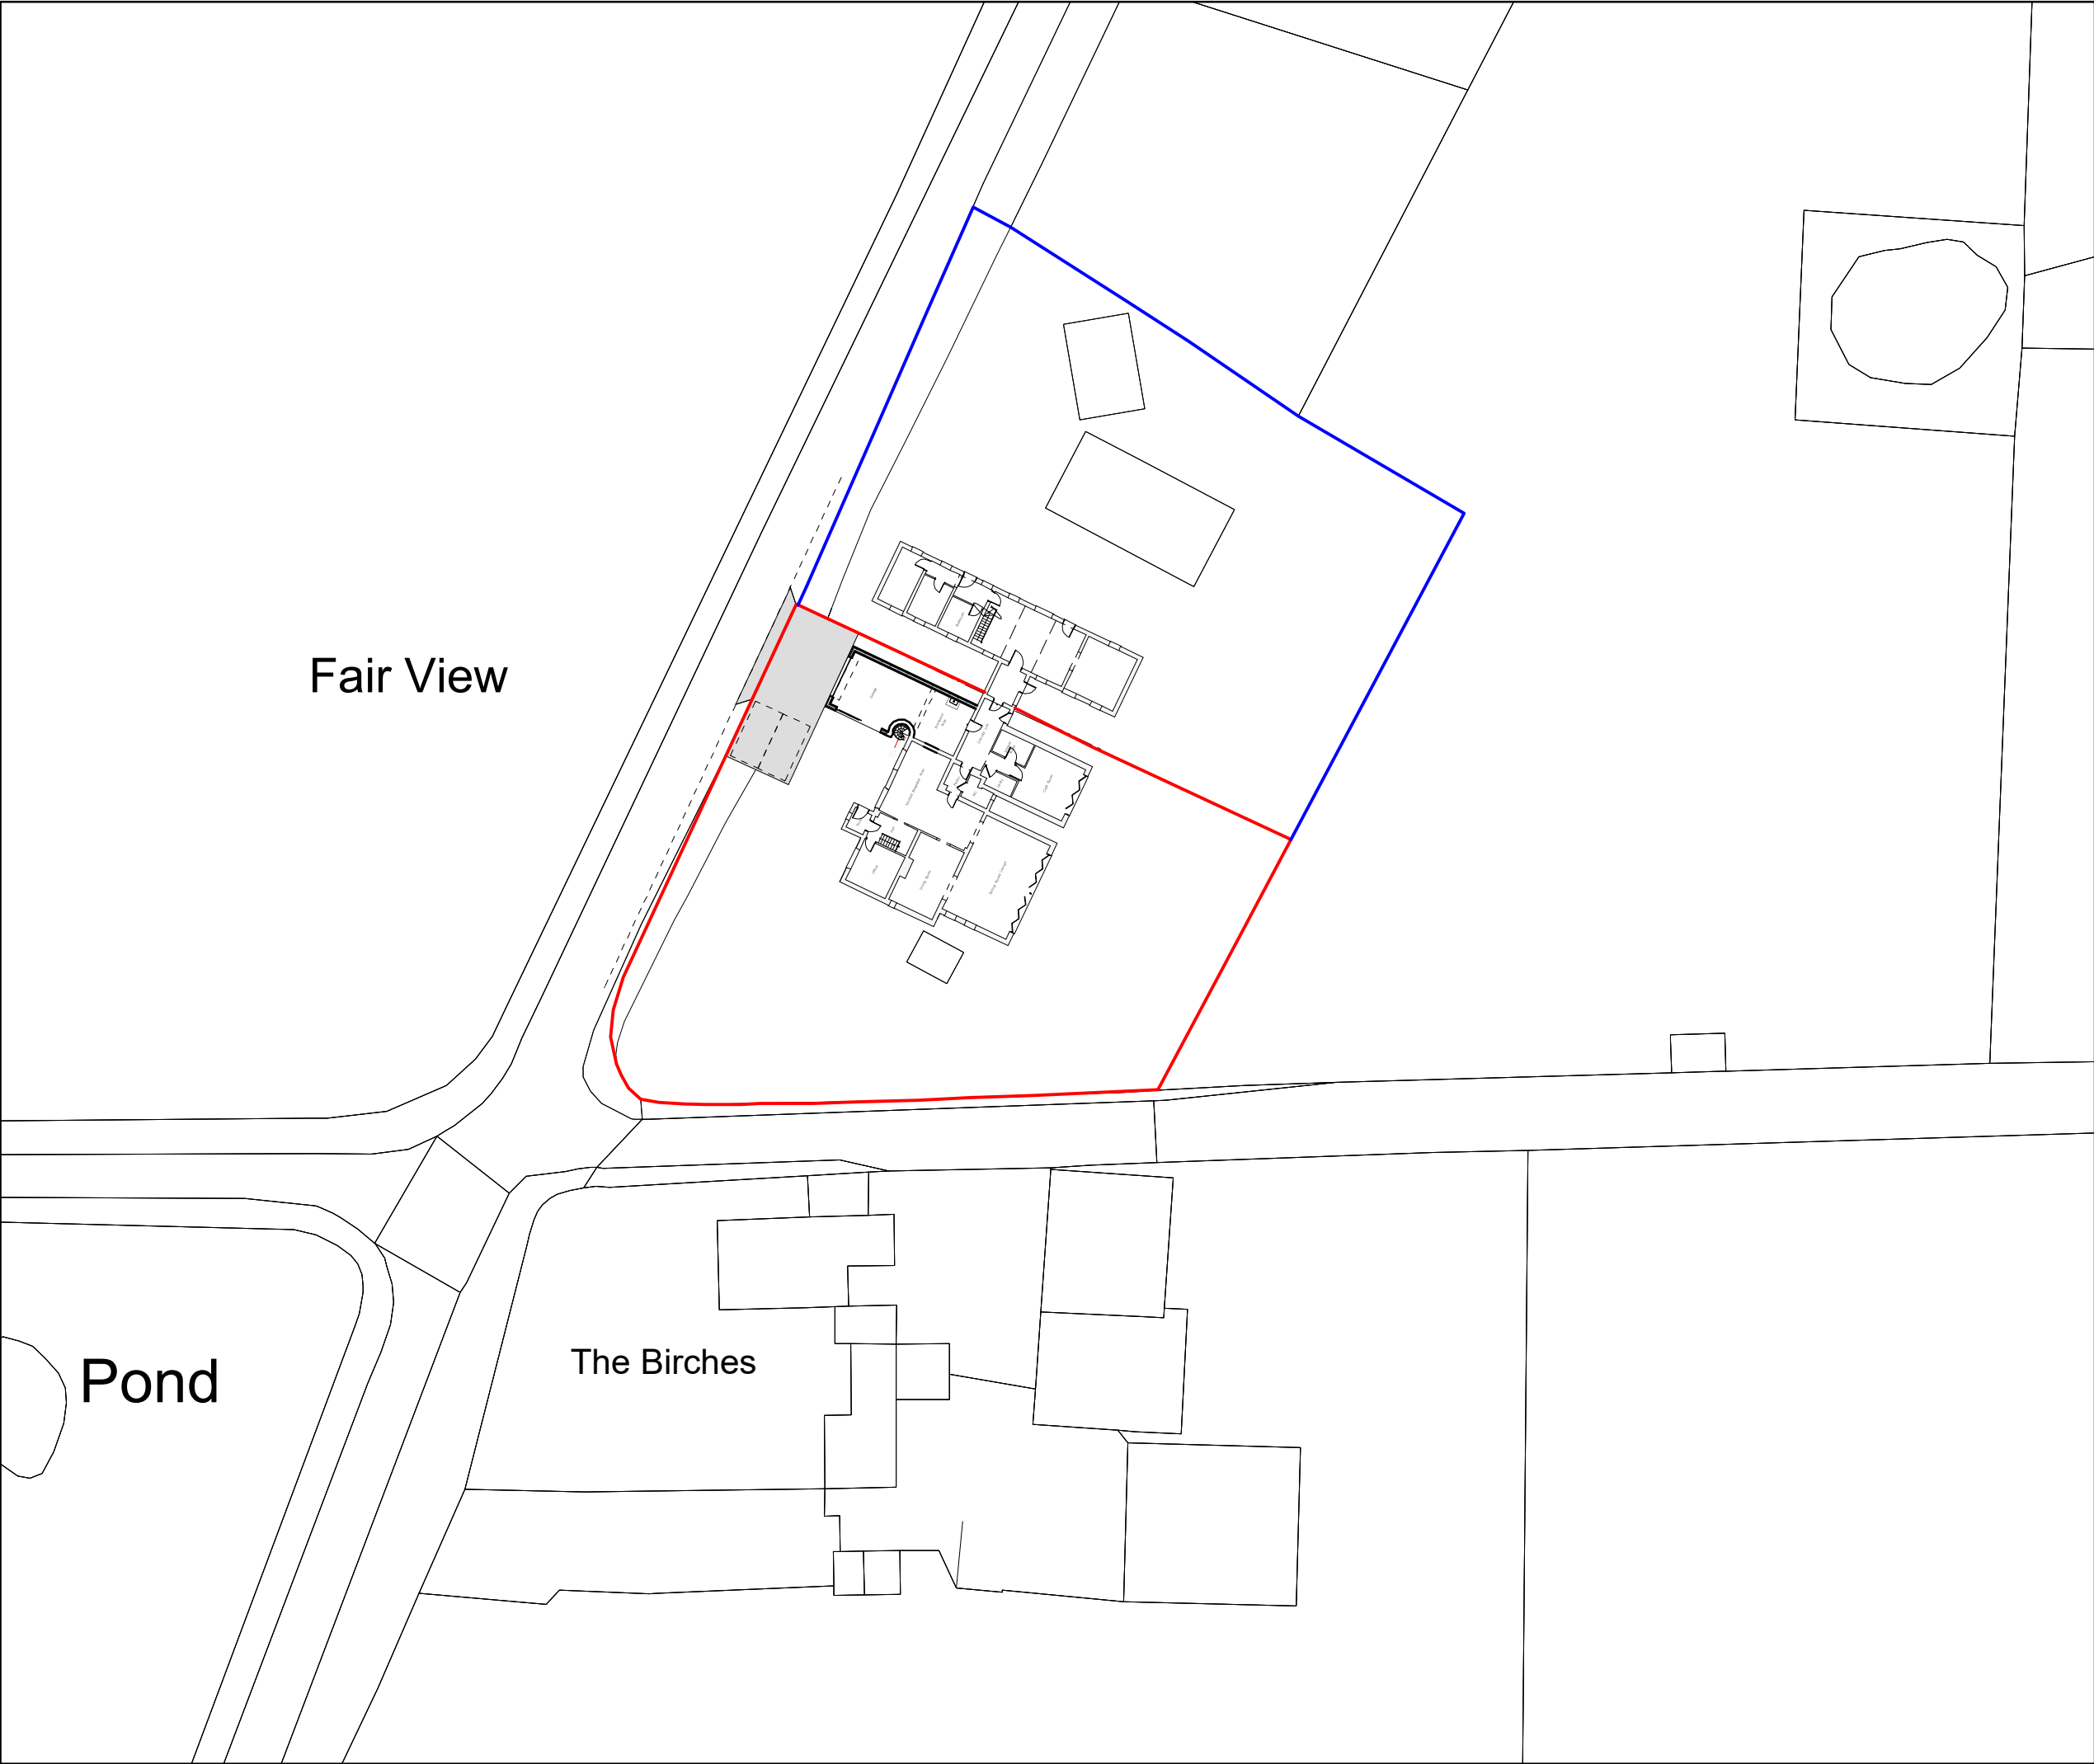

Site Plan 1:500

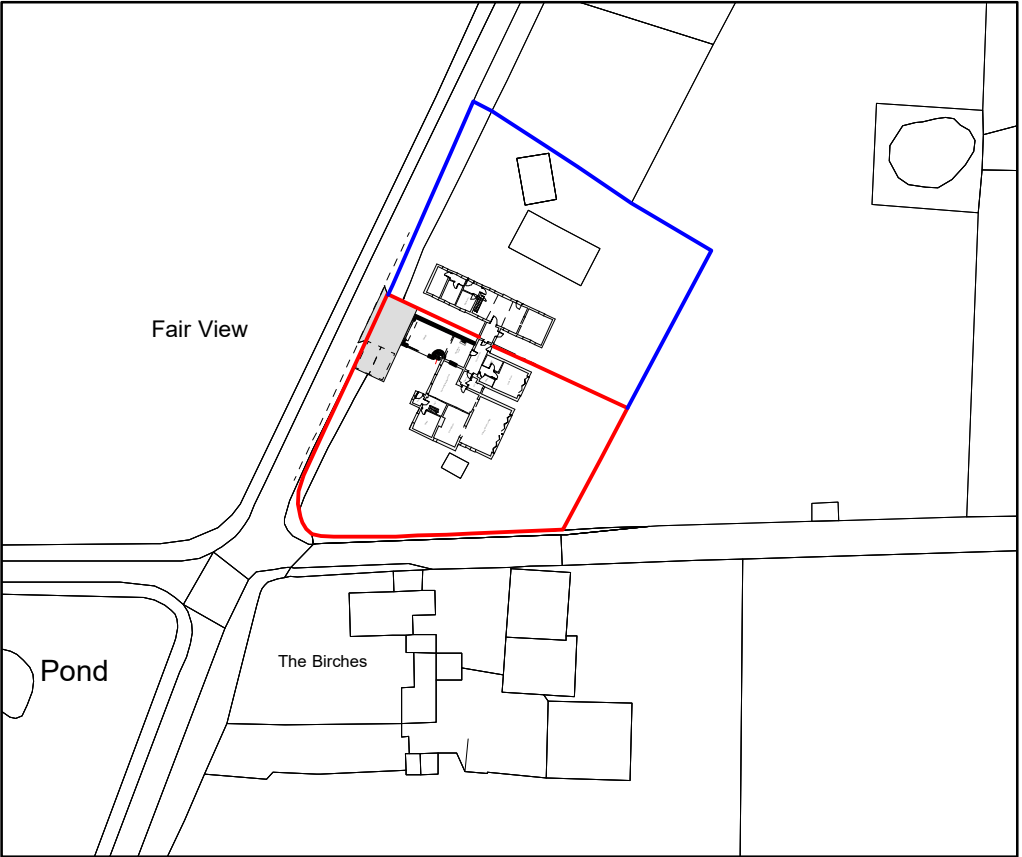

Location Plan 1:1250

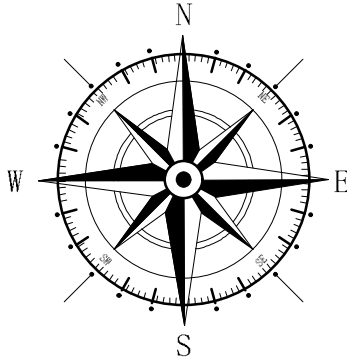

Key	
—	Application Site
—	Land owned by client

Rev	Date	Detail	Initial
B	04/23	Design Changes	E.M.J
A	03/23	Design Changes	E.M.J

Project: Proposed Alterations to, Fair View, Cloy Lane, Overton, LL13 0HR	
Title: Planning: Site & Location Plan	Scale: (A2) 1:500 & 1:1250

Drawn By: E.M.Jackson	Date: Feb 2023
Drawing No: C145/005	Sheet: 1 of 1



Office 3K4,
Redwither Business Tower,
Wrexham. LL13 9XT
Tel: 01978 356500
www.blueprintarchitectural.com
© copyright all rights reserved