



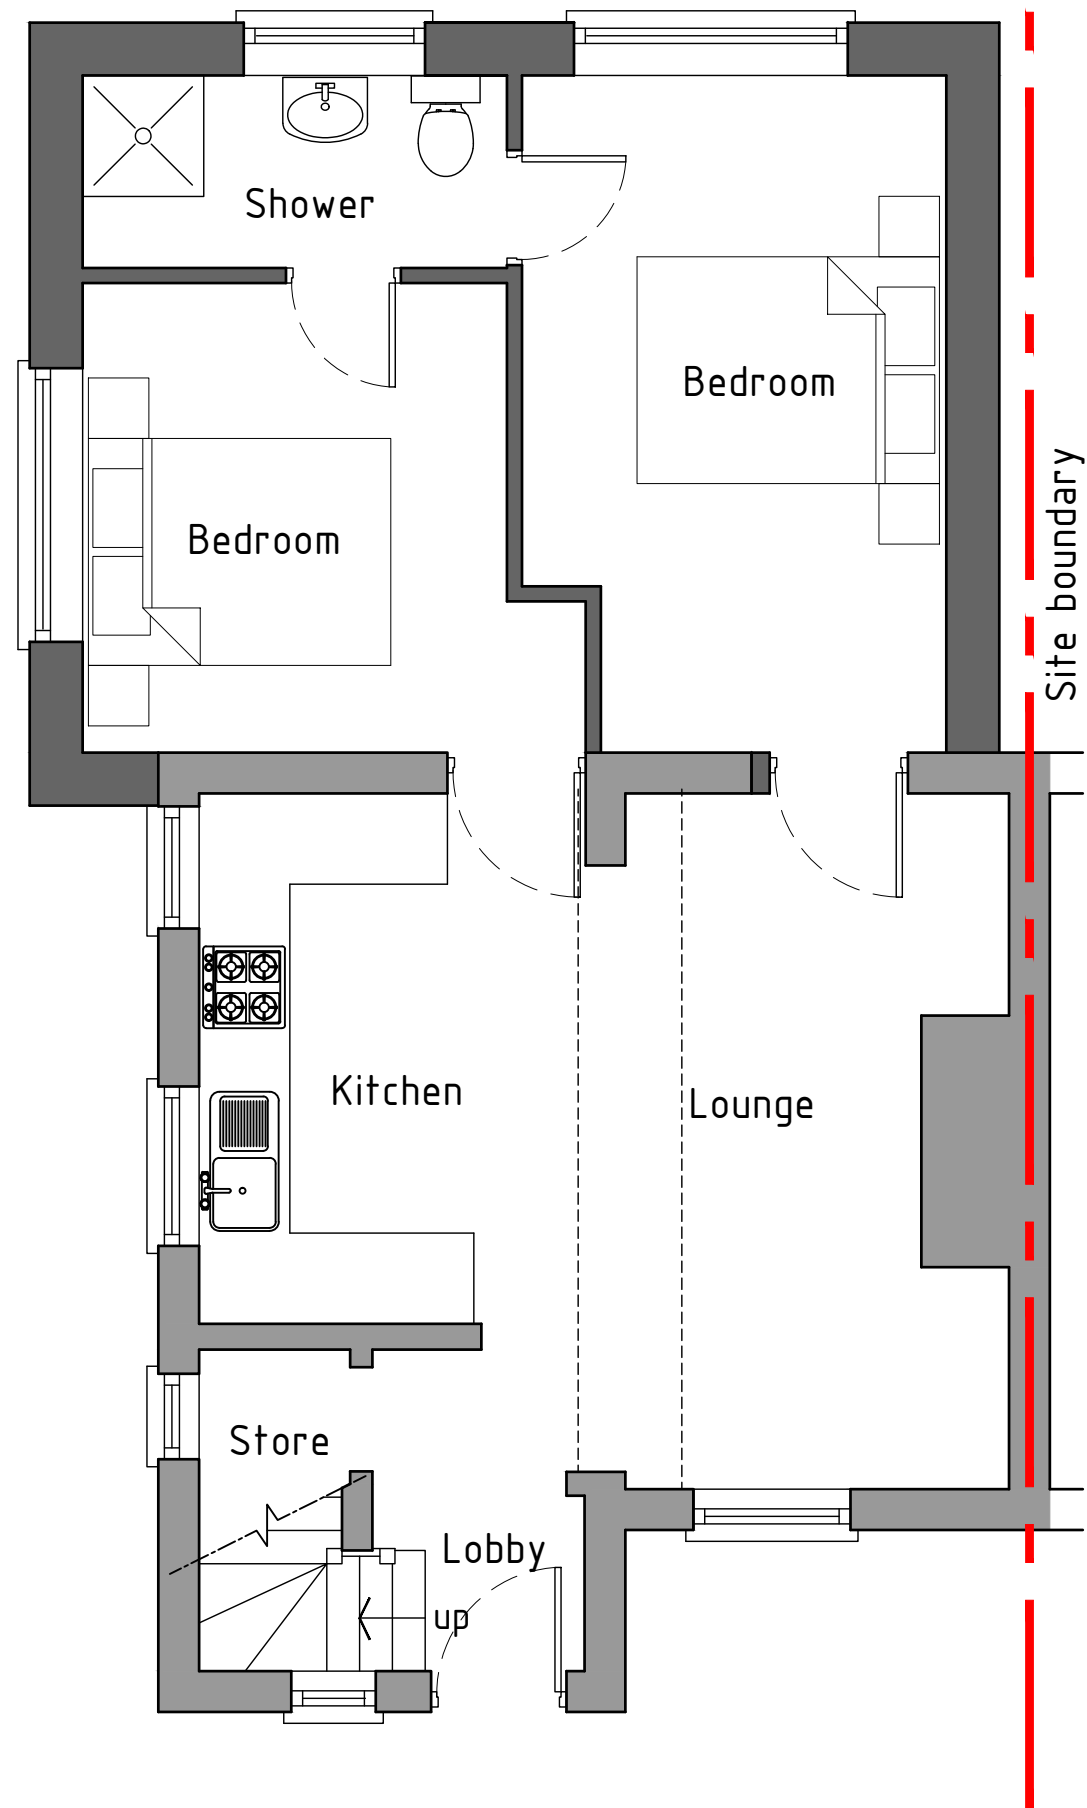

Ground floor plan 1:50

As Proposed

 

HDS Architectural Services, The Foundry,
15 Yorke Street, Wrexham
LL13 8LW
Tel (01978) 345250
www.hdsarchitectural.co.uk

Project; 9 Heol Offa, Johnstown, Wrexham, LL14 2BA	
Title; As Proposed Floor Plans	Scale (A3); 1:50
Dwg No; HO/PD/01	Date; 28.11.22
Revision;	