




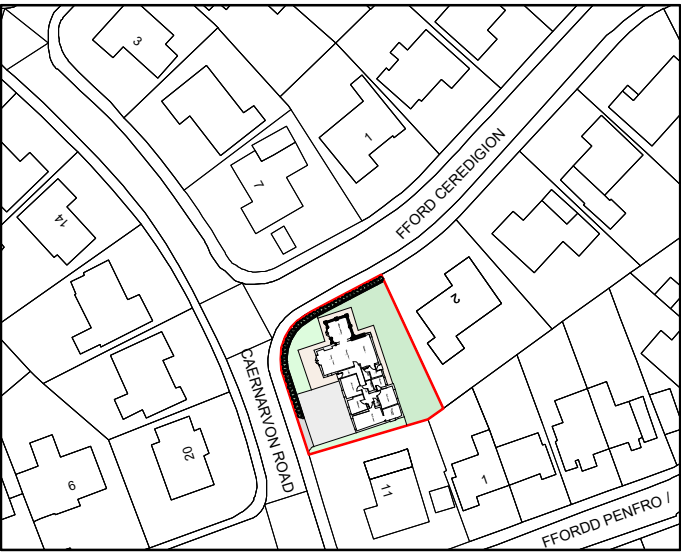

Location Plan 1:1250

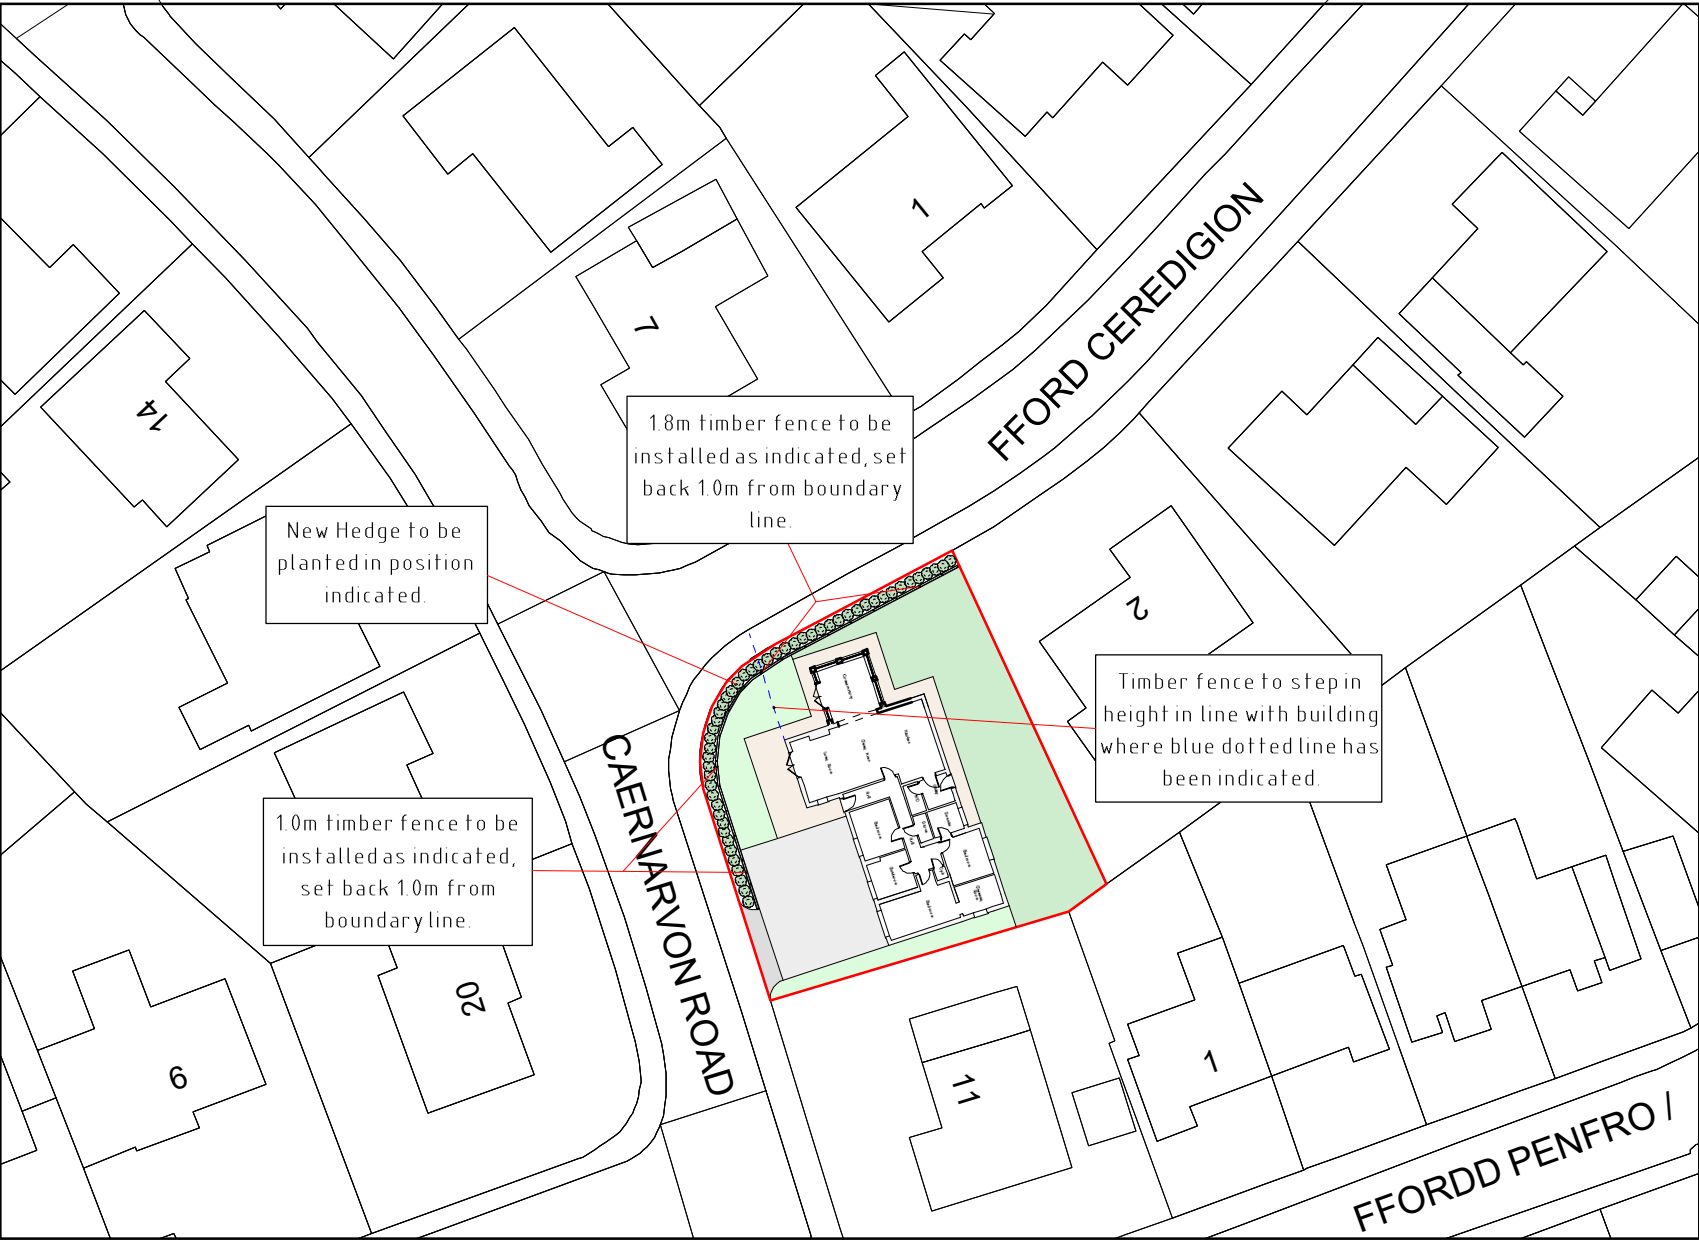

Site Plan 1:500

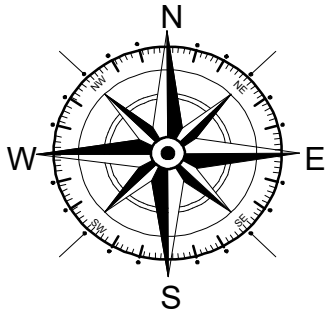

Key	
—	Application Site

B	08/23	Design Changes	E.M.J
A	05/23	Design Changes	E.M.J
Rev	Date	Detail	Initial

Project: Proposed alterations to, 9 Caernarvon Road, Borras, Wrexham, LL12 7TT	
Title: Planning Site & Location Plan	Scale: (A3) 1:500 & 1:1250

Drawn By: E.M.Jackson	Date: April 2023
Drawing No: P150/004	Sheet: 1 of 1



Office 3K4,
Redwither Business Tower,
Wrexham. LL13 9XT
Tel: 01978 356500
www.blueprintarchitectural.com
© copyright all rights reserved