




Existing South East Elevation
1 : 50



Existing South West Elevation
1 : 50



Existing North West Elevation
1 : 50

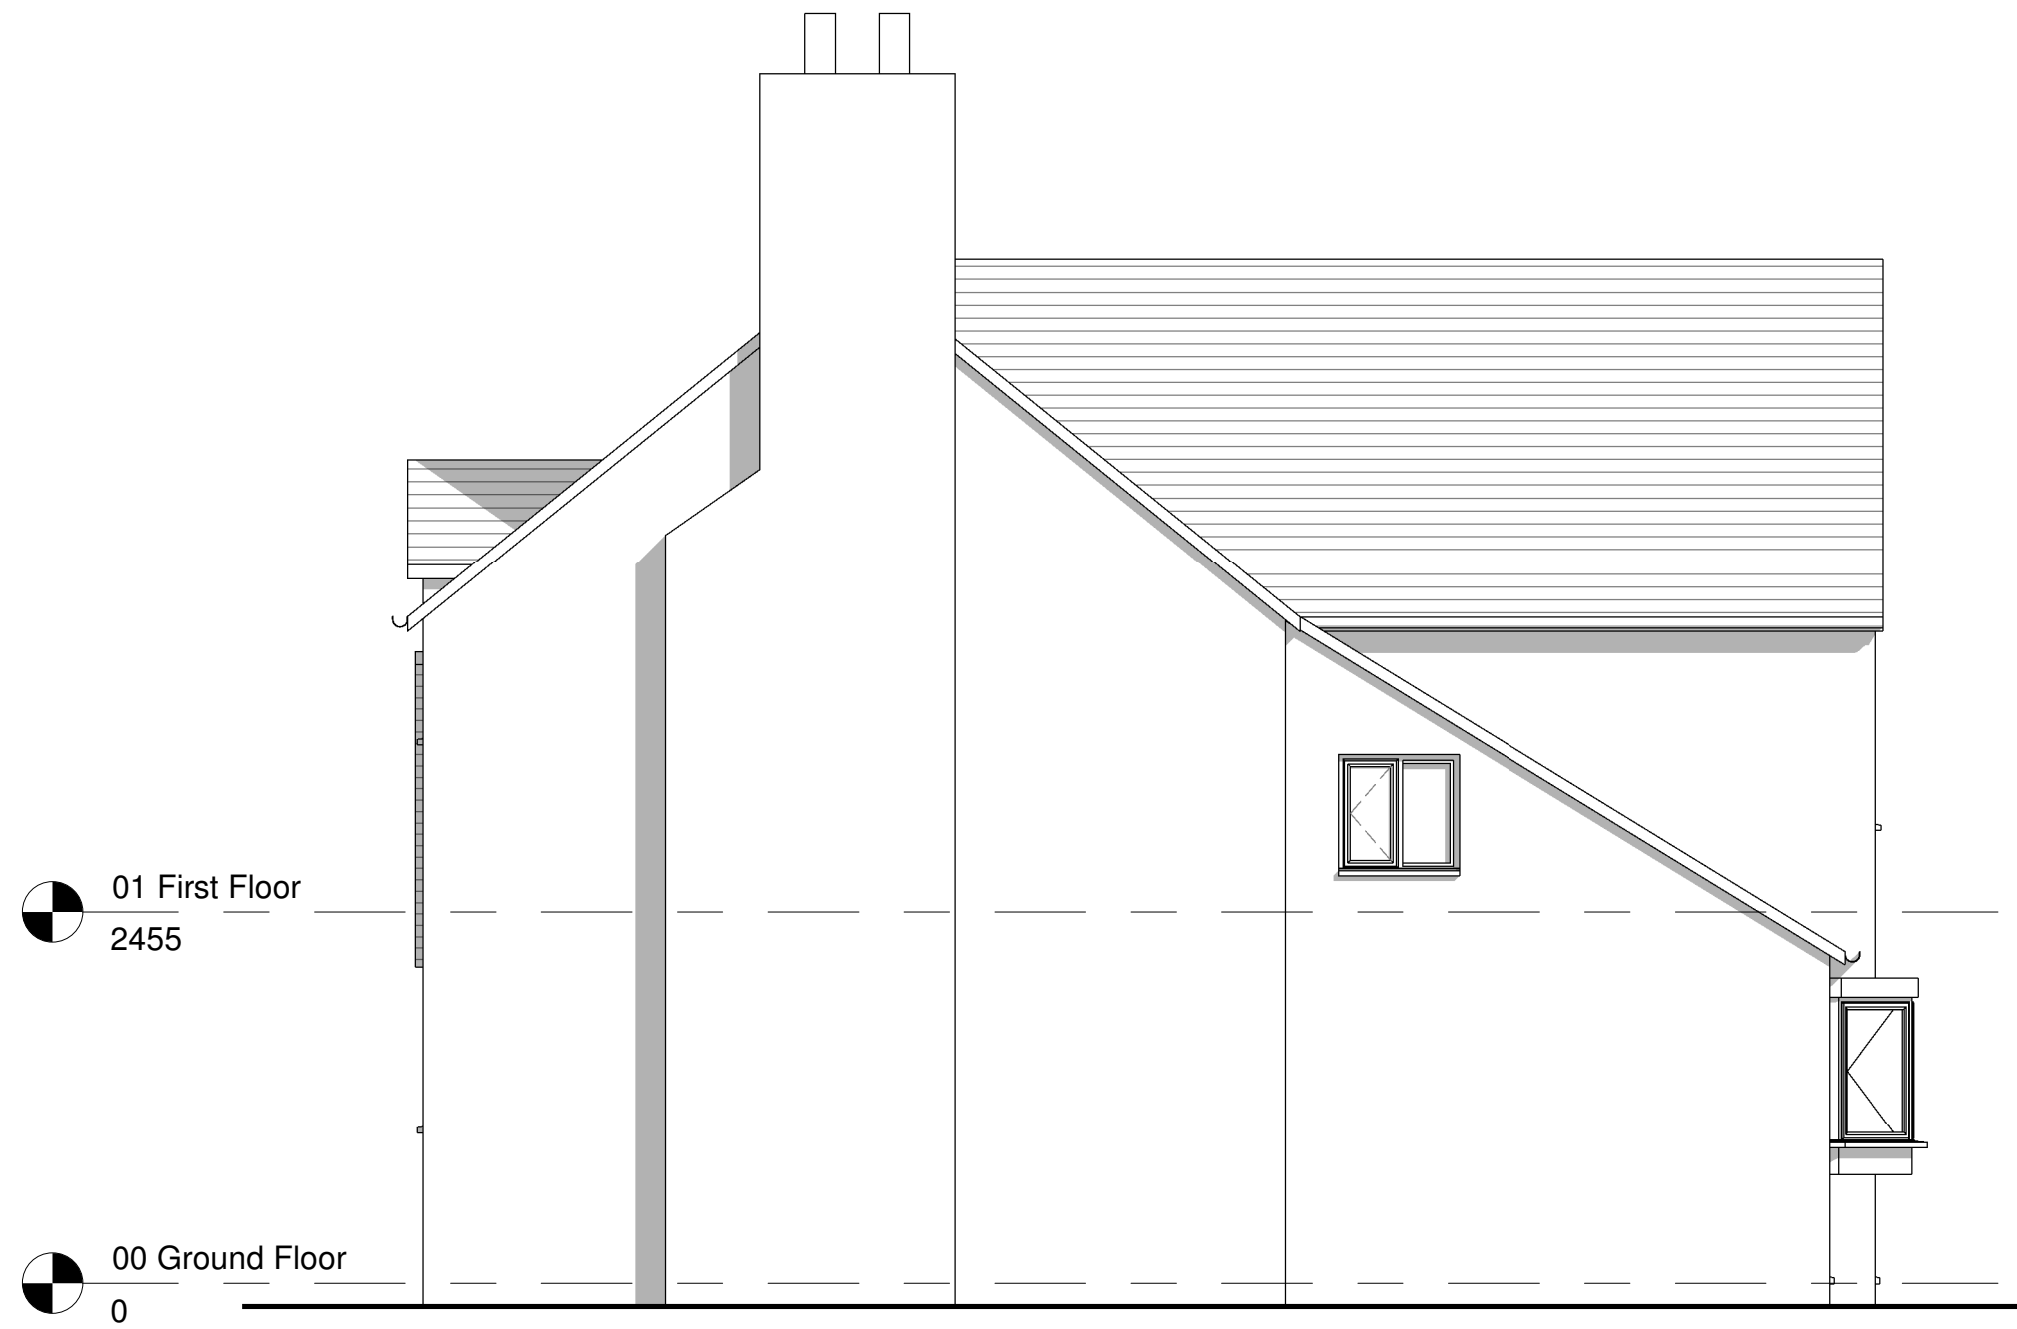

Existing North East Elevation
1 : 50



Project: Farmhouse, Mulsford Farm			
Title: Existing Elevations			
Scale @ A1: 1 : 50	Scale @ A3: 1 : 100	Author: GE	Date: 14/02/23
Project Ref: 23-10	Drawing No: A004	Rev: -	