



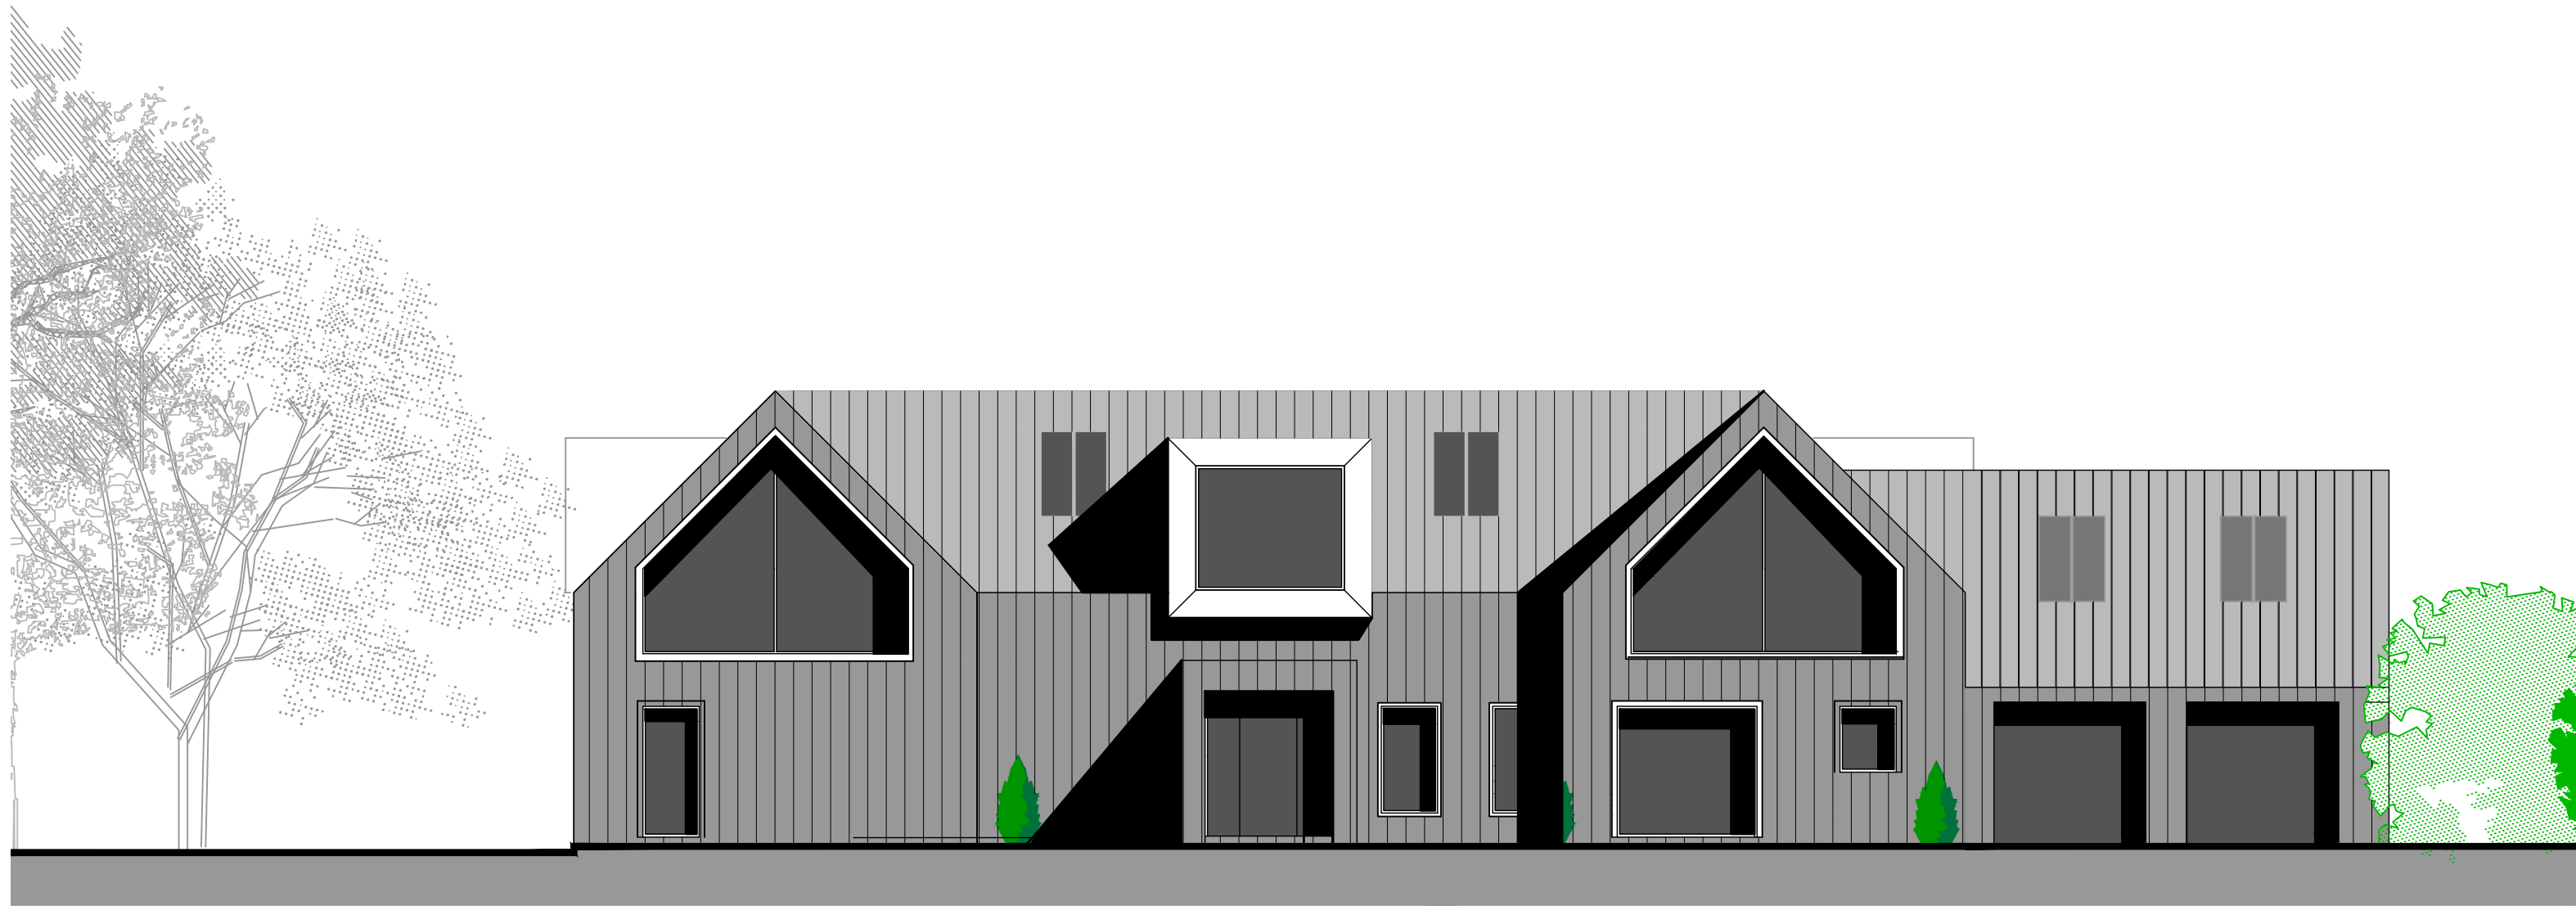

FRONT ELEVATION FACING VILLAGE GREEN

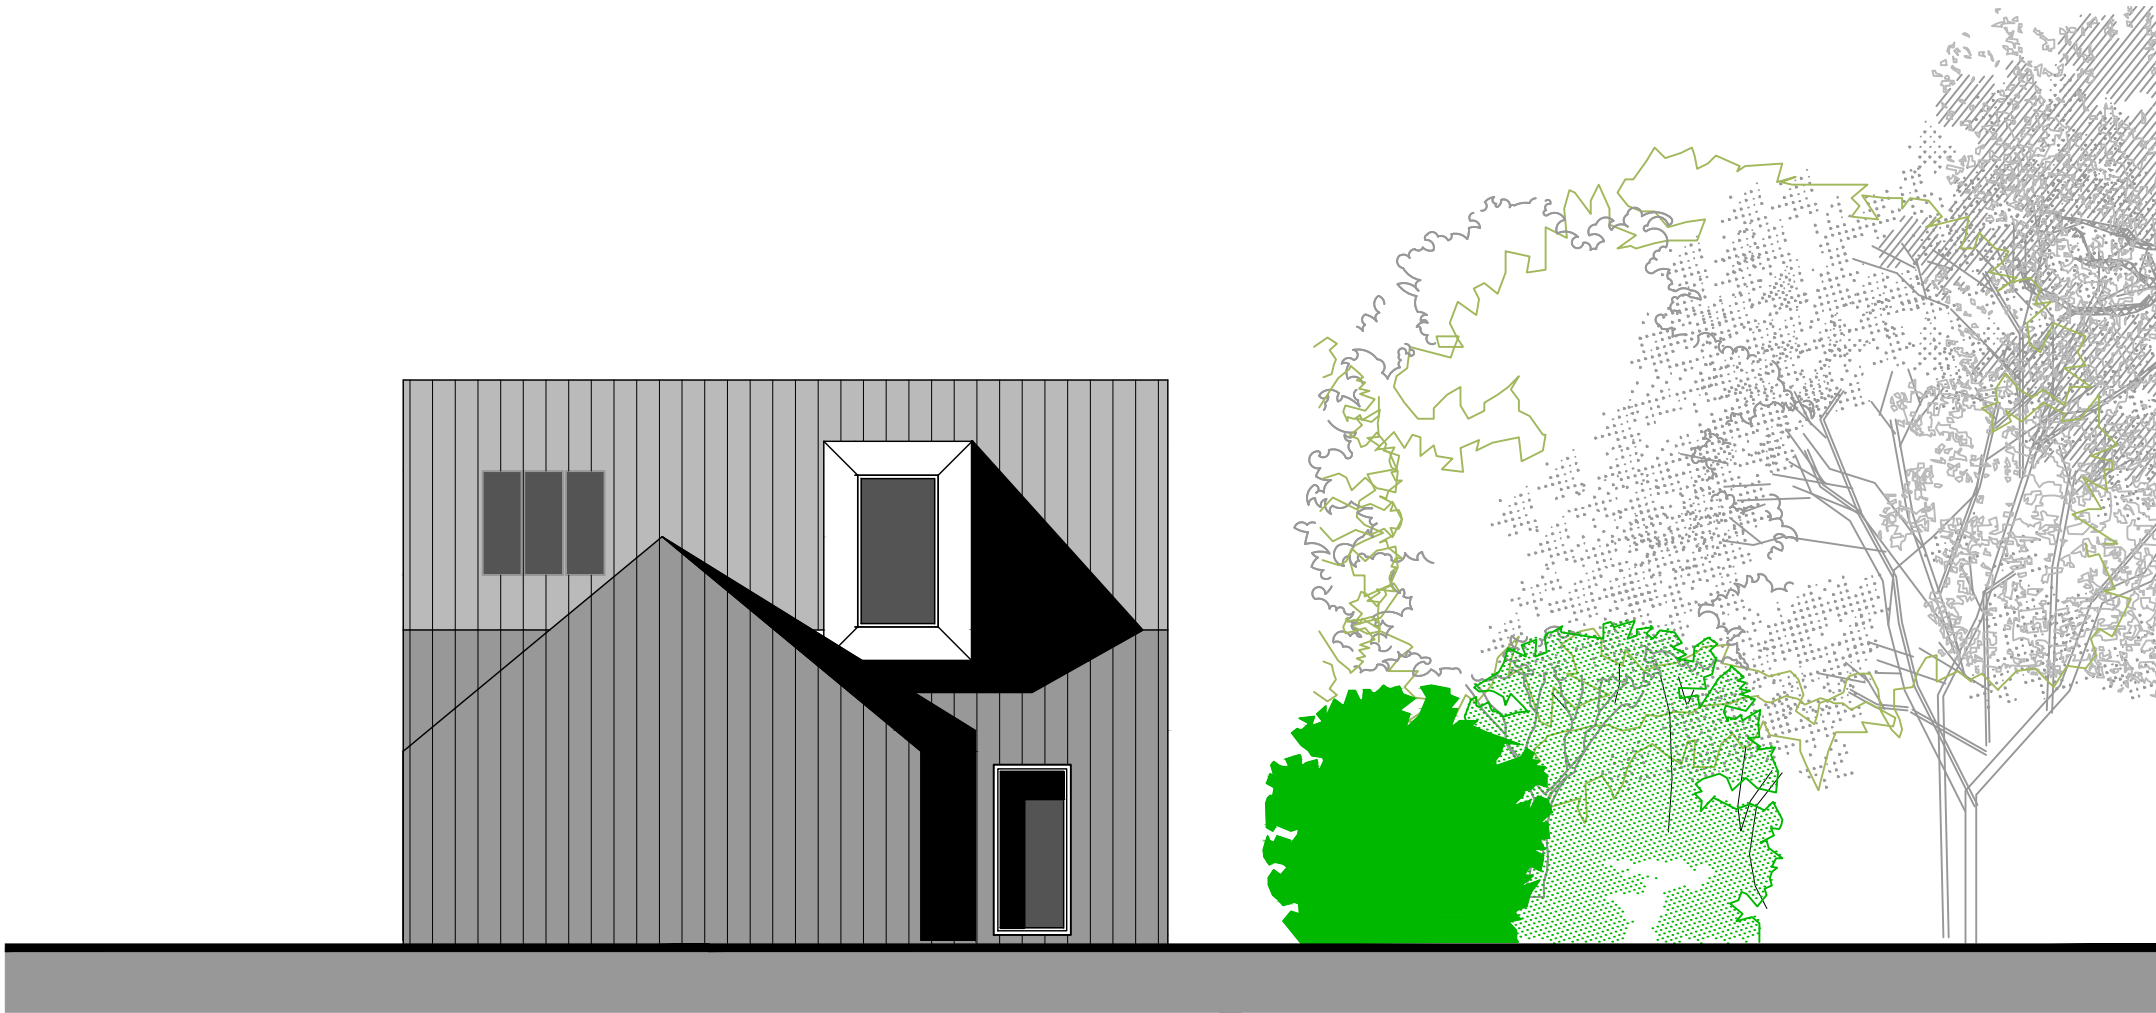


SIDE ELEVATION




REAR ELEVATION FACING AWAY FROM VILLAGE GREEN



SIDE ELEVATION

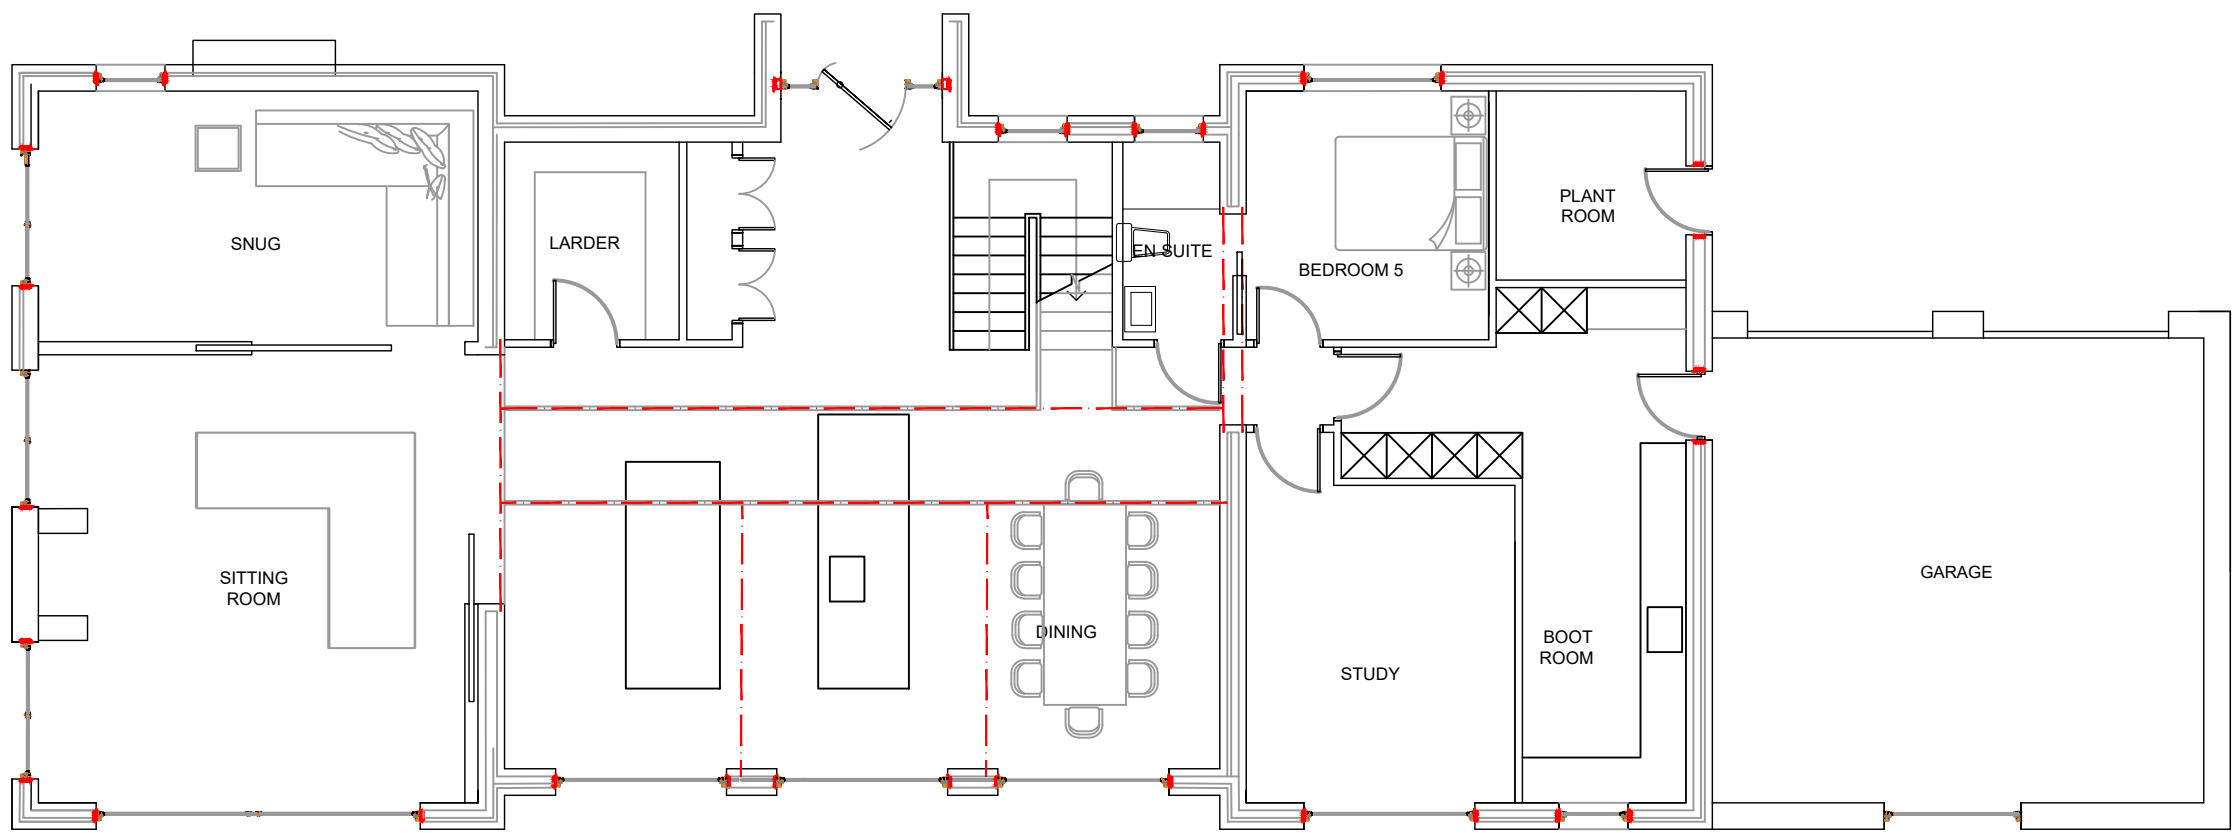

GROUND FLOOR PLAN

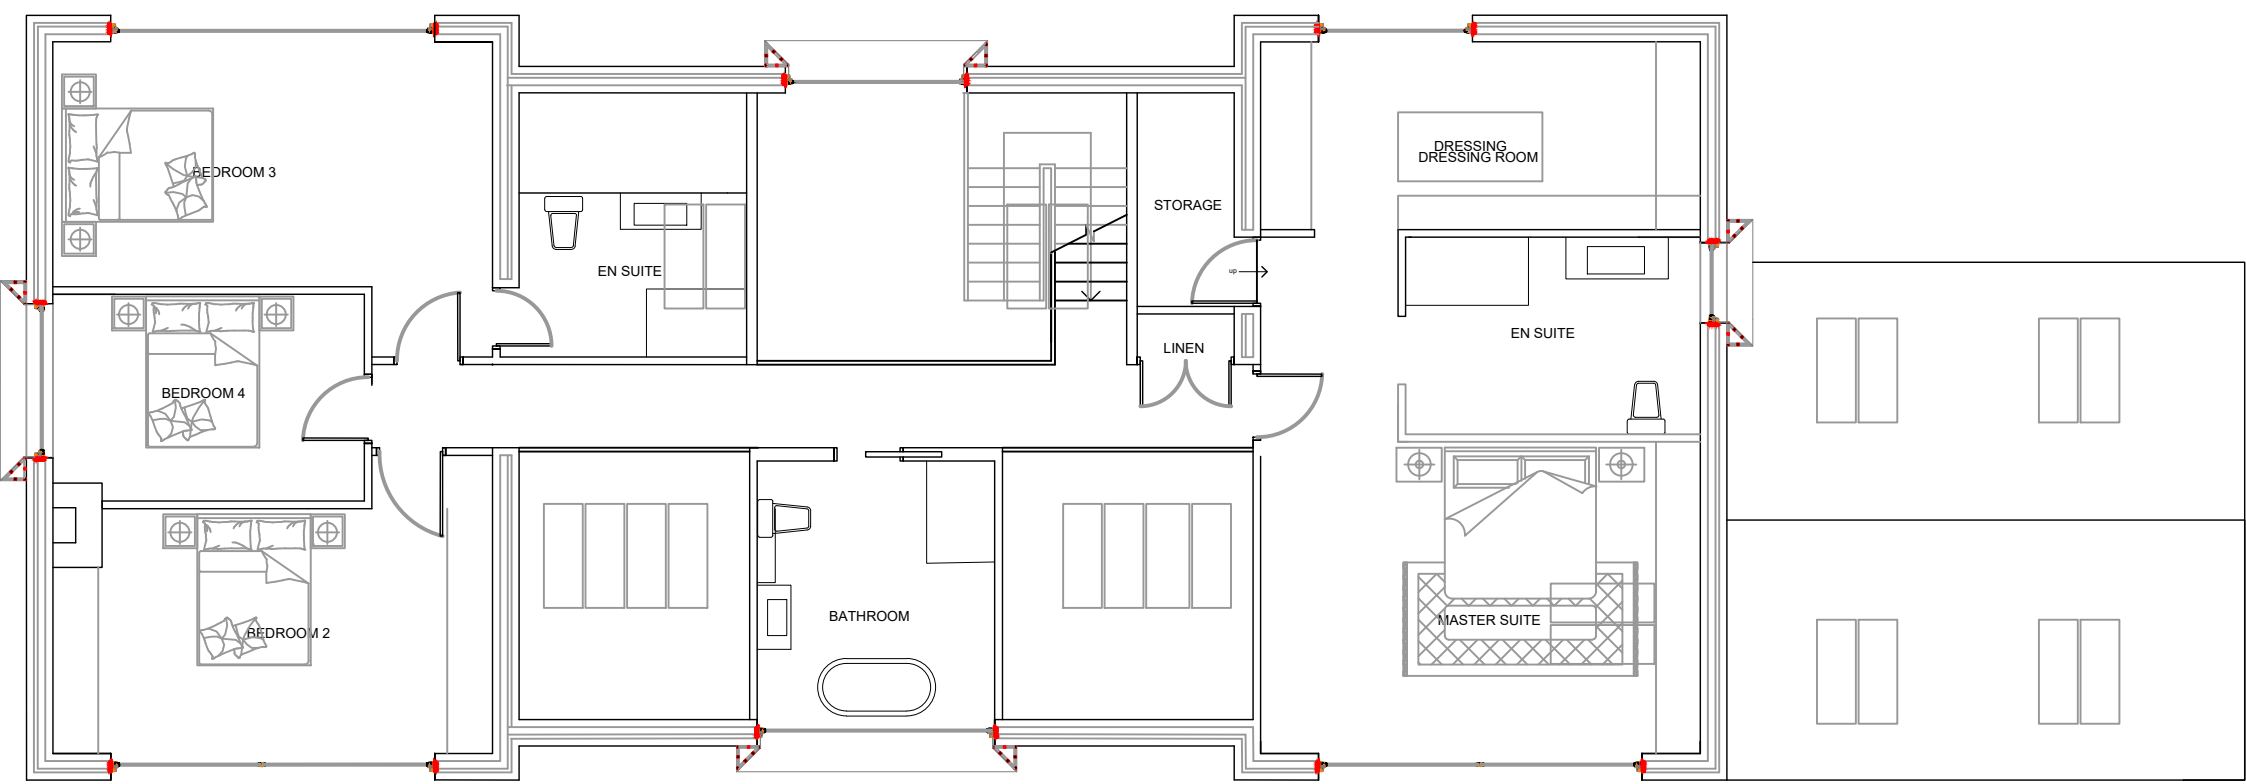

FIRST FLOOR PLAN

willacy horsewood architects

client	NATHAN CUNNINGHAM		
job	PROPOSED REDEVELOPMENT OF GAMFORD FARM, GAMFORD LANE ROSSET		
title	PLOT 07 HOUSE TYPE GENERAL ARRANGEMENT		
scale	date	job no.	drawing no.
1 : 100/A1	26 SEPT 22	MSW 110	PL07

Penmon House, 76, Hoole Road, Hoole, Chester CH2 3NL
www.willacyhorsewood.co.uk
Tel: 07973322953 Or 01244 853 891 E-Mail: mark@willacyhorsewood.co.uk