
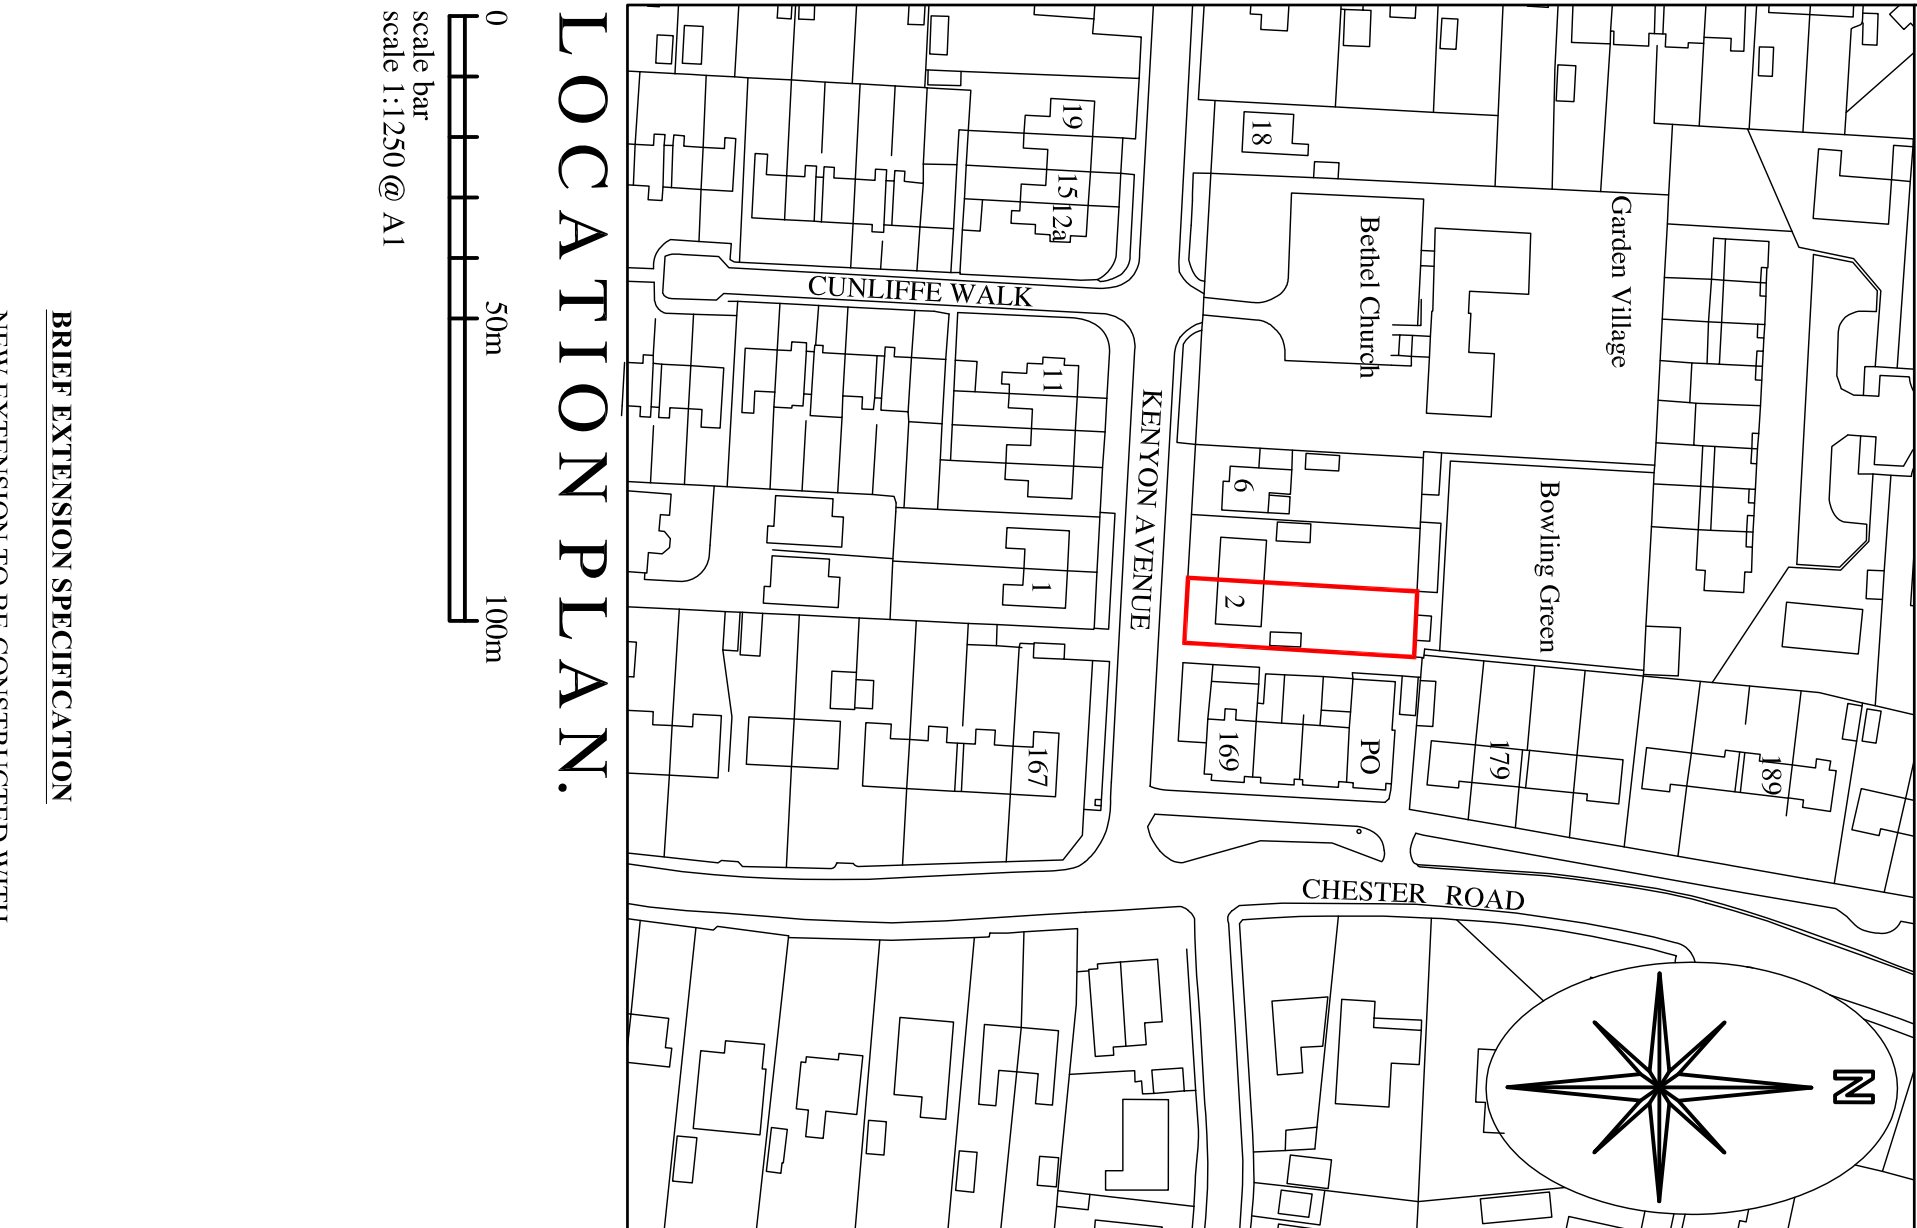
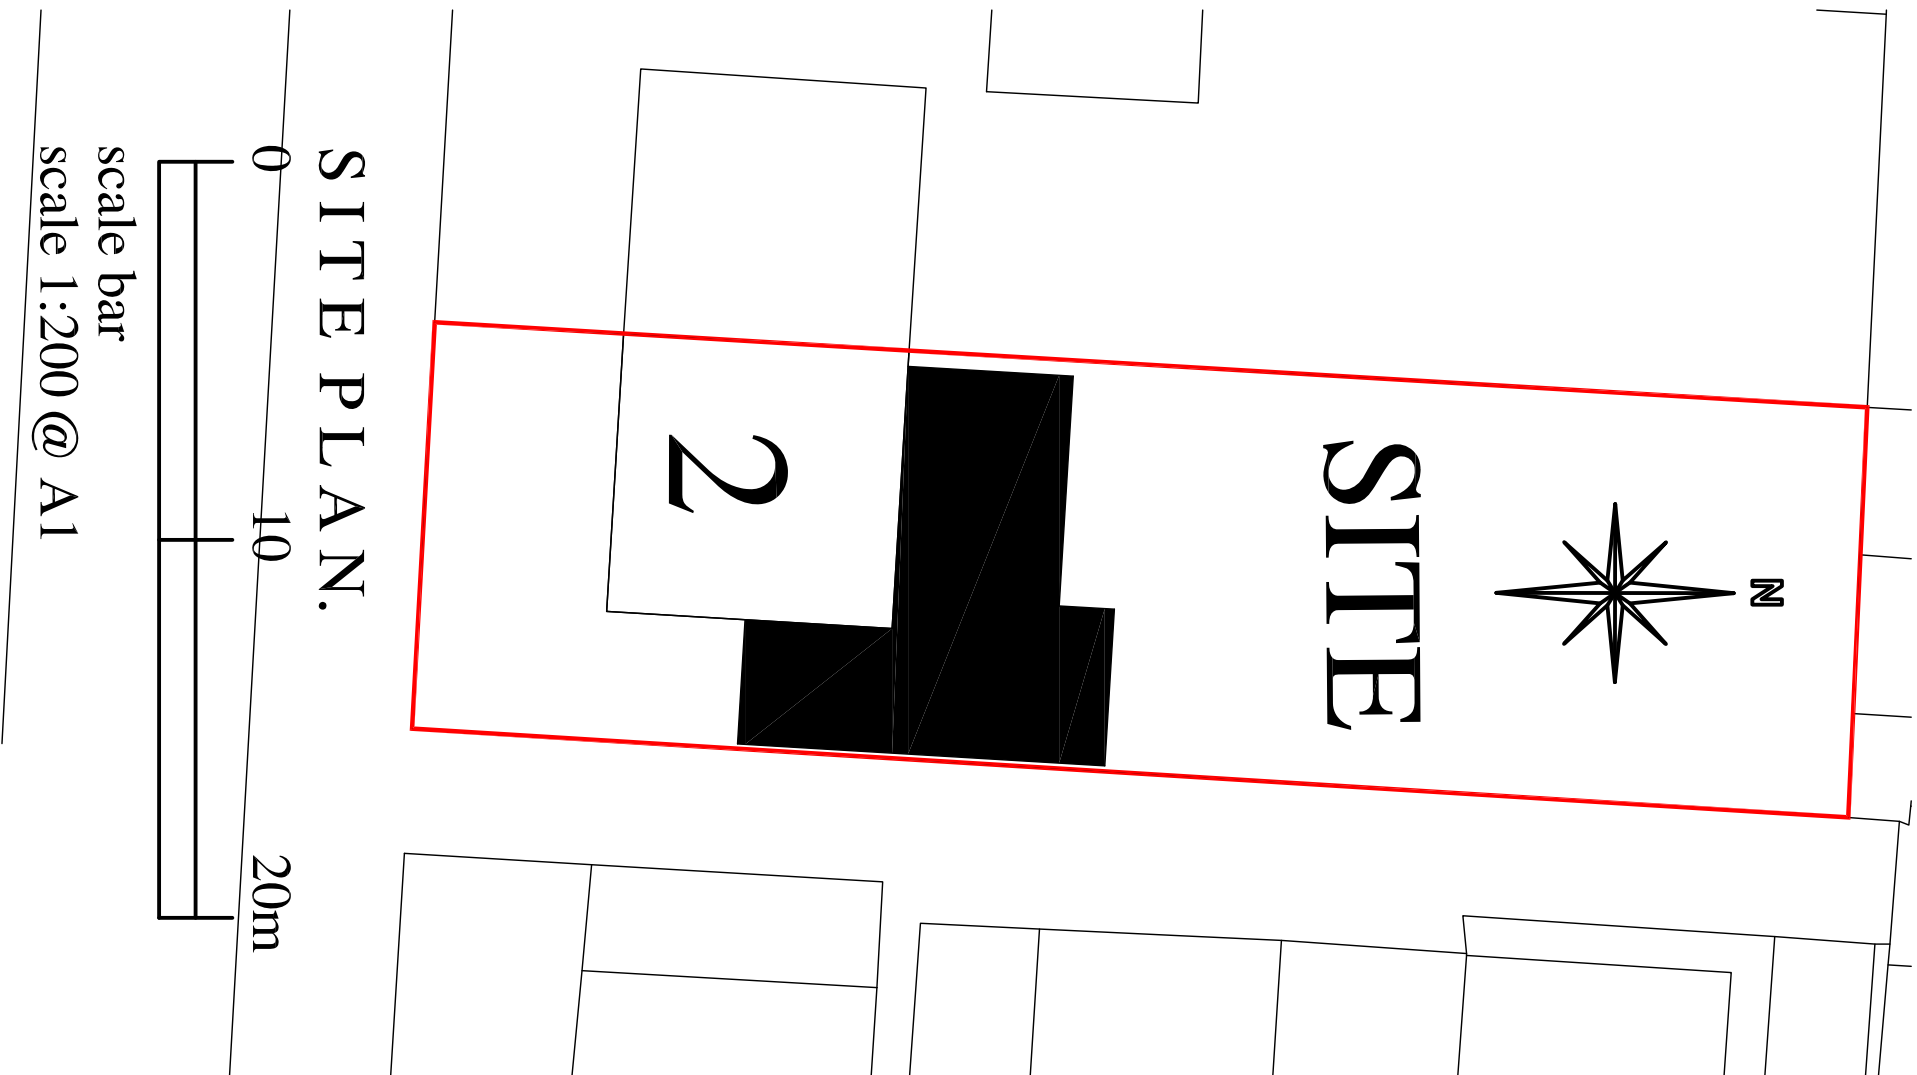
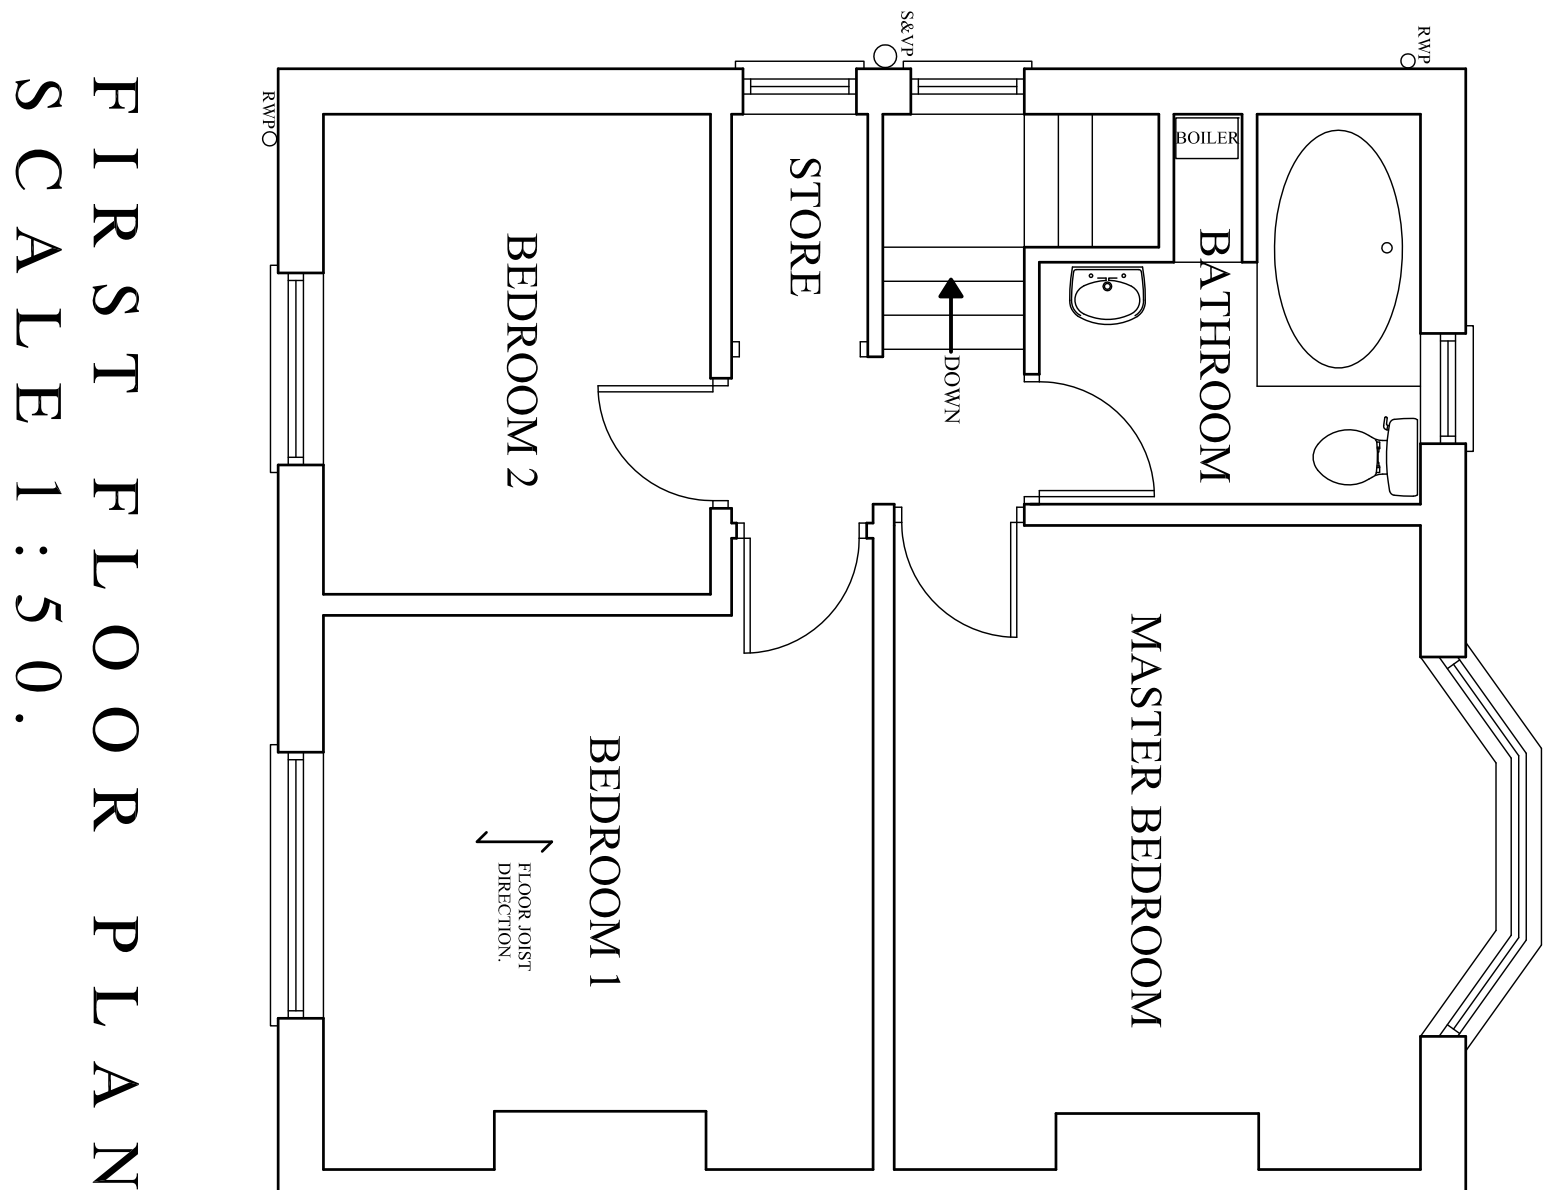
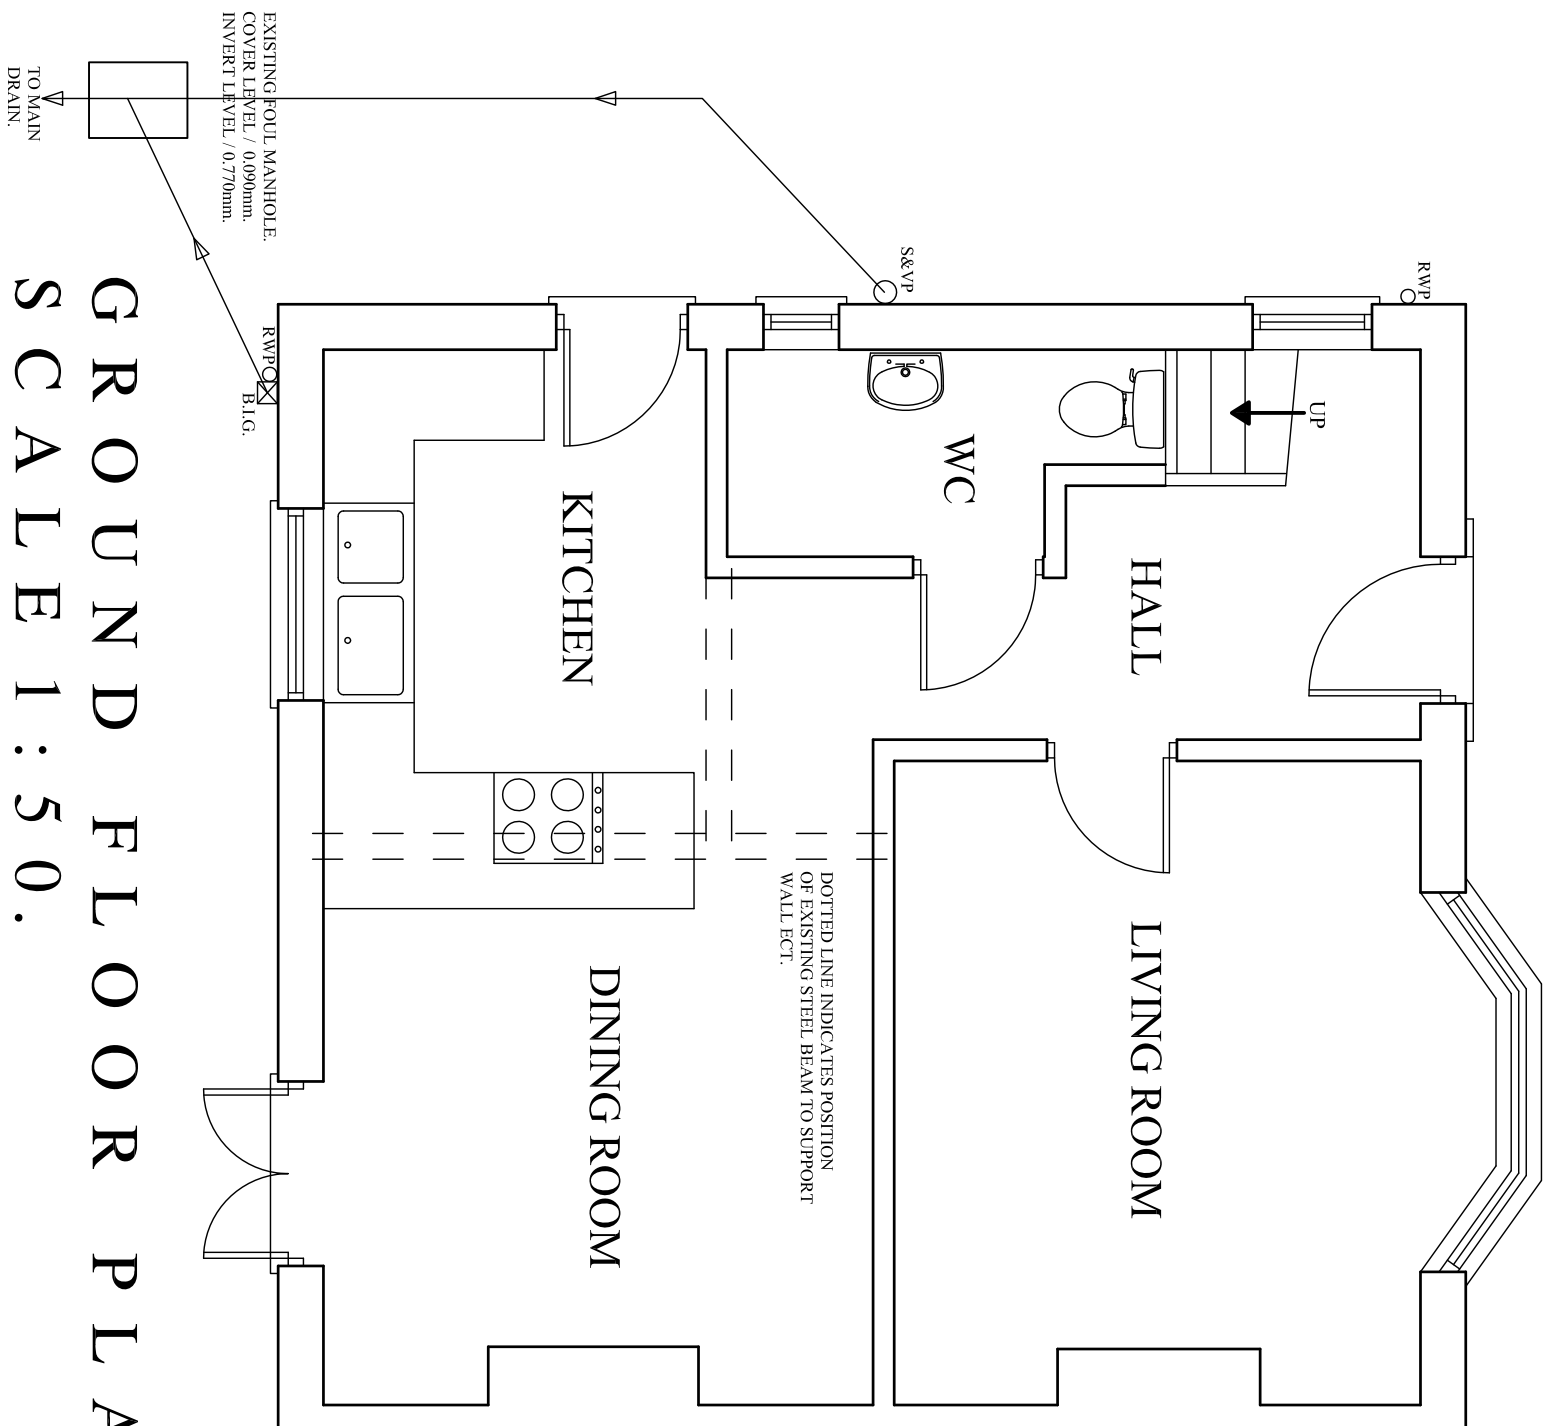
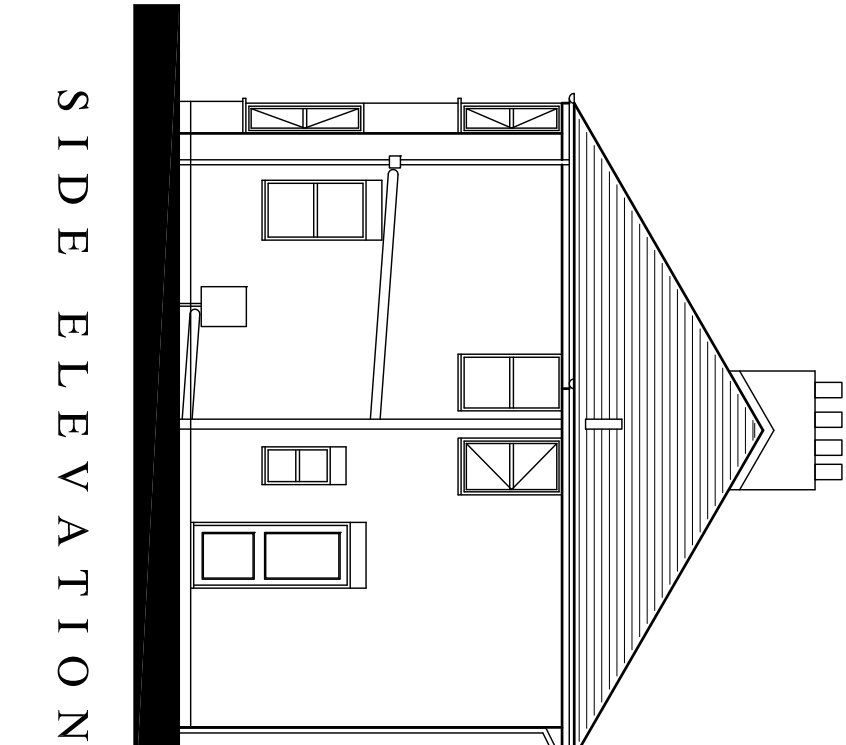
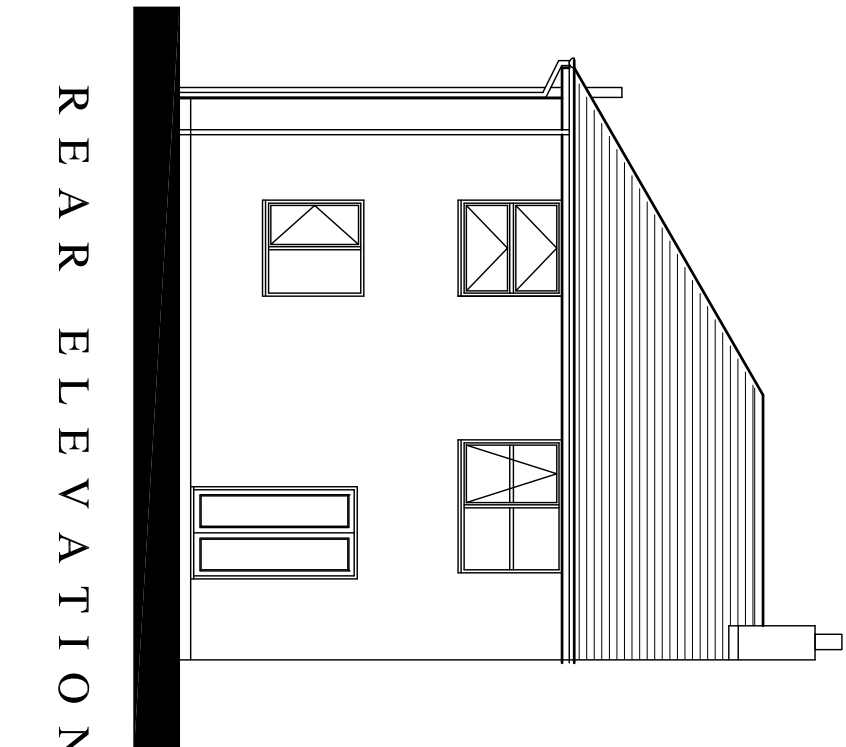


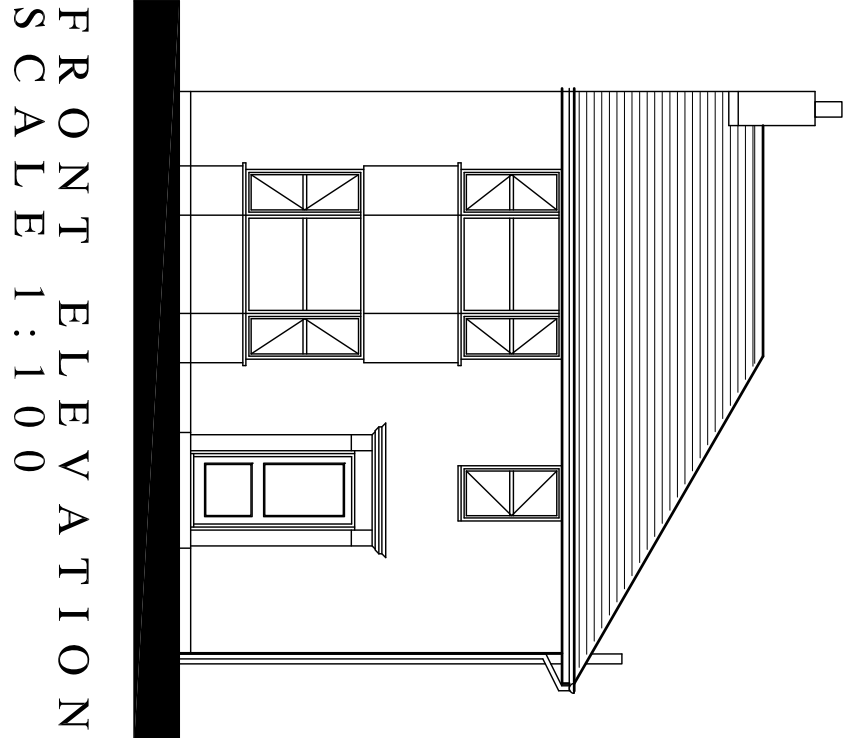

SITE PLAN.
scale 1:200 @ A1

LOCATION PLAN.
scale 1:1250 @ A1

CDM 2015

THE DESIGN REFLECTED IN THIS DRAWING HAS BEEN DEVELOPED FOR PLANNING/BUILDING REGULATION APPROVAL ONLY. OUR APPOINTMENT AS PRINCIPAL DESIGNER STOPS AT THIS POINT. THE DOMESTIC CLIENT DUTIES UNDER CDM 2015 MUST BE UNDERTAKEN BY THE CONTRACTOR, OR WHERE THERE IS MORE THAN ONE CONTRACTOR, THE PRINCIPAL CONTRACTOR. CONTRACTORS IN DOMESTIC PROJECTS MUST BE AWARE OF THEIR CLIENTS DUTIES UNDER CDM 2015. SIGNED THIS DRAWING MUST BE SIGNED FURTHER IN ACCORDANCE WITH THE CDM REGULATIONS 2015 IT IS OUR POLICY TO DESIGN OUT AS MANY IDENTIFIABLE RISKS AS POSSIBLE FOR THE CONSTRUCTION, MAINTENANCE AND DEMOLITION OF THE PROJECT. A COMPETENT CONTRACTOR SHOULD BE AWARE OF NORMAL RISKS INVOLVED WITH THE CONSTRUCTION PROCESS. USUAL/SIGNIFICANT RESIDUAL RISKS THAT CANNOT BE ELIMINATED AS PART OF THE DESIGN PROCESS ARE LISTED BELOW:

- 1. NONE IDENTIFIED.
- SAFE METHODS AND SYSTEMS OF WORK REMAIN THE RESPONSIBILITY OF THE CONTRACTOR AND MUST BE IDENTIFIED IN THE CONSTRUCTION PHASE DRAWING. DESIGNER MUST BE ADVISED BY THE CONTRACTOR OF ANY PROBLEMS BY THE CONTRACTOR OR PRINCIPAL CONTRACTOR.
- IF ANY PARTY USING THIS DRAWING CONSIDER OR IDENTIFIES ANY 'ABNORMAL' OR 'UNUSUAL' RISKS THAT HAVE NOT BEEN IDENTIFIED ABOVE THEY SHOULD SHARE THIS WITH THE PROJECT TEAM IMMEDIATELY.

HEALTH AND SAFETY FILE - WHEN OUR APPOINTMENT AS PRINCIPAL DESIGNER ENDS WE WILL PASS THE HEALTH AND SAFETY FILE TO THE CLIENT AND IN TURN THE PRINCIPAL CONTRACTOR. THE PRINCIPAL CONTRACTOR WILL BE RESPONSIBLE FOR DEVELOPING THIS AND HANDING IT TO THE CLIENT ON COMPLETION.

THIS DRAWING IS TO BE INCLUDED IN THE HEALTH AND SAFETY FILE ON COMPLETION OF THE PROJECT AND MUST BE UPDATED AS NECESSARY BY THE PRINCIPAL CONTRACTOR TO REFLECT ANY CHANGES AND DEVIATIONS FROM THE DESIGN.

BRIEF EXTENSION SPECIFICATION

NEW EXTENSION TO BE CONSTRUCTED WITH MATERIALS TO MATCH EXISTING HOUSE AS CLOSELY AS POSSIBLE.

WALLS TO BE RENDERED BLOCK OUTER SKIN WITH, GREY SLATES TO PITCHED ROOF AND UPVC WINDOWS / DOORS IN STYLES TO MATCH EXISTING.

RAINWATER GOODS TO MATCH THOUGHTS ON EXISTING HOUSE AND TO BE DISPOSED OF IN TO EXISTING NEW SOAKAWAYS.

Pw/Rev.	Revision Details	Rev. by	Chk. by	Date

andrew harnett limited
civil | structural | architectural

Office 14, Redwither Business Centre, Wrexham, LL13 9XR.
Tel. 01978 664256 Mobile 07761 346542 e-mail ah.hid@leiktelk.net

Client:	Mrs. A. Arendacz.
Project:	Proposed Ground & First Floor Side & Rear Extension At No 2, Kenyon Avenue, Wrexham.
Existing Plans & Elevations, Block Plan & Location Plan.	
-	

Drawn by:	A Harnett	Date:	Jan 2023	Sheet	1 of 3
Scales:	As shown @ A1	Drawing No:	2023/01/01	Phase/Rev:	-

