



Z:\0828 - Chaloner Borrás\Drawings\0828 - Proposed Crvt



Site plan
Scale: 1 : 100

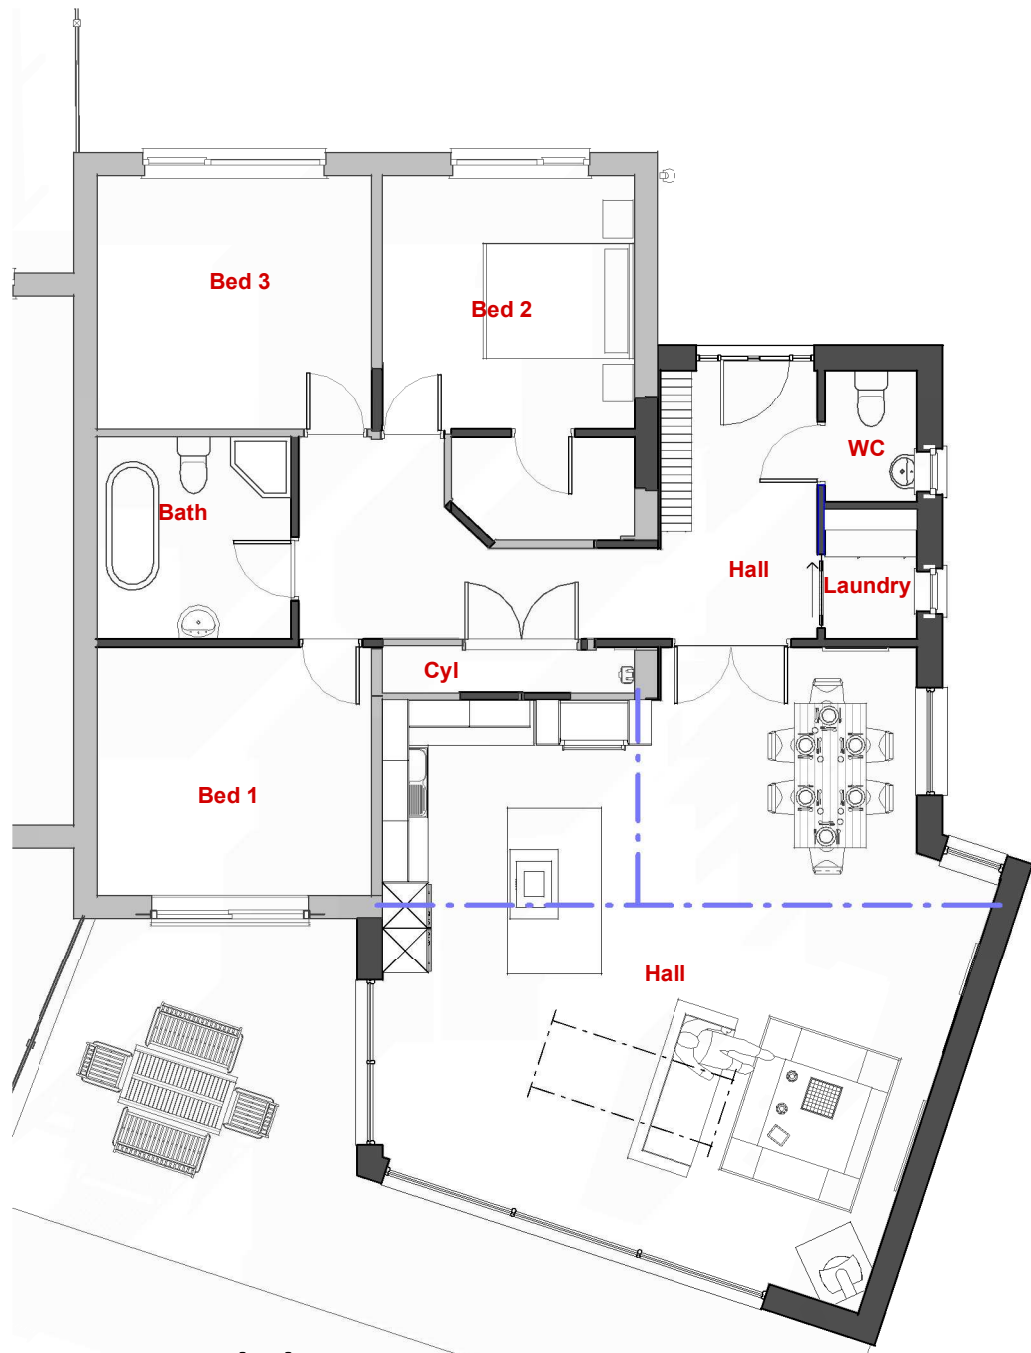

Ground Floor
Scale: 1 : 100

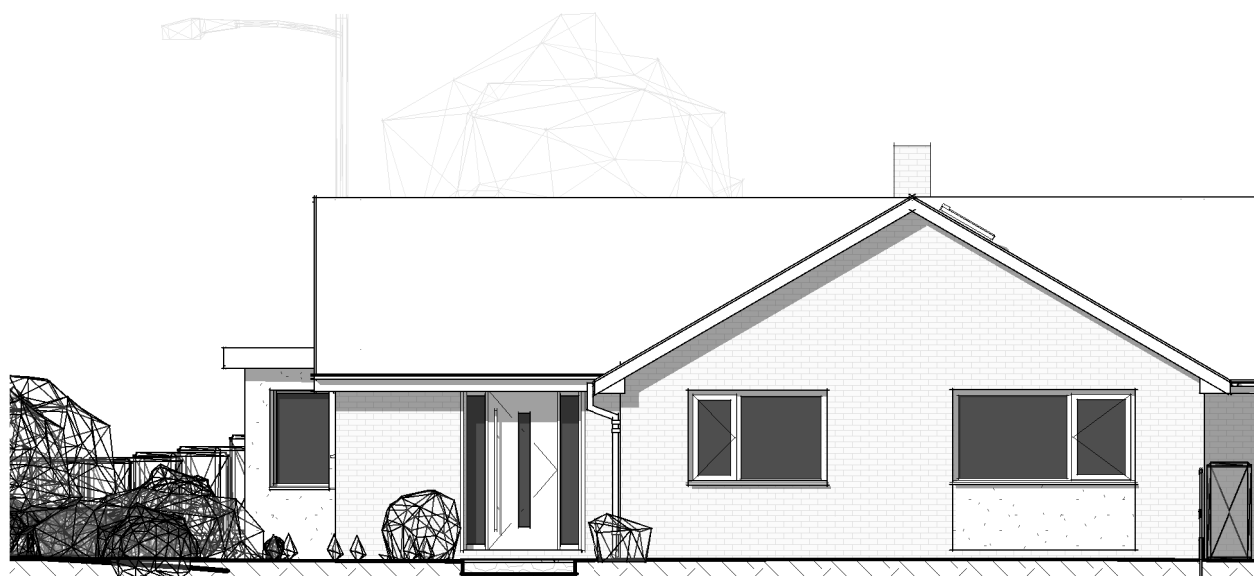


Front Elevation
Scale: 1 : 100




Rear Elevation
Scale: 1 : 100




RHS Elevation
Scale: 1 : 100

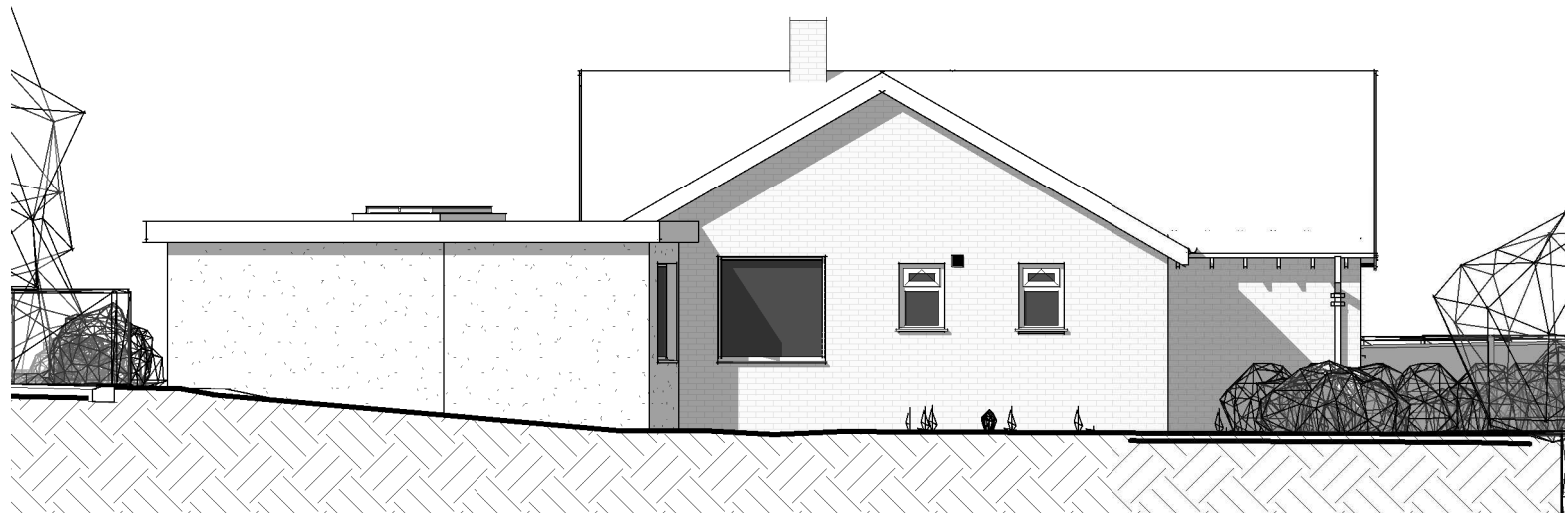

LHS Elevation
Scale: 1 : 100

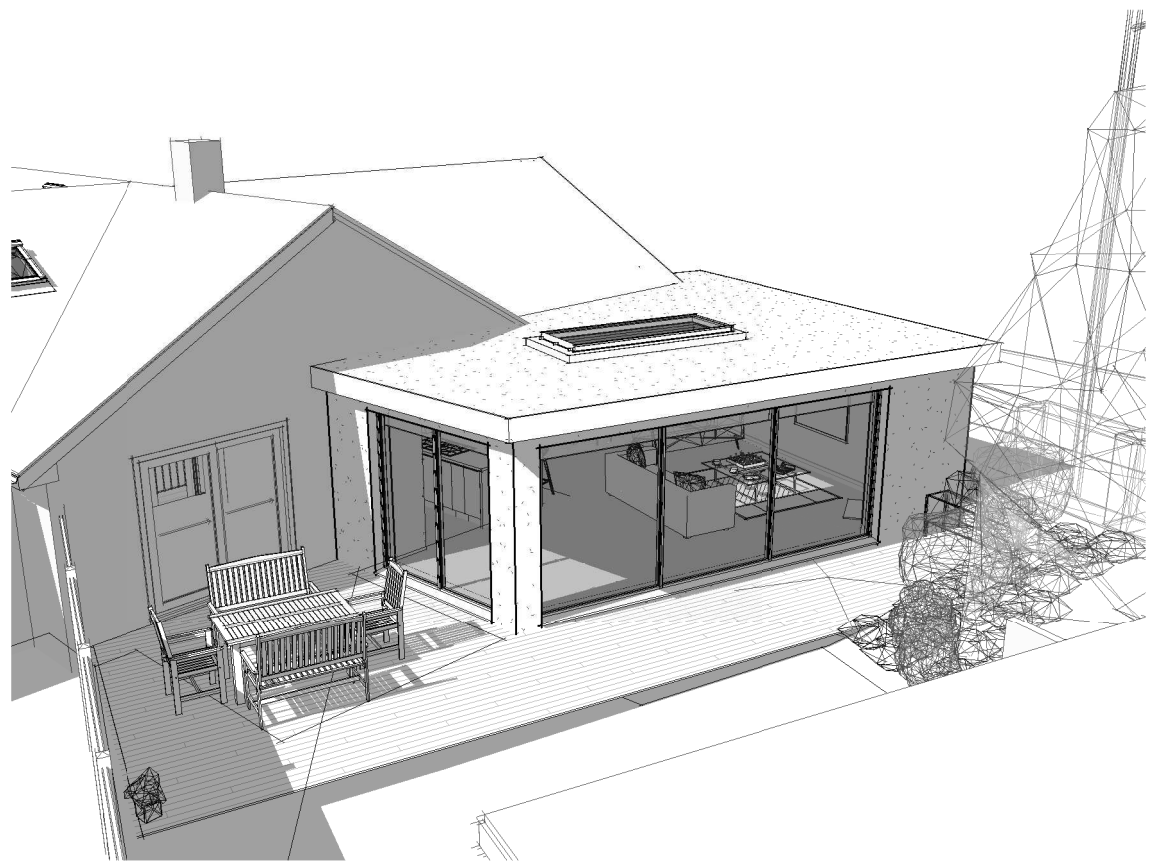

3D View 1
Scale:

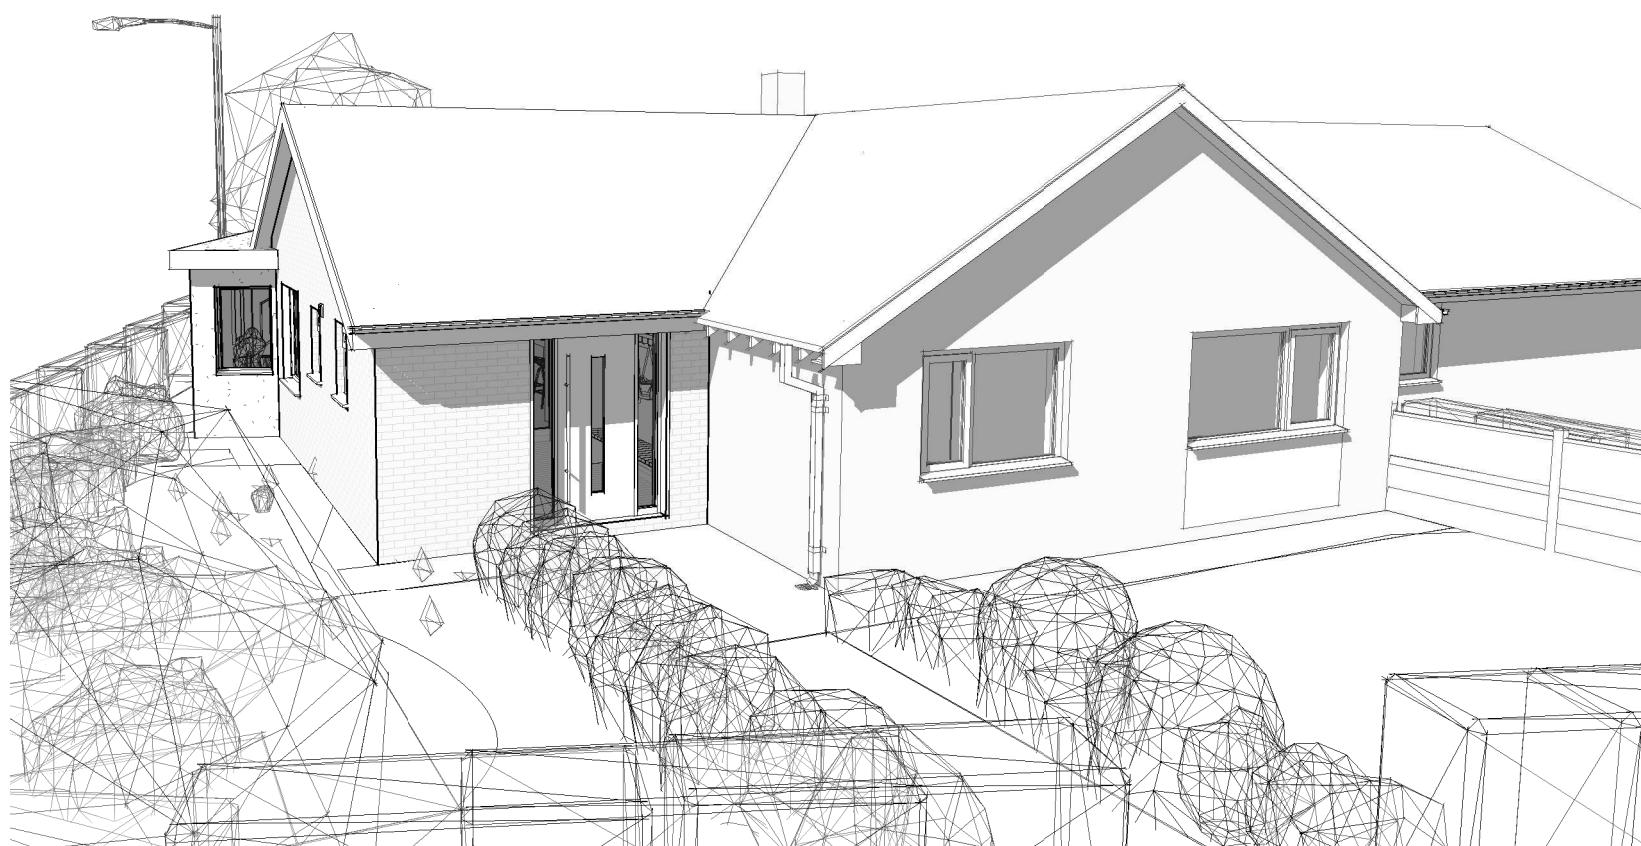

3D View 2
Scale:

Copyright © 2021 City Architectural Ltd. - All rights reserved.

**DO NOT SCALE FROM PRINTS
USE FIGURED DIMENSIONS ONLY.**

The contractor is to check all dimensions on site prior to commencing setting out works and report any discrepancies. DO NOT PROCEED IN THE EVENT OF A DISCREPANCY

Rev	Date	Revision Description
-----	------	----------------------

CityArchitectural Ltd.

R.I.B.A. Chartered Architects
Holly House, Guilden Sutton Lane, Guilden Sutton
CH3 7EX
Tel: 01244 341 662
info@cityarchitectural.co.uk
www.cityarchitectural.co.uk

Project: Norfolk Road

Drawing: GA as Proposed

Client: Mr & Mrs Chaloner

Sheet Size: A1L Scale: as shown at A1

Project / Drawing / Revision
0828 / PL03

09/11/2022 18:34:39