




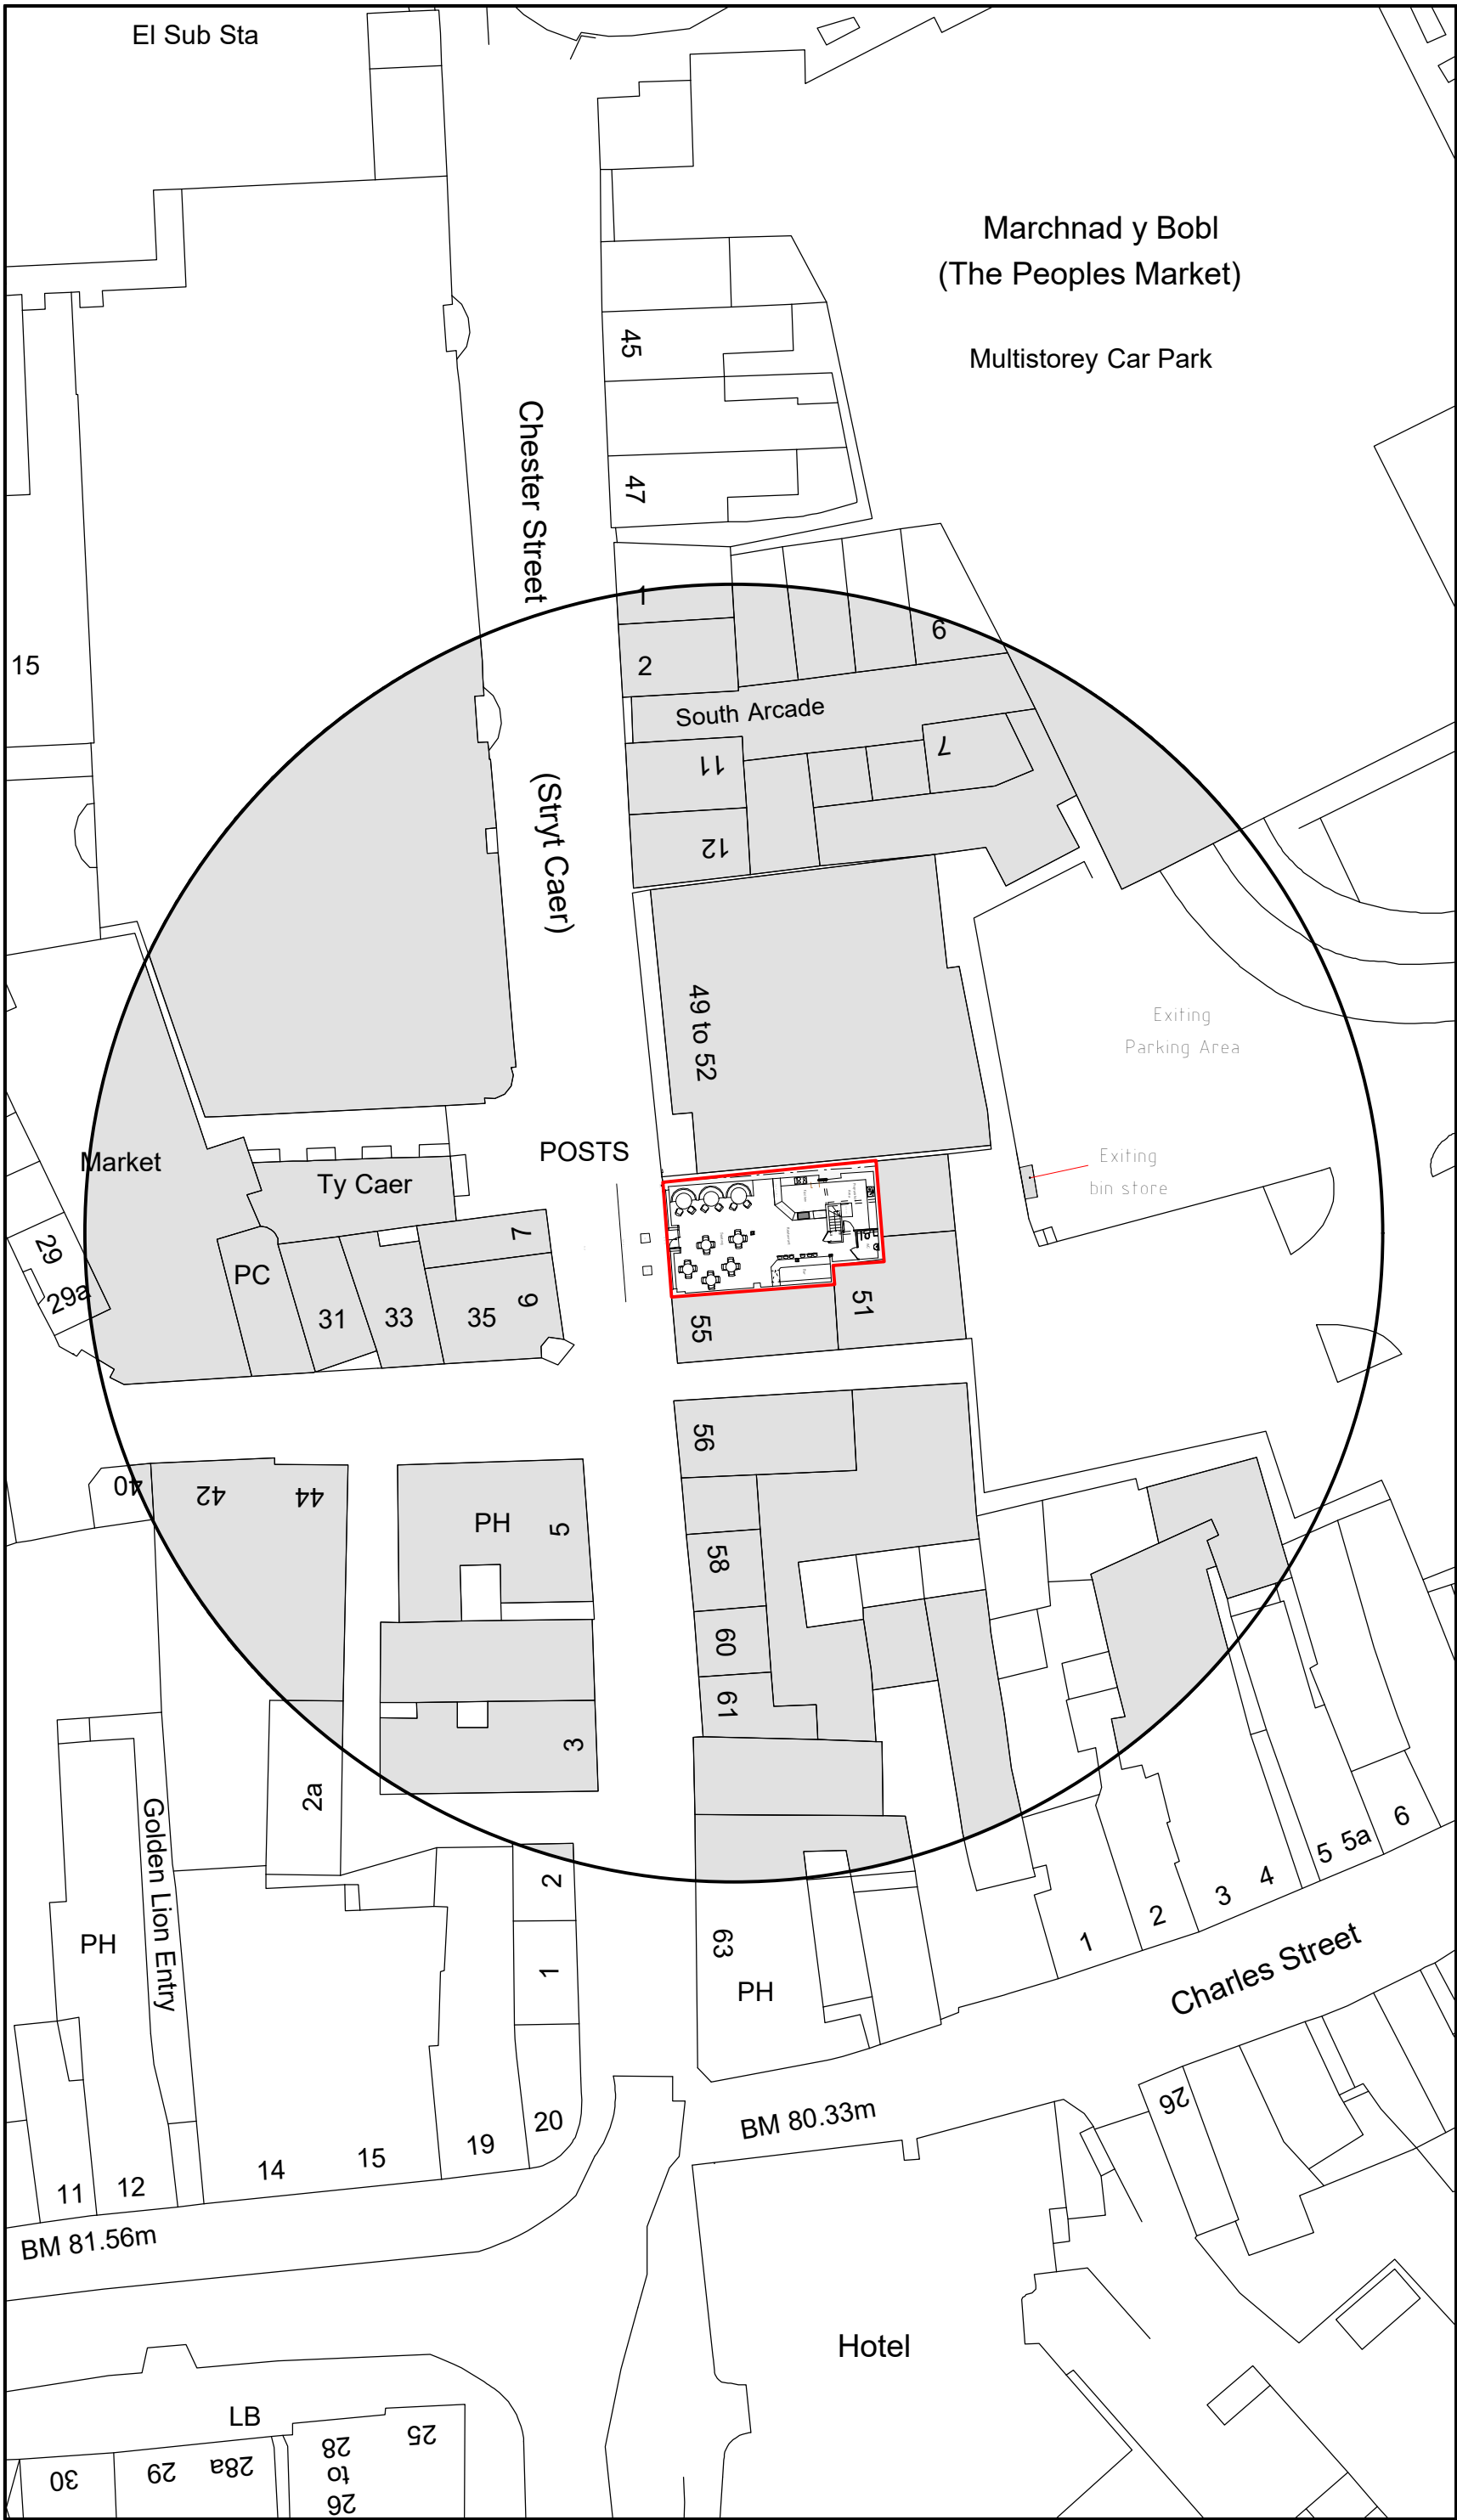

Site Plan 1:500

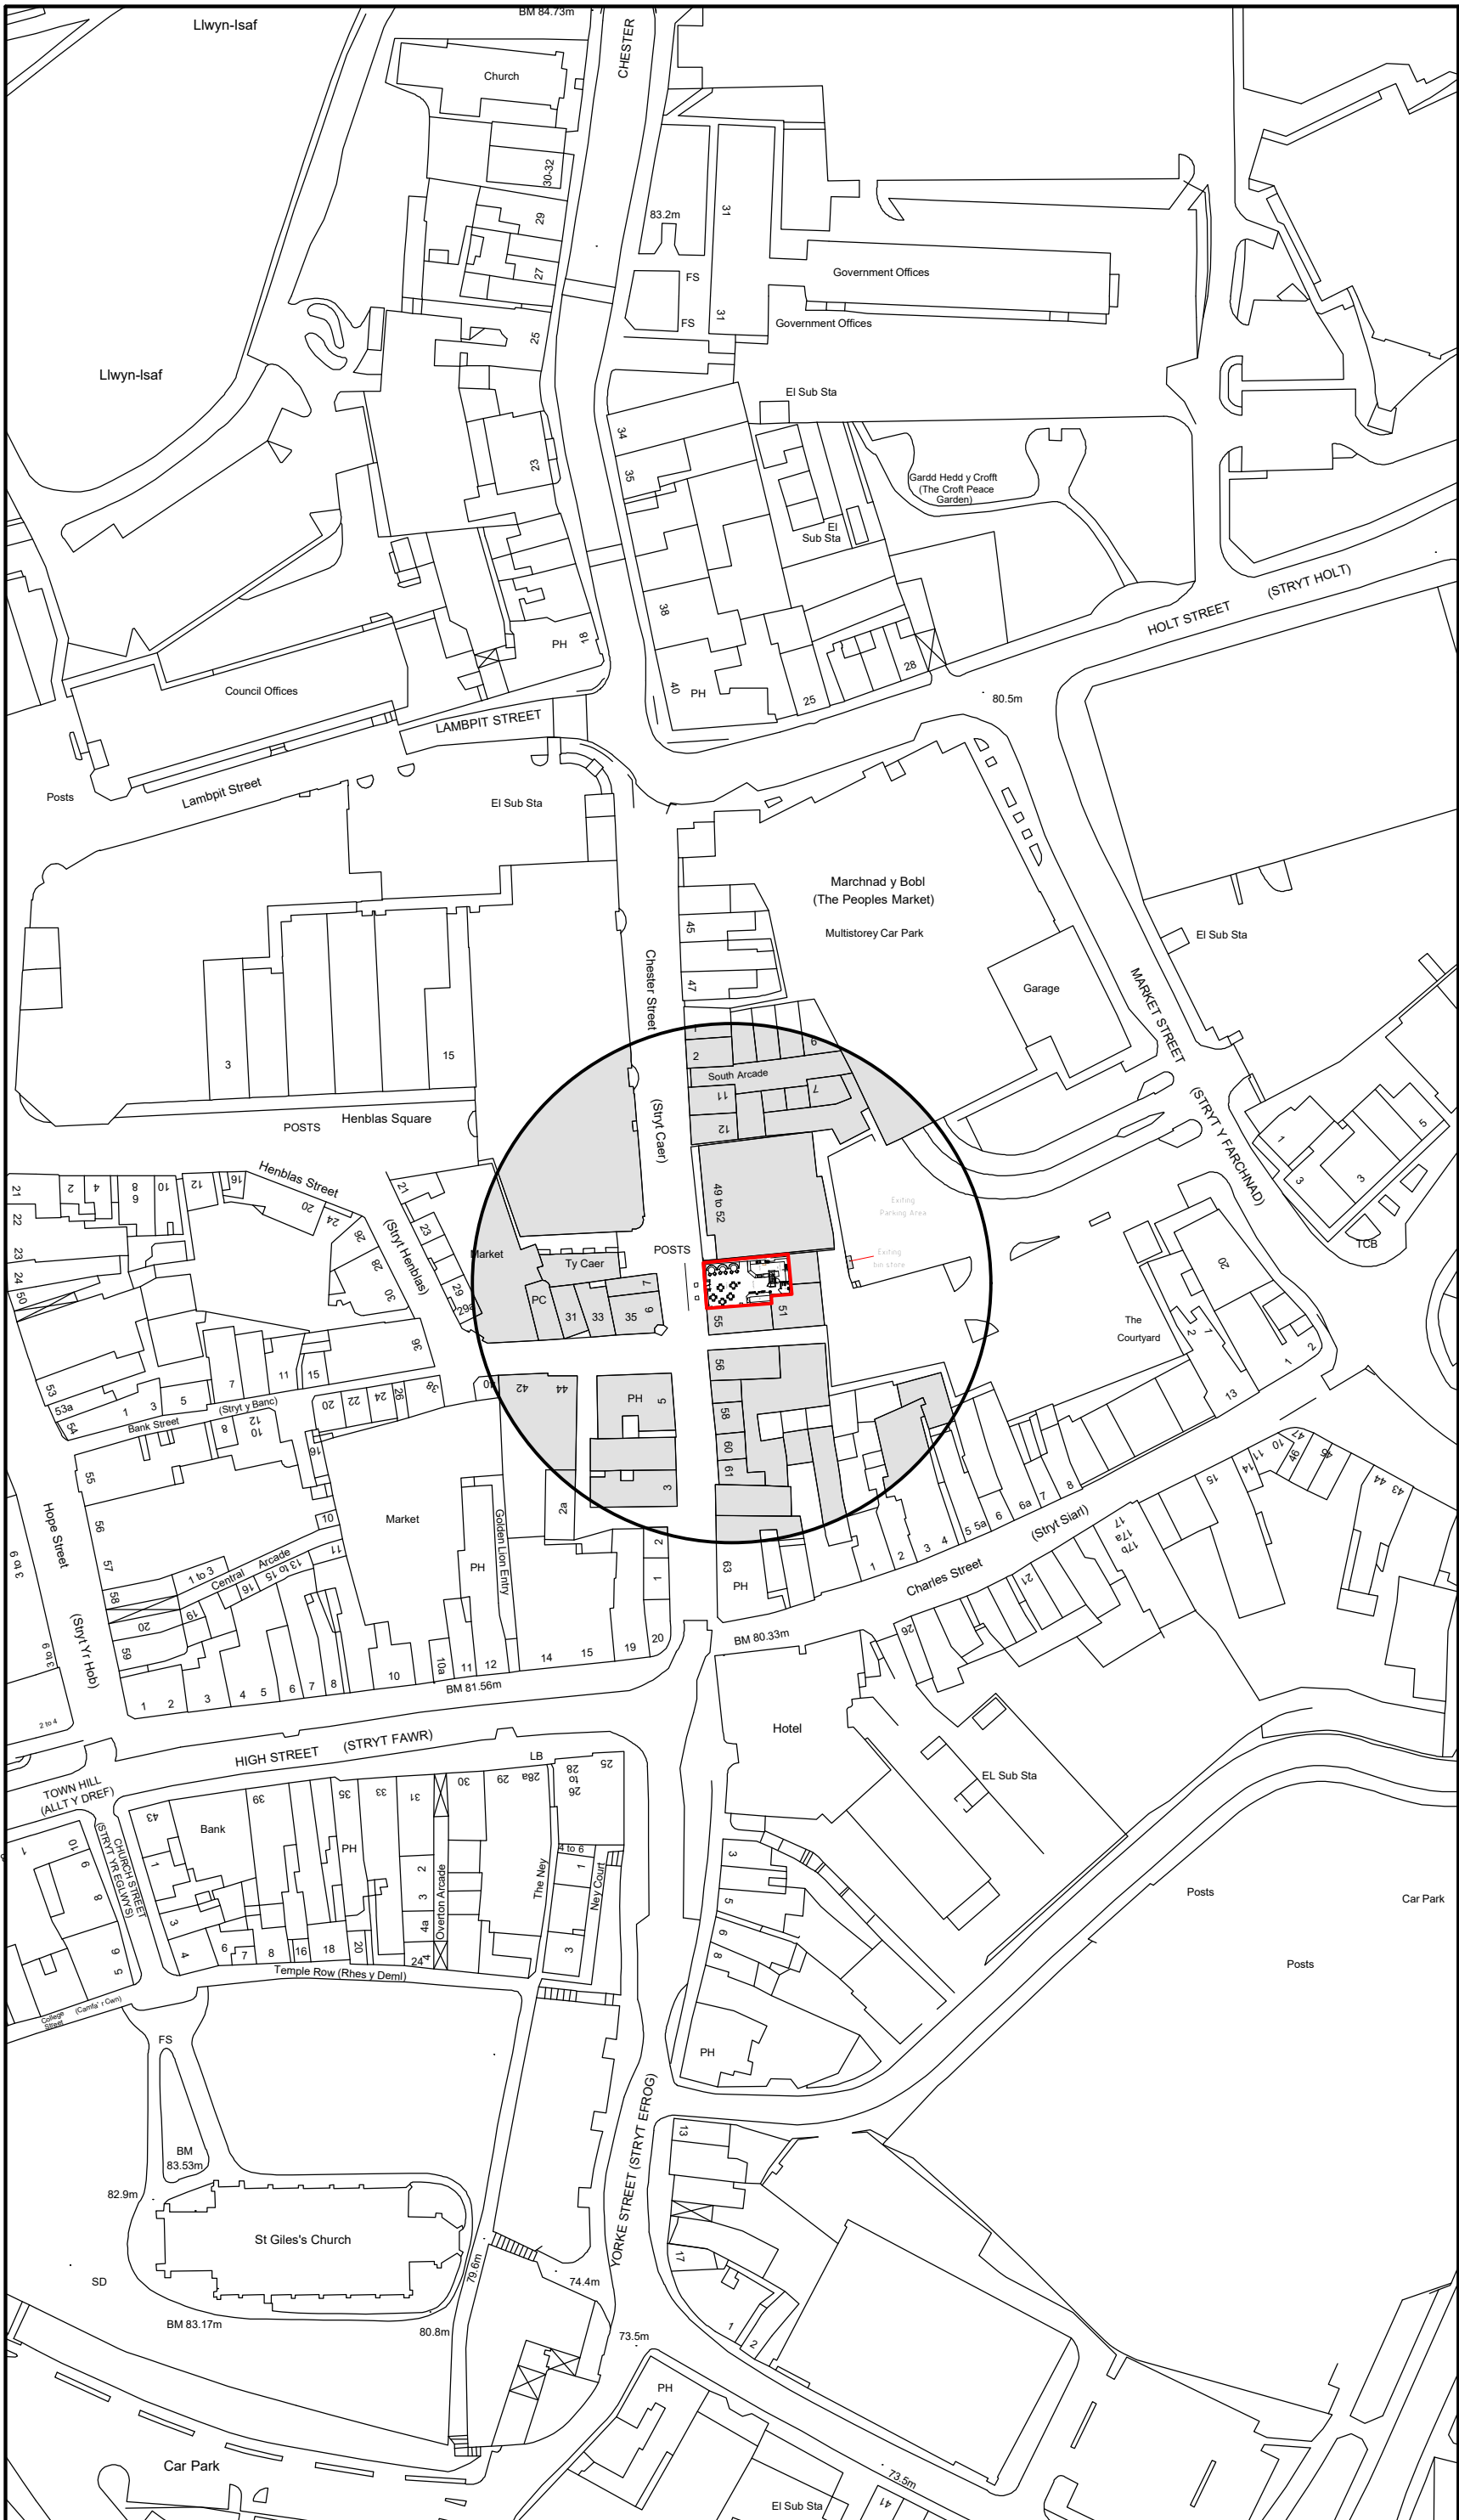

Location Plan 1:1250

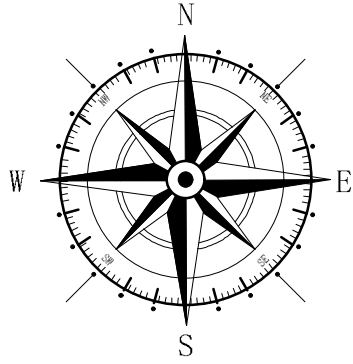

Key

- Surrounding Buildings
- Application Site

Rev	Date	Detail	Initial

Project:

Proposed Alterations to,
53 Chester Street,
Wrexham,
LL13 8BA

Title: Planning: Site & Location Plan	Scale: (A2) 1:500 & 1:1250
---	----------------------------------

Drawn By: E.M.Jackson	Date: Oct 2022
--------------------------	-------------------

Drawing No: C143/005	Sheet: 1 of 1
-------------------------	------------------



Office 3K4,
Redwither Business Tower,
Wrexham. LL13 9XT
Tel: 01978 356500
www.blueprintarchitectural.com
© copyright all rights reserved