




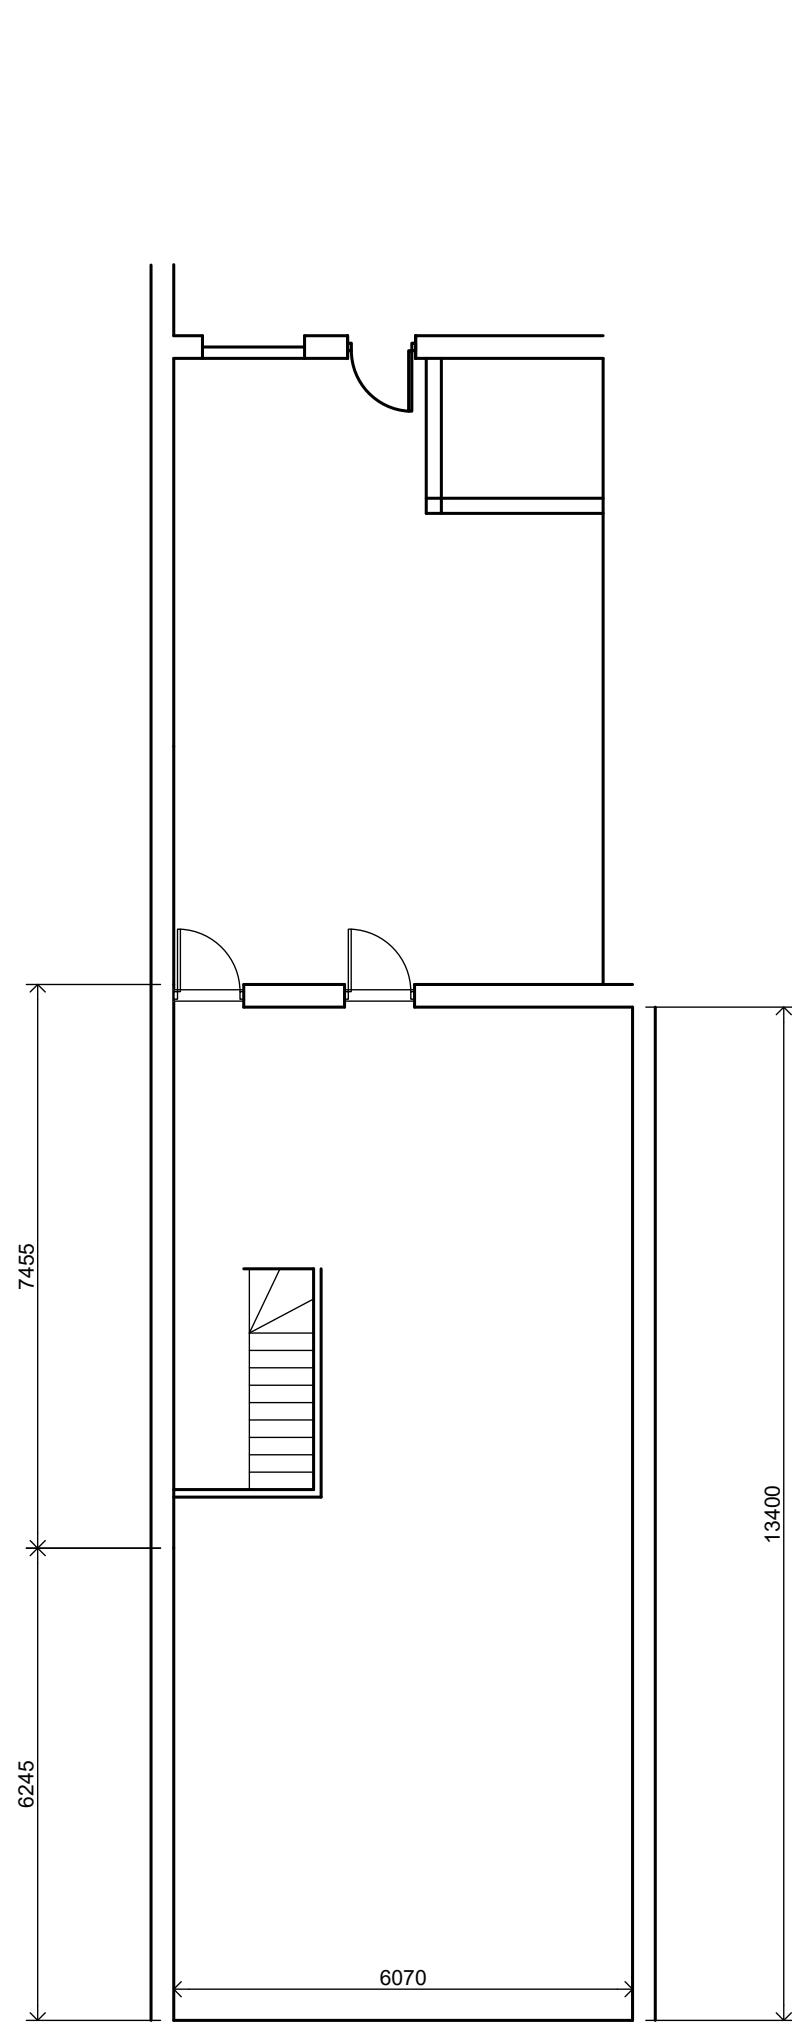

existing ground floor plan

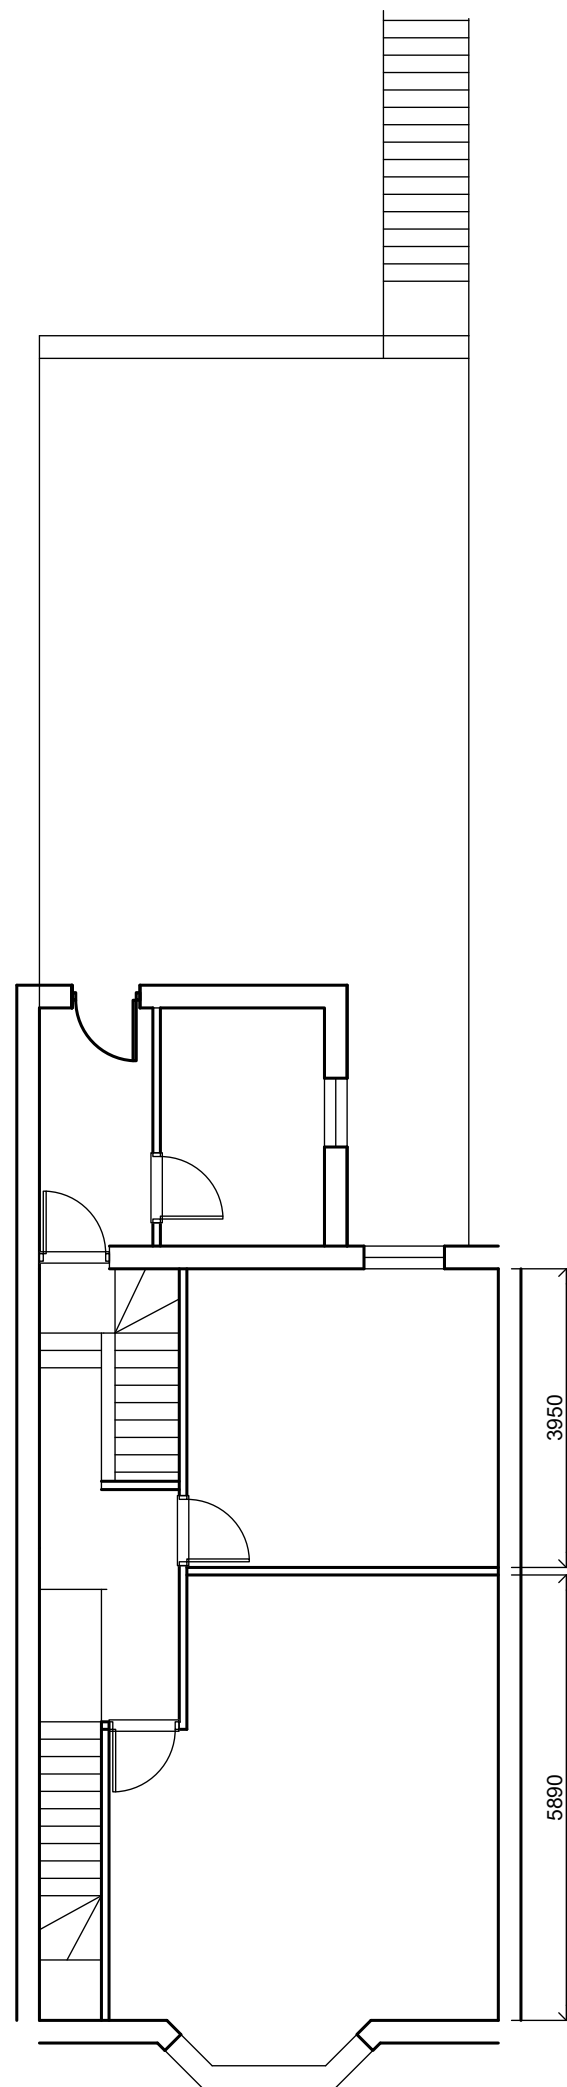

existing first floor plan

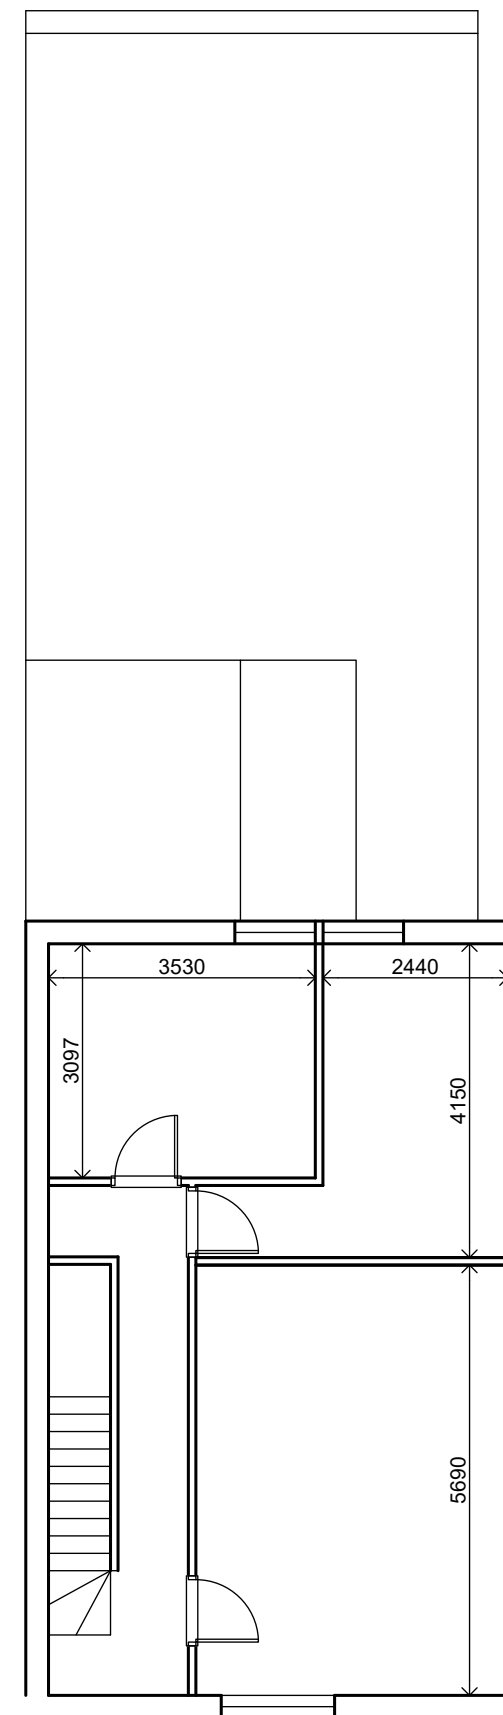

existing second floor plan

Plans @ a3 scale 1:100

scale 1:100

Existing plans

Proposed conversion of first and second floor
shop to 2No 2 bed apartments
at
1A New High Street, Ruabon, Wrexham
for
MALLARD PROPERTIES NO2 LTD

Date June 23
File Ref D-23-04
Drawing Nr. pl-02



David Mc Kinley
Architectural Consultant

16 Tarlum Road, Omagh, BT78 5QQ
Tel: 07754155390