




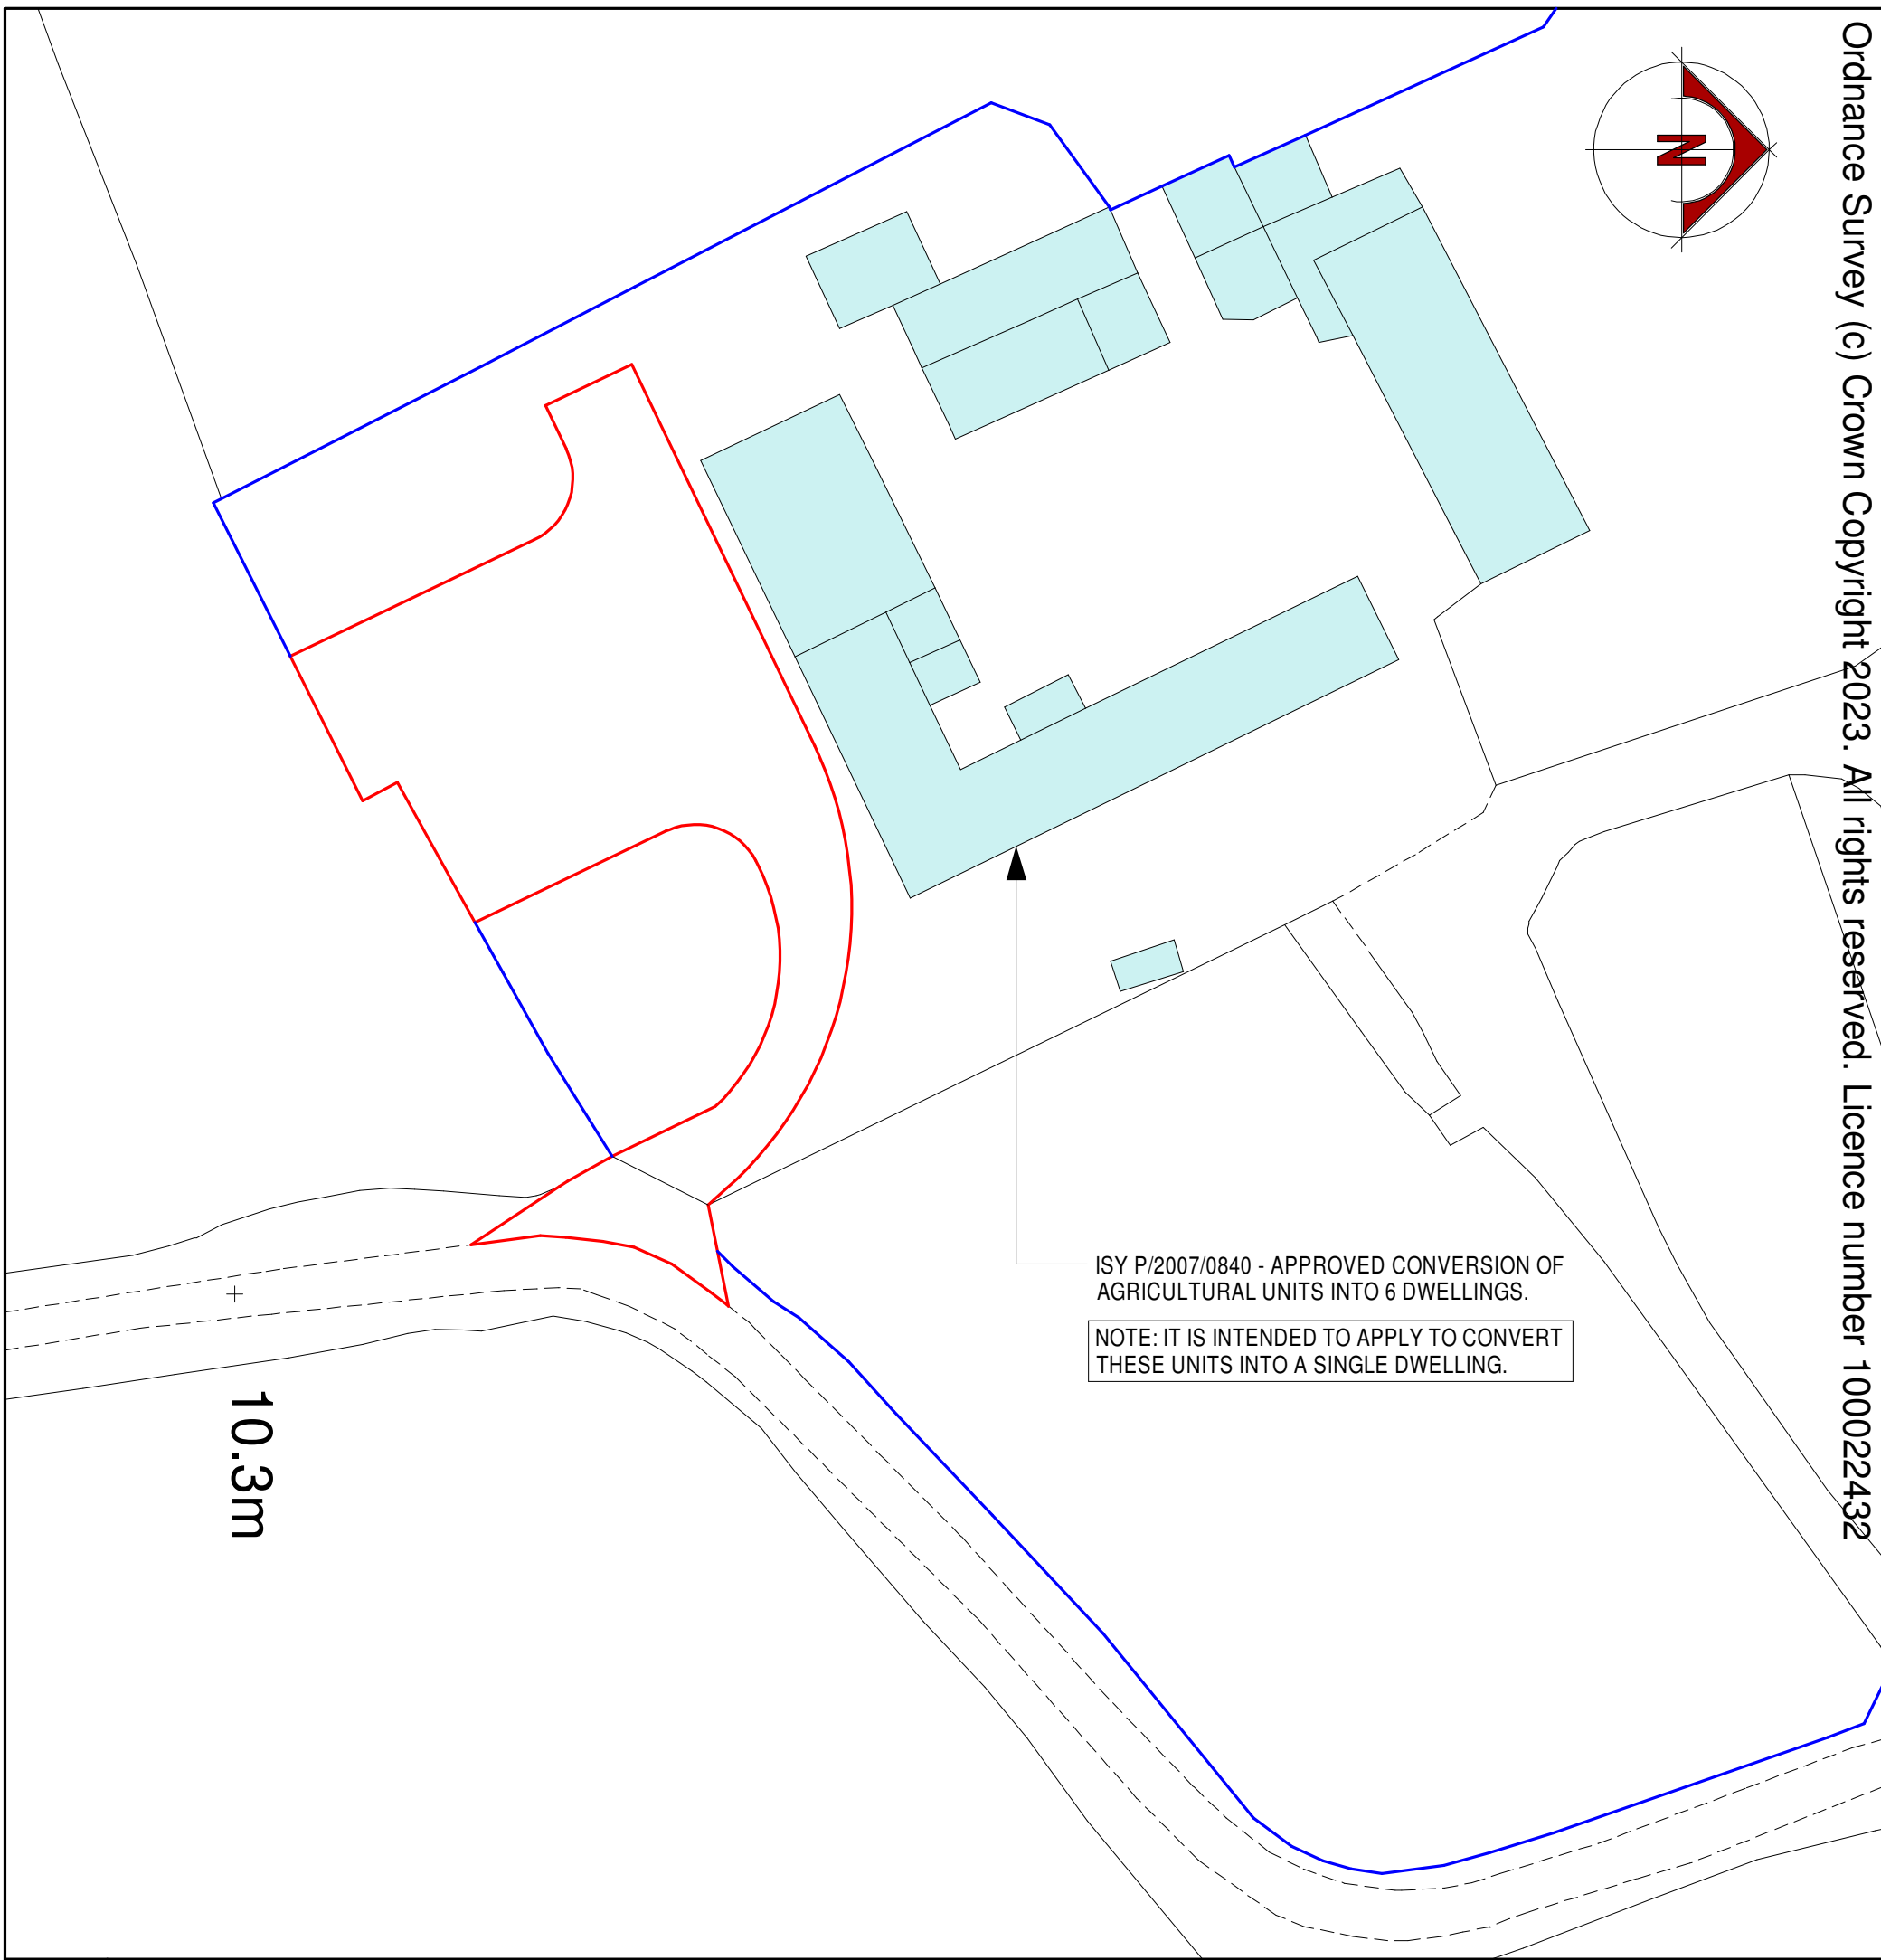

1 EXISTING SITE PLAN 1 : 500

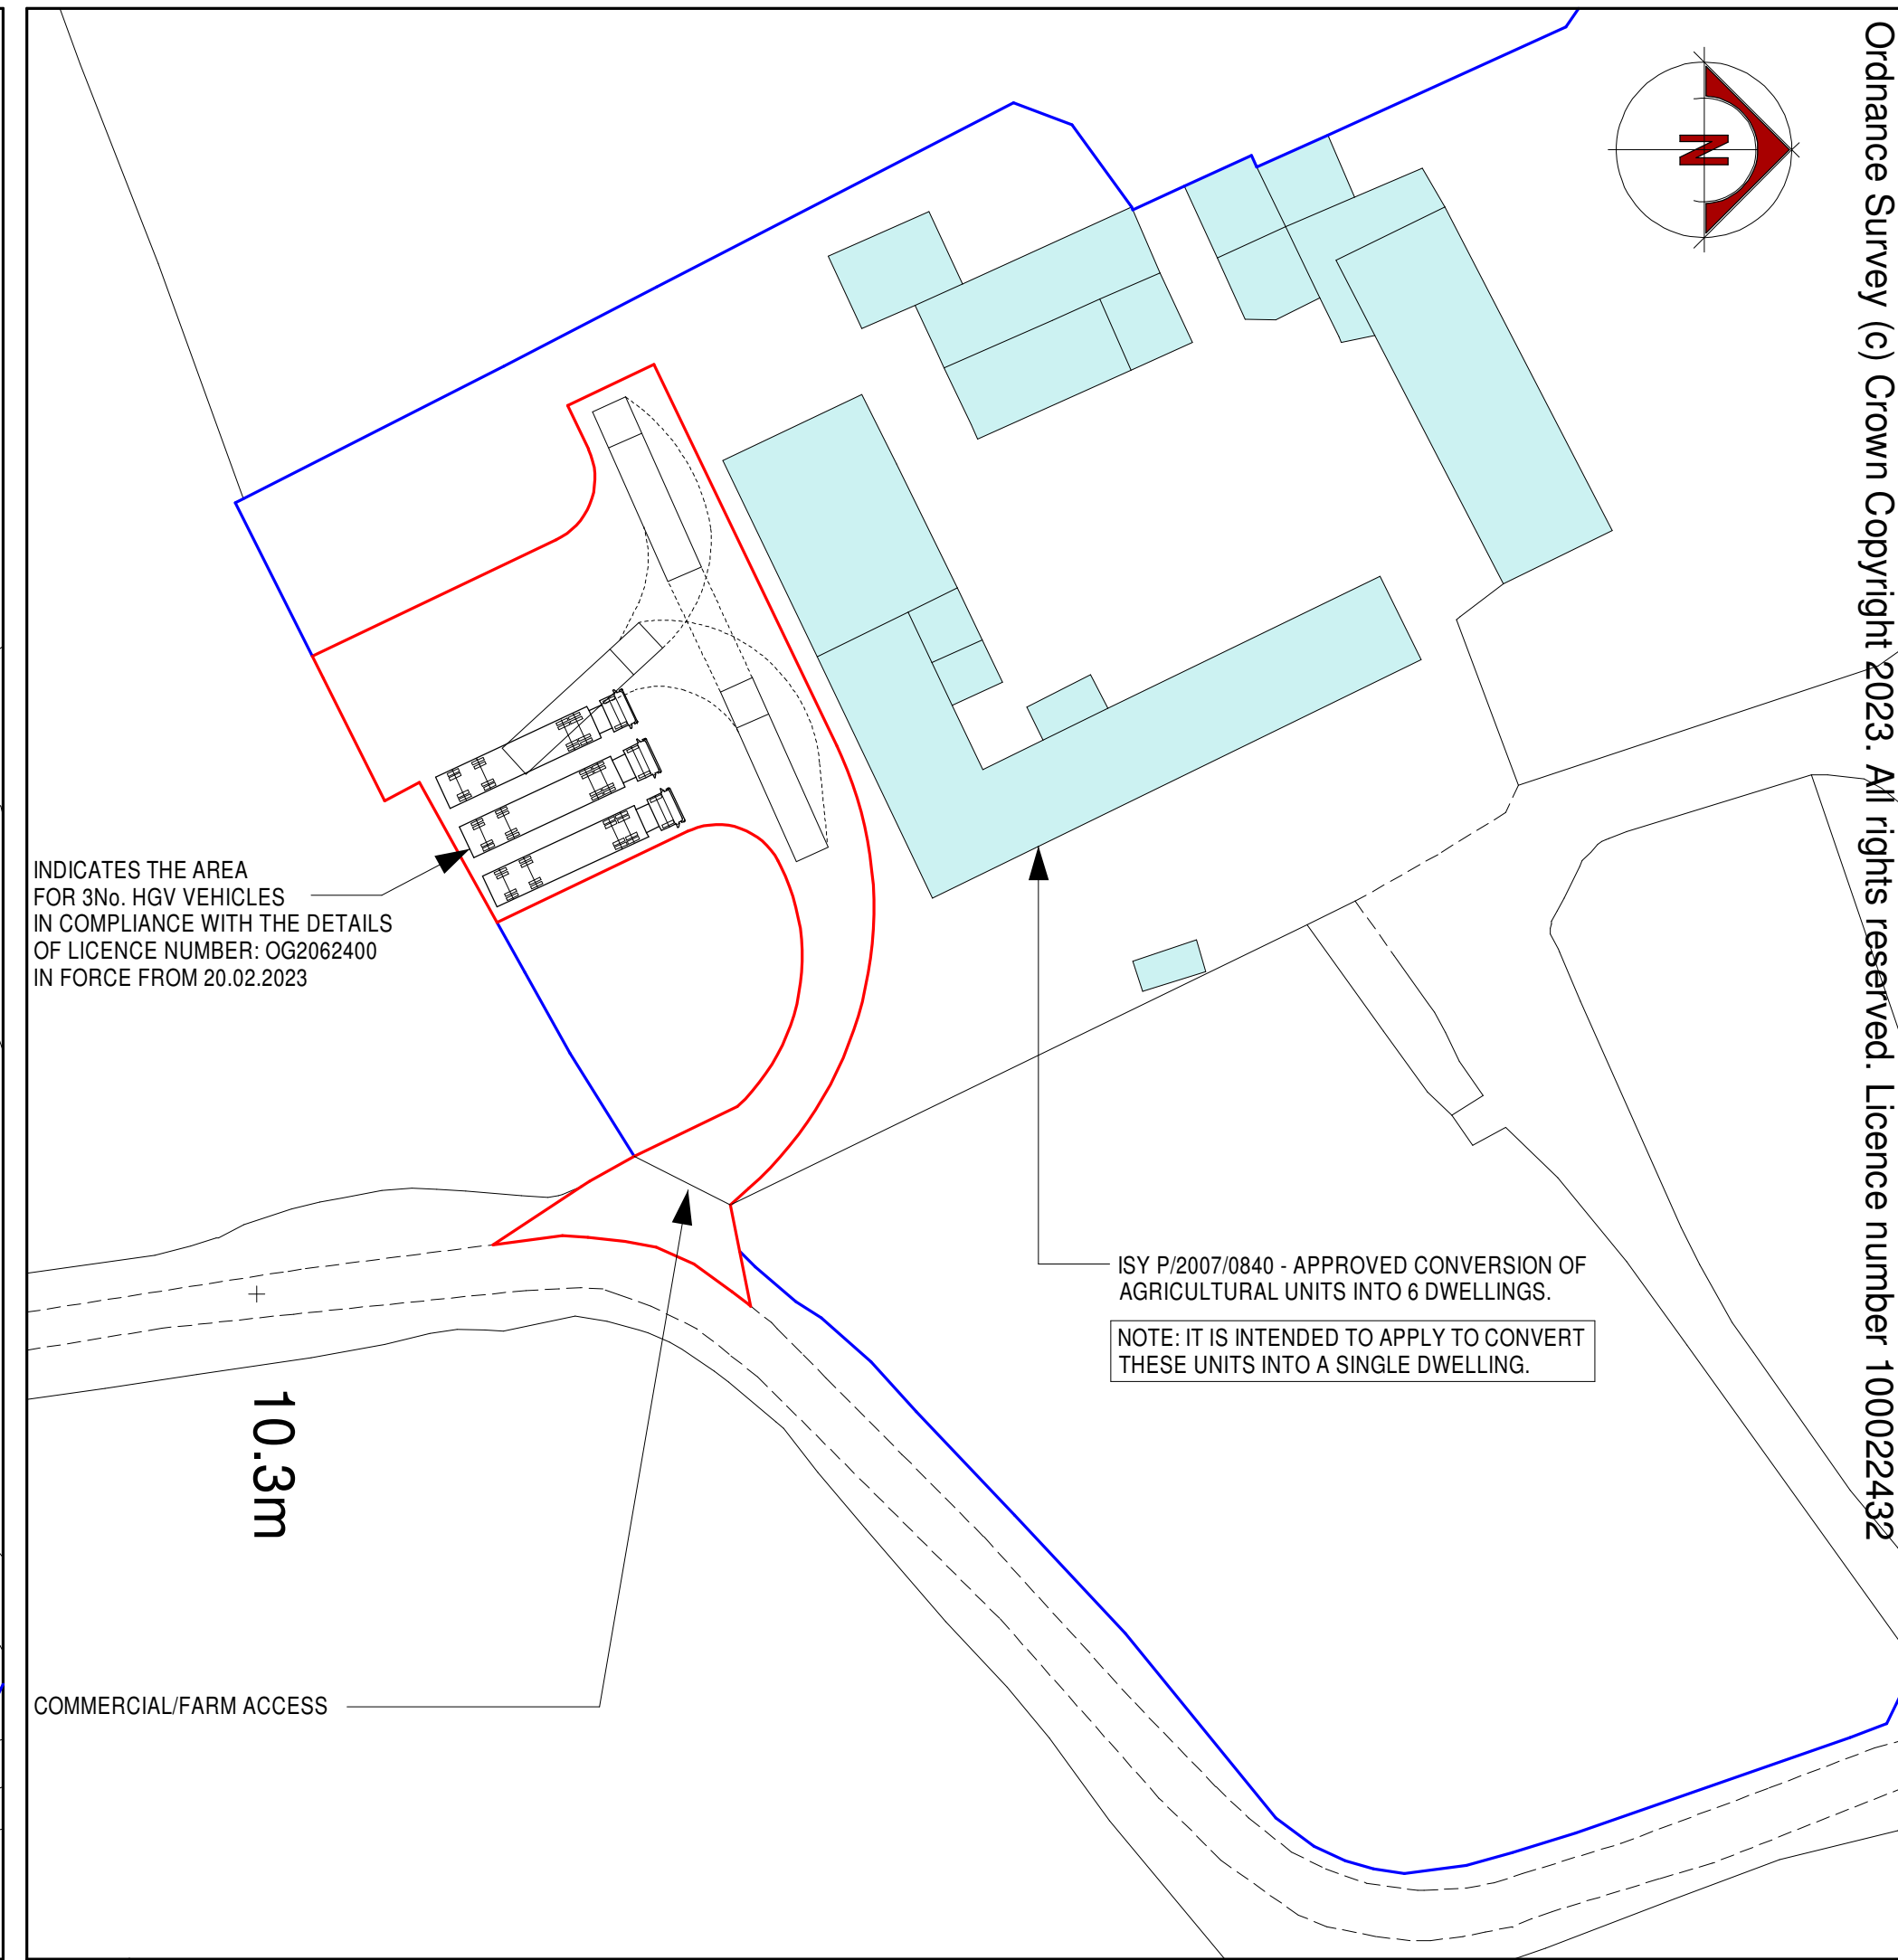

2 PROPOSED SITE PLAN 1 : 500

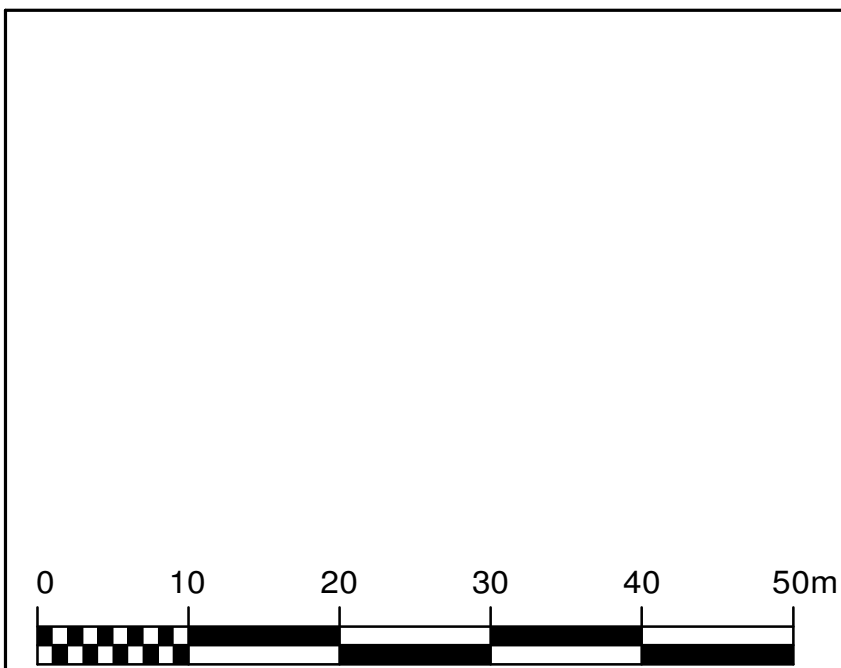

KEY :		
-		
Rev	Date	Revisions
Drawn by : A.R. HEWITT		Date : MAY 2023

ARH Architectural Design
206 Liverpool Road,
Whitchurch,
Shropshire,
SY13 1UT

Tel: 07891 147512
e-mail
arharchitecturaldesign@gmail.com
ARH Architectural Design is the trading name of Sarelly Hewitt & Associates Ltd.
Company Registered in England and Wales No: 12356458
© copyright This drawing must not be reproduced without first obtaining written permission

NOTES
All dimensions must be checked on site and not scaled from the drawings. All discrepancies must be notified to the Agent immediately.

Client : Mrs D. Jones		
Job Title : Application under Section 73a of the Town and Country Planning Act 1990 for Change of use of land from Agricultural to Commercial at Park Farm Bowling Bank Isycoed Wrexham LL13 9RU		
Drawing Title : EXISTING AND PROPOSED SITE PLAN		
Dwg No : SHA174/ 01	Scale : 1:500 @ A2	Rev : -