




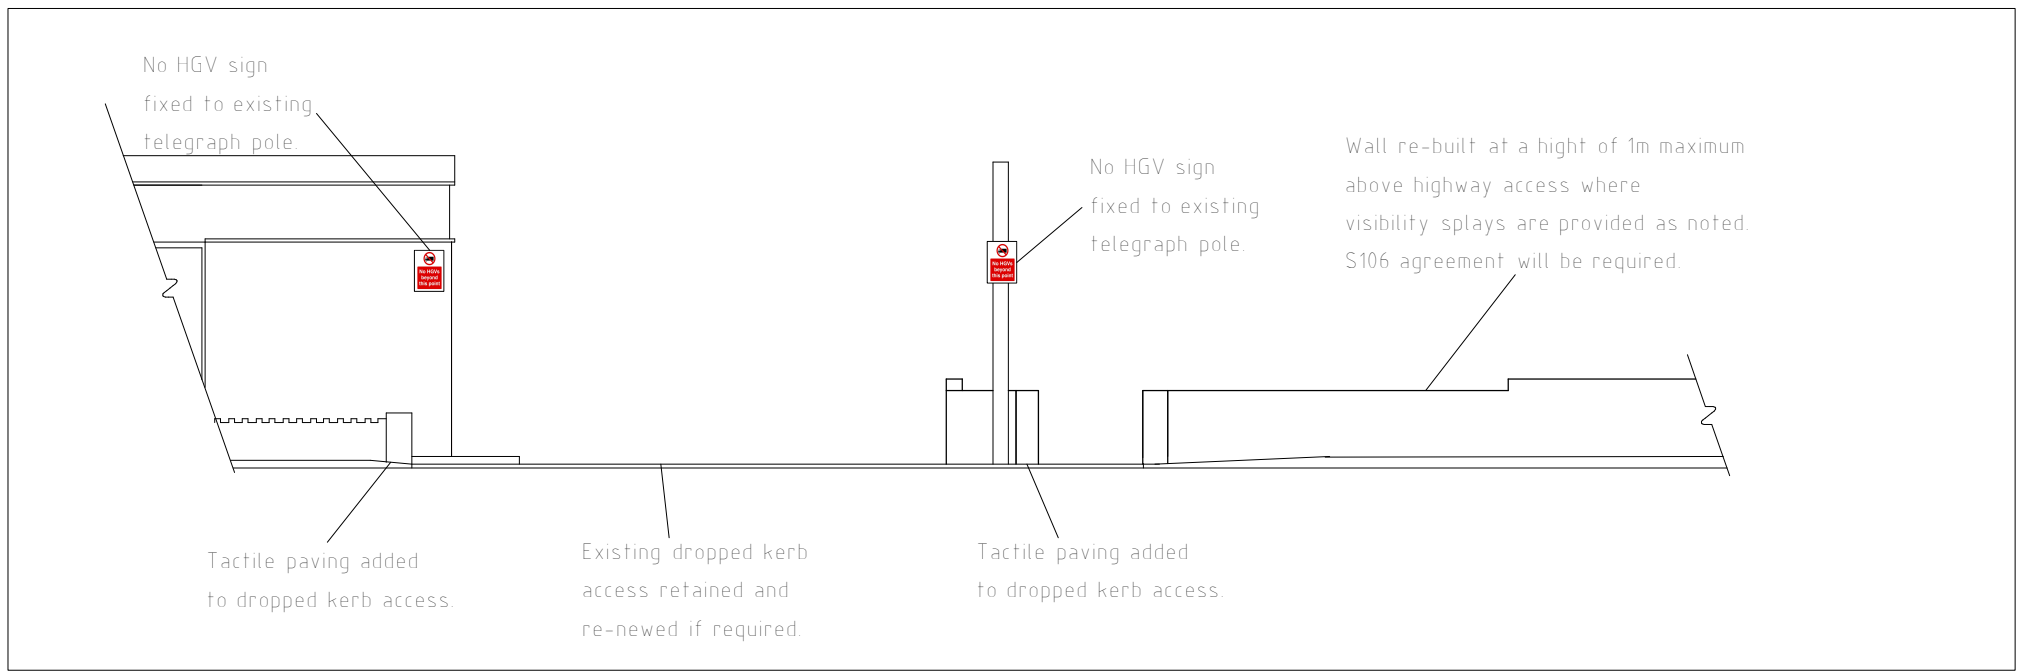


Access Elevation 1:100

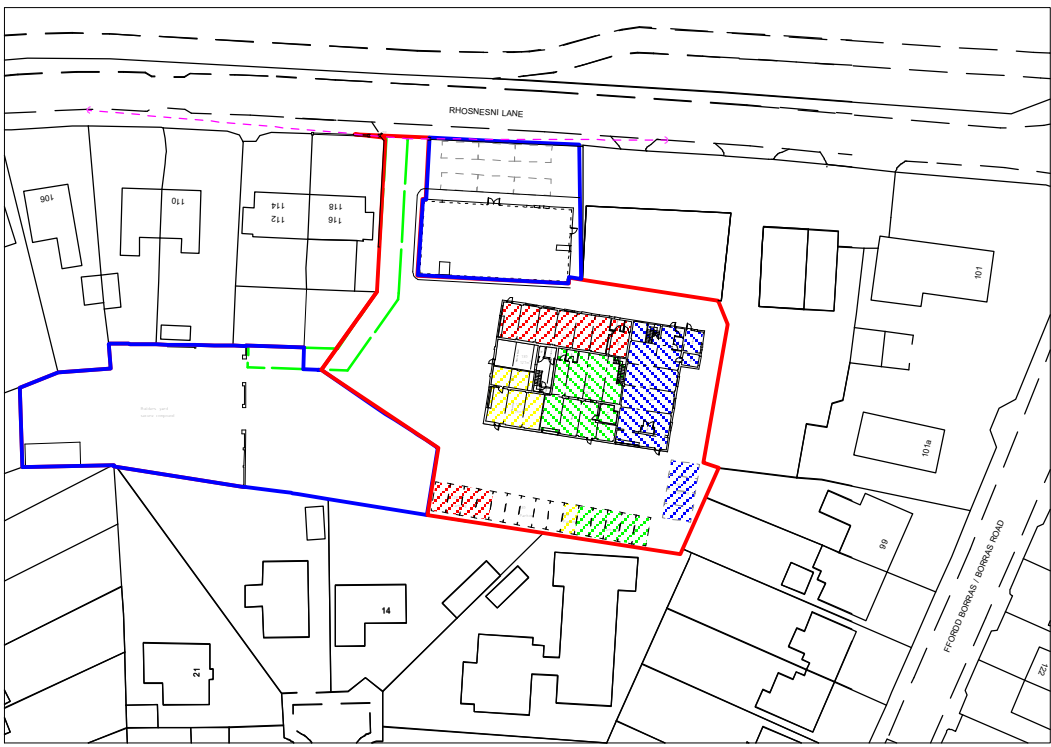

Location Plan 1:1250

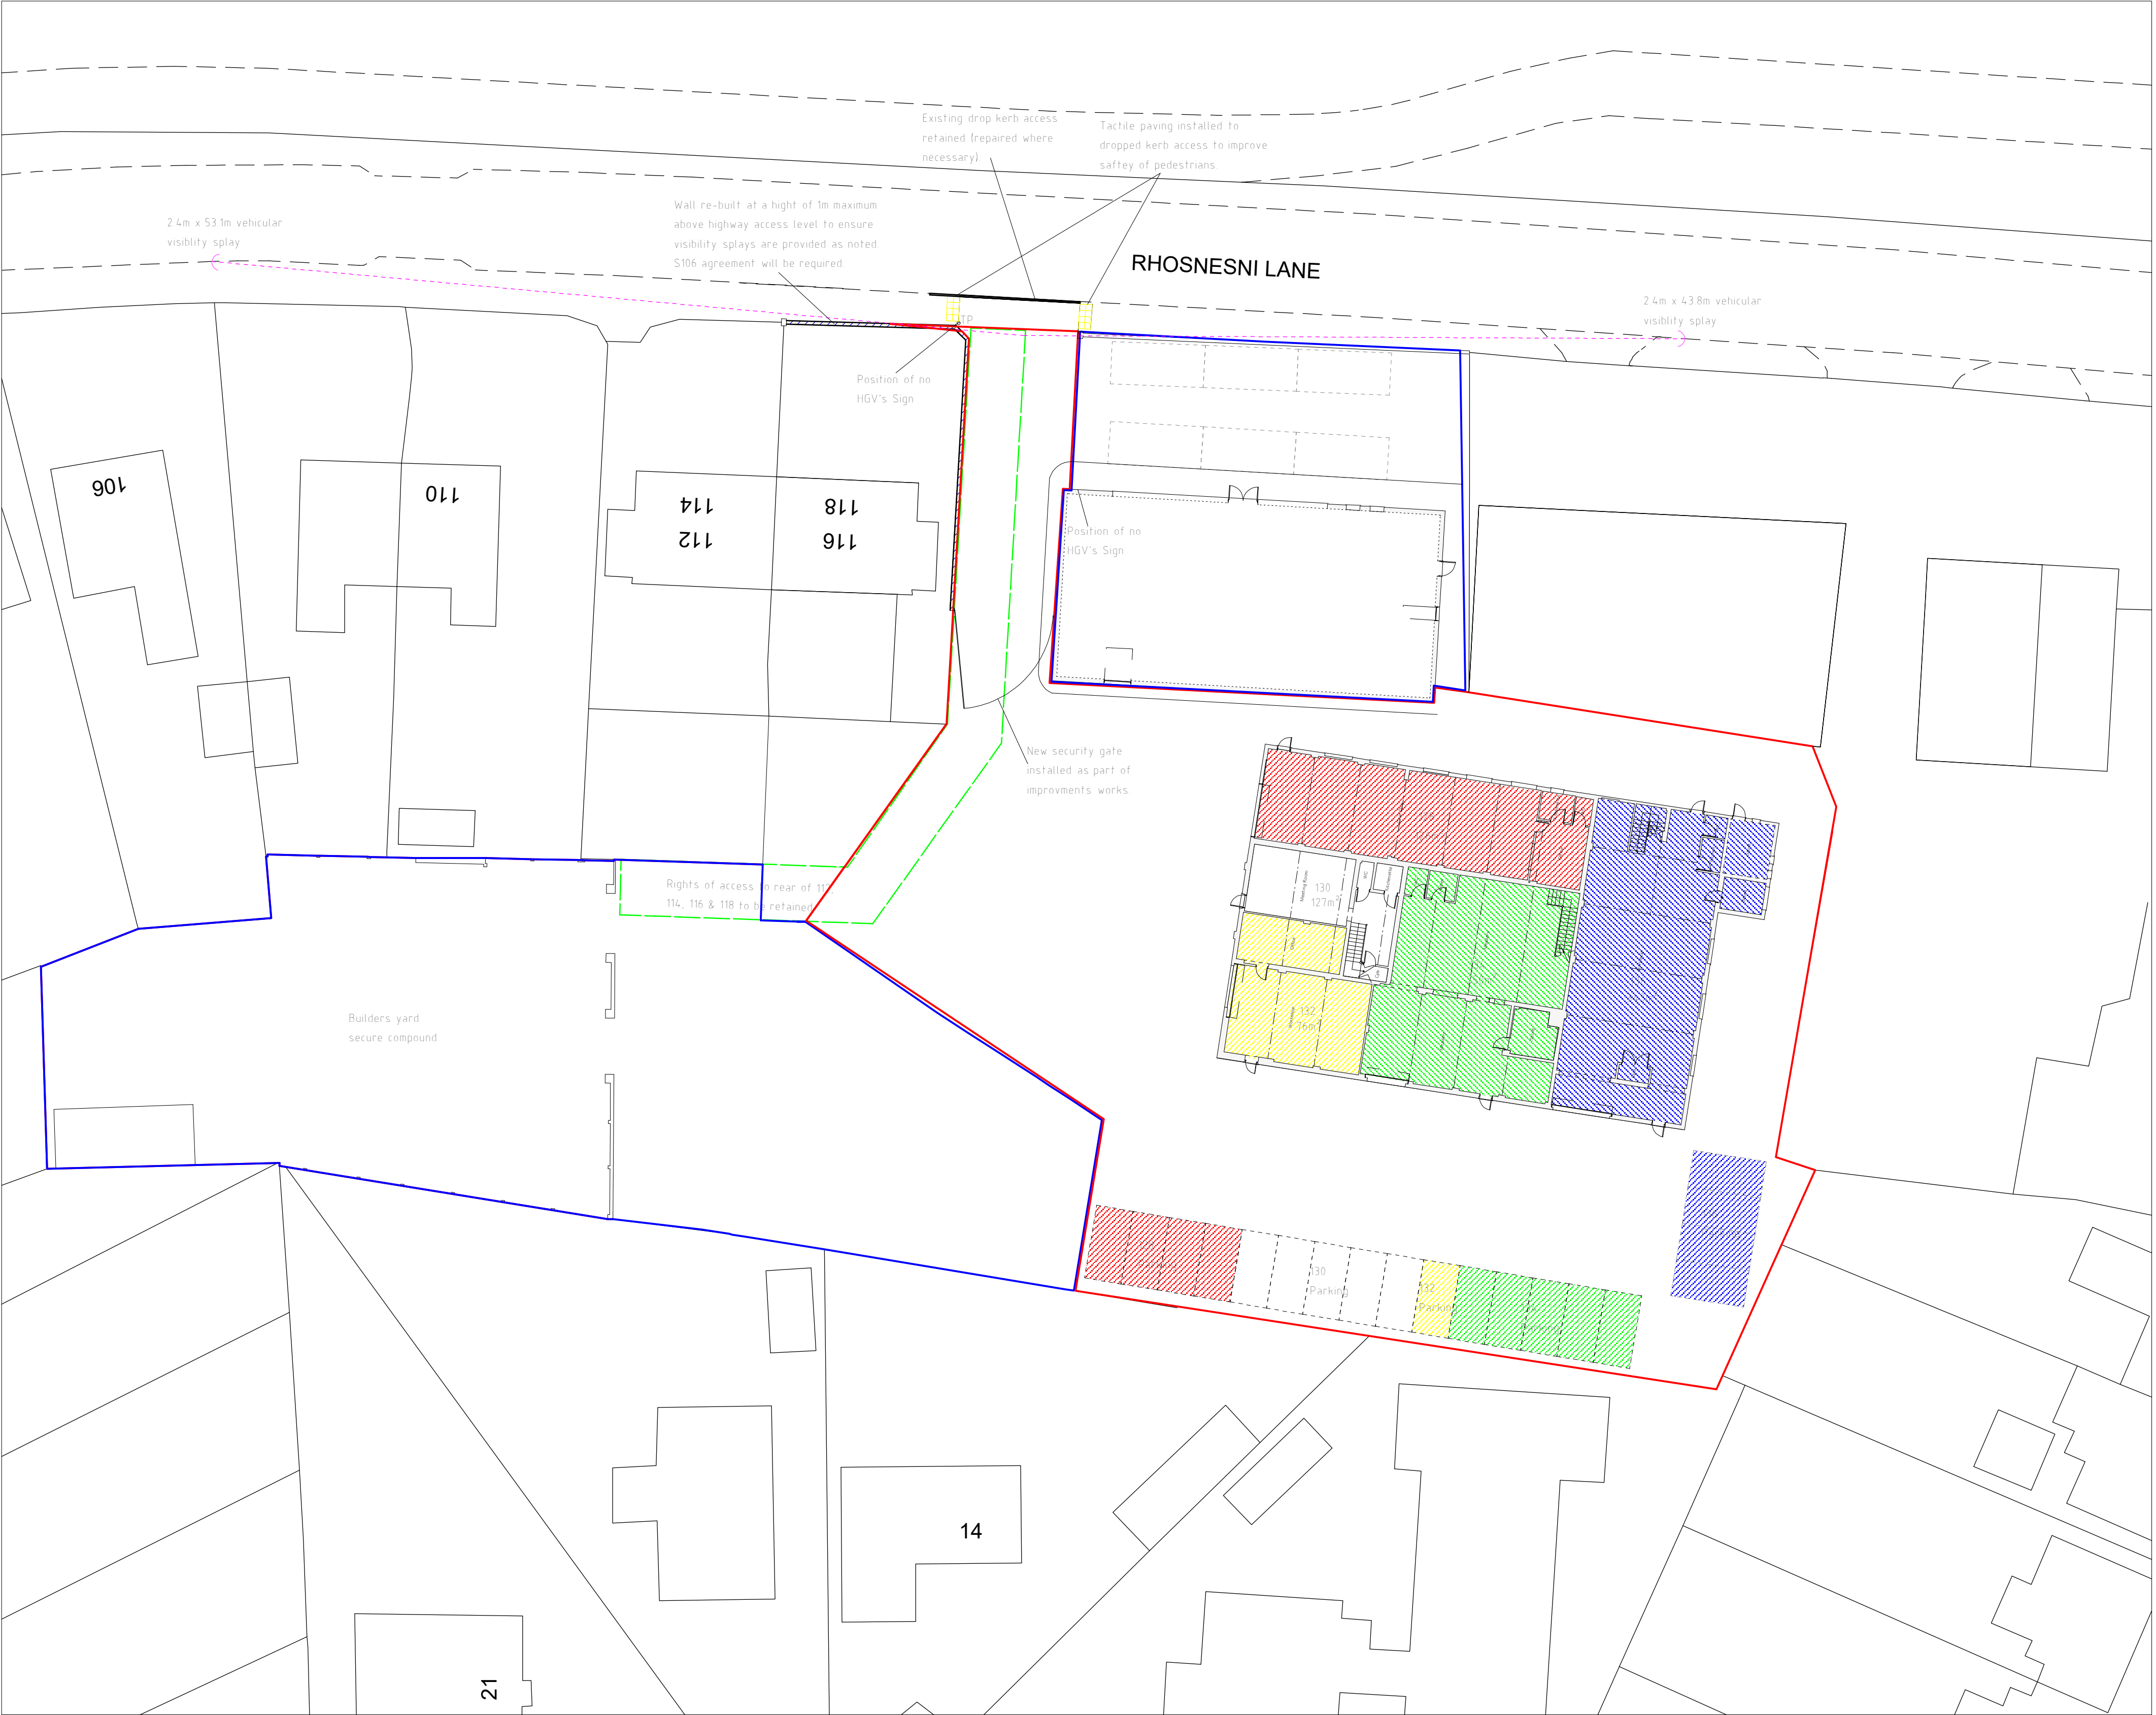

Site Plan 1:250

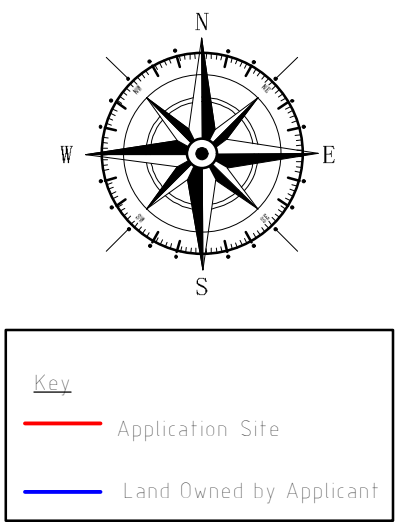

KEY	
	Cavedog Use Class: B8
	Pinnacle and dee Use Class: B1/B8
	Stone Circle Head Use Class: B2/B8
	Driveway and Patio Solutions Use Class: B8
	Head Office Academy Use Class: D1

Rev	Date	Detail	Initial
C	04/23	Access Improvements	D.J.E
B	03/23	Amended Design	D.J.E
A	01/23	Additional Info	D.J.E

Project:
Proposed Industrial Units
at Land associated with
120 Rhosnesni Lane,
Wrexham, LL12 7NB

Title:
Access Elevation &
Site and Location Plan

Scale: (A1)
1:100 & 1:250,
1:1250

Drawn By:
D.J.Edwards

Date:
Dec 2022

Drawing No:
C146/002

Sheet:
1 of 1

blueprint
architectural services

Office 3K4,
Redwither Business Tower,
Wrexham, LL13 9XT
Tel: 01978 356500
www.blueprintarchitectural.com