



Front Elevation

Side Elevation


Rear Elevation

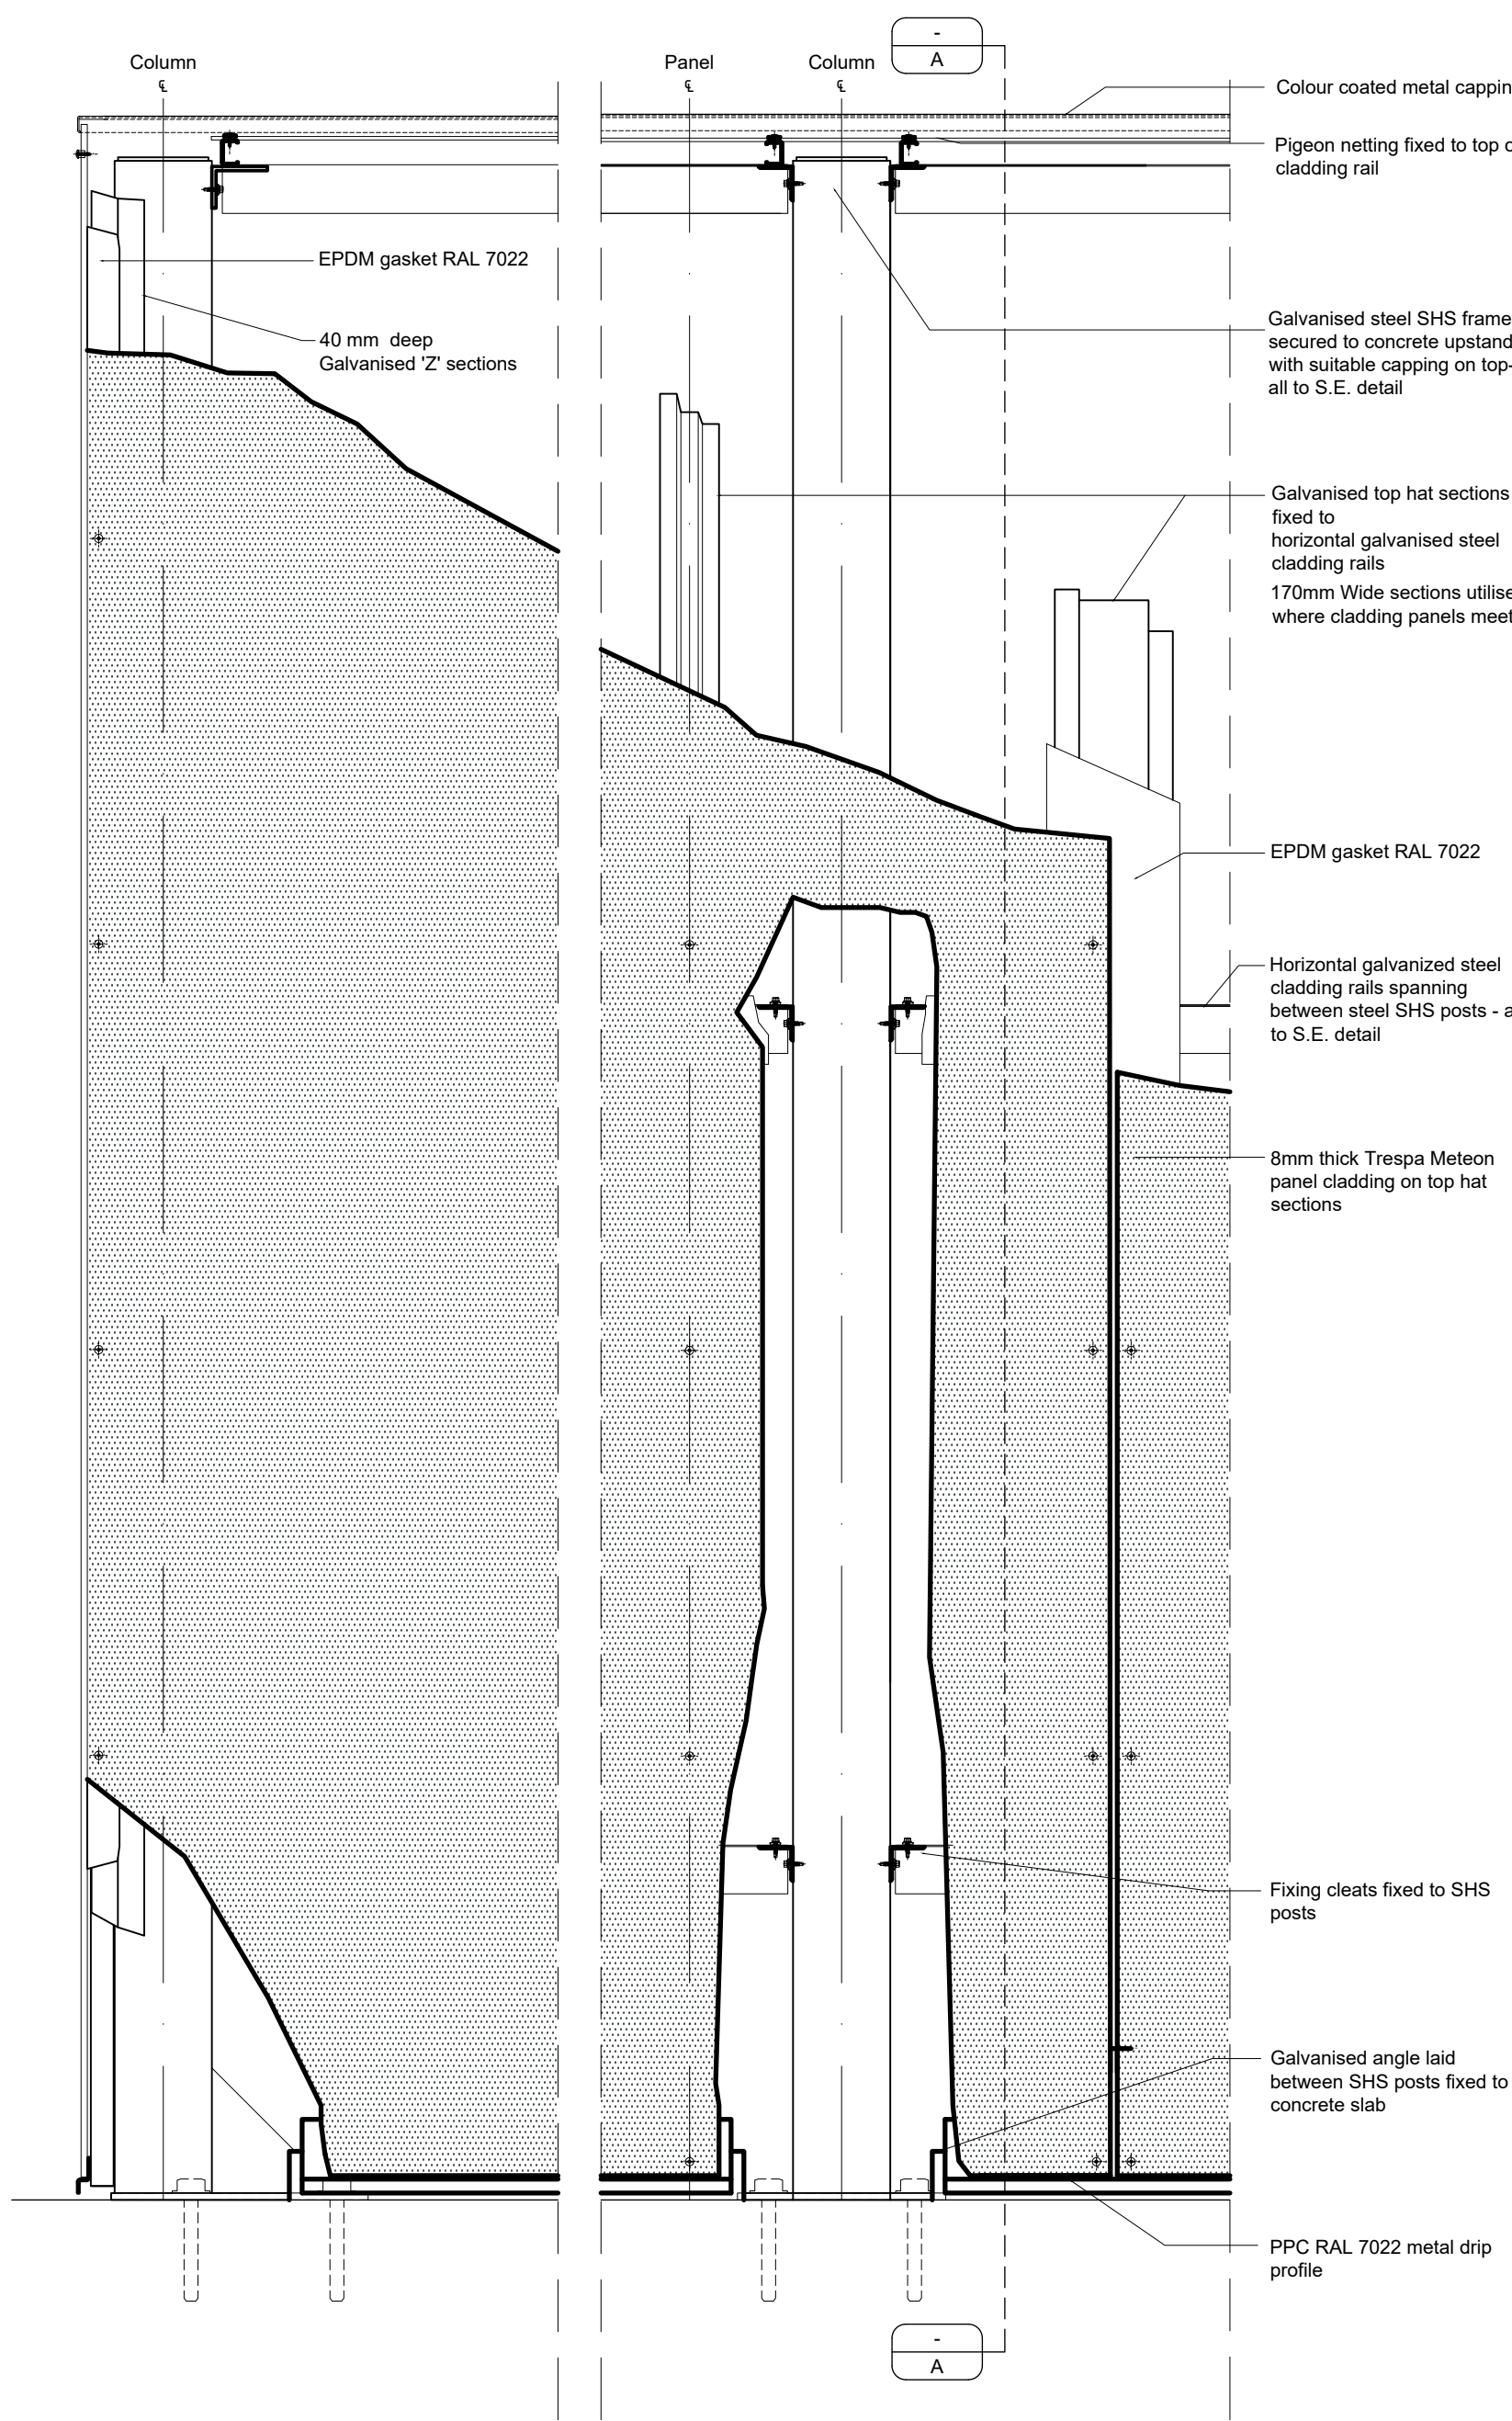


SECTIONAL ELEVATION
SCALE - 1:10

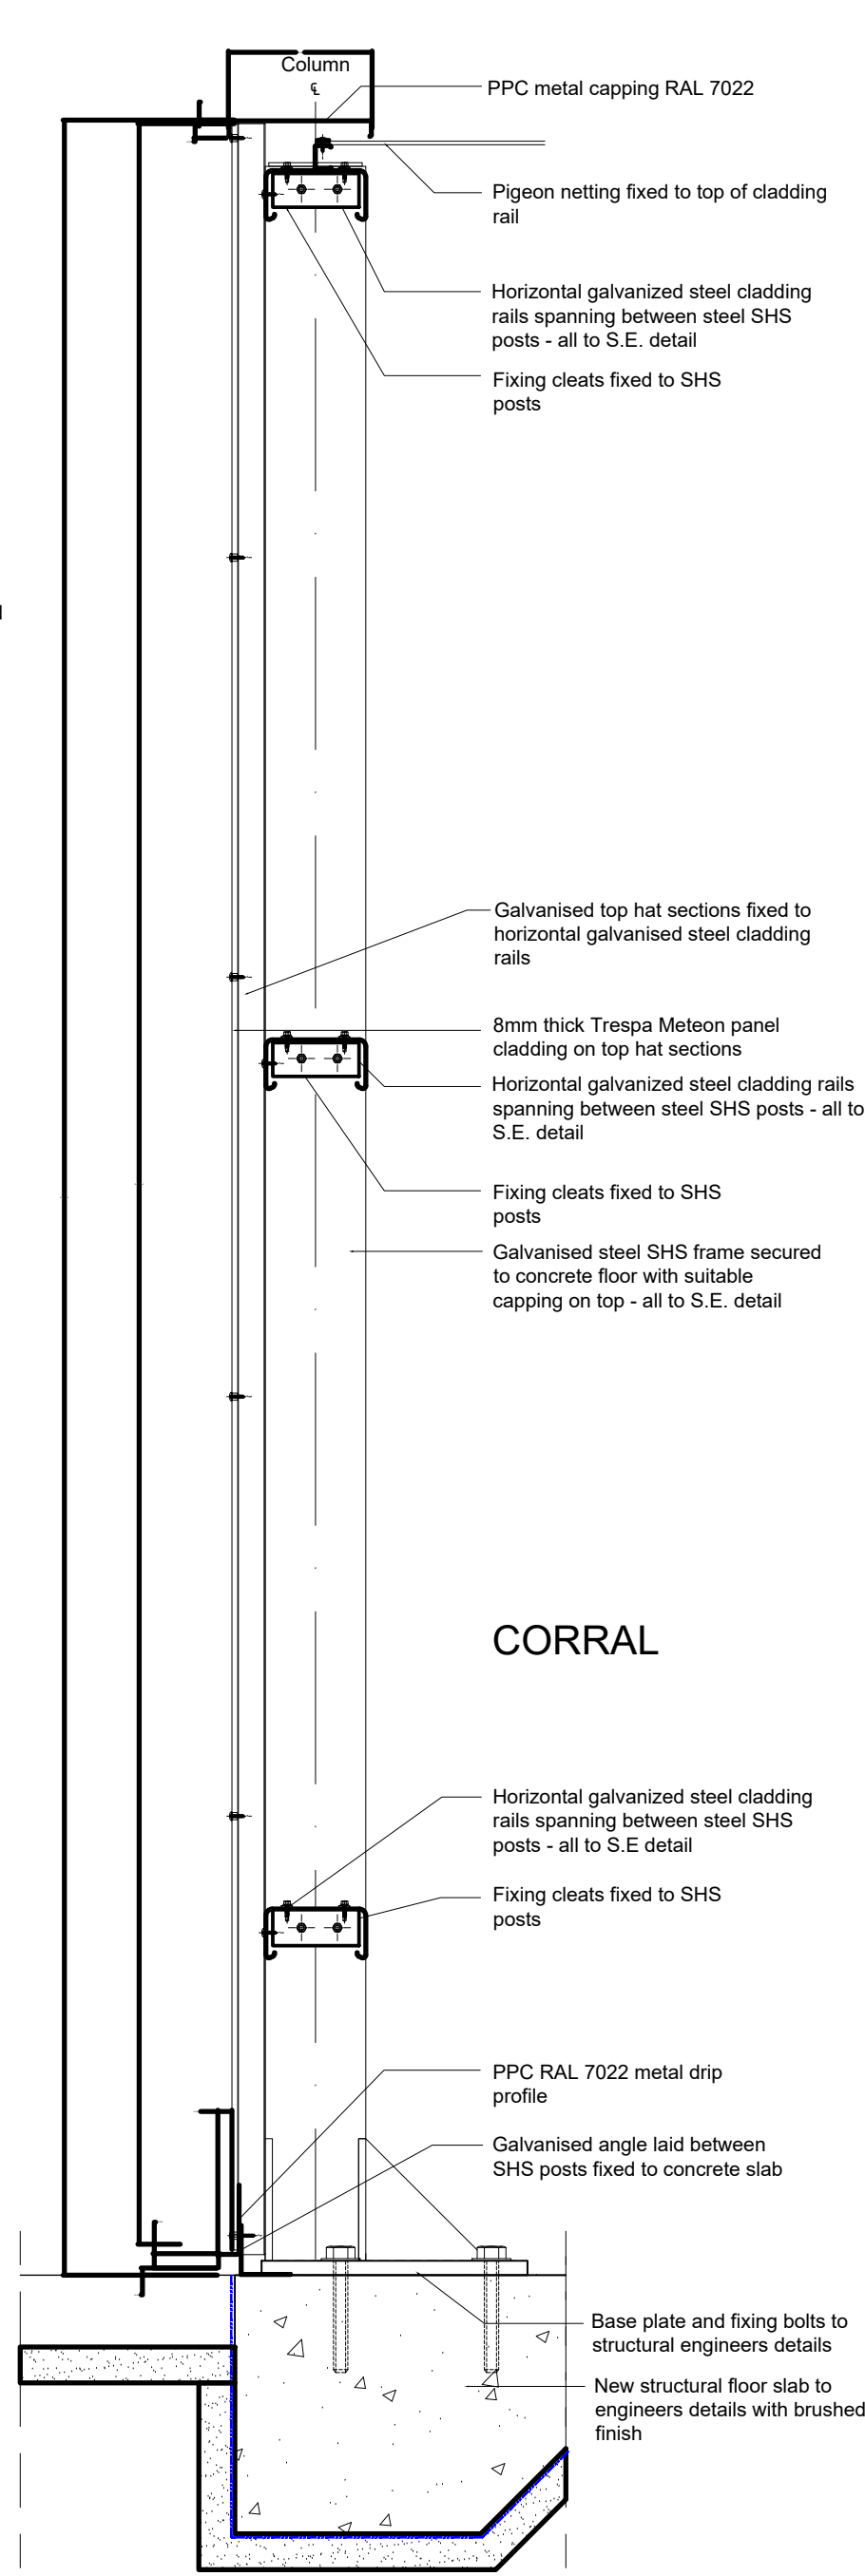


SECTION A-A
TYPICAL SECTION
SCALE - 1:10

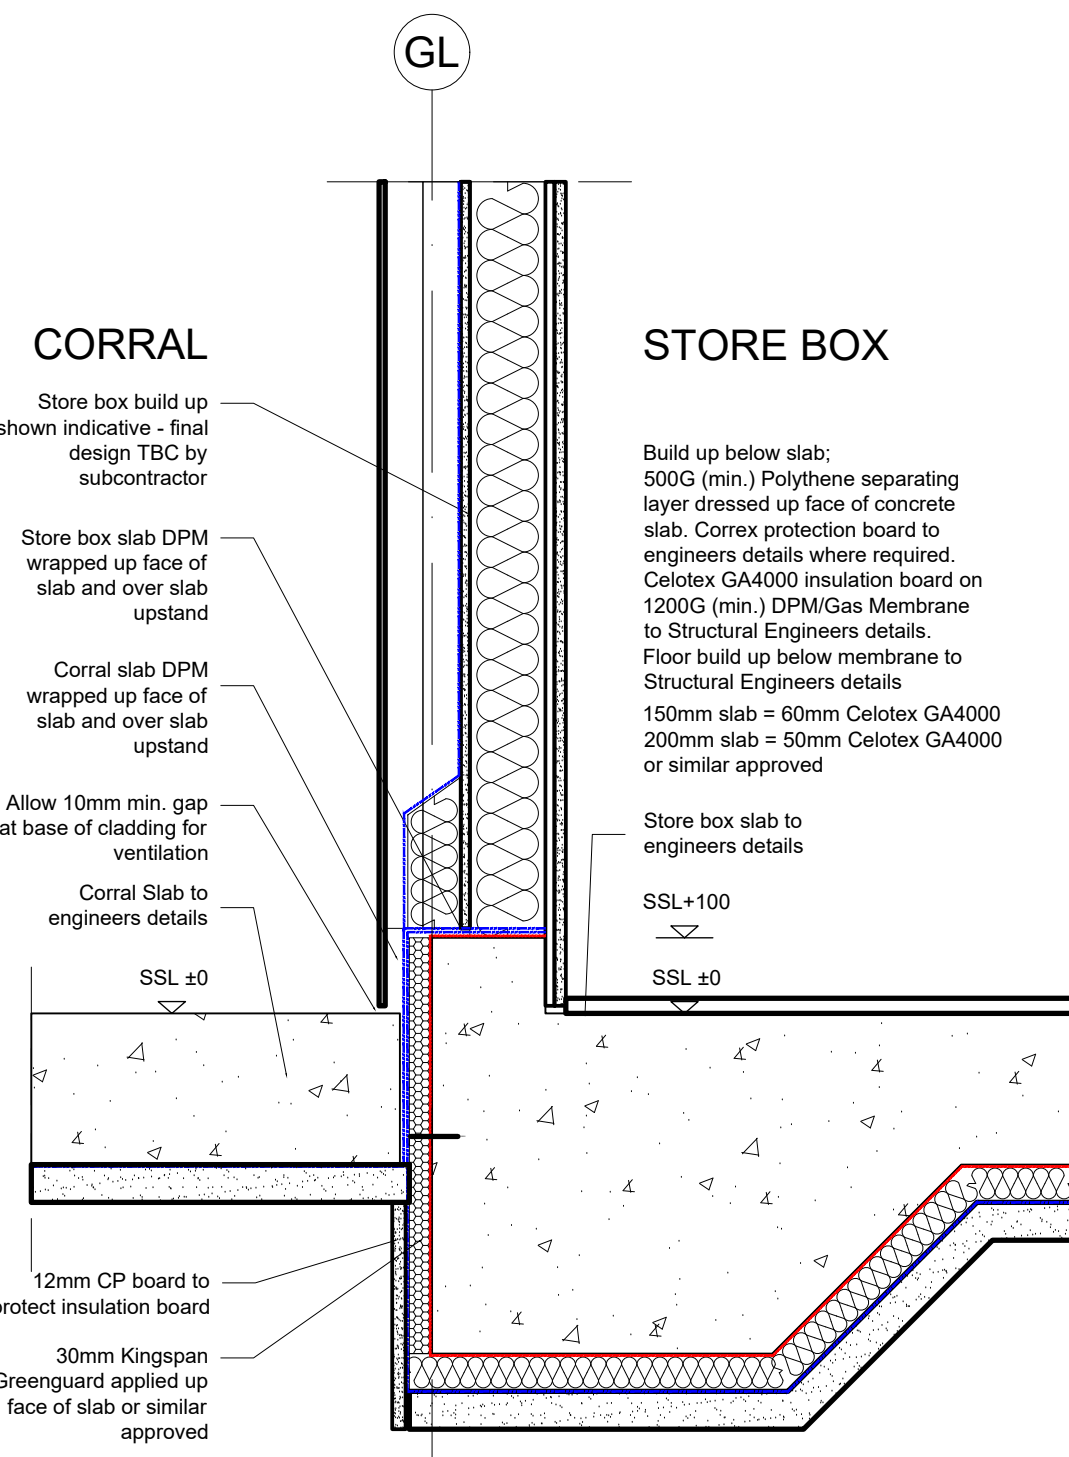


SECTION B-B
STORE BOX & CORRAL SLAB JUNCTION
SCALE - 1:10

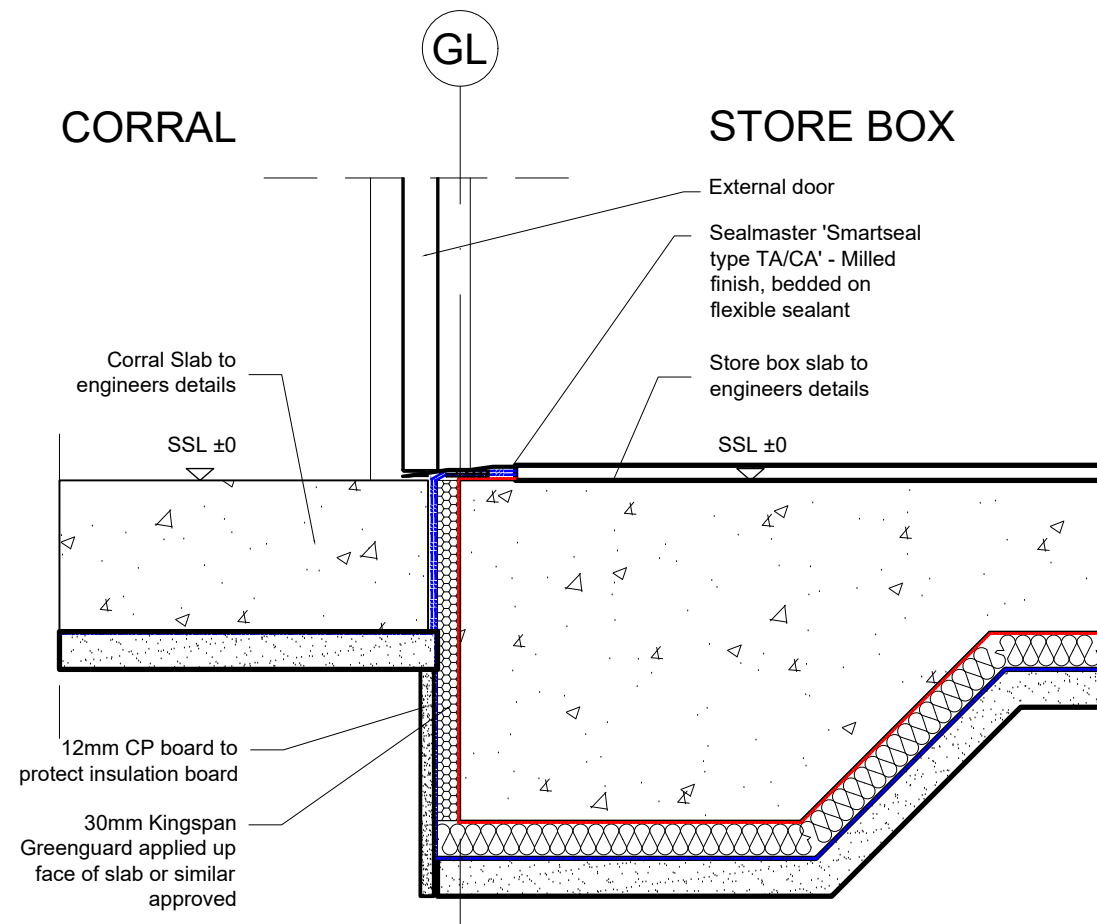


SECTION C-C
STORE BOX & CORRAL DOOR JUNCTION
SCALE - 1:10

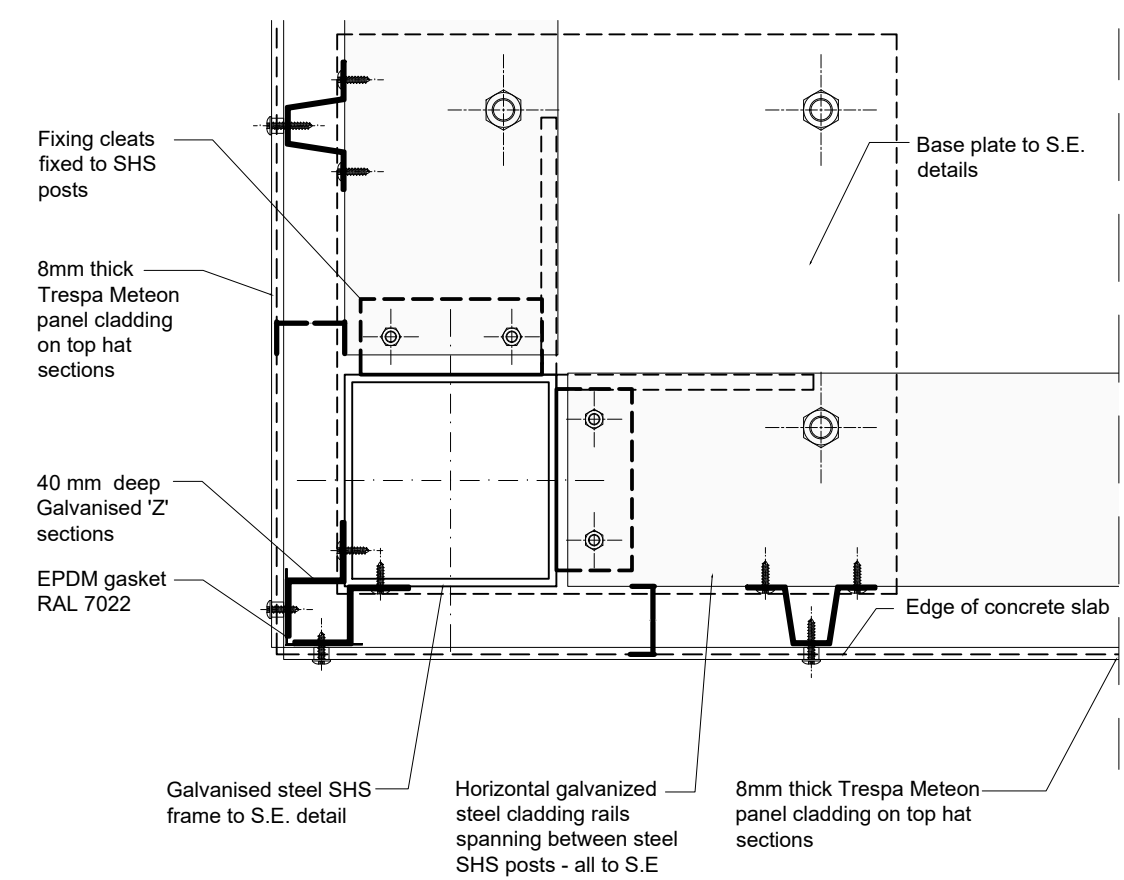


DETAIL A
SCALE 1:5

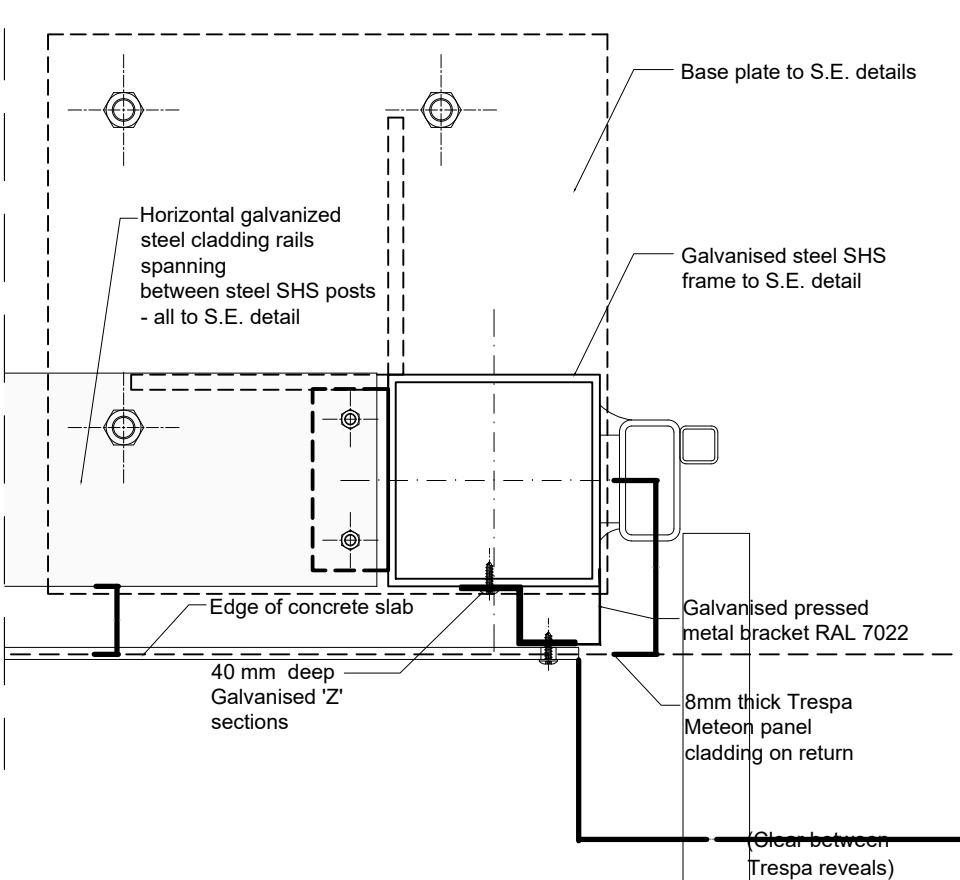


DETAIL B
SCALE 1:5

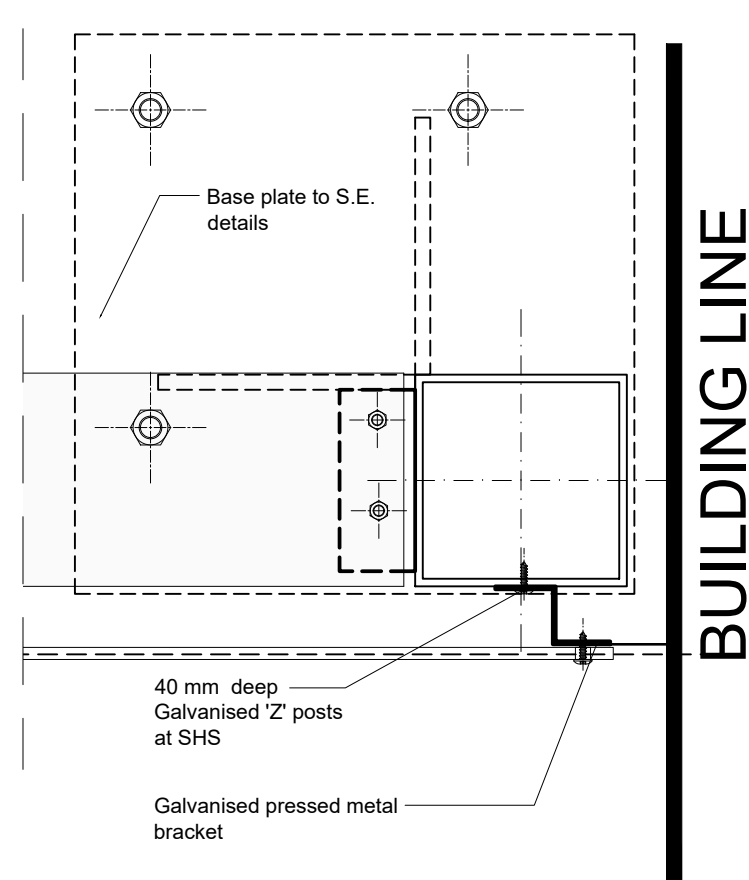


DETAIL C
SCALE 1:5

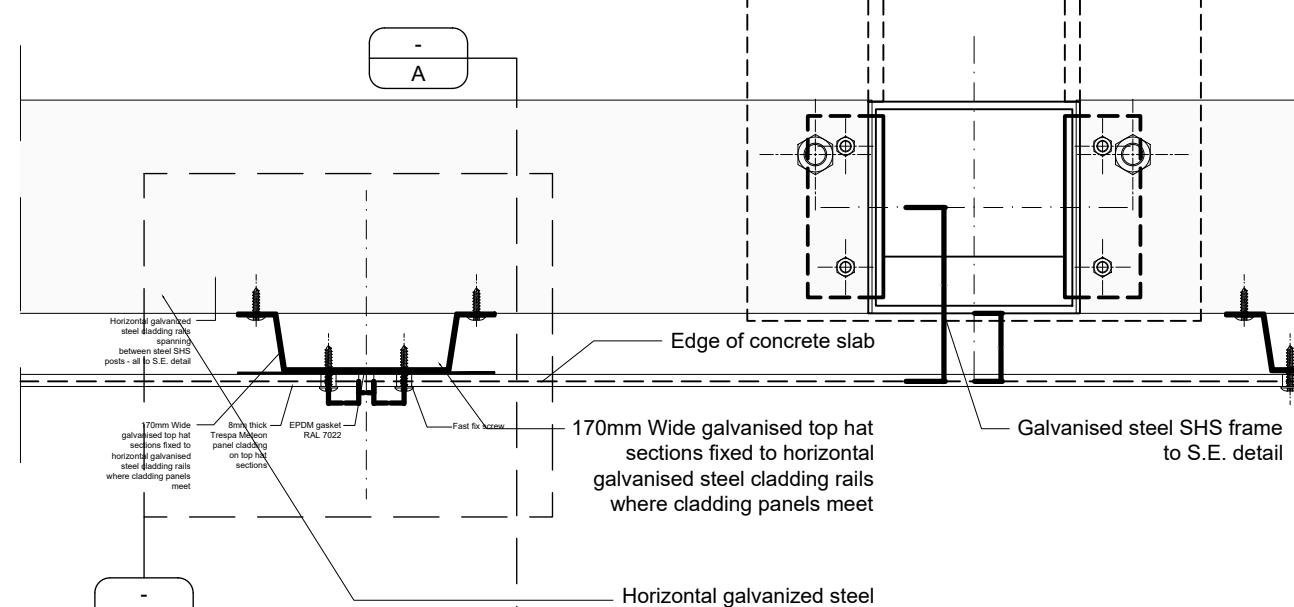

DETAIL D
SCALE 1:5

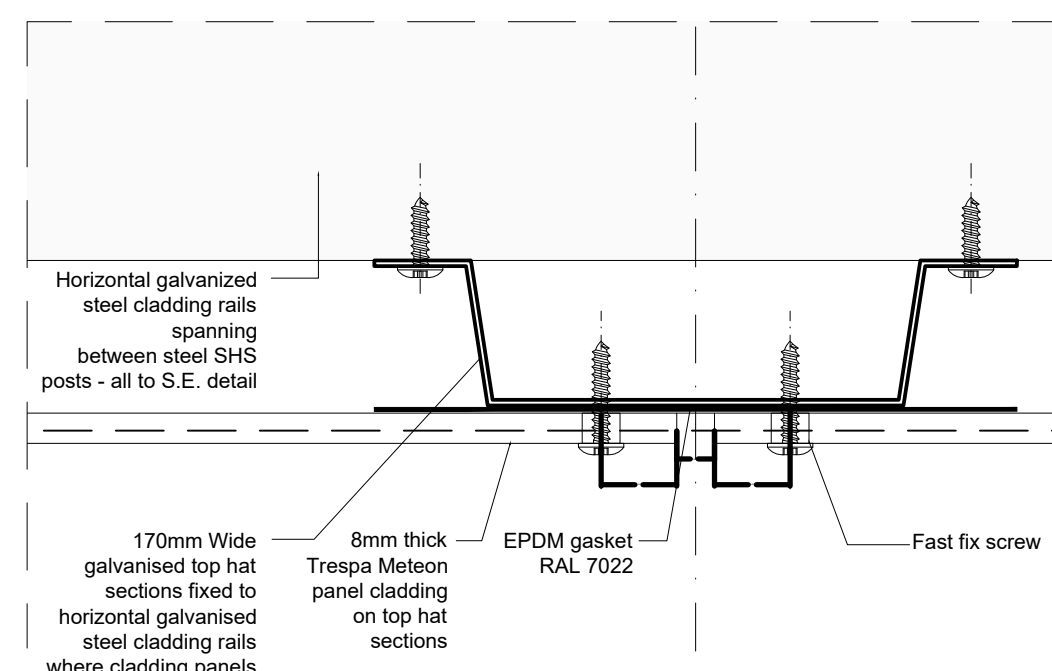

DETAIL E
SCALE 1:2

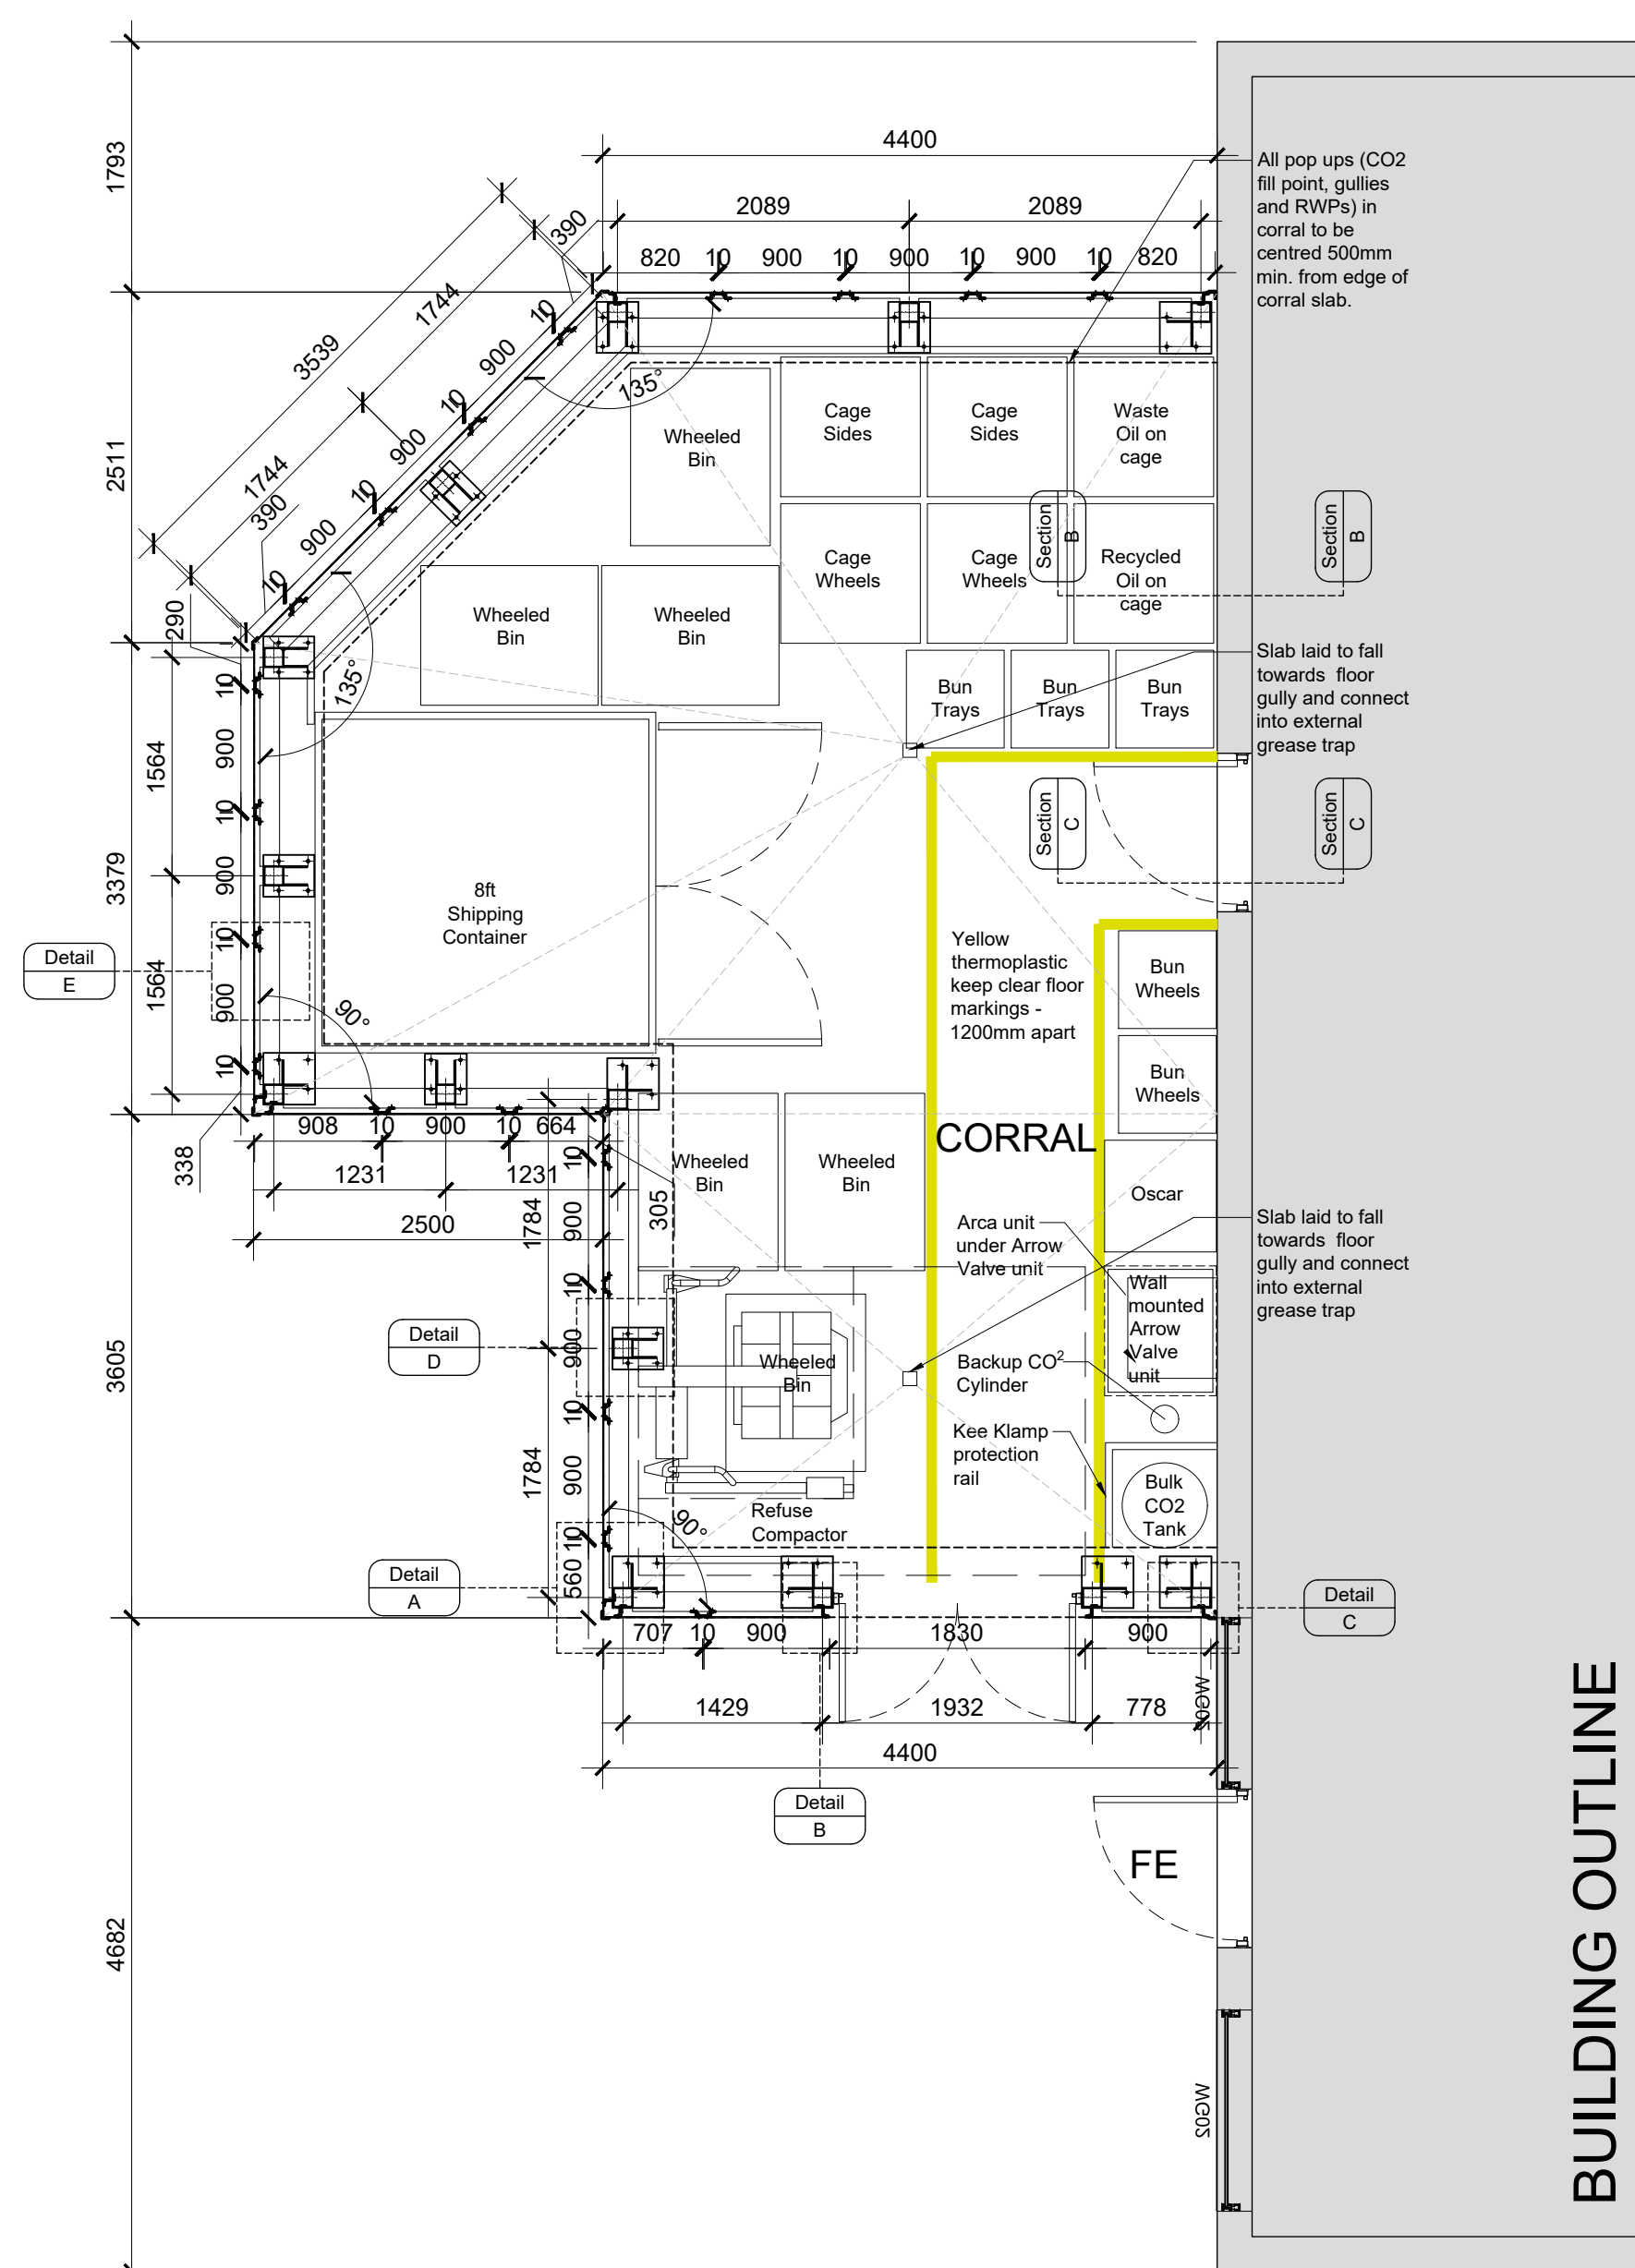

KEY PLAN
SCALE - 1:50

- NOTES
- All dimensions and levels are to be checked on site.
 - Any discrepancies are to be reported to the architect before any work commences.
 - This drawing shall not be scaled to ascertain any dimensions. Work to figured dimensions only.
 - This drawing shall not be reproduced without express written permission from AEW.
 - Title overlay drawings and ownership boundaries are produced using all reasonable endeavours. AEW cannot be responsible for the accuracy or scale discrepancy of base plans supplied to them.
 - All works are to be undertaken in accordance with Building Regulations and the latest British Standards.
 - All proprietary materials and products are to be used strictly in accordance with the manufacturers recommendations.

CDM 2015
Client method of duties: **At Design Workshop**
Principal Designer: **TBC**
Unless noted below, all known hazards have been highlighted on the drawing:

- Drawing based on Scur Architects drawing ref: XXXX-SA-XXXX-P005 DO100S Elevations & Section Dec 2020

ELEVATION FINISHES KEY	
	8mm Trespa Meteon cladding panels. Colour: 'Uni Colours Anthracite Grey A 25 8.1' All joints RAL 7022
NOTE: Trespa panels to be fitted in accordance with manufacturers recommendations. Each top hat must be separated from Trespa panels by EPDM gasket - Colour: RAL 7022 All pop ups (CO2 fill point, gullies and RWPs) in corral to be centred 500mm from edge of corral slab.	

CONSTRUCTION

Initial Issue	22/01/21	JJ	TSS
REV	Date	Drawn by	Checked by
S2		For Information	
drawing stage	Construction		
client	McDonald's Restaurants Ltd		
project	Plas Coch Retail Park Wrexham	store	8104
drawing title	Corral Detail		
date	22/01/21	drawn	JJ
scale(s)	Varies	checked	TSS

Proposed Corral Details