
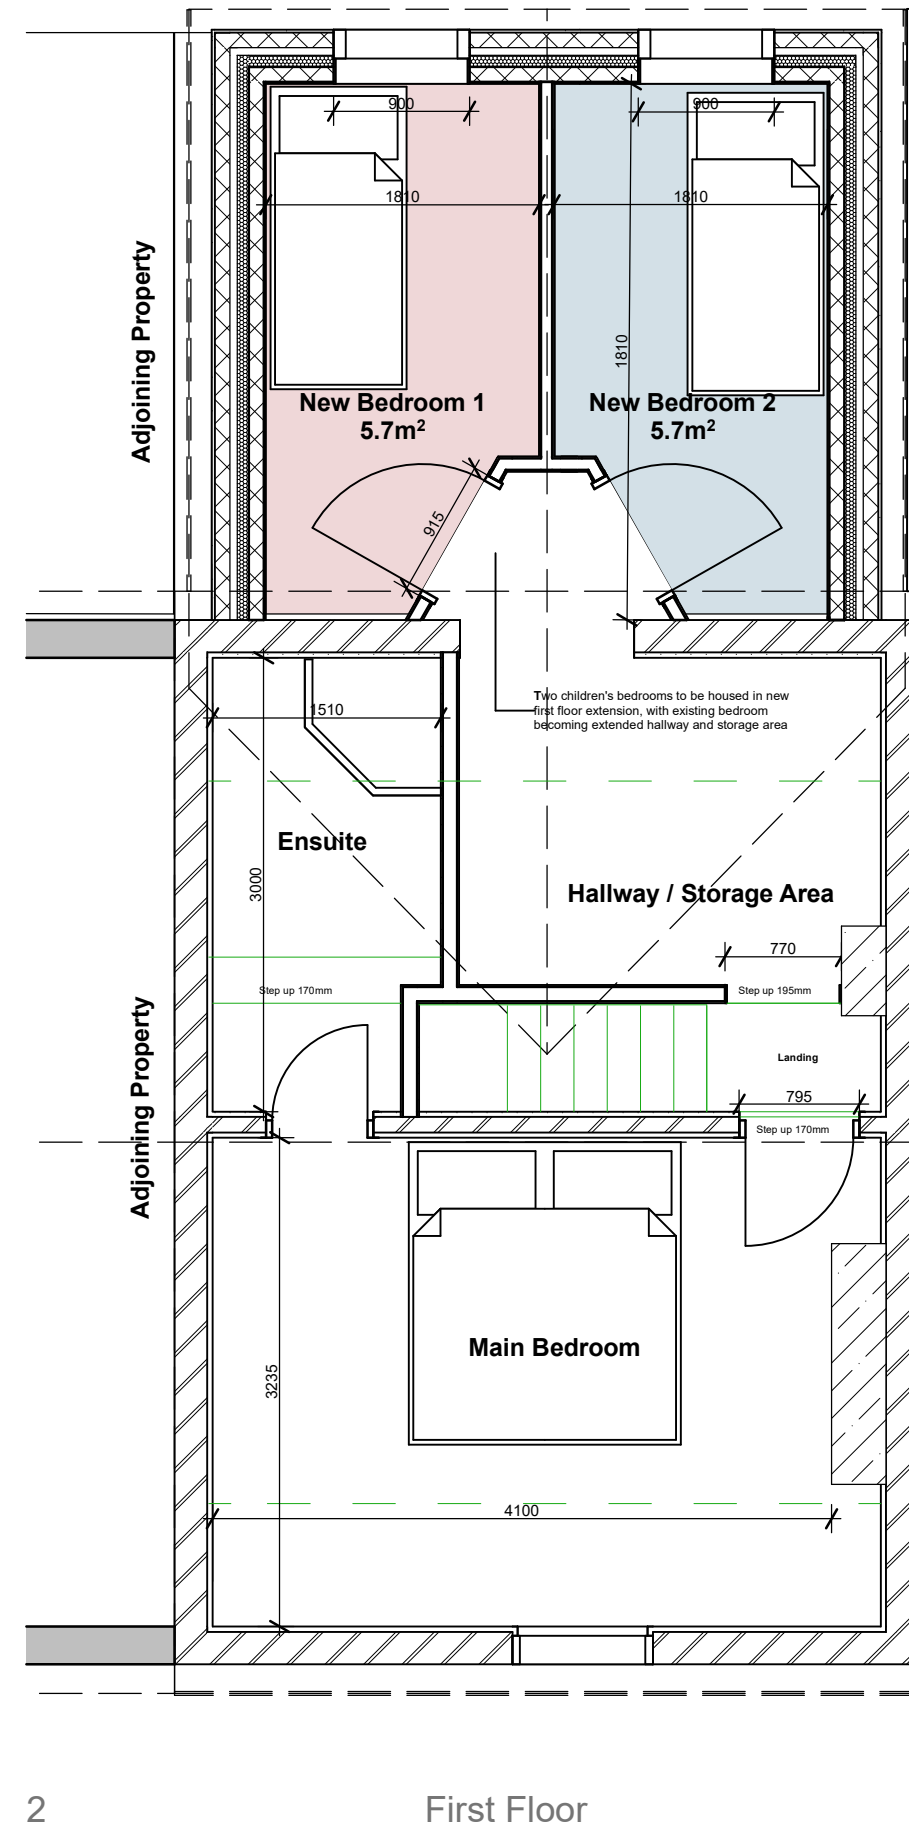


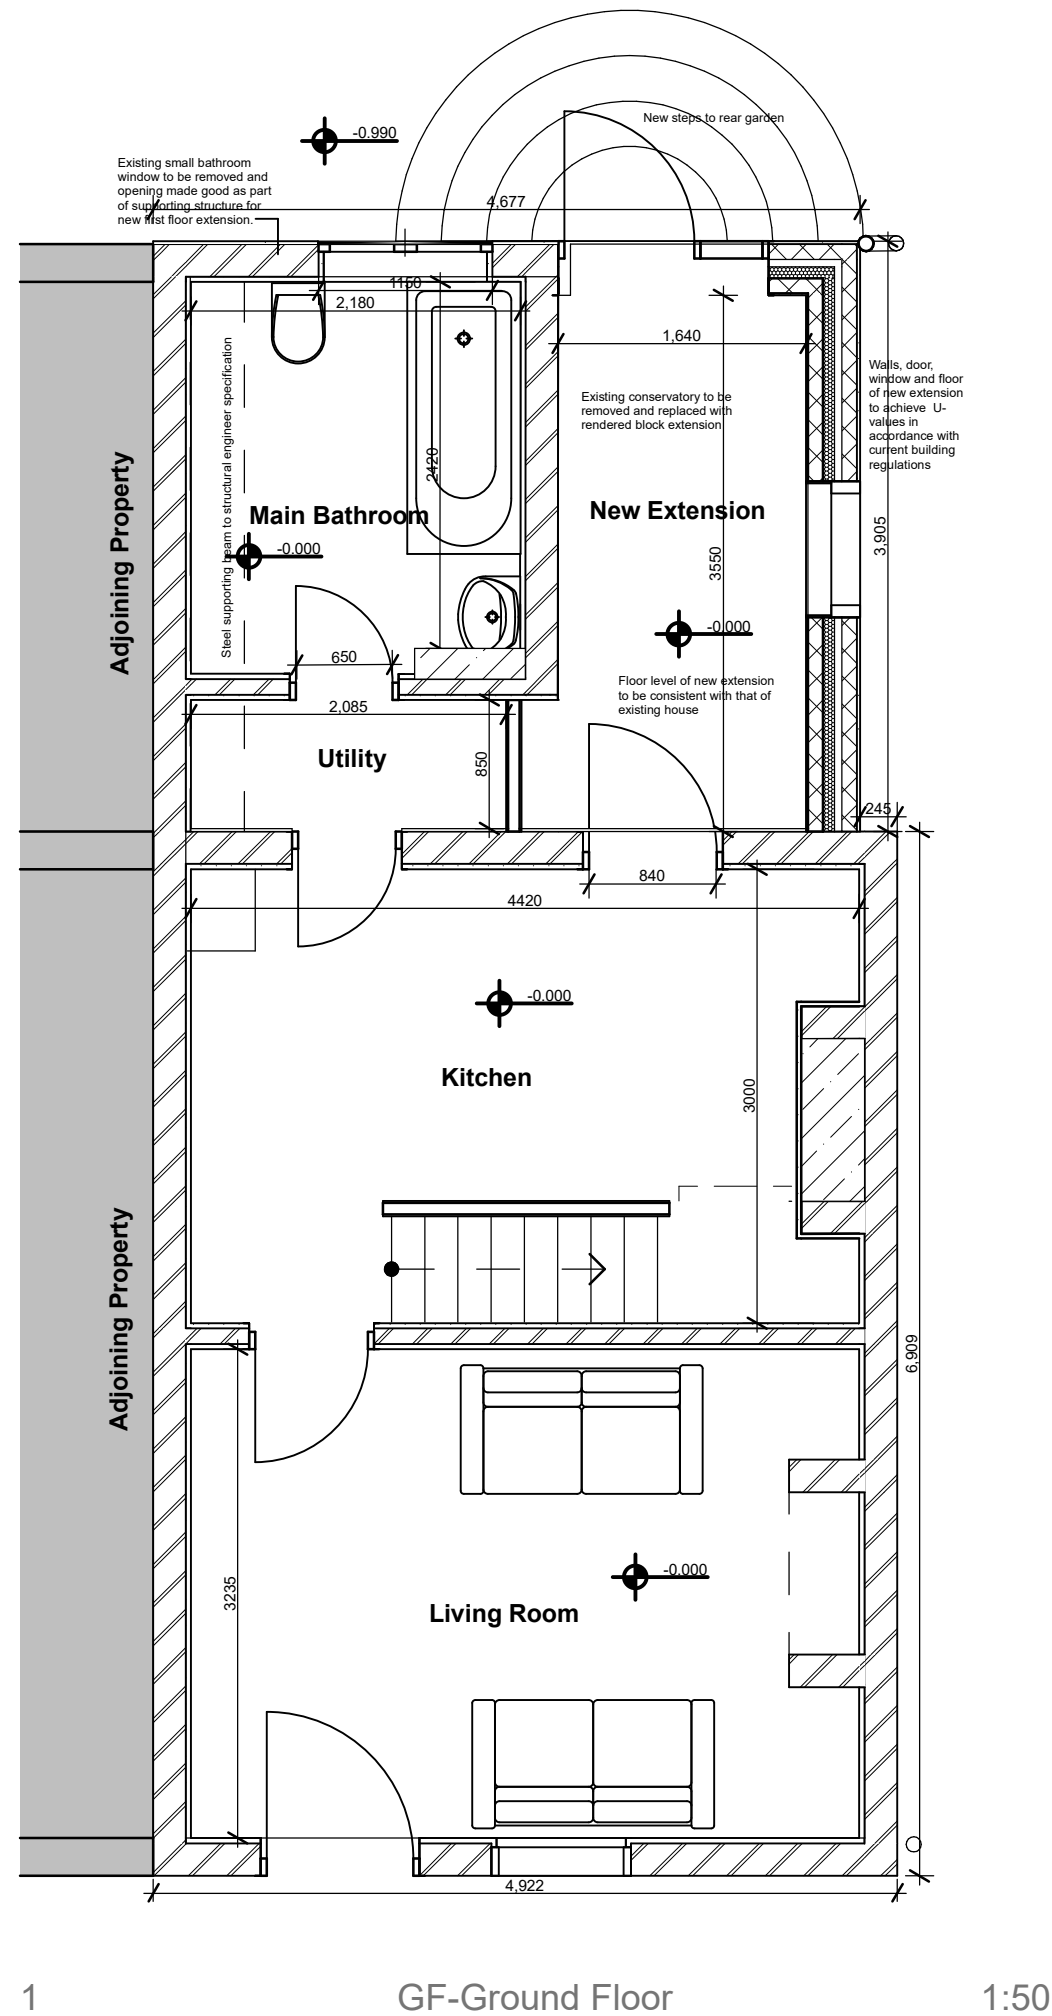

Client	
Emma and Steve Jones	
Project Address	
9 Tower Hill	
Acrefair LL14 3ST	
Project Number	Drawing Scale
23_01	1:50 @ A3
Drawing Title	
Proposed Floor Plans	
Drawing Number	
23_01-Z-P-01/01-SK1	