



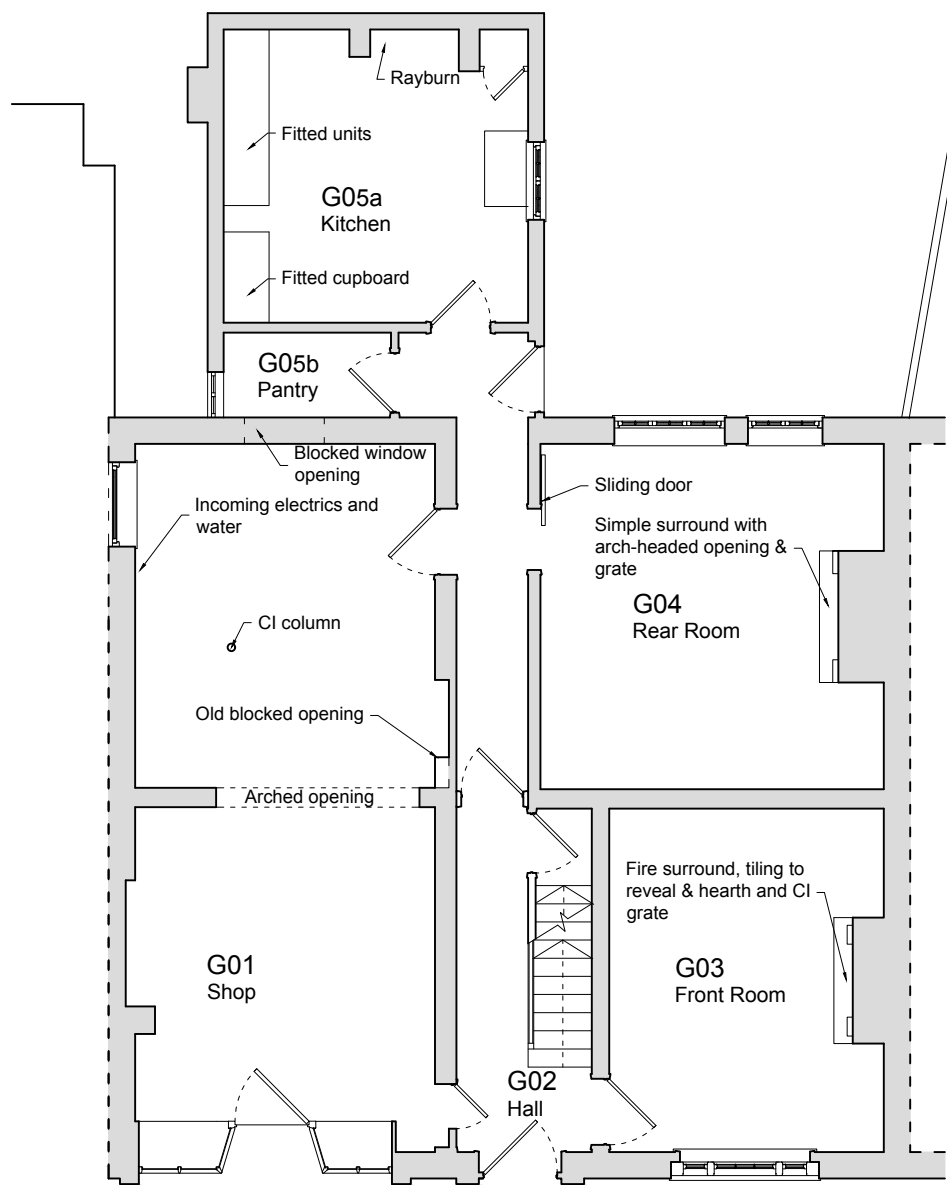

Ground Floor Plan

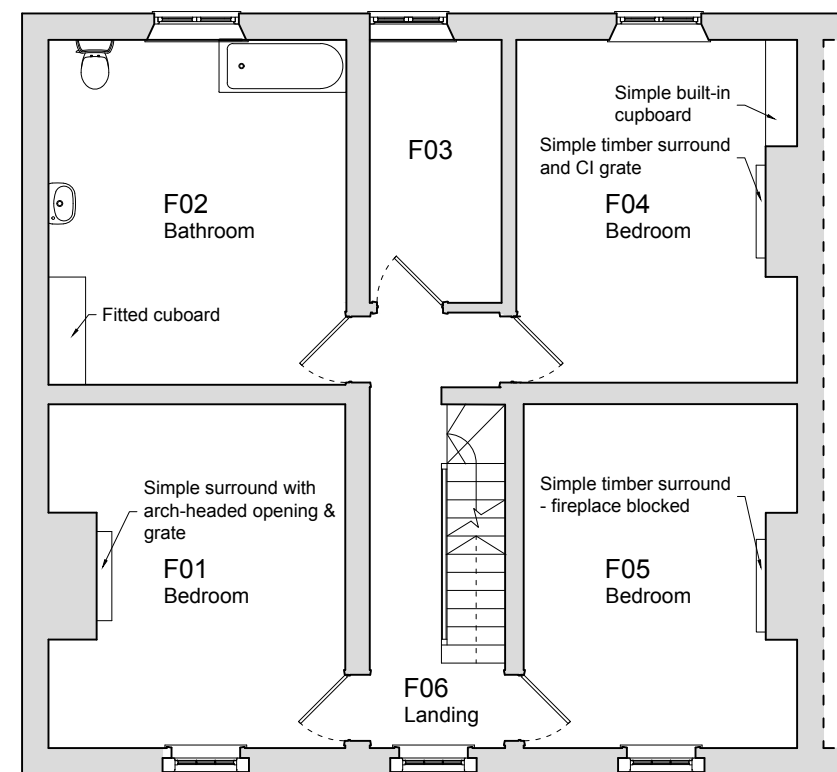

First Floor Plan



PROJECT 18 HIGH STREET, OVERTON
REPAIRS AND ALTERATIONS

JOB NUMBER OVE.01

DRAWING TITLE GROUND AND FIRST FLOOR AS EXISTING

DRAWING STATUS PLANNING

DRAWING NO. 01

REVISION A

SIZE & SCALE 1:100 @ A3

First Issue 10.08.2021

© Chambers Conservation Ltd
jennifer@chambersconservation.com
rob@chambersconservation.com
07484 133270 or 07919 300428
www.chambersconservation.com

Registered in England and Wales, no. 09787239
Registered address: 88 Tattenhall Road, Tattenhall,
Chester CH3 9QJ

Do not scale from this drawing unless agreed

