




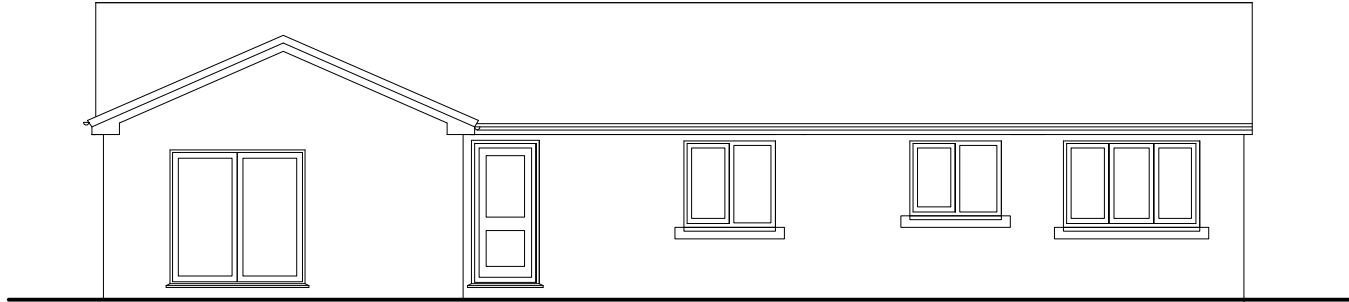


Front Elevation 1:100

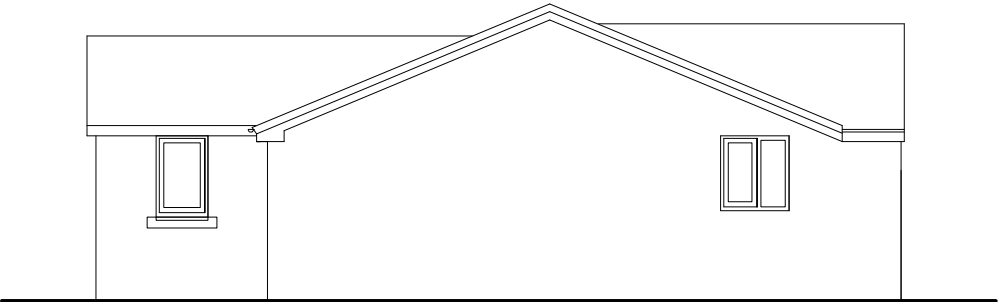


Side Elevation 1:100

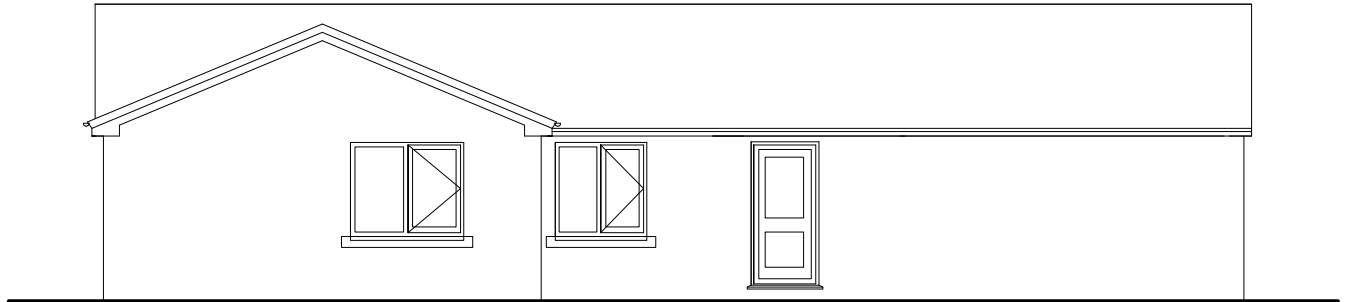

Rear Elevation 1:100

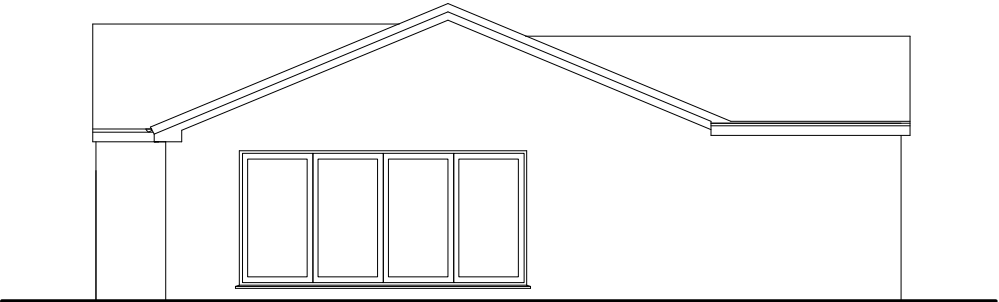

Side Elevation 1:100

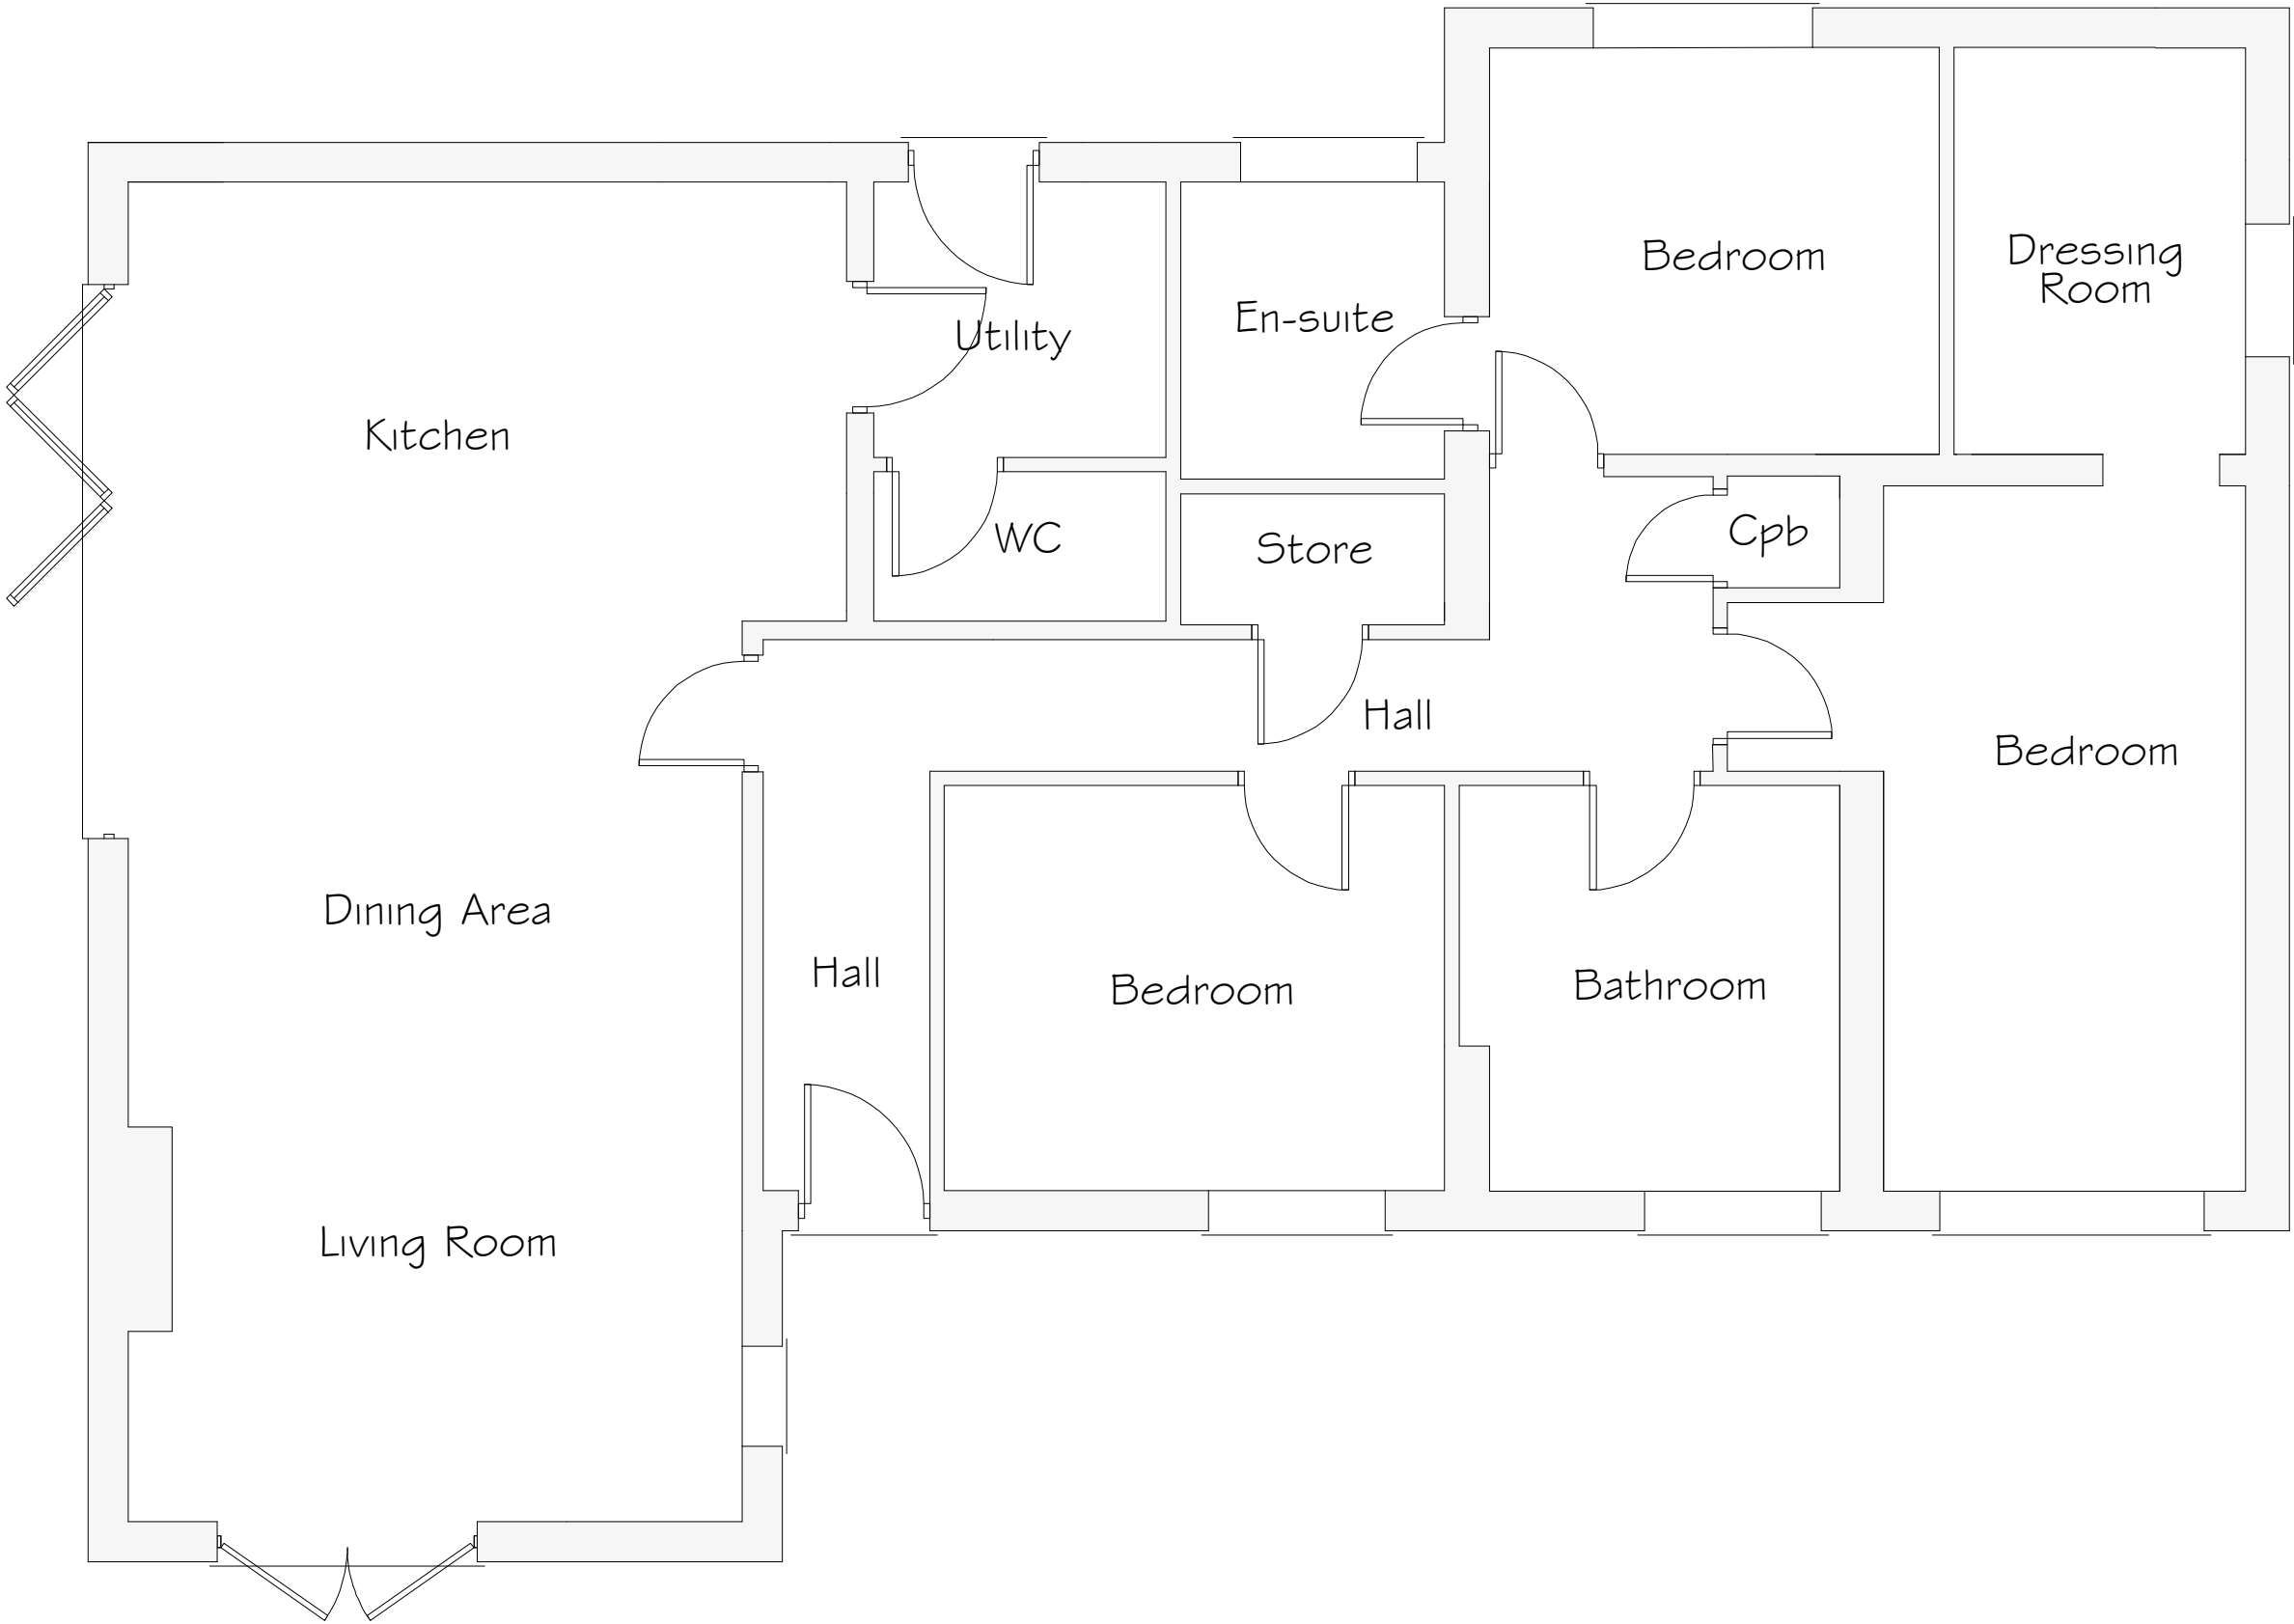

Ground Floor Plan 1:50

Rev	Date	Detail	Initial

Project: Proposed alterations to, 9 Caernarvon Road, Borras, Wrexham, LL12 7TT	
Title: Existing	Scale: (A2) 1:50 & 1:100

Drawn By: E.M.Jackson	Date: April 2023
Drawing No: P150/001	Sheet: 1 of 1





Office 3K4,
Redwither Business Tower,
Wrexham. LL13 9XT
Tel: 01978 356500
www.blueprintarchitectural.com
© copyright all rights reserved