




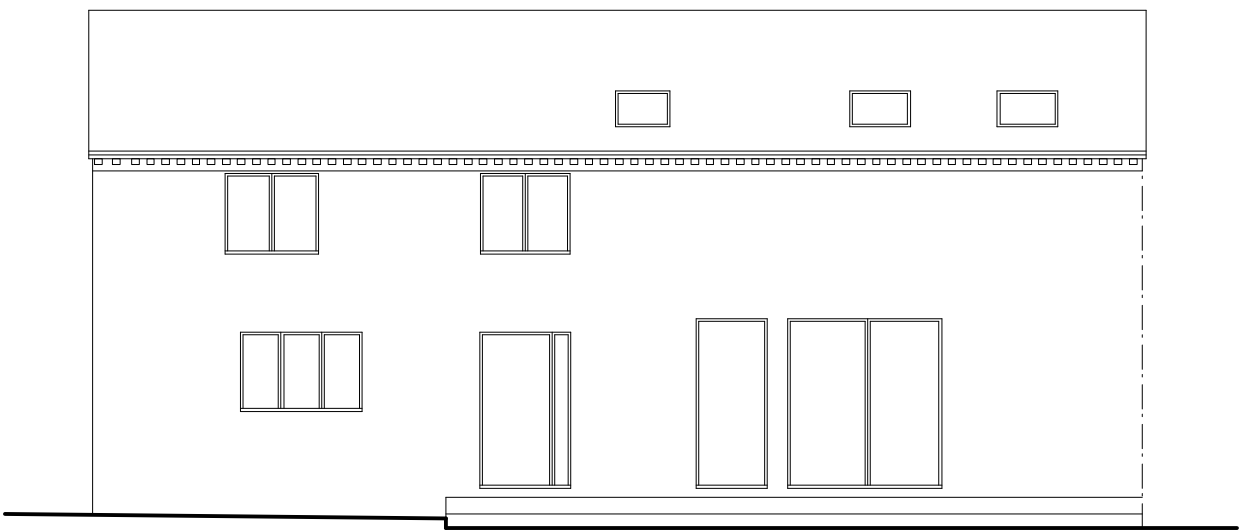


Front Elevation 1:100

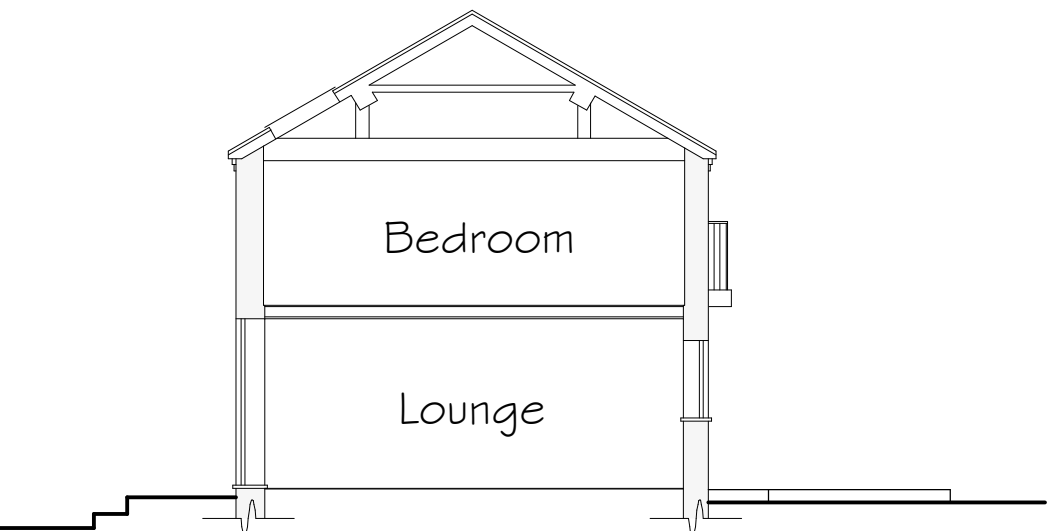


Side Elevation & Section 1:100

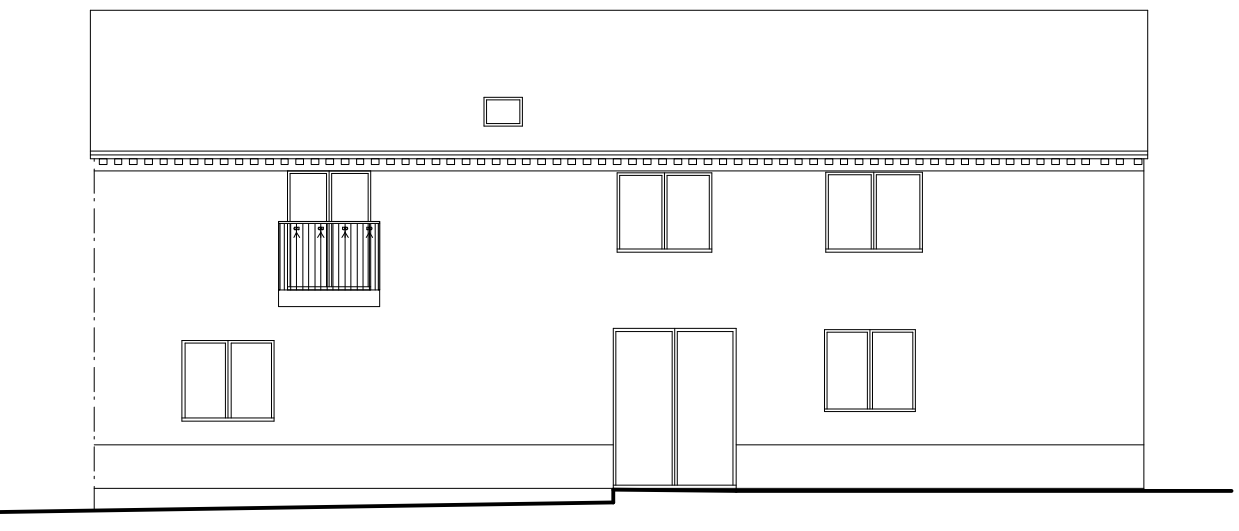


Rear Elevation 1:100

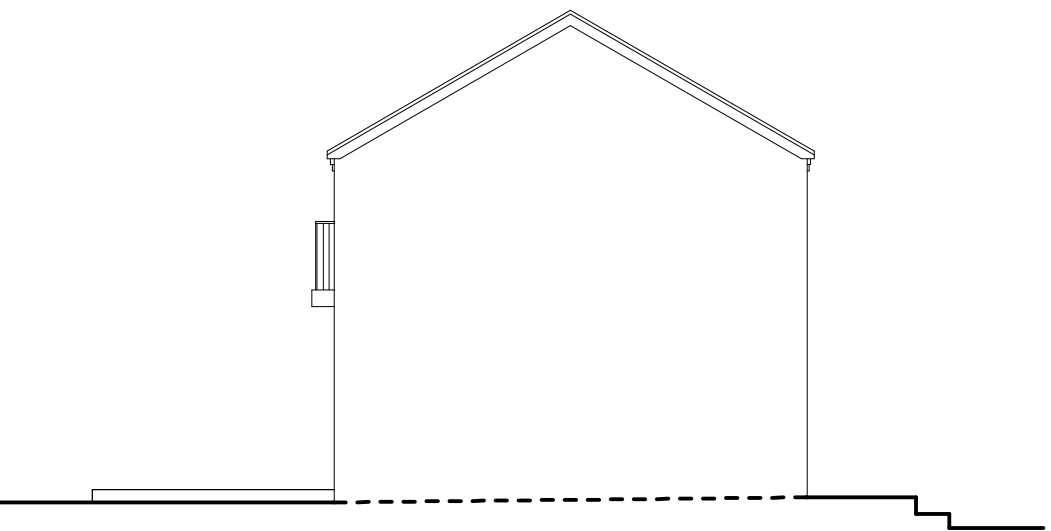

Side Elevation 1:100

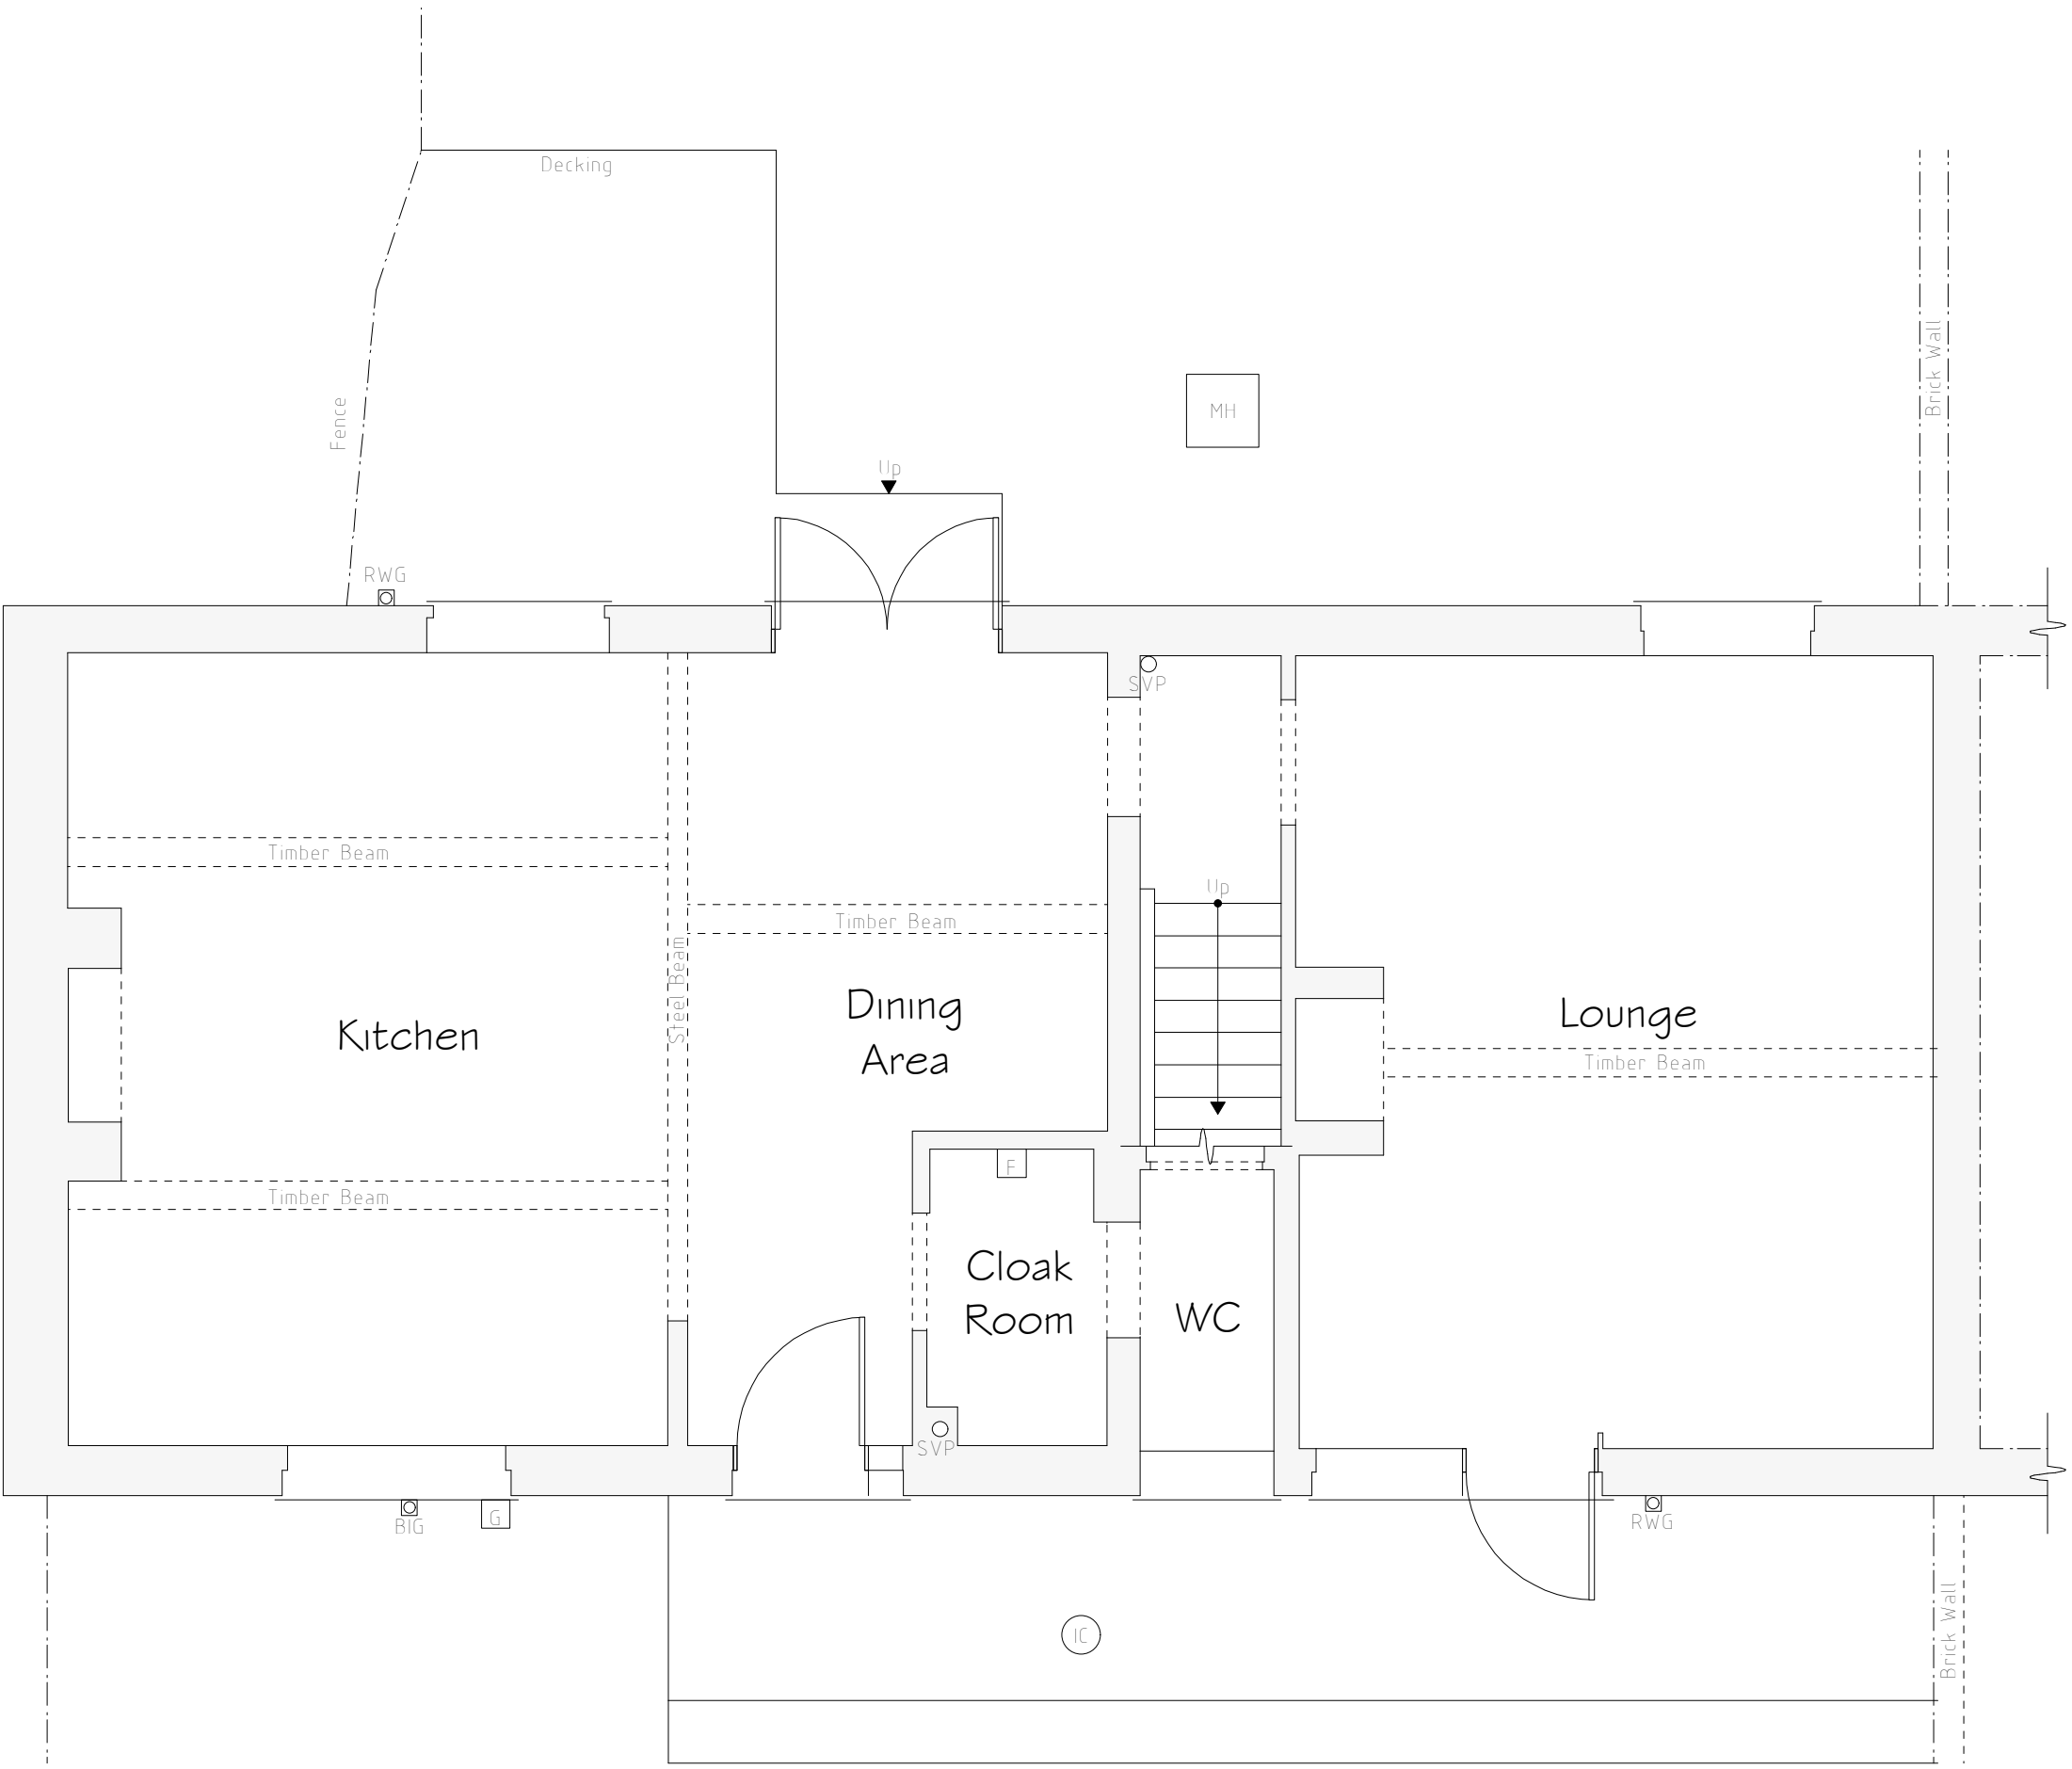

Ground Floor Plan 1:50

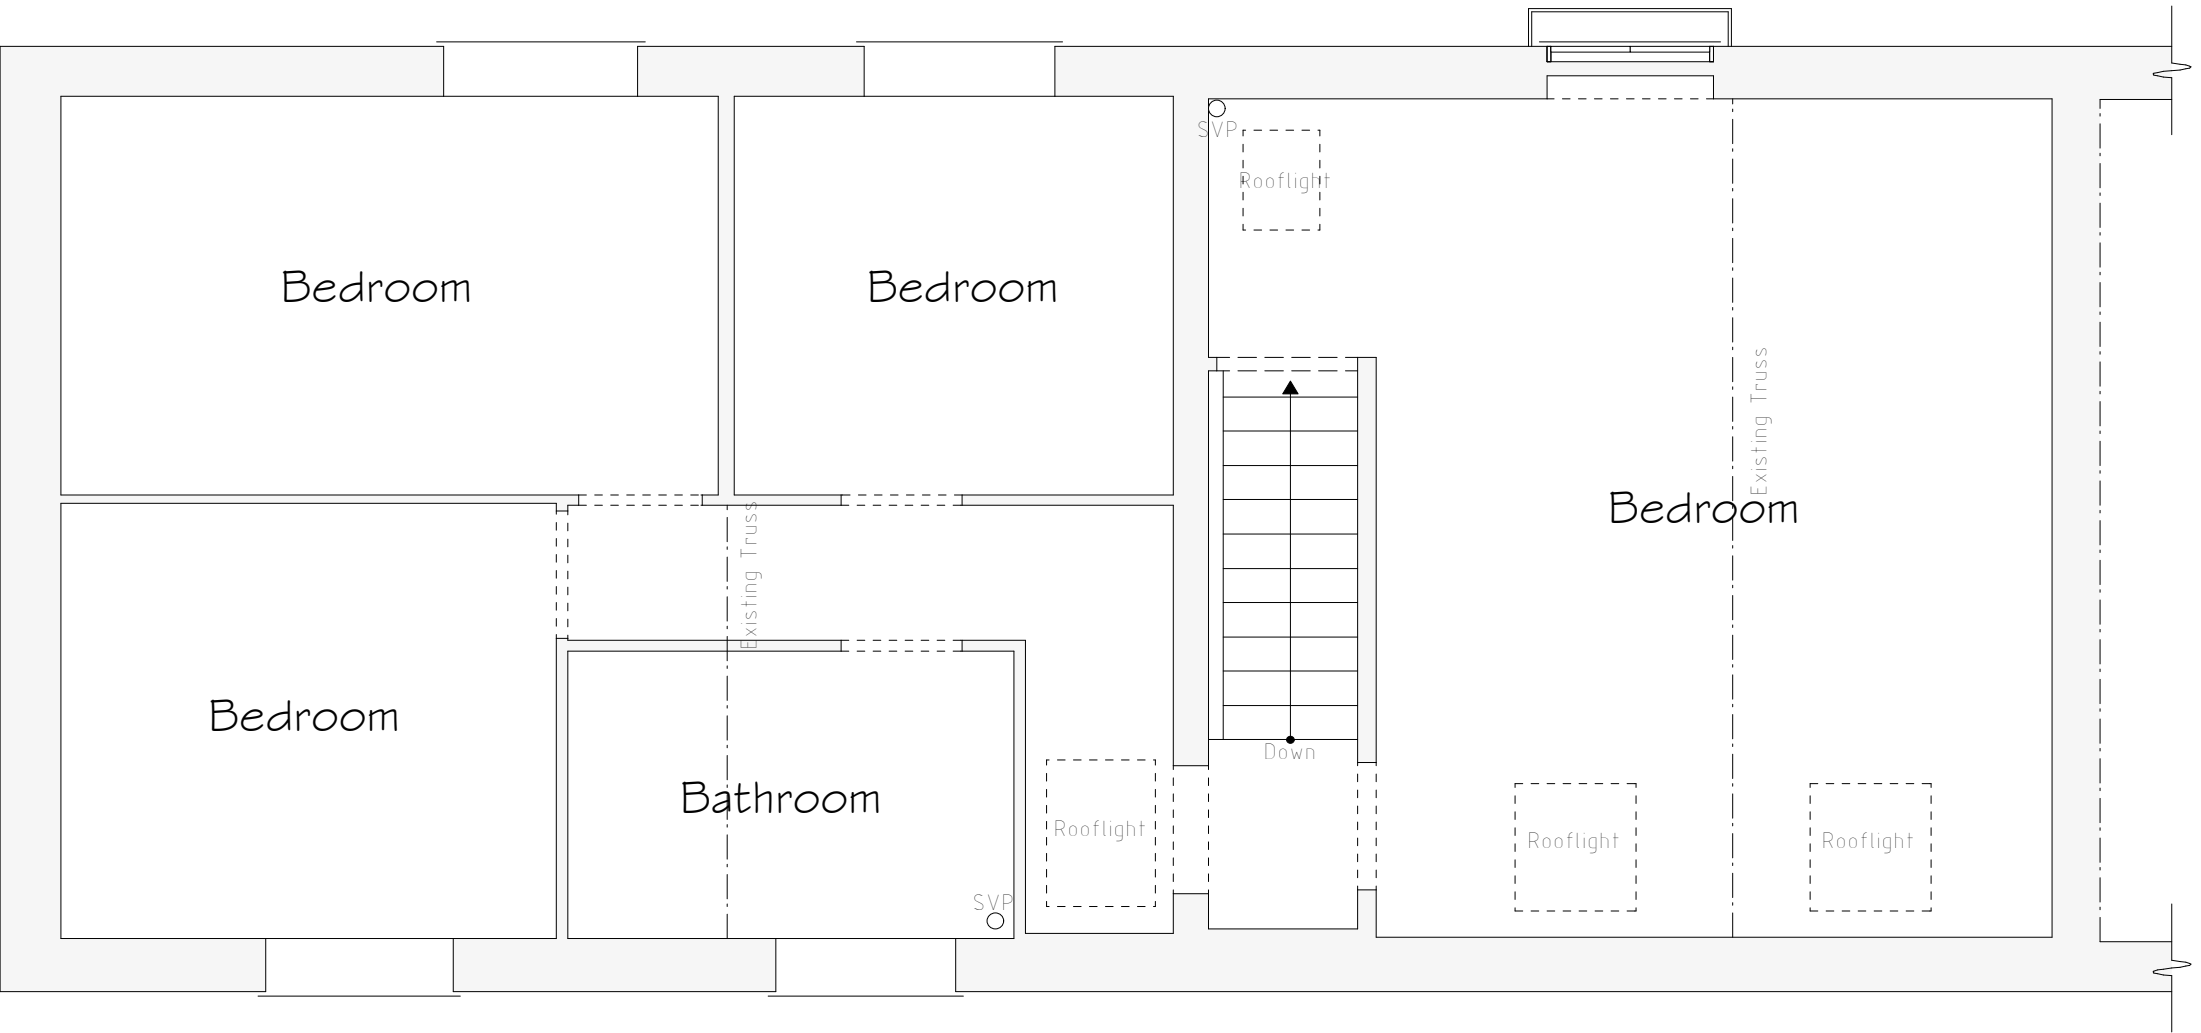

First Floor Plan 1:50

| Services Key |                                          |
|--------------|------------------------------------------|
|              | Existing Gas Meter Position              |
|              | Existing Fuse Box Position               |
|              | Existing Man Hole Position               |
|              | Existing Rain Water Gully (RWG) Position |
|              | Existing Back Inlet (RIG) Gully Position |
|              | Existing Soil Vent Pipe (SVP) Position   |

| Rev | Date | Detail | Initial |
|-----|------|--------|---------|
|     |      |        |         |
|     |      |        |         |
|                                                                                           |                                |
|-------------------------------------------------------------------------------------------|--------------------------------|
| Project:<br>Proposed Alterations to,<br>Chirk Barn,<br>Bowling Bank, Wrexham,<br>LL13 9RT |                                |
| Title:<br>Existing                                                                        | Scale: (A1)<br>1:50 &<br>1:100 |

|                          |                   |
|--------------------------|-------------------|
| Drawn By:<br>A.Valentine | Date:<br>May 2023 |
| Drawing No:<br>R124/001  | Sheet:<br>1 of 1  |

Office 3K4,  
Redwither Business Tower,  
Wrexham, LL13 9XT  
Tel: 01978 356500  
www.blueprintarchitectural.com  
© copyright all rights reserved