



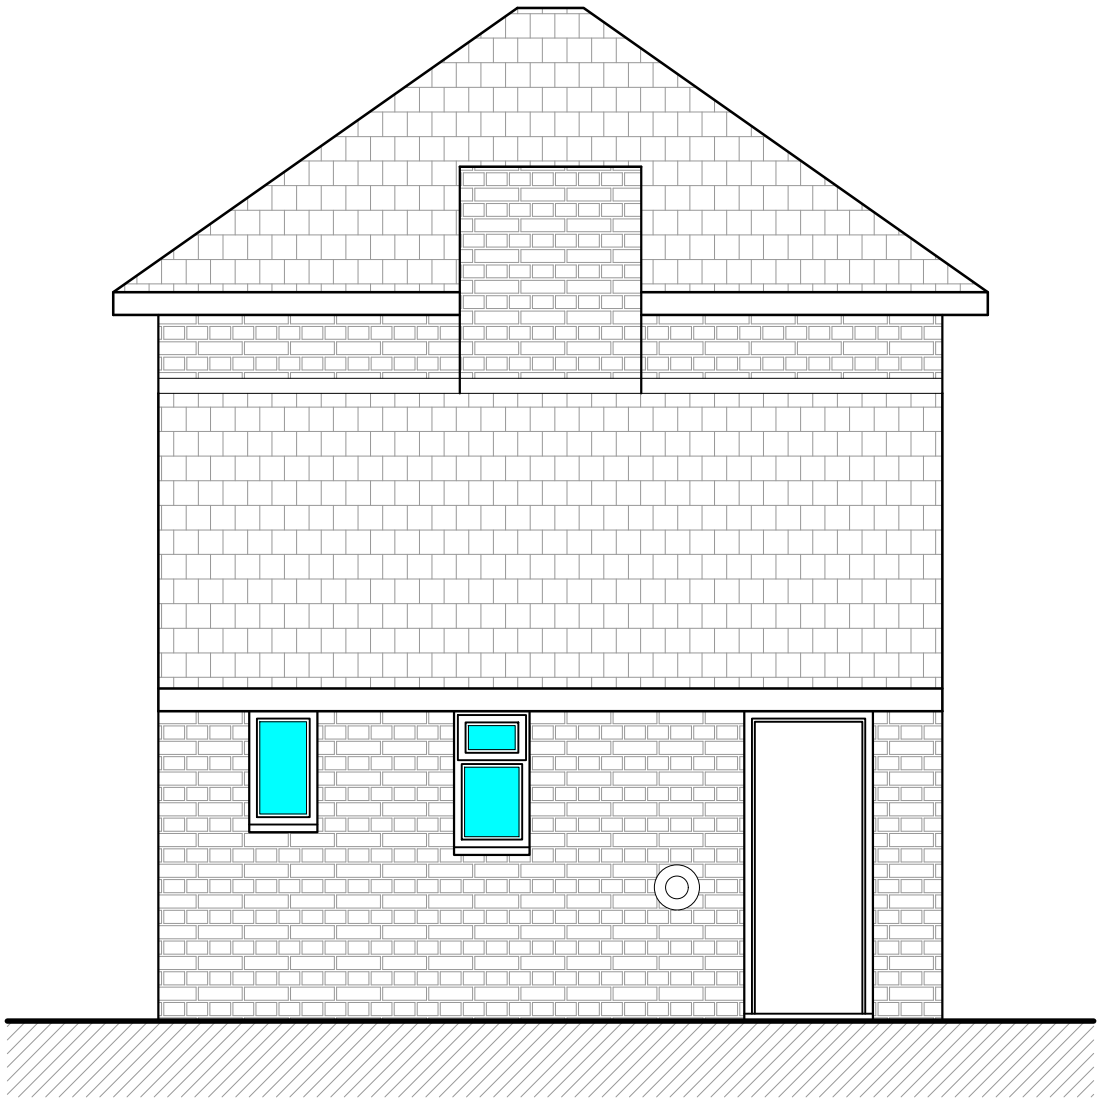

EXISTING REAR ELEVATION

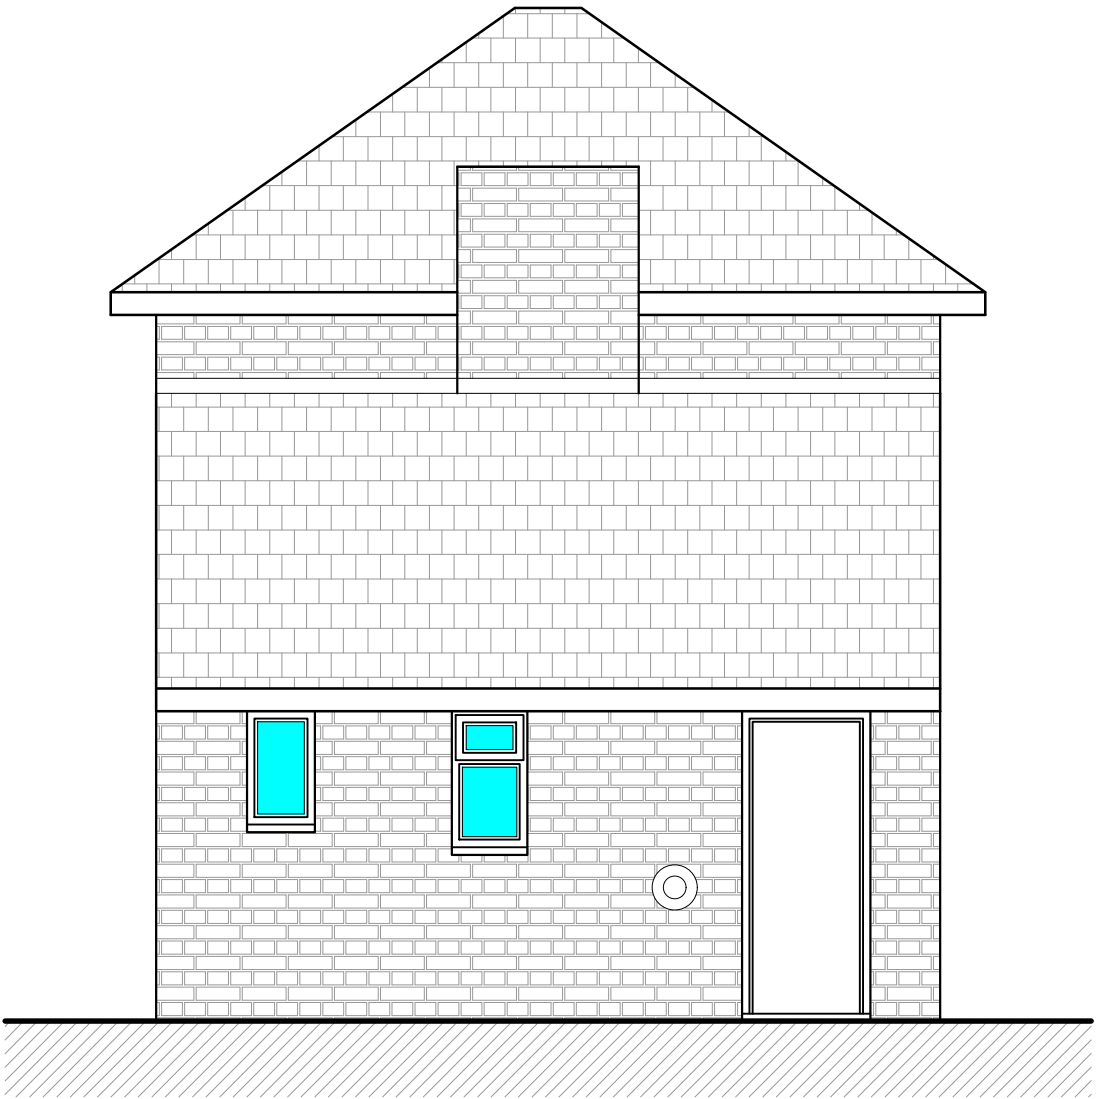

PROPOSED REAR ELEVATION

A: 7 Llys Meirion
Caernarfon
Gwynedd
E: info@bds-gwynedd.co.uk
T: 01248 295 093



© This drawing is the property of BDS Gwynedd and must not be copied in whole or in part without their written permission. All discrepancies and errors or omissions must be reported to BDS Gwynedd prior to works commencing. This drawing must not be scaled.

Address: **New Boiler Flue**
1 School Lane, Overton, Wrexham

Title: **Existing and Proposed Elevations**

Drawn: HGJ	Checked: -	Date: 01.01.23	Rev:
Scale: 1:50@A3	Job: 12556	Drawing No: AL.02.01	-