



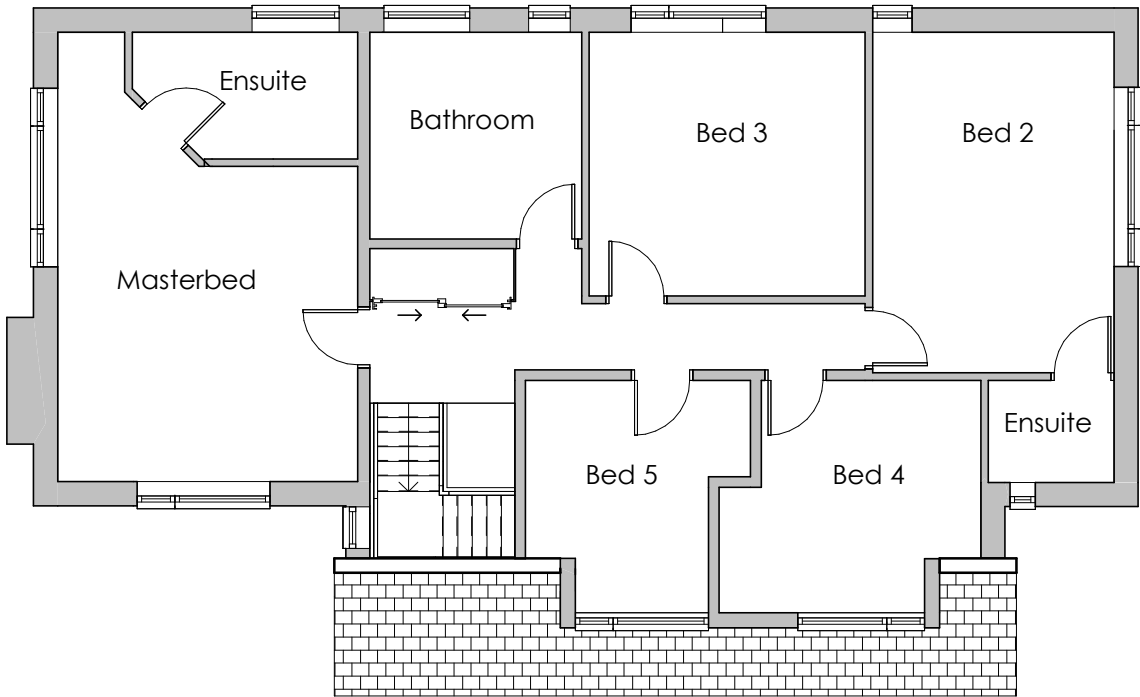



First Floor

1 : 100

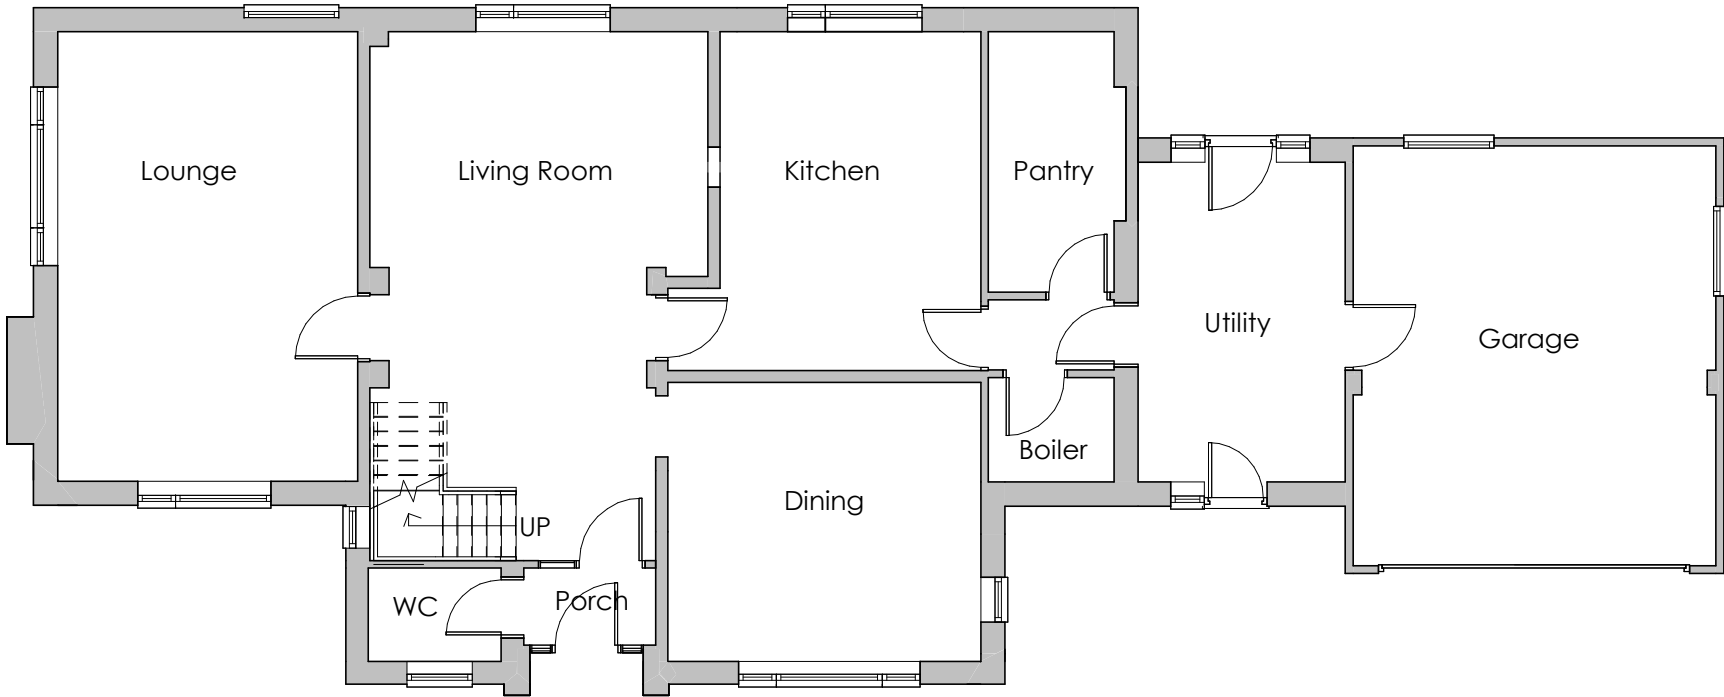

Ground Floor

1 : 100

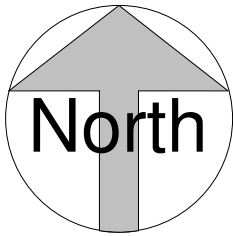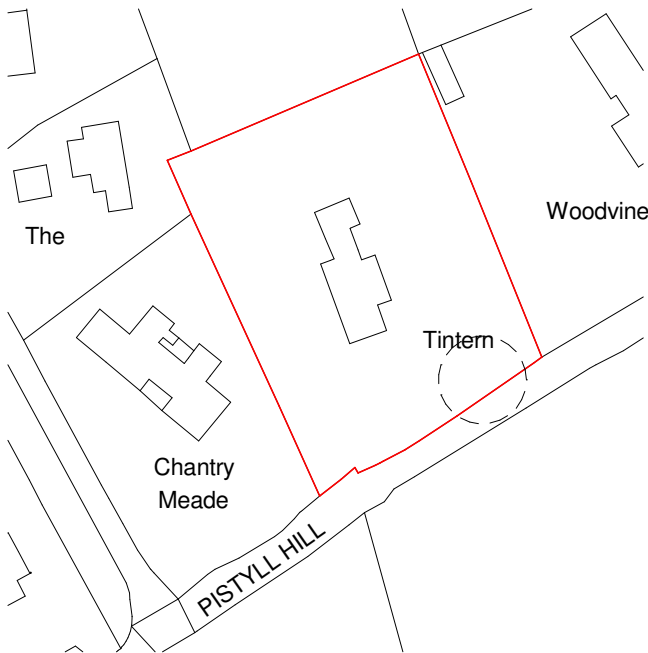

B	Planning comment		05.05
A	Client Amendments 1		09.12
REV	DESCRIPTION	BY	DATE



OFF THE WALL - Architectural Services

1 The Woodlands, Chester Road,
Gresford, Wrexham LL12 8NU

@ offthewall_architectural
07772 113 971
cathy@offthewallarchitectural.com

Partnered with



CLIENT:	Mr & Mrs Blackham
ADDRESS:	Tintern, Marford

STAGE:	Planning Application		
TITLE:	Existing Floor Plans and Location Plan		
SCALE AT A3:	DATE:	DRAWN:	CHECKED:
As indicated	30/11/22	LJ	CO
PROJECT NO:	DRAWING NO:		REVISION:
OTW1259	EX01		B