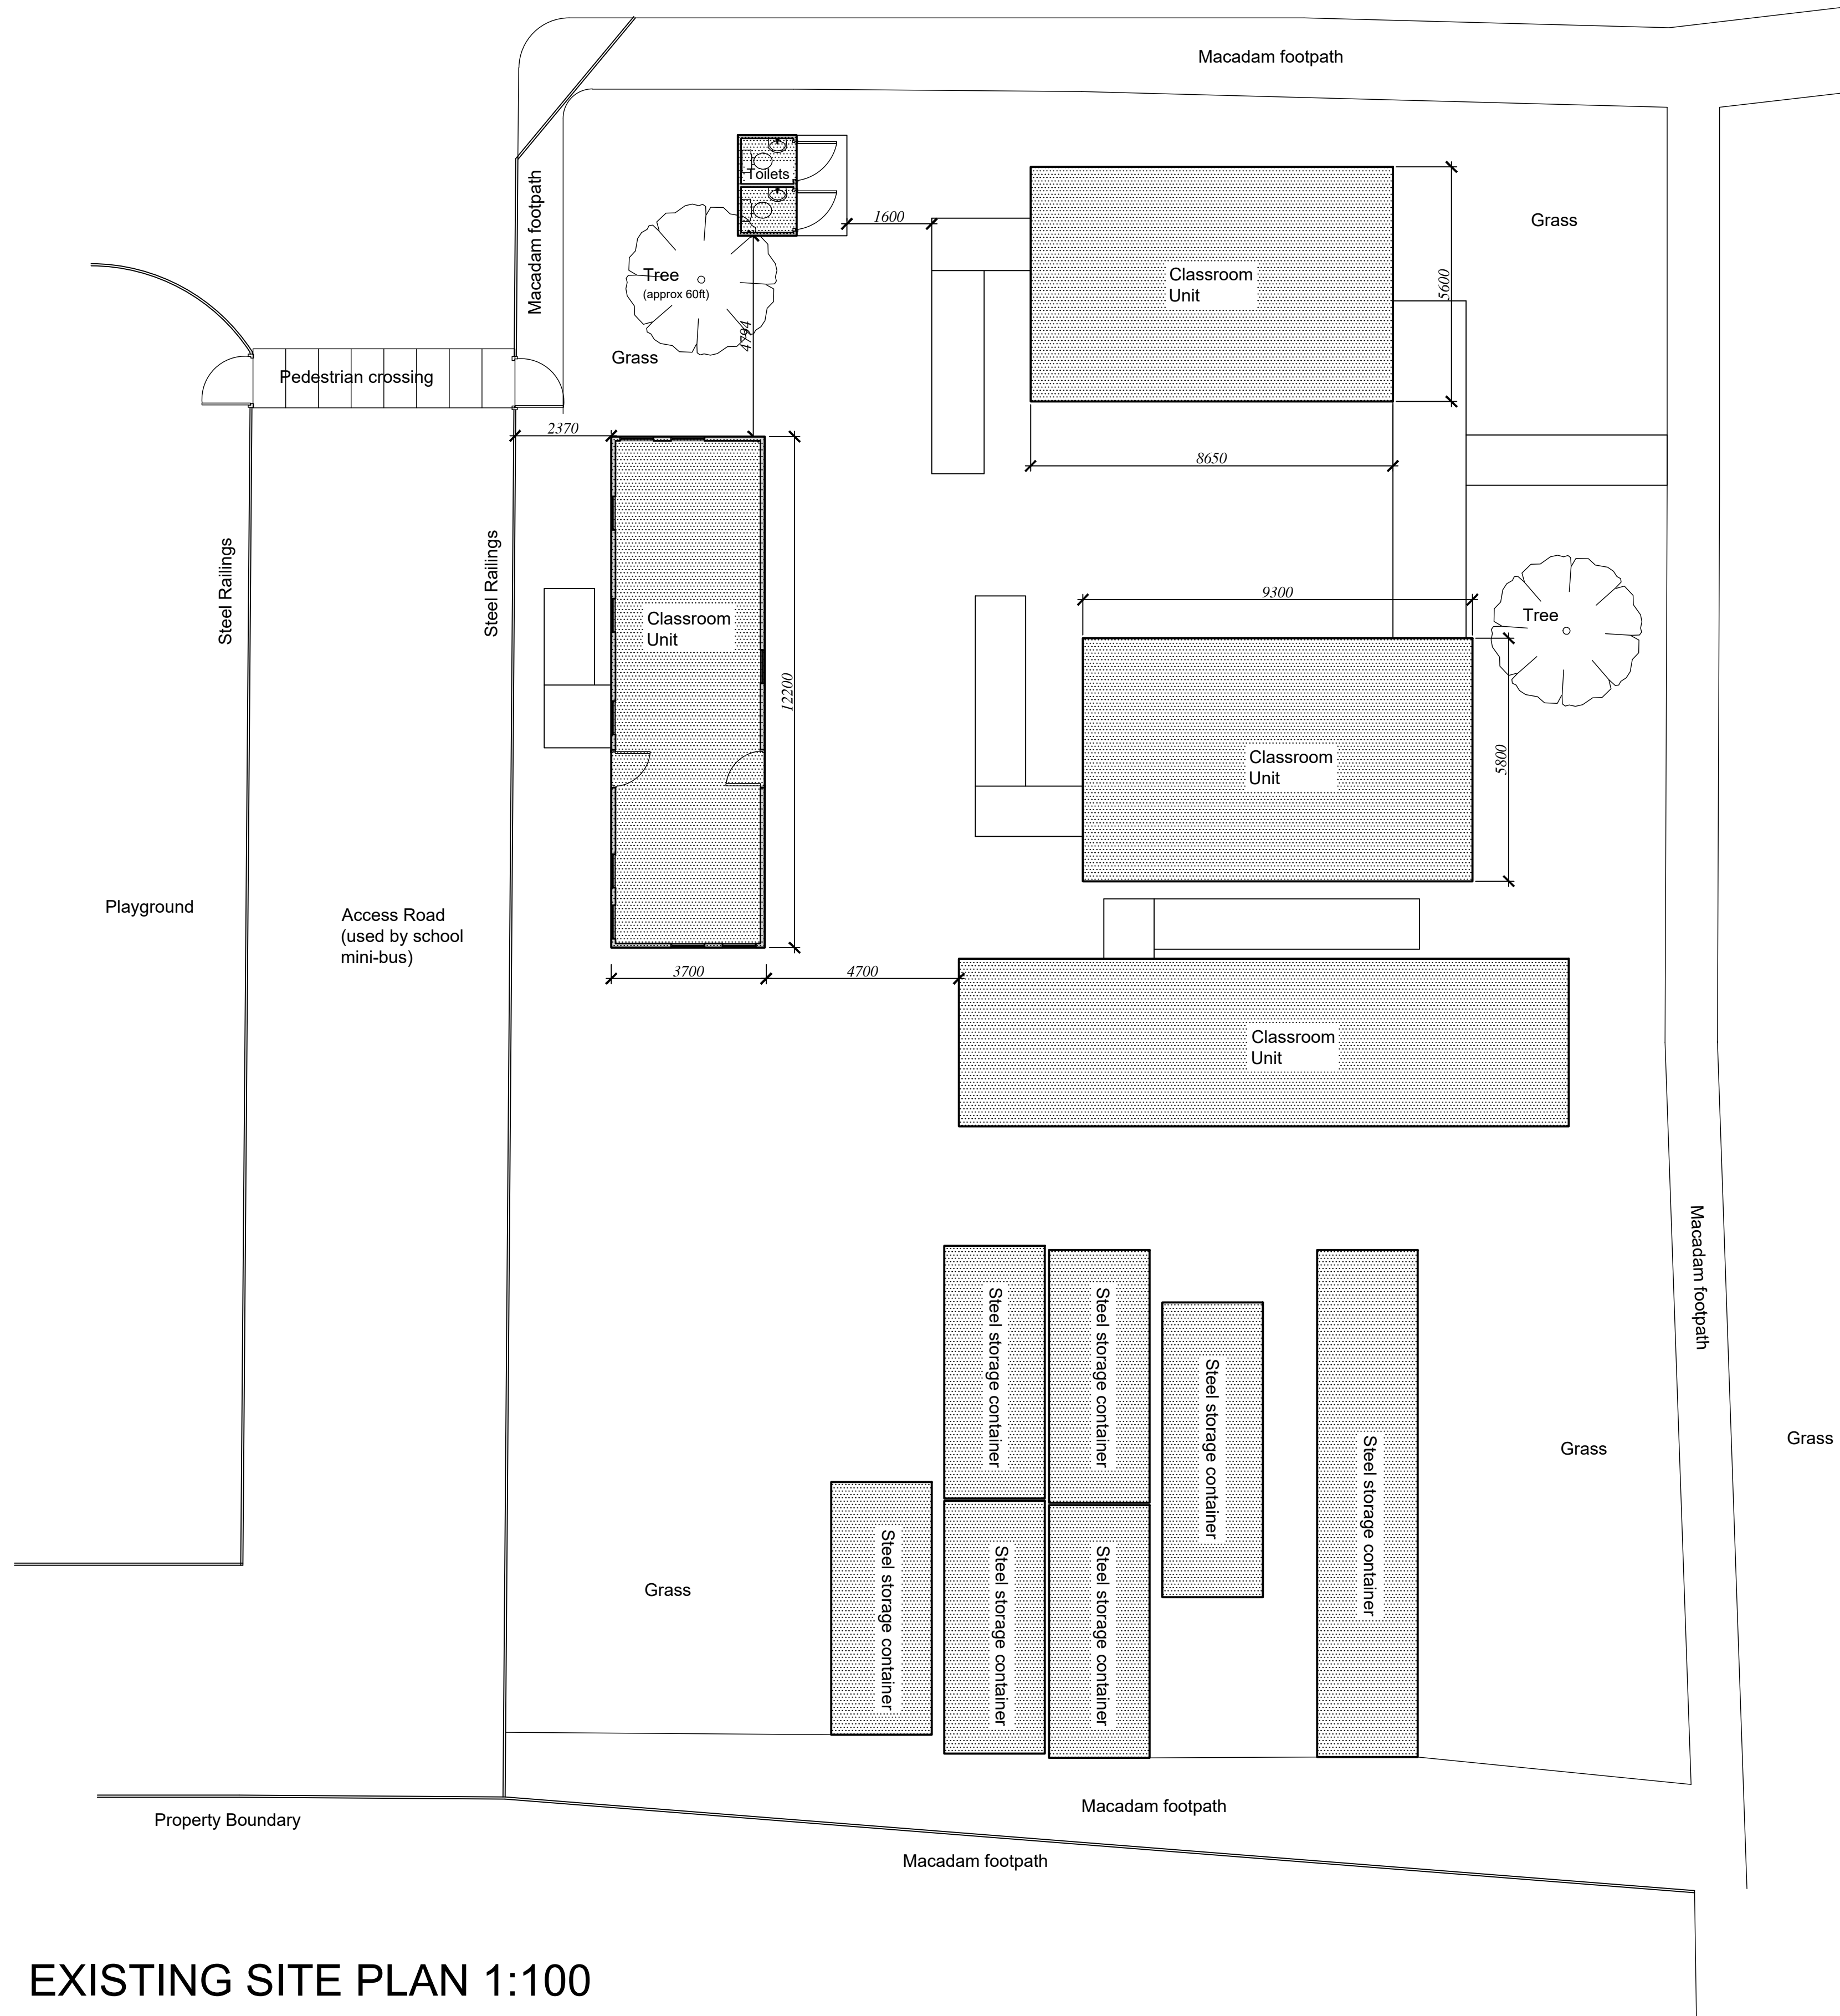
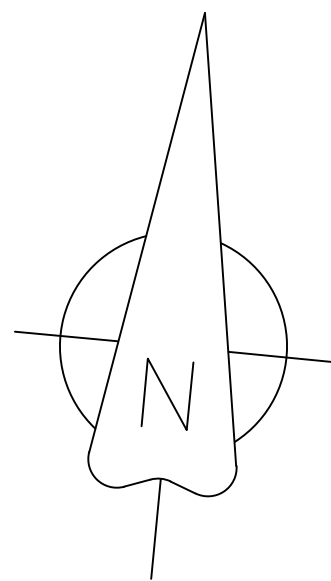


EXISTING SITE PLAN 1:100

 WREXHAM COUNTY BOROUGH COUNCIL Housing Services, Building Services Division, Housing and Public Protection Department, Ruthin Road, Wrexham, LL13 7TU Tel: (01978) 315320 Fax: (01978) 315334			
Project: ST CHRISTOPHERS REPLACEMENT CLASSROOM BUILDING			
Detail: EXISTING SITE PLAN			
Drawn By: FB	Date: 10-2022	Checked By:	
Scale: As Shown	Project No:	Dwg No: SCPL01	Rev: