




01. Location Plan 1:1250 @ A1 / 1:2500 @ A3

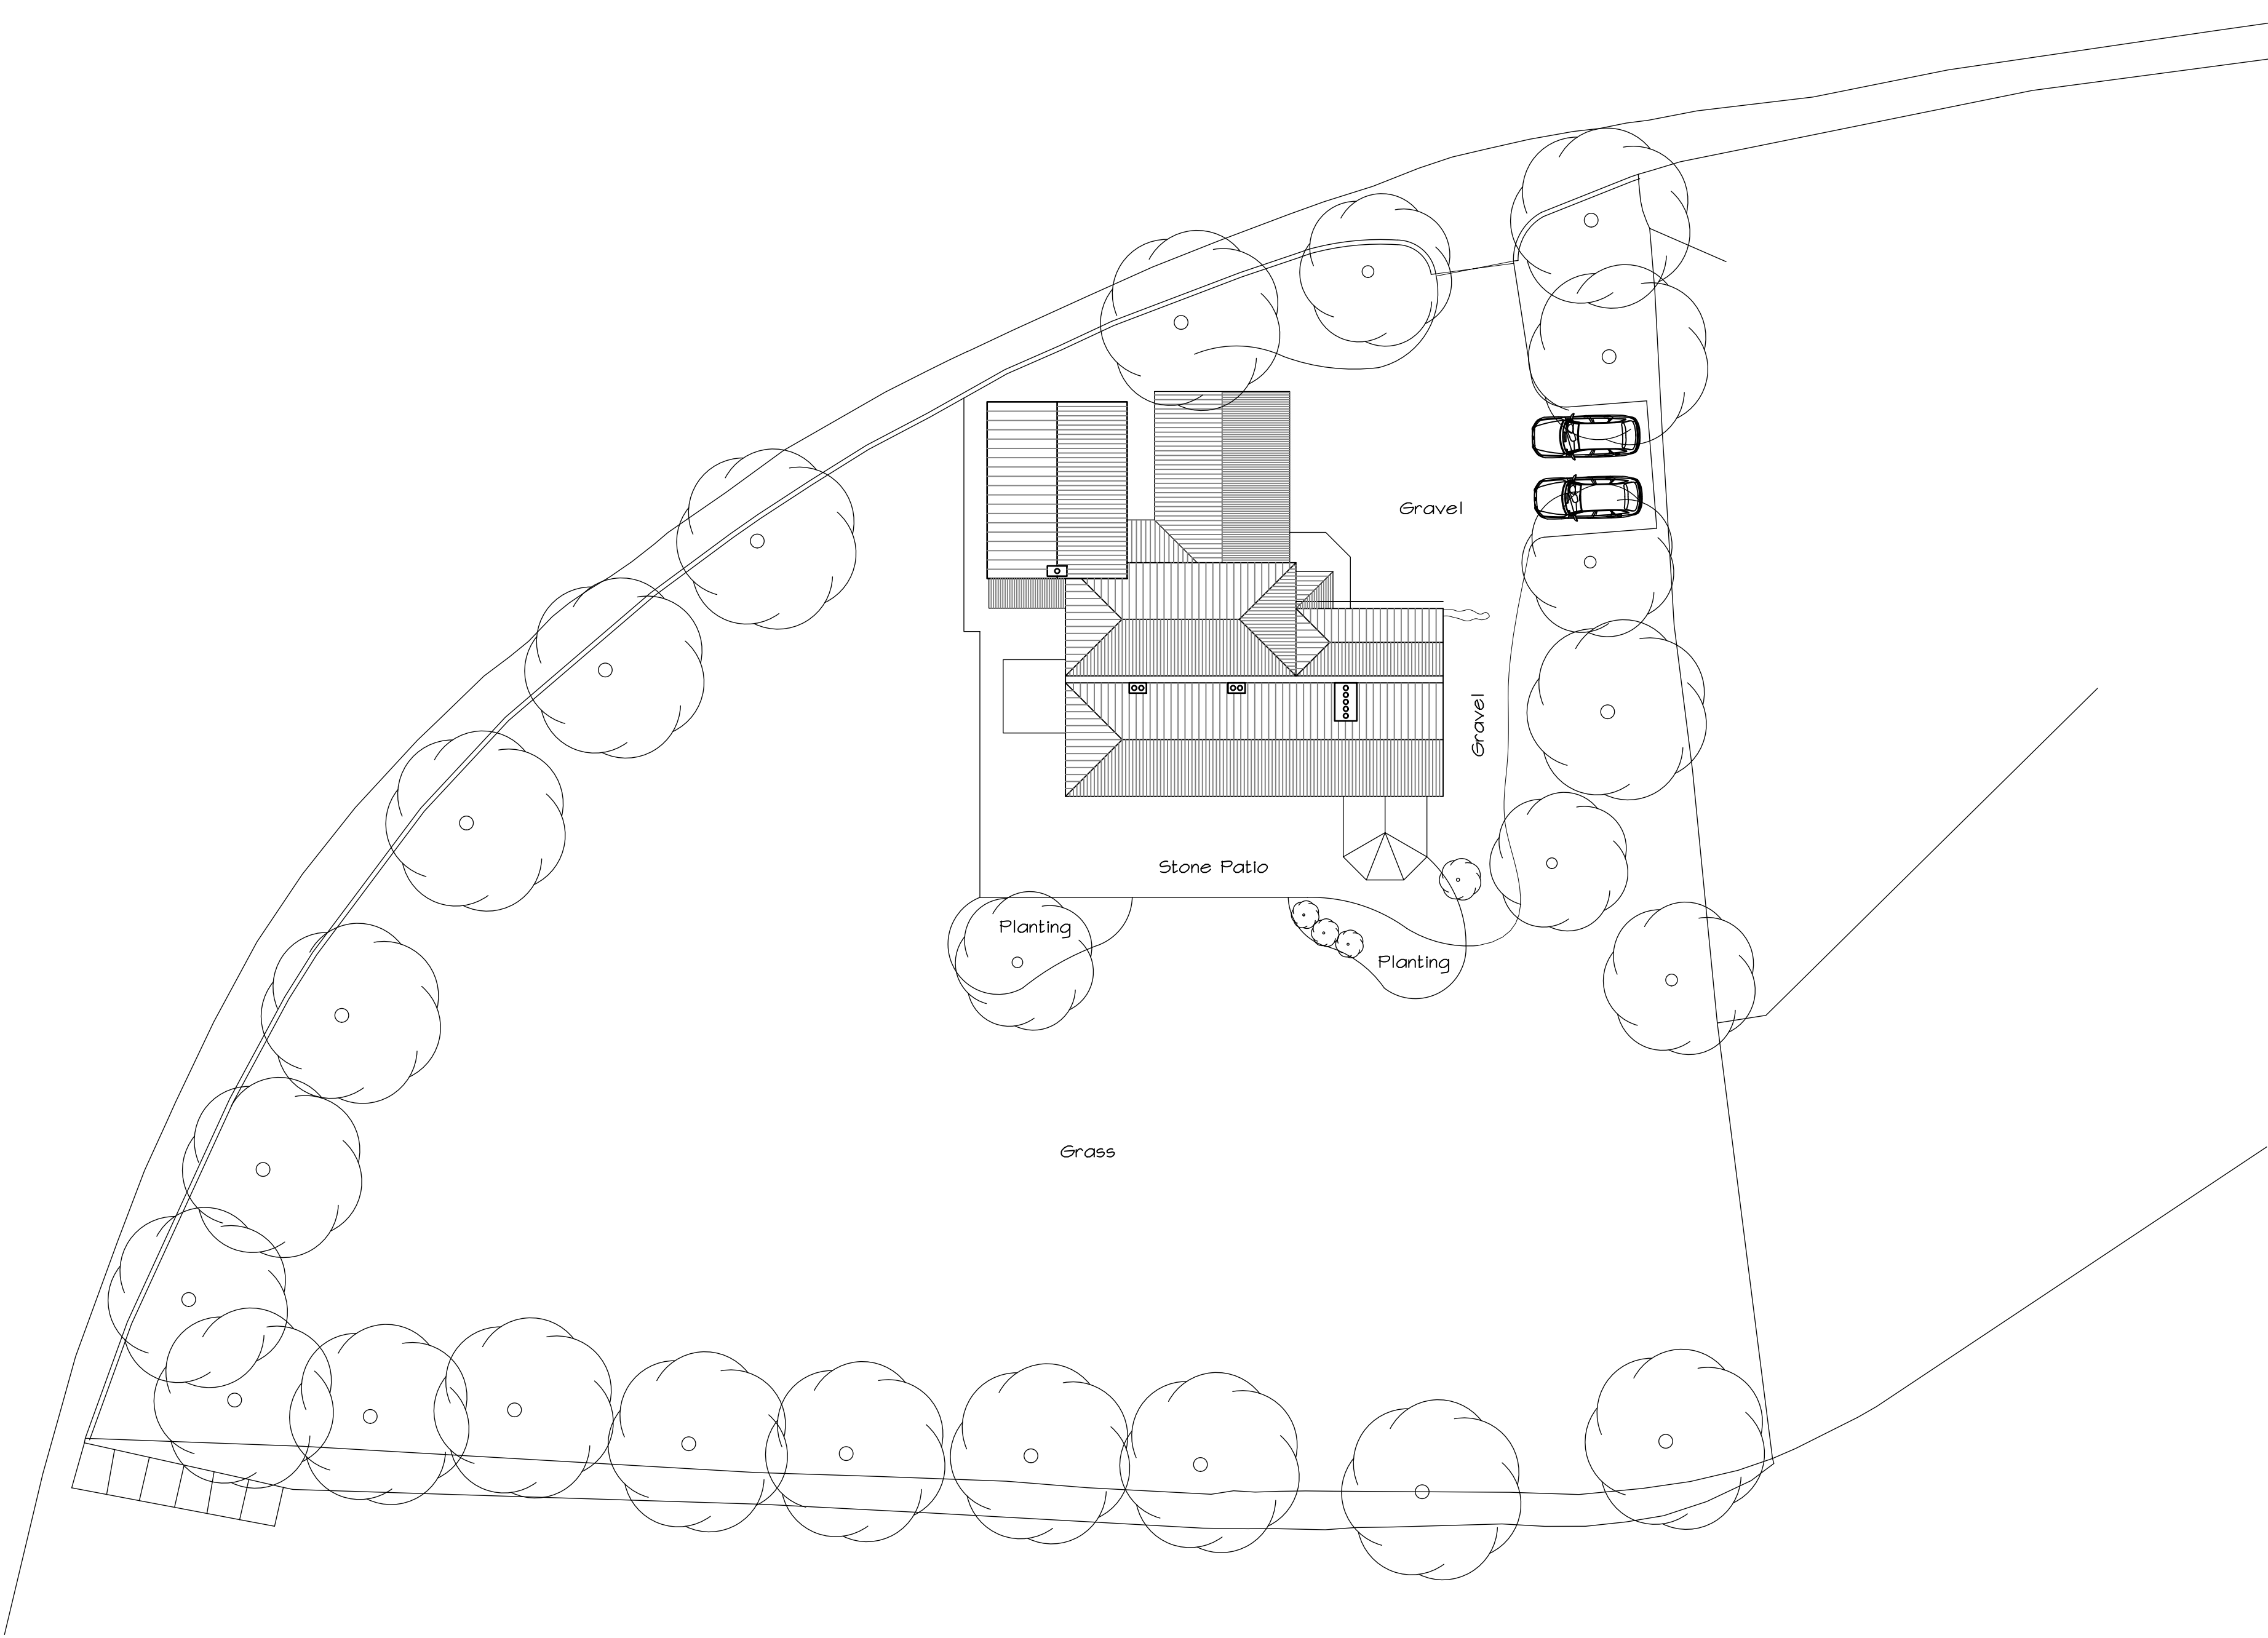

02. Site Plan

1:200 @ A1 / 1:400 @ A3

NOTES

Kitchen and conservatory have been surveyed in detail however the remainder of the property has been taken from paper copies of the existing property survey dated 9.10.12.

P1 Planning application Drawing			
Rev	description	date	dr by
original by	A C Munro	Date	ACM

EXISTING



This drawing is to be read in conjunction with all related drawings. Do not scale from this drawing. All dimensions must be checked and verified on site before commencing any work or producing shop drawings. The originator should be notified immediately of any discrepancy. This drawing is copyright and remains the property of Three 6 T Architecture and should not be given to a third party without written permission. T : 07583 303 464 E : enquiries@three6t.co.uk

Alyn Cottage Rossett			
for Mr & Mrs Webb			
project no 21-1008			
drawing title Plans - Location and Site Existing			
As shown	PL	001	P1