


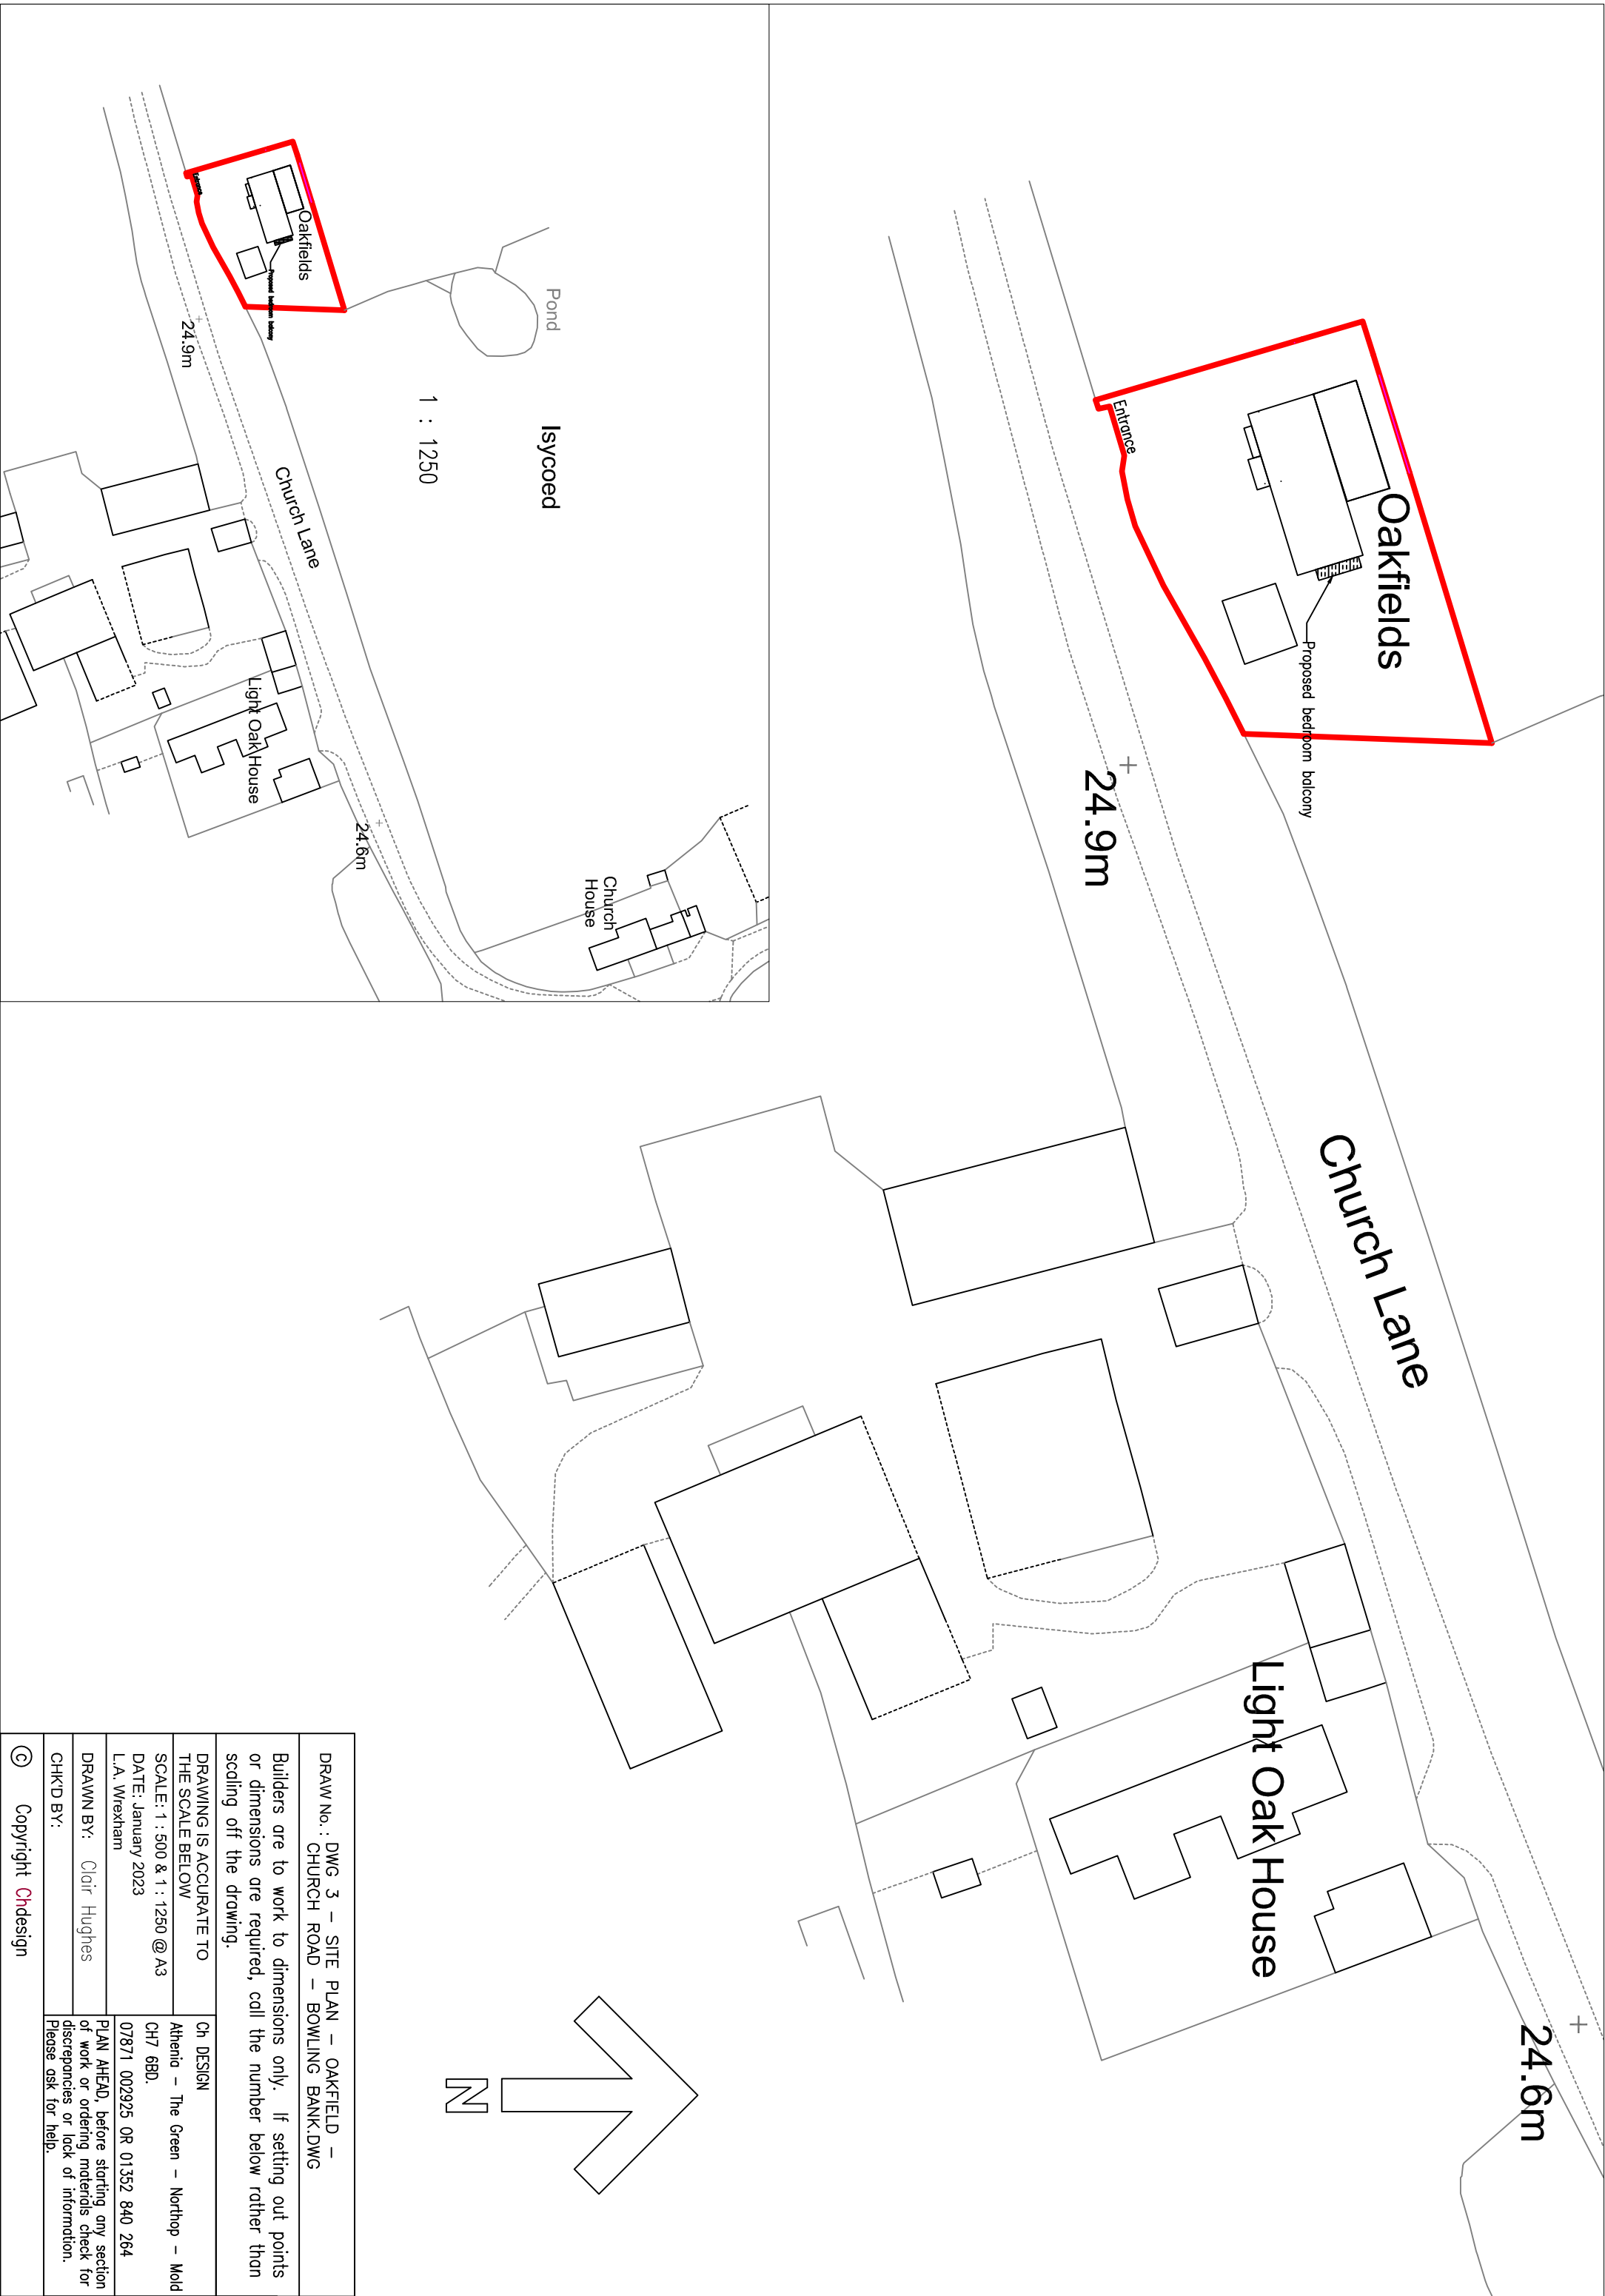

DRAW No.: DWG 3 - SITE PLAN - OAKFIELD - CHURCH ROAD - BOWLING BANK.DWG	
Builders are to work to dimensions only. If setting out points or dimensions are required, call the number below rather than scaling off the drawing.	
DRAWING IS ACCURATE TO THE SCALE BELOW	Ch DESIGN
SCALE: 1 : 500 & 1 : 1250 @ A3	Athenia - The Green - Northop - Mold CH7 6BD.
DATE: January 2023	07871 002925 OR 01352 840 264
L.A. Wrexham	
DRAWN BY: Clair Hughes	PLAN AHEAD, before starting any section of work or ordering materials check for discrepancies or lack of information.
CHK'D BY:	Please ask for help.
© Copyright Chdesign	