

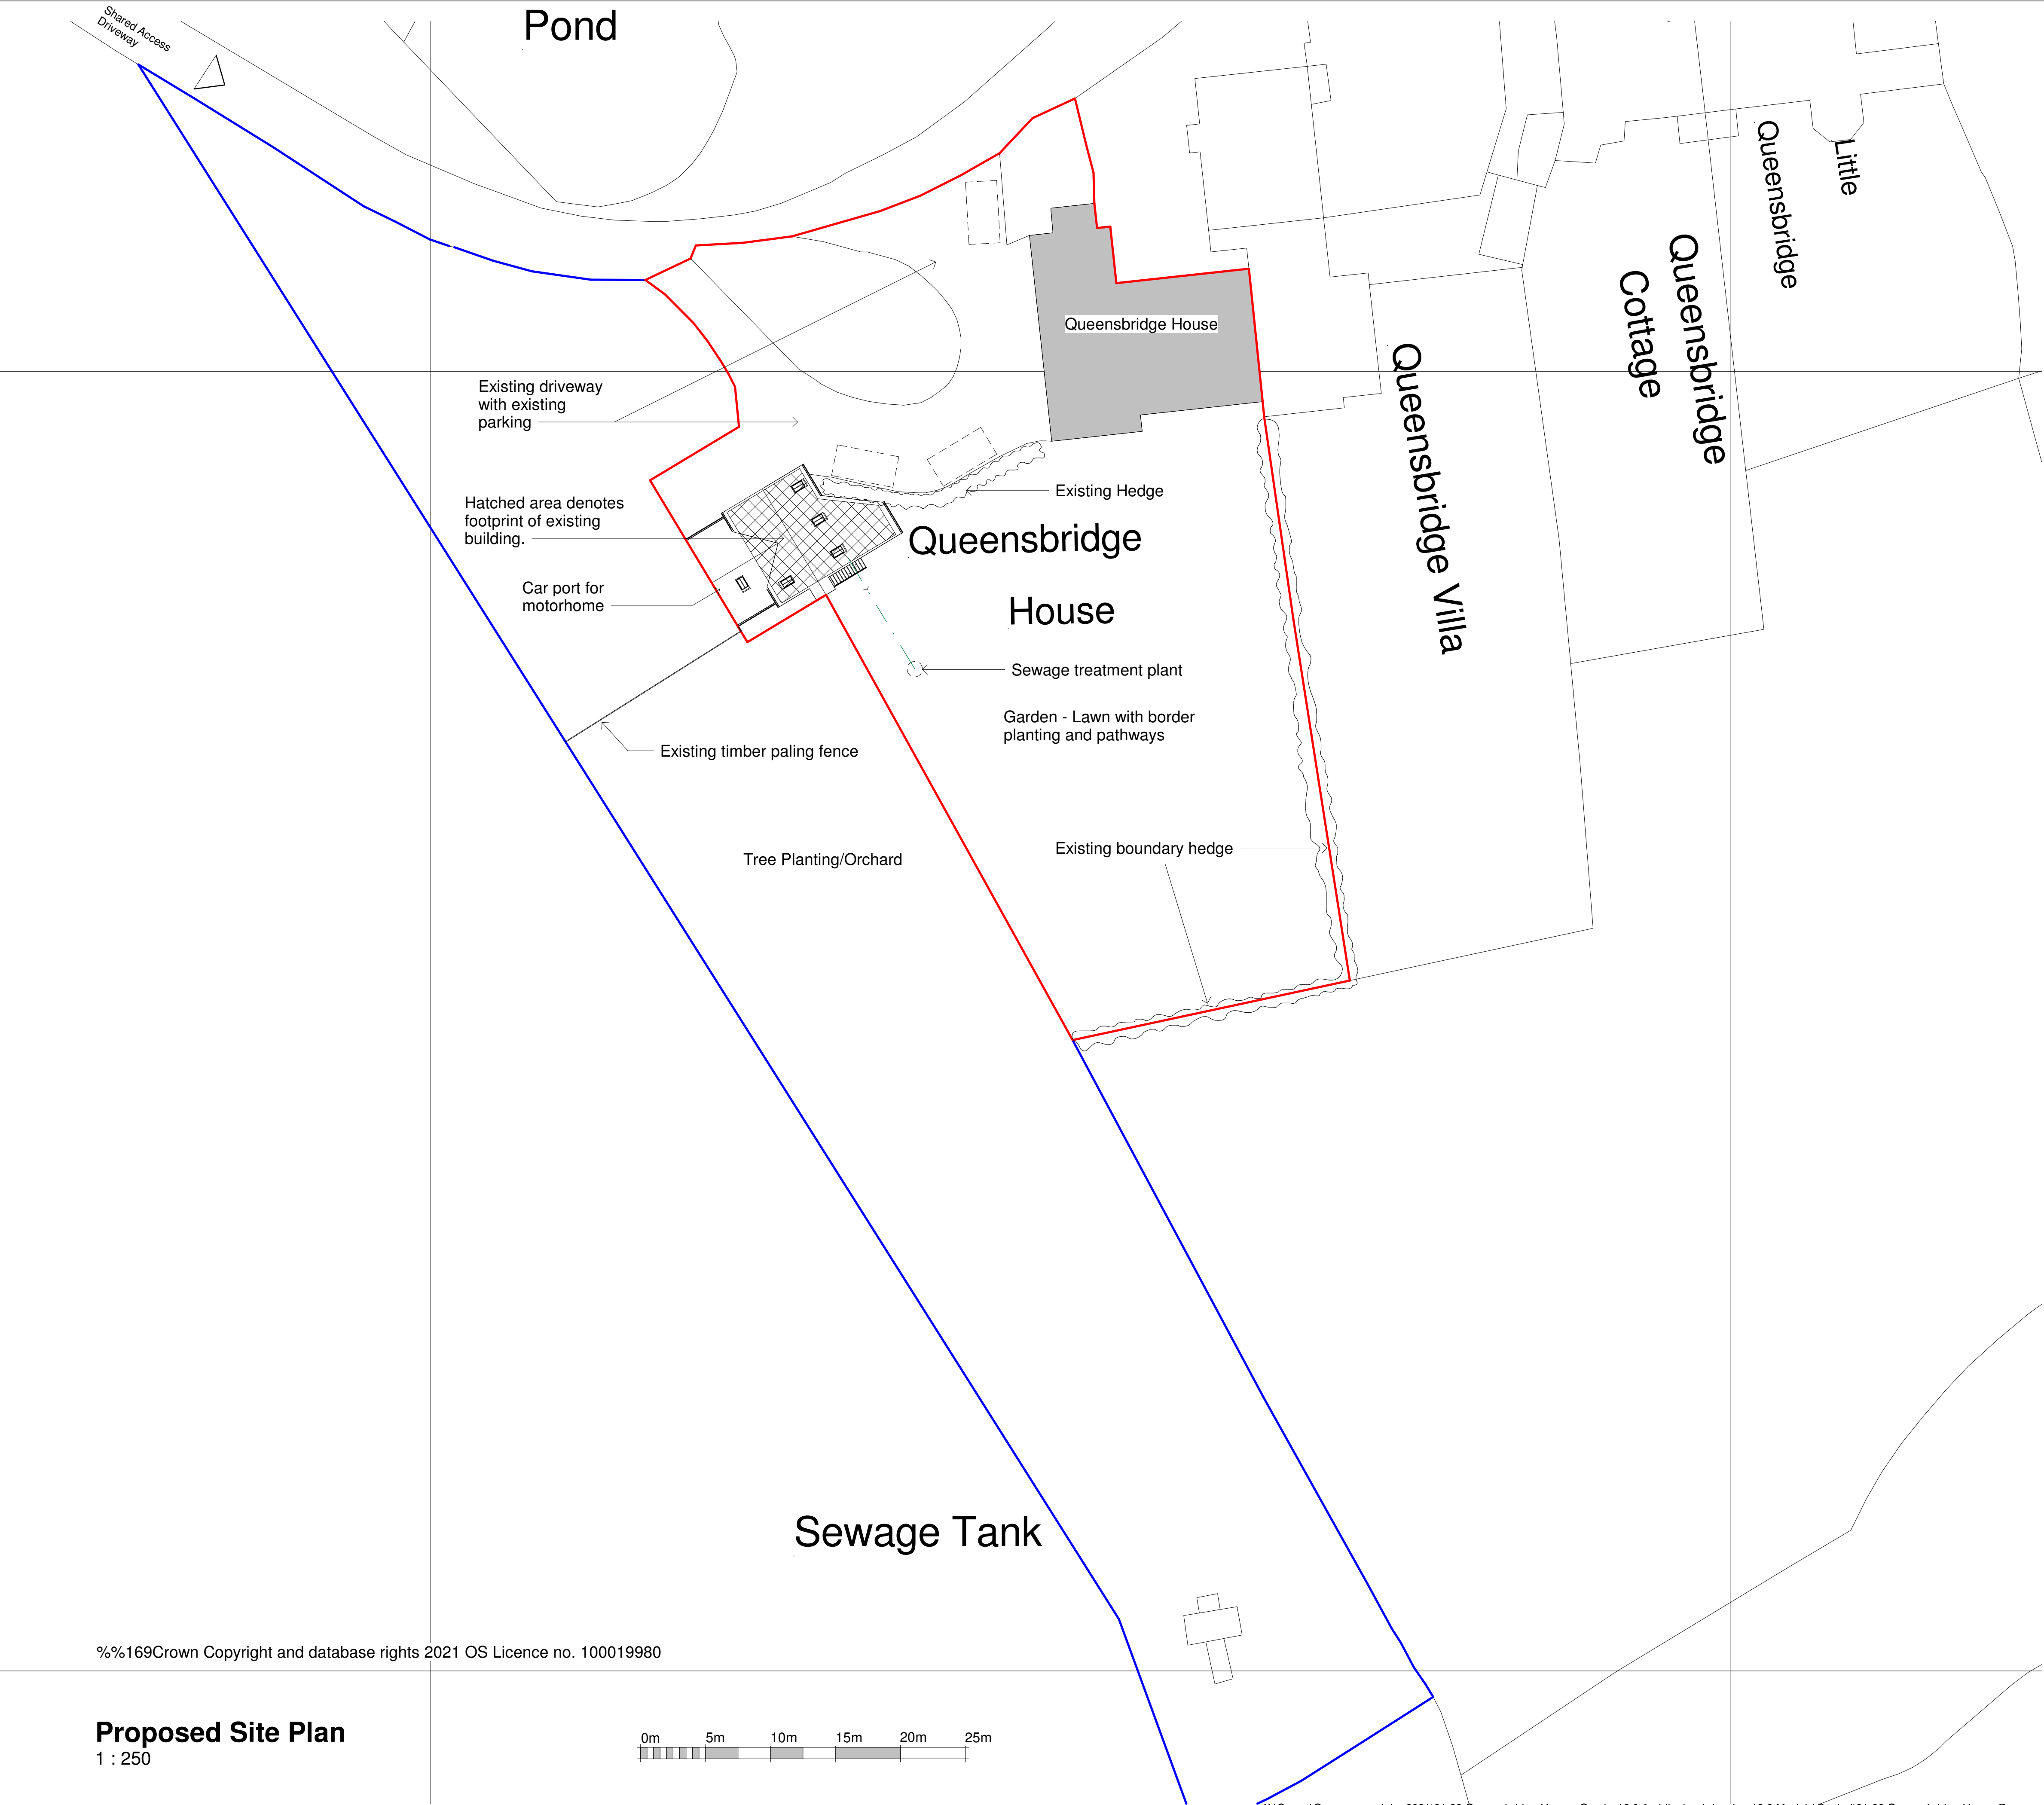


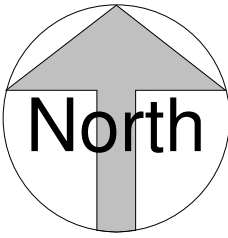

%%169Crown Copyright and database rights 2021 OS Licence no. 100019980

Proposed Site Plan
1 : 250

 

A	Red/Blue lines amended inline with planners comments	JB	ks	08/08/22
Rev	Revision Description	Drawn	Check	Date

Greenspace Architects Ltd
The Old Town Hall
The Square, Ellesmere
Shropshire SY12 0EP
Tel 44(0)1691 623899
e-mail:
greenspace@greenspacearchitects.co.uk
web: www.greenspacearchitects.co.uk

Project
Garage at Queensbridge House Overton

Title
Proposed Site Plan

Scale @ A1	Scale @ A3	Drawn By	Checked By	Date
1 : 250	1:500	JB	KS	05/11/21

Job No.	Sheet No.	Rev.
21-33	A101	A

Drawing Number

X:\Server\Greenspace Jobs 2021\21-33 Queensbridge House, Overton\2.0 Architectural drawings\2.2 Models\Central\21-33 Queensbridge House Proposed-Preferred Option.rvt