




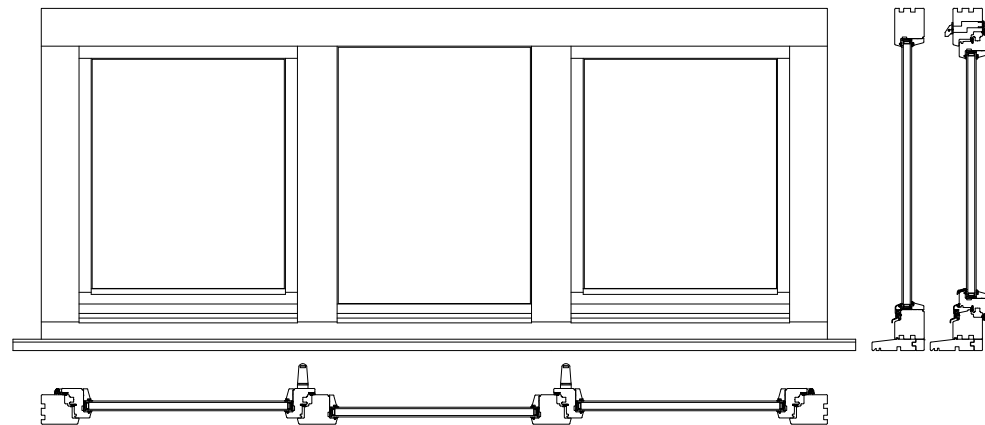

Window Type 1 - 1:20

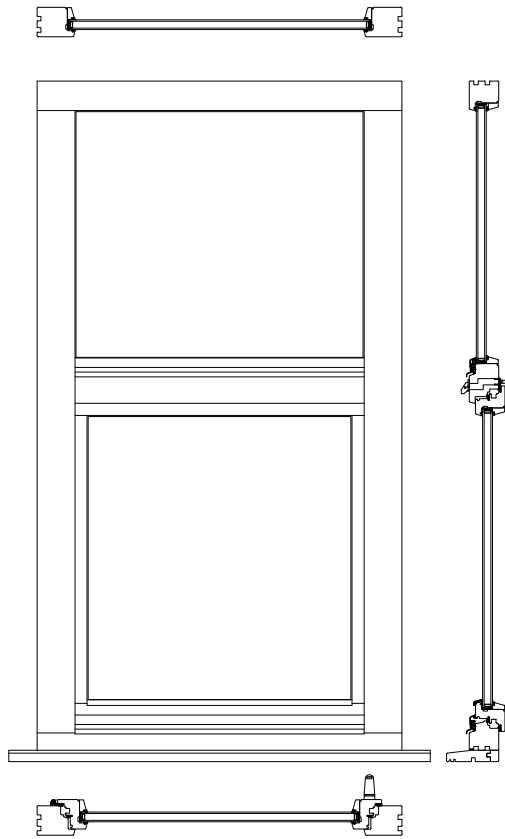

Window Type 2 - 1:20

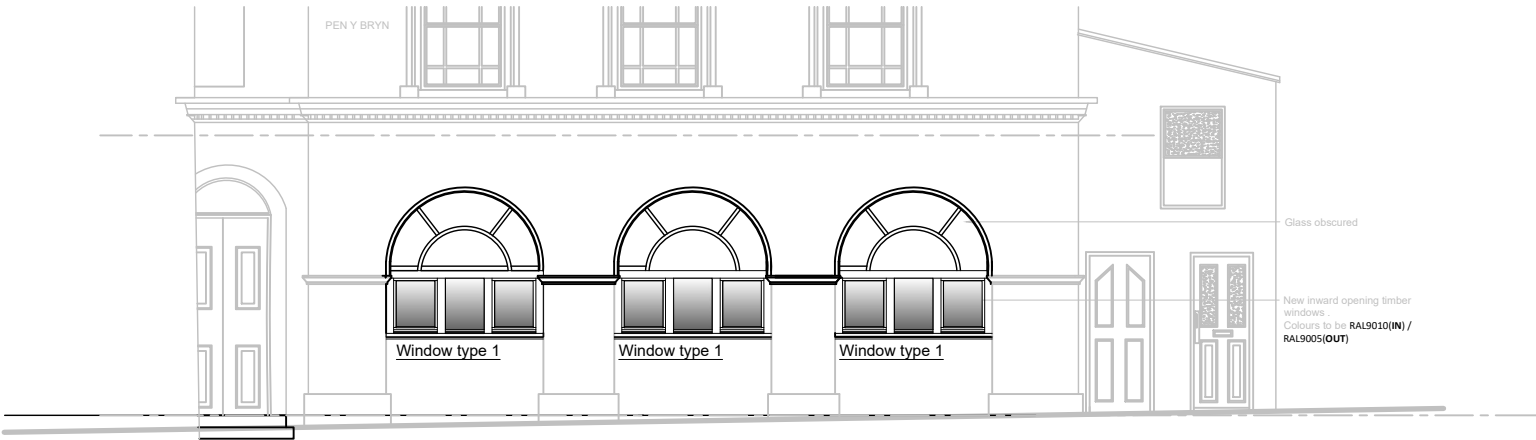

Front Elevation 1:50



Side Elevation 1:50

 HDS Architectural Services, The Foundry, 15 Yorke Street, Wrexham LL13 8LW Tel (01978) 345250 www.hdsarchitectural.co.uk	Project; Former Soul Suite, 1 Pen y Bryn, Wrexham, LL13 7HU		Dwg No; SS/BR/11	Date; 25.01.2021
	Title; 11- Window detail	Scale (A3); 1:50	Revision; Rev-A windows changed on front elevation only 07.05.21	