




1 Existing South East Elevation
1 : 100



2 Existing North East Elevation
1 : 100



3 Existing North West Elevation
1 : 100

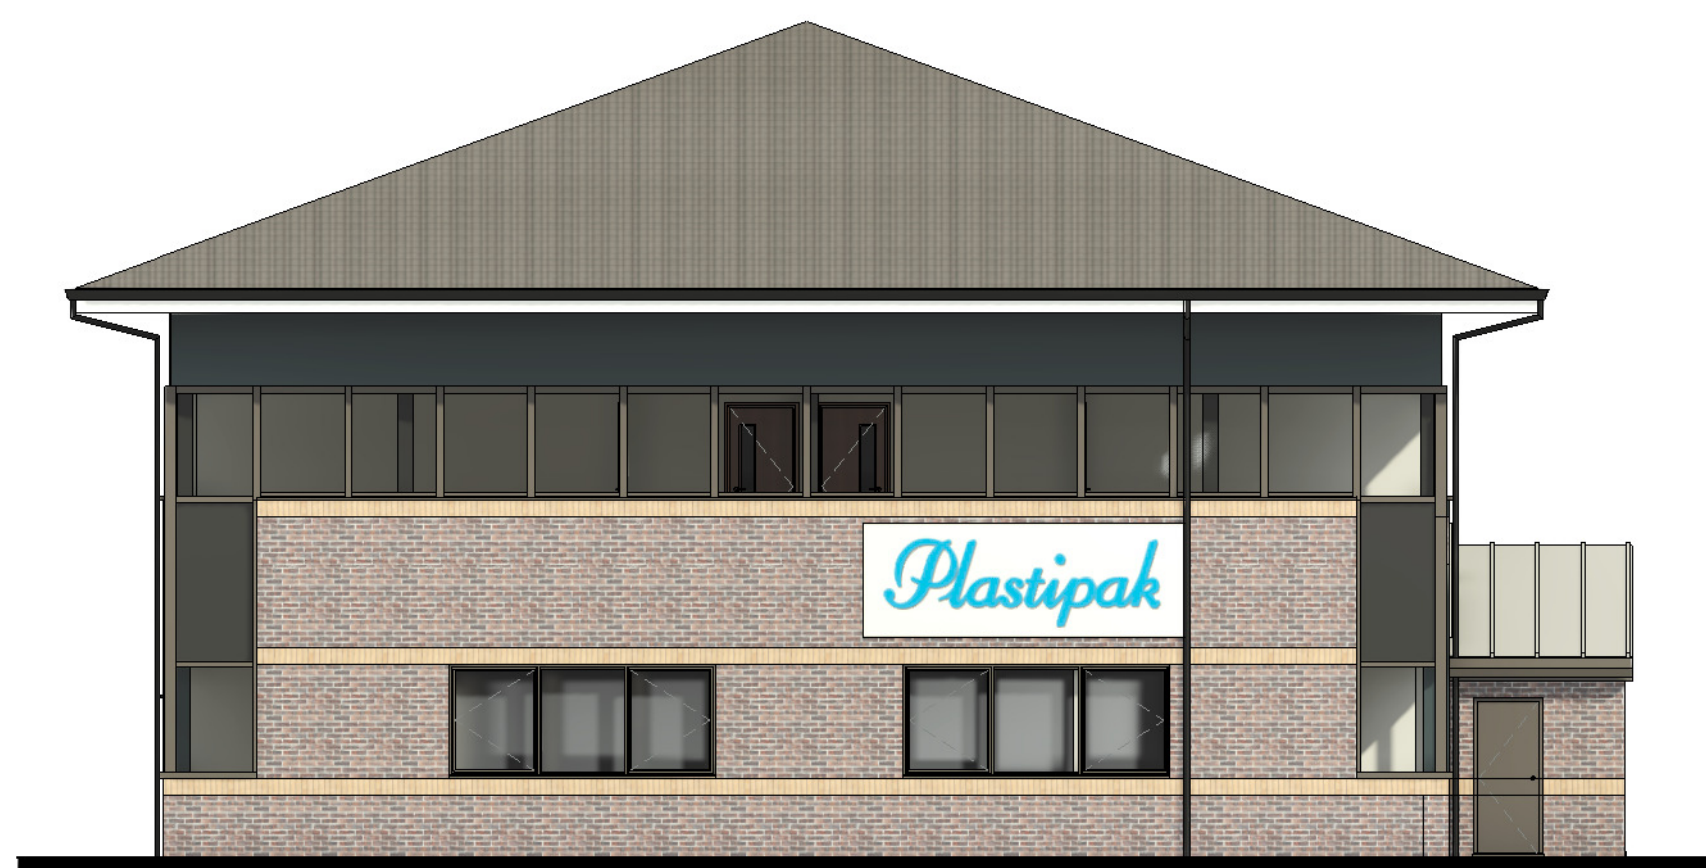

4 Existing South West Elevation
1 : 100

© Mistral Building Solutions Ltd. APPROVAL MISTRAL ARCHITECTS & SURVEYORS □ Architecture □ Surveying □ Project Management The Old Telephone Exchange, Brassknocker Street, Magor NP26 3EG T. 01633 880666 F. 01633 881004 e.mail: info@mistralbuilding.co.uk web: www.mistralbuilding.co.uk		No.	Description	Date	Aspris College North Wales, Unit G, Yale Business Village, Ellice Way, Wrexham LL13 7YL	Project number	1441
						Date	January 2023
						Drawn by	TF
						Checked by	AQ
						005	
					Existing Elevations	Scale	1 : 100